


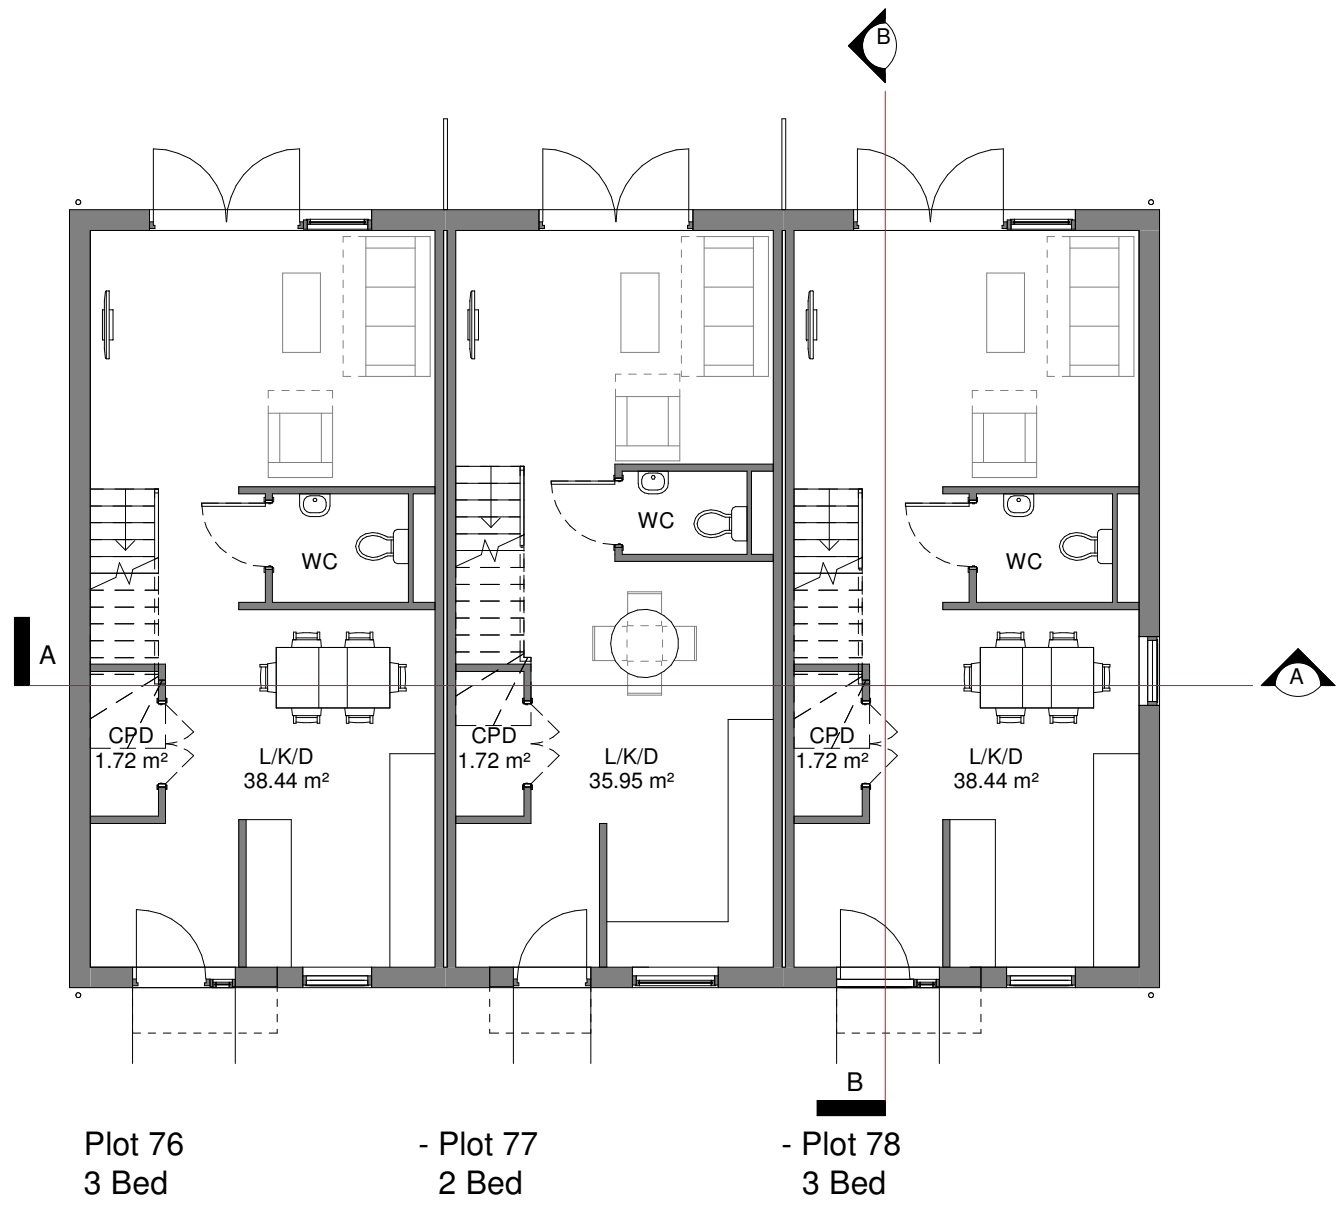


Ground Floor Plan
1 : 100



1st Floor Plan
1 : 100


KEY:

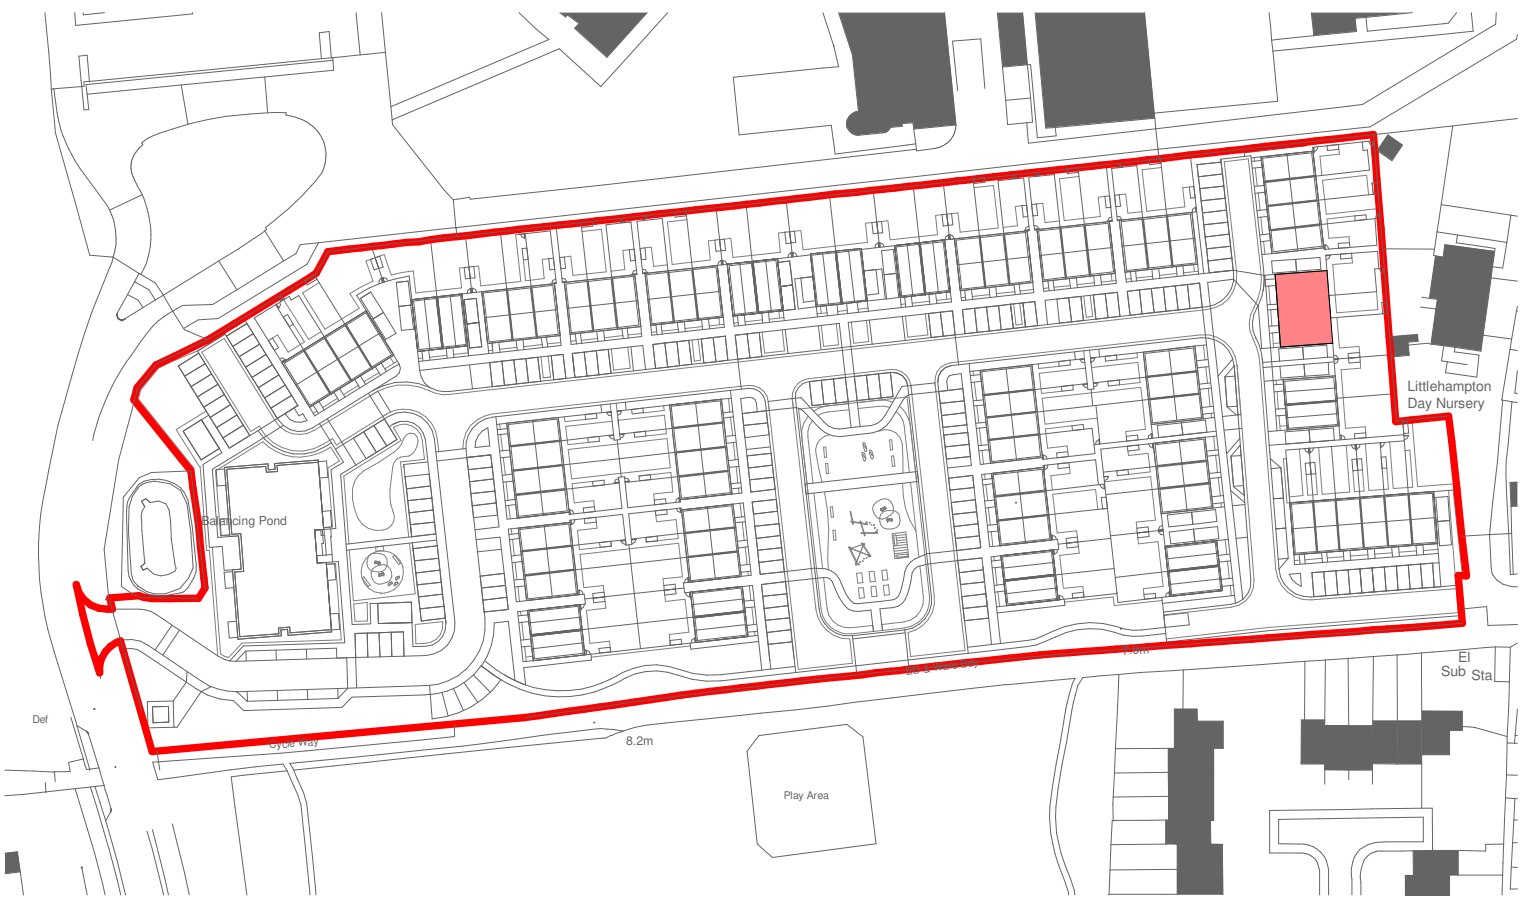


Material Schedule:

- Walls: Buff Brick and Brown/Grey Brick
- Soldier course: Buff Brick
- Roof: Ceramic Slate
- Rainwater goods: UPVC in anthracite grey finish
- Porch: PPC anthracite grey finished aluminium cantilevered canopy
- Windows: UPVC in anthracite grey finish
- Front doors: UPVC in anthracite grey finish
- Patio doors: UPVC in anthracite grey finish
- Front door side panel: Feature colour aluminium cladding *


* for 'feature colour' refer to 'Front Door Panel Colour Plan' sheet in the DAS

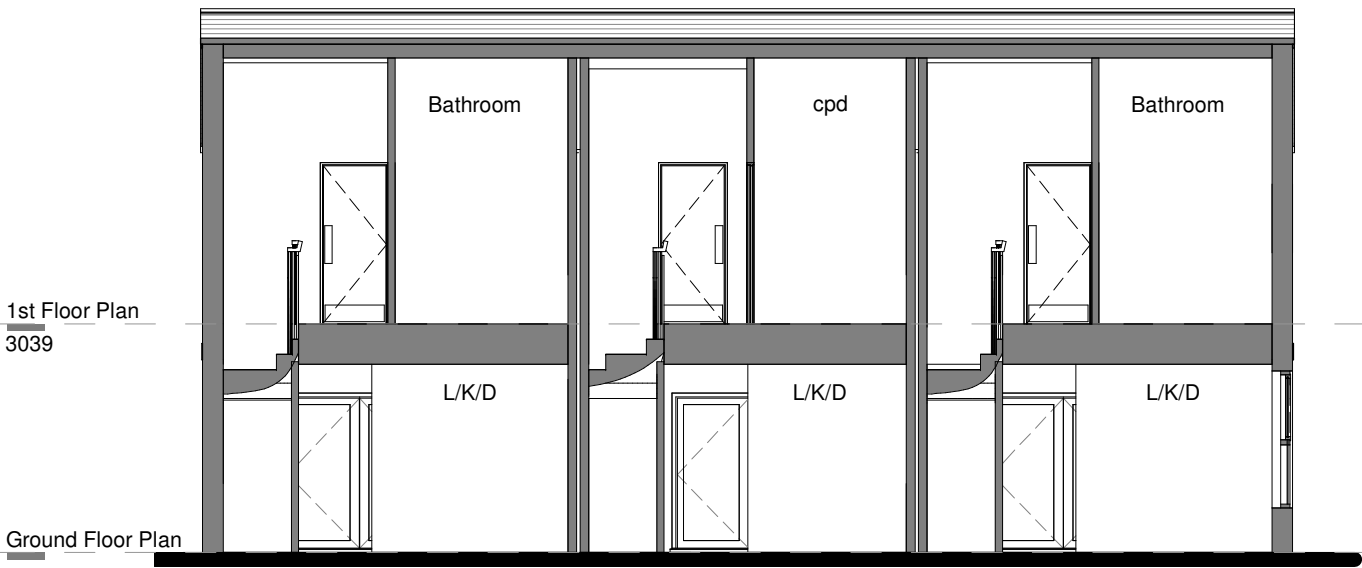

Section AA
1 : 100

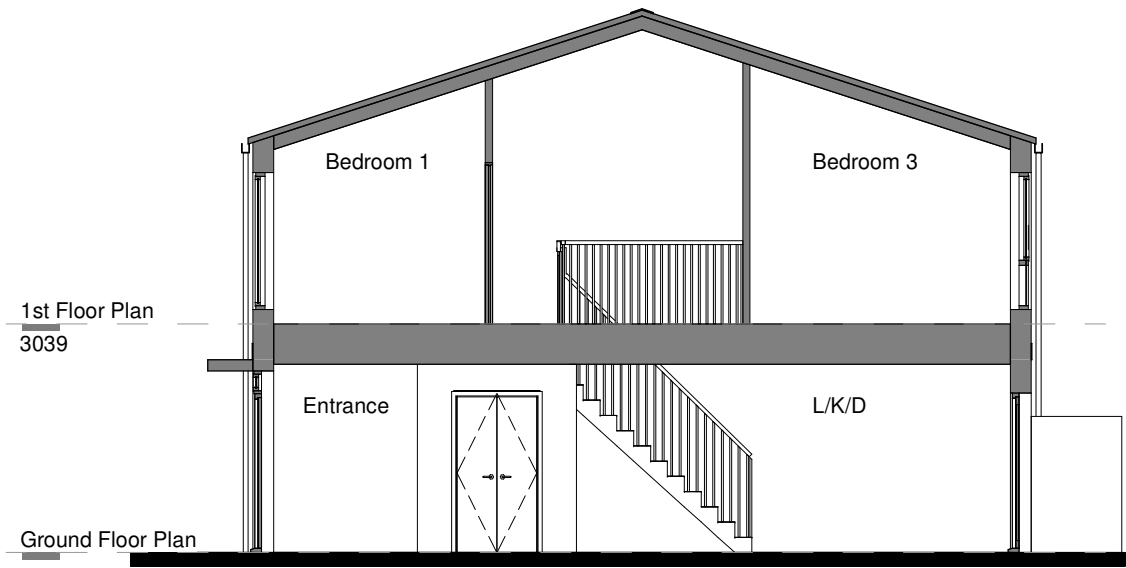

Section BB
1 : 100

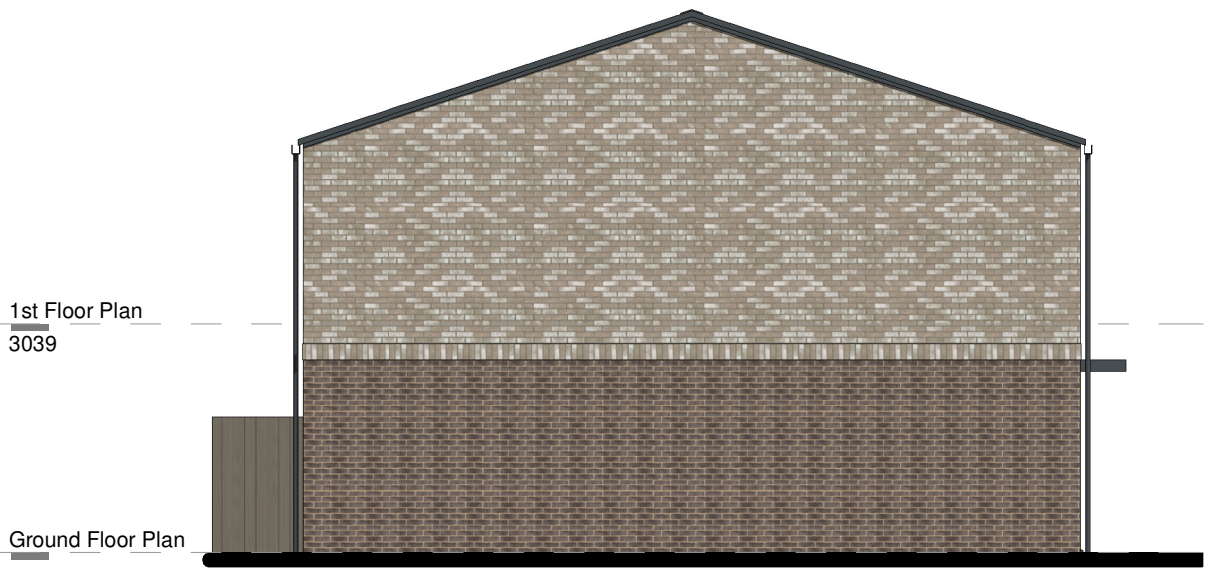


Side Elevation 02
1 : 100



Front Elevation
1 : 100



Rear Elevation
1 : 100

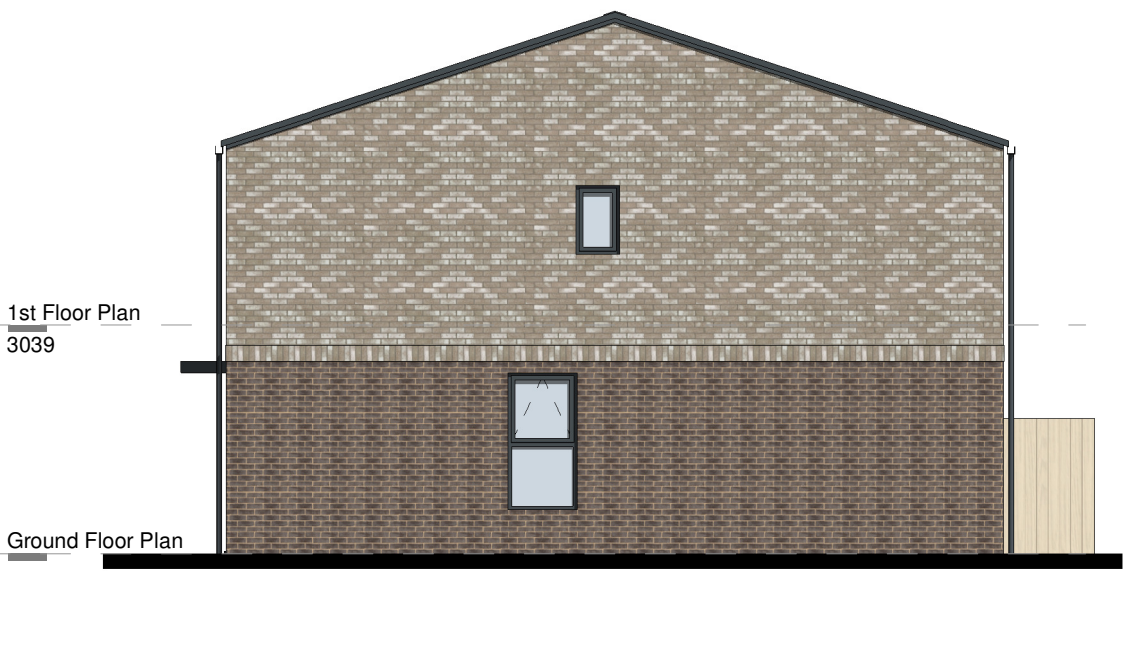

Side Elevation 01
1 : 100

P2	22.03.21	For Planning	FH	MN
P1	05.03.21	Final Draft Planning Issue	FH	MN
Rev	Date	Revision Details	Dr	Ch

ECE Architecture
www.ecearchitecture.com

London: 76 Great Suffolk Street, London, SE1 0SL
T 020 7928 2773 E london@ecearchitecture.com
Sussex: Brooklyn Chambers, 11 Goring Road, Worthing, West Sussex, BN12 4AP
T 01903 248777 E sussex@ecearchitecture.com
Bristol: Westworks, Colston Tower, Colston Street, Bristol, BS1 4XE
T: 0117 214 1101 E bristol@ecwestworks.com

Client

BoKlok

BO KLOK
SKANSKA & IKEA

Job Title
Land to the South of Littlehampton Academy (6920)

Drawing Title
Plans, Elevations & Sections - Houses 76-78 (2 & 3 Bed)

Scale
1:100 @ A1 / 1:200 @ A3

metres 2 4 6 8 10

Drawing Number

LTH- ECE- T11- ZZ- DR- A- XX- 5116

Drawn	Checked	Revision	Date
FH	MN	P2	11.01.21
Suitability / Drawing Status			

S2 / APPROVAL