


Schedule of Accommodations									
Block 1	-	Apartments	-	32	- 4 storey's	car parking -	1 space per apartment unit	=	32
23 x 1bed 2person	-		-				1 per house 2bed	=	26
9 x 2bed 4person	-		-				2 per house 3bed	=	108
2bed 4p	-	House	81.9m2	-	24	- 2 storey's	Car Club		
2bed 4p M4(3)	-	House	81.9m2	-	2	- 2 storey's	Residents Visitor Parking (10%)	=	2
3bed 4p	-	House	88.9m2	-	54	- 2 storey's			
A	-	Affordable units							
+	-	Indicated 2bed houses							
TOTAL	-	112 units	-	80 houses and 32 Apartment	Total			=	178

CDM 2015 Health & Safety Information

This information relates only to 'Significant Hazards' identified on this drawing and is to be read in conjunction with the Designer's Hazard Register.

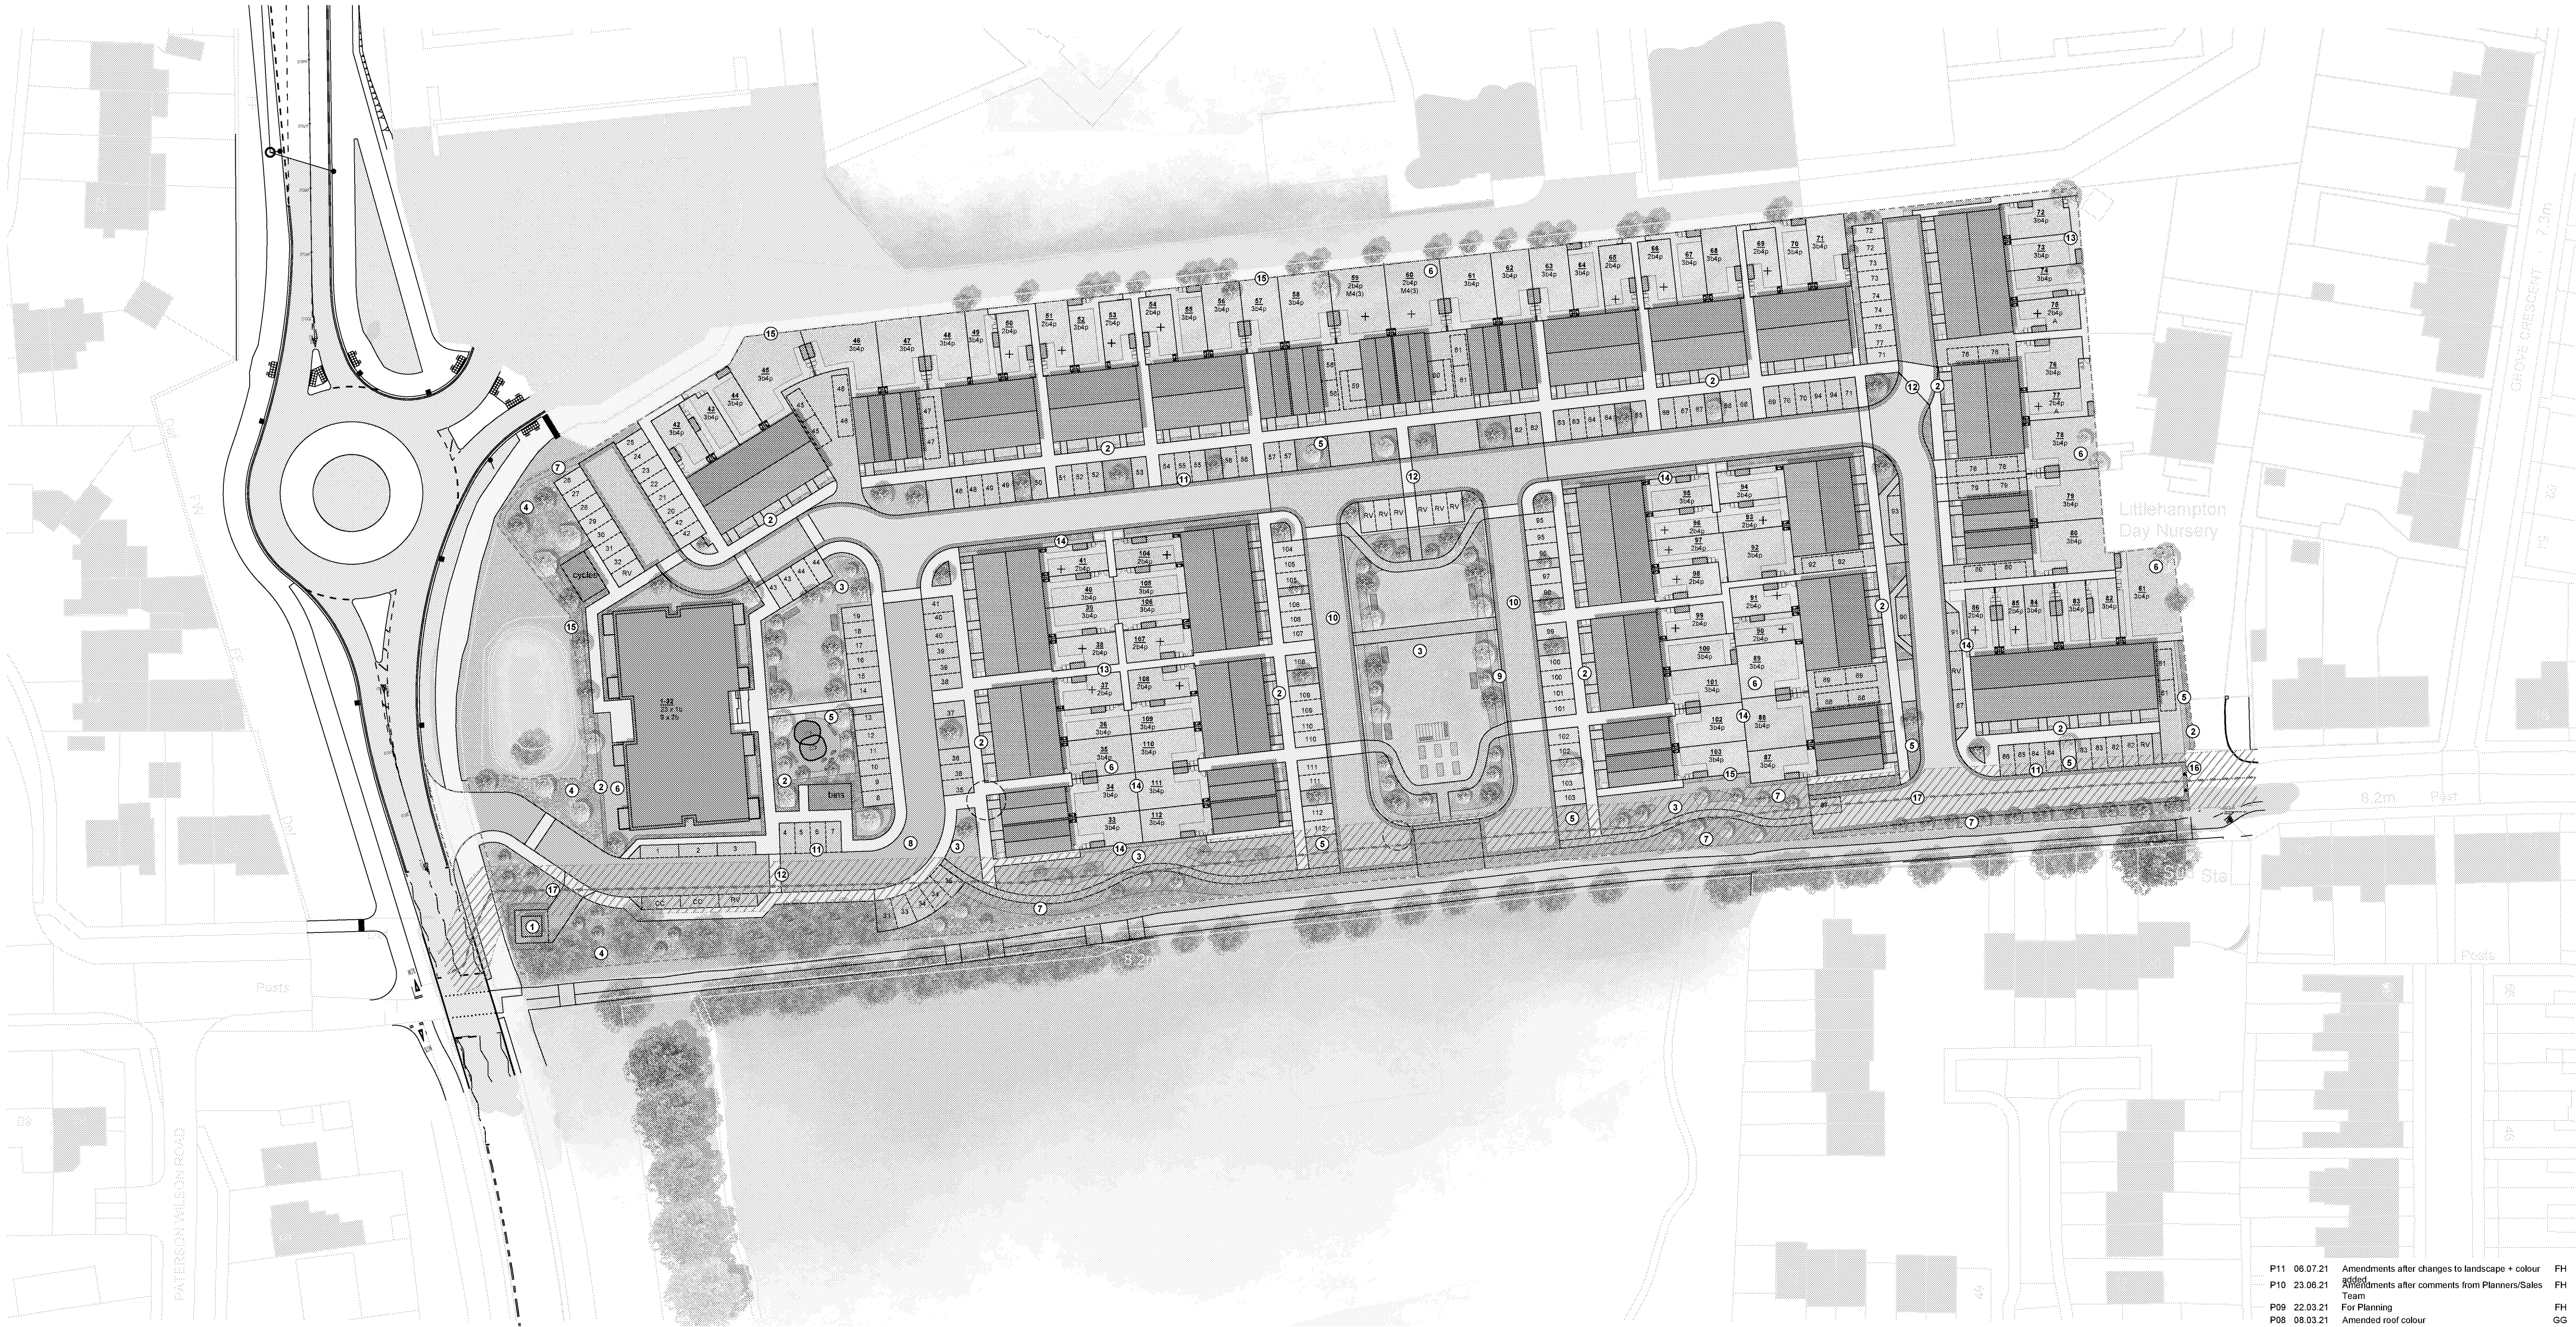

KEY:

- | | |
|---|---|
| 1. Substation | 9. Rain garden |
| 2. Low ornamental hedging | 10. Shared surface - Concrete block paving |
| 3. Grass verges and open spaces using species rich seed mix - Flowering lawn seed mix | 11. Parking bays - Concrete block paving |
| 4. Wildflower/grass meadow seed mix | 12. Block demarcation indicating footpath connections |
| 5. Low evergreen hedging clipped to table form | 13. Private Terrace/Footpaths - Concrete flag paving |
| 6. Private seeded grass garden areas | 14. Close boarded timber fence 1.8m height to include hedgehog size gaps beneath the fences |
| 7. Strong lawn grass mixture | 15. 1.8m close boarded timber fence to northern and eastern boundaries |
| 8. Linear native mixed hedging | 16. Emergency bollards - Emergency access only |
| Adopted main routes/roads | 17. Confirmed sewer position with easement |
| Standard black bitumastic macadam | |

- | | |
|--|-------------------------------|
| | Confirmed sewer easement zone |
| | Site Boundary |
| | Existing Trees |
| | Proposed Trees |
| | Grow your own zone |
| | Timber raised planters |

Client's Name

BoKlok

Job Title

Land to the South of Littlehampton Academy (6920)

Drawing Title

Illustrative Site Plan

Scale

1:500 @ A1 / 1:1000 @ A3

Drawn

MN/FH

Checked

PF

Date

15.01.21

Job No

LTH-ECE-XX-XX-DR-A-SL-5012 P11

Drawing No

Rev

Status

S2 / APPROVAL

P11	06.07.21	Amendments after changes to landscape + colour	FH	MN
P10	23.06.21	Amendments after comments from Planners/Sales Team	FH	MN
P09	22.03.21	For Planning	FH	MN
P08	08.03.21	Amended roof colour	GG	MN
P07	05.03.21	Final Draft Planning Issue	FH	MN
P06	03.03.21	Substation reallocated	FH	MN
P05	01.03.21	Layout revised with full service survey info	FH	MN
P04	24.02.21	Layout revised after additional service survey info	FH	MN
P03	10.02.21	Parking numbers amended	GG	MN
P02	04.02.21	Updated Site Plan with landscape information, refuse and cycle storage	GG	MN
P01	15.01.21	DRAFT issue	MN/YY/FH	MN

London:	76 Great Suffolk Street London, SE1 0BL
Sussex:	T 0207 928 2773 E london@ecearchitecture.com Brooklyn Chambers, 11 Goring Road Worthing, West Sussex, BN12 4AP
Bristol:	T 01903 248777 E sussex@ecearchitecture.com Westworks, Colston Tower Colston Street, Bristol, BS1 4XE
	T 0117 214 1101 E bristol@ecwestworks.com
	ECE Architecture www.ecearchitecture.com

CAD Plot date: 7/07/2021 - 09:41:22

8620 site plan.dwg