


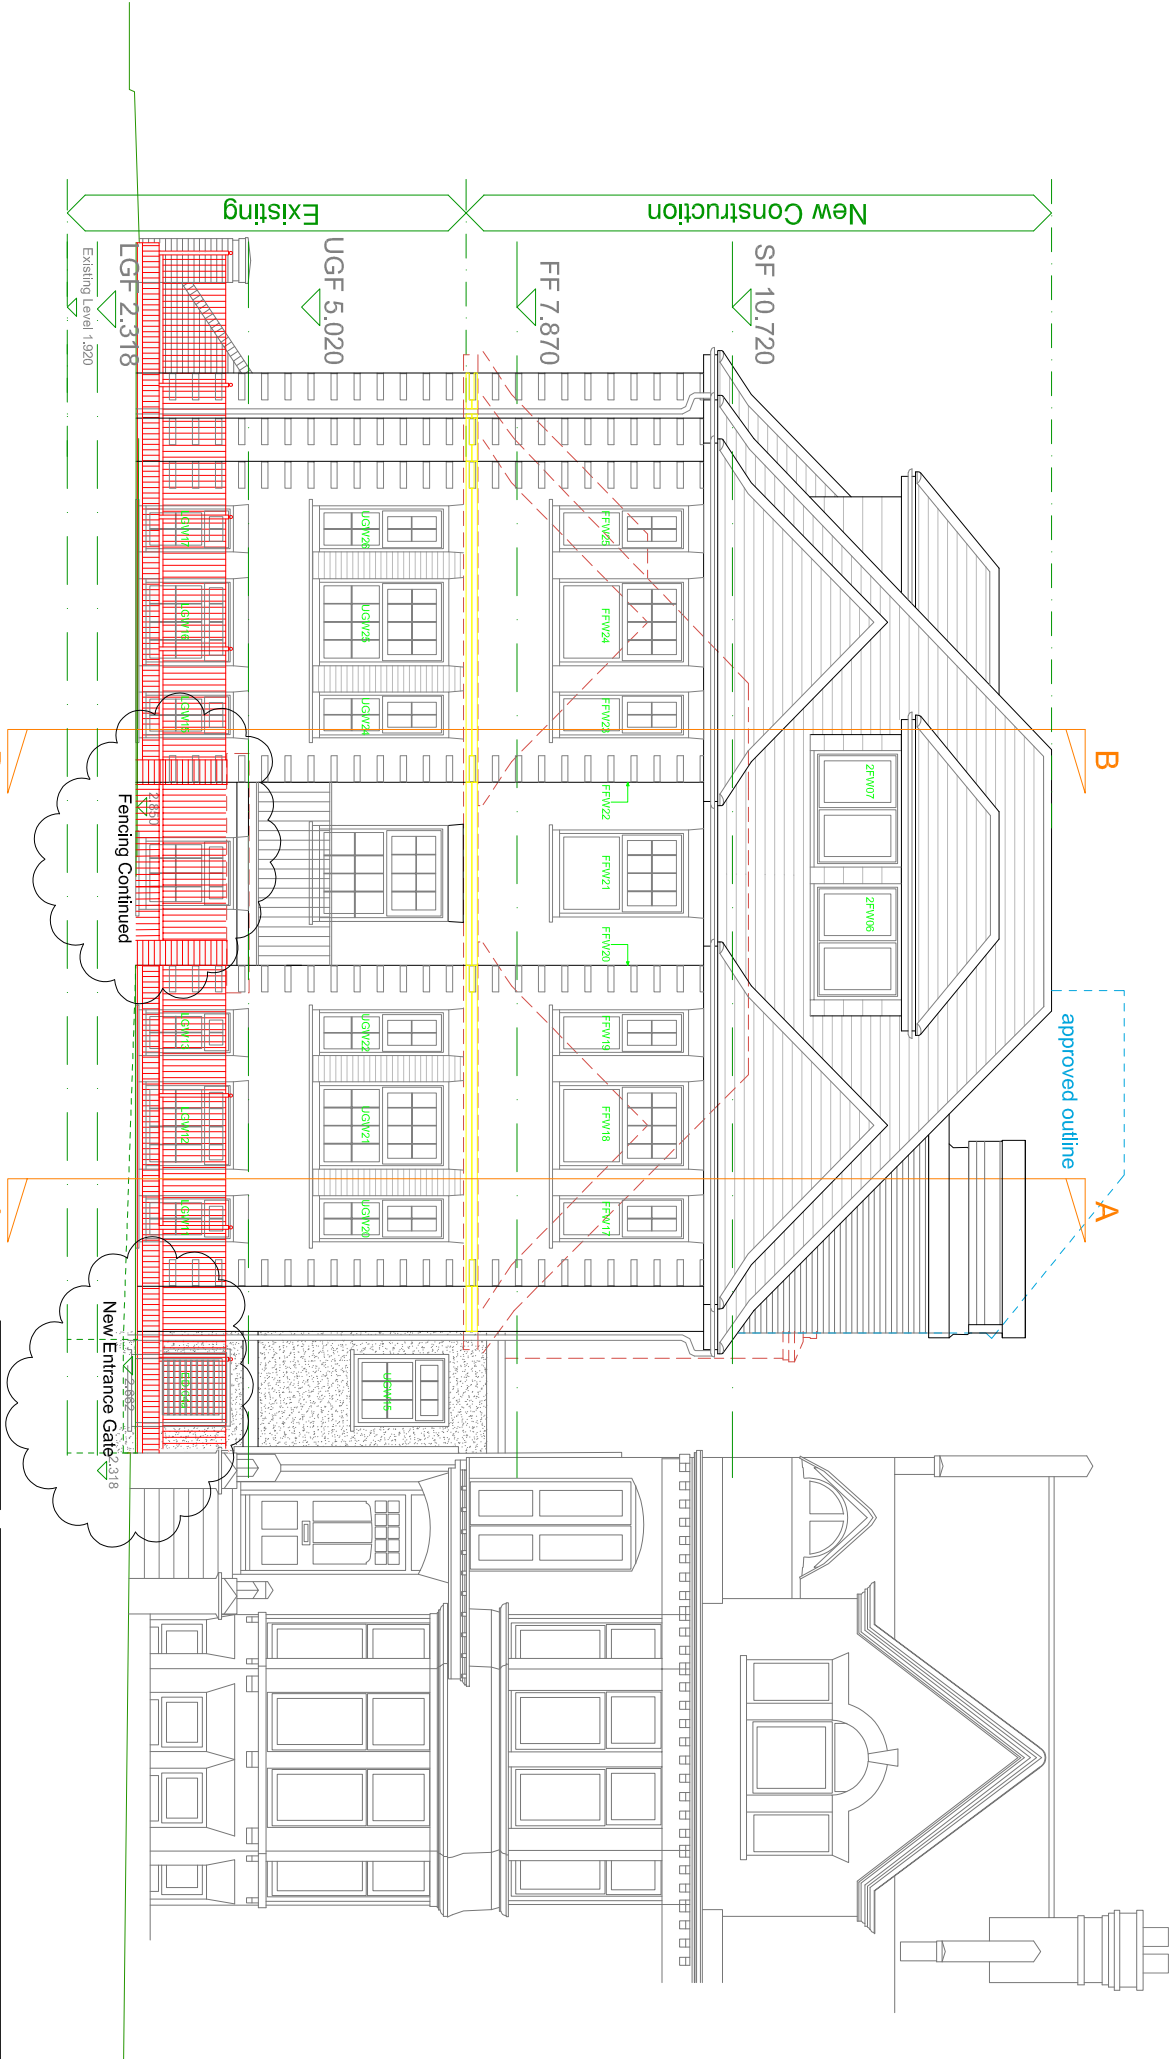


South Elevation

SCALE
1/100

DATE
Nov. 2024

AUTHOR
PG

PETER GALLOWAY ARCHITECT

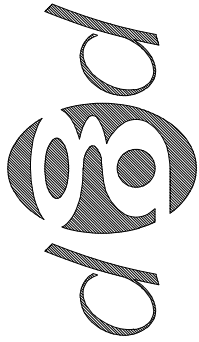

DETAIL
Front (South) Elevation

Proposed Amendments

DRAWING NO
24/1000/Lit01

A B C D E F G H
J K L M N P O R
S T U V W X Y Z

CONTRACTOR MUST CHECK ALL
DIMENSIONS ON SITE ONLY. REPORTED
DISCREPANCIES MUST BE REPORTED TO
THE ARCHITECT BEFORE PROCEEDING
COPYRIGHT

HAVANT, HAMPSHIRE PO9 1RA

TEL 02392 483153

MOB. 07808 483362

E-MAIL: peter@pgparchitects.co.uk