


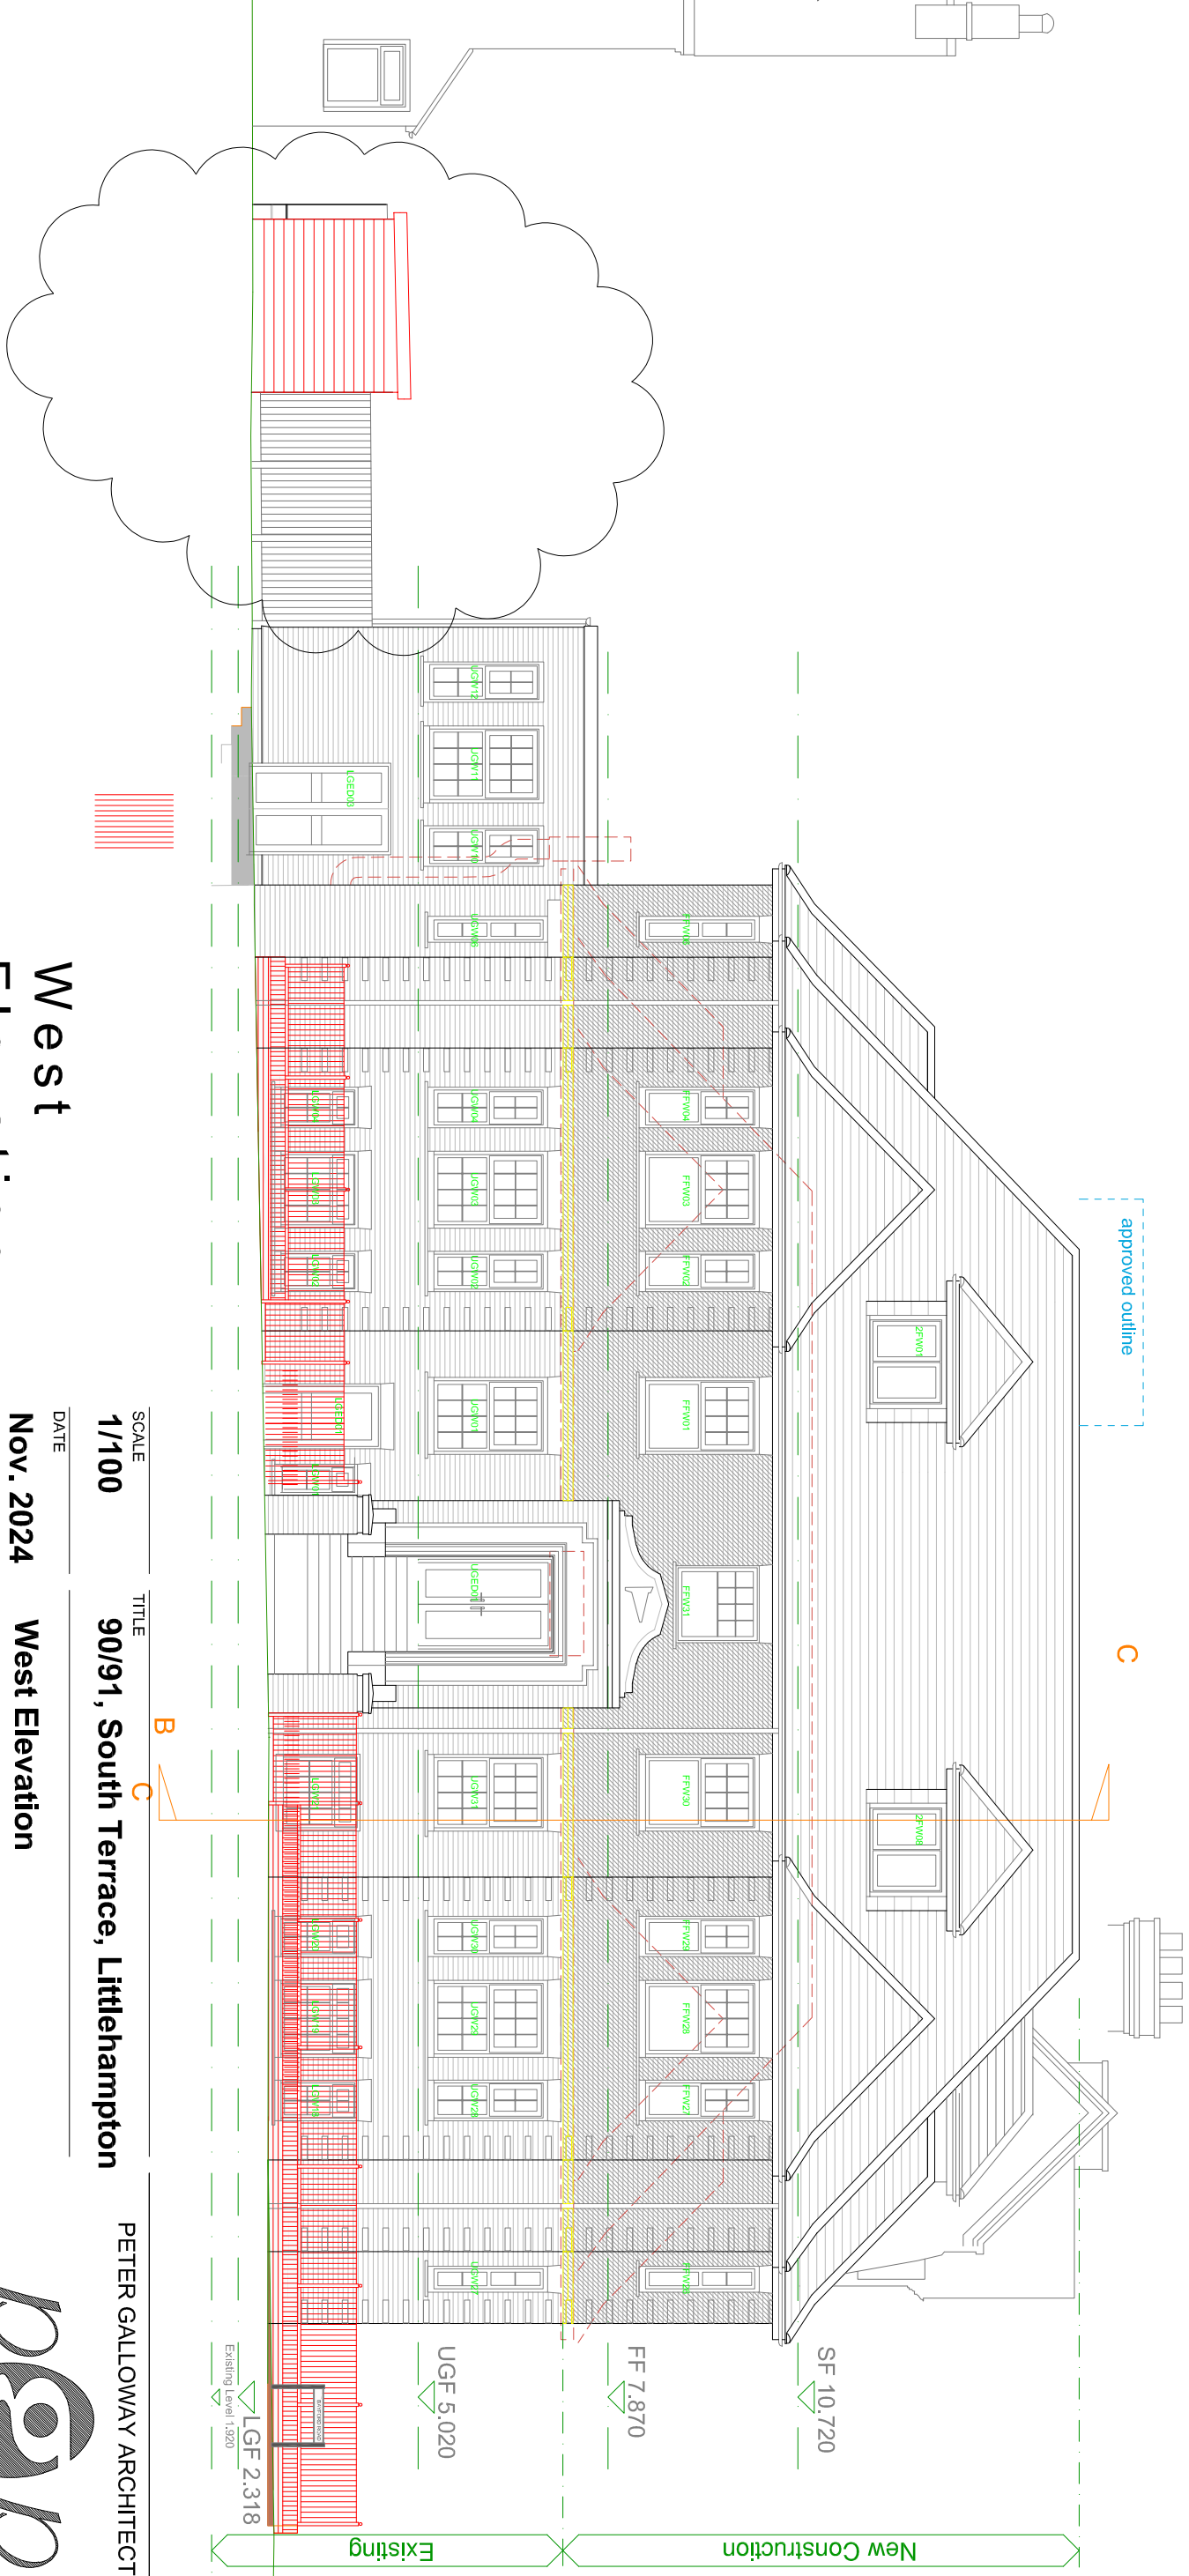

West Elevation

SCALE	TITLE	PETER GALLOWAY ARCHITECT
1/100	90/91, South Terrace, Littlehampton	
DATE	West Elevation	
Nov. 2024	Proposed Amendments	

CONTRACTOR MUST CHECK ALL DIMENSIONS ON SITE ONLY. REPORTED DISCREPANCIES MUST BE REPORTED TO THE ARCHITECT BEFORE PROCEEDING.	DETAIL	HAVANT, HAMPSHIRE PO9 1RA
© COPYRIGHT	Proposed Amendments	
AUTHOR	DRAWING NO	TEL 02392 483153
PG	24/1000/Lit02	MOB. 07808 483362
	A B C D E F G H J K L M N P O R S T U V W X Y Z	

