



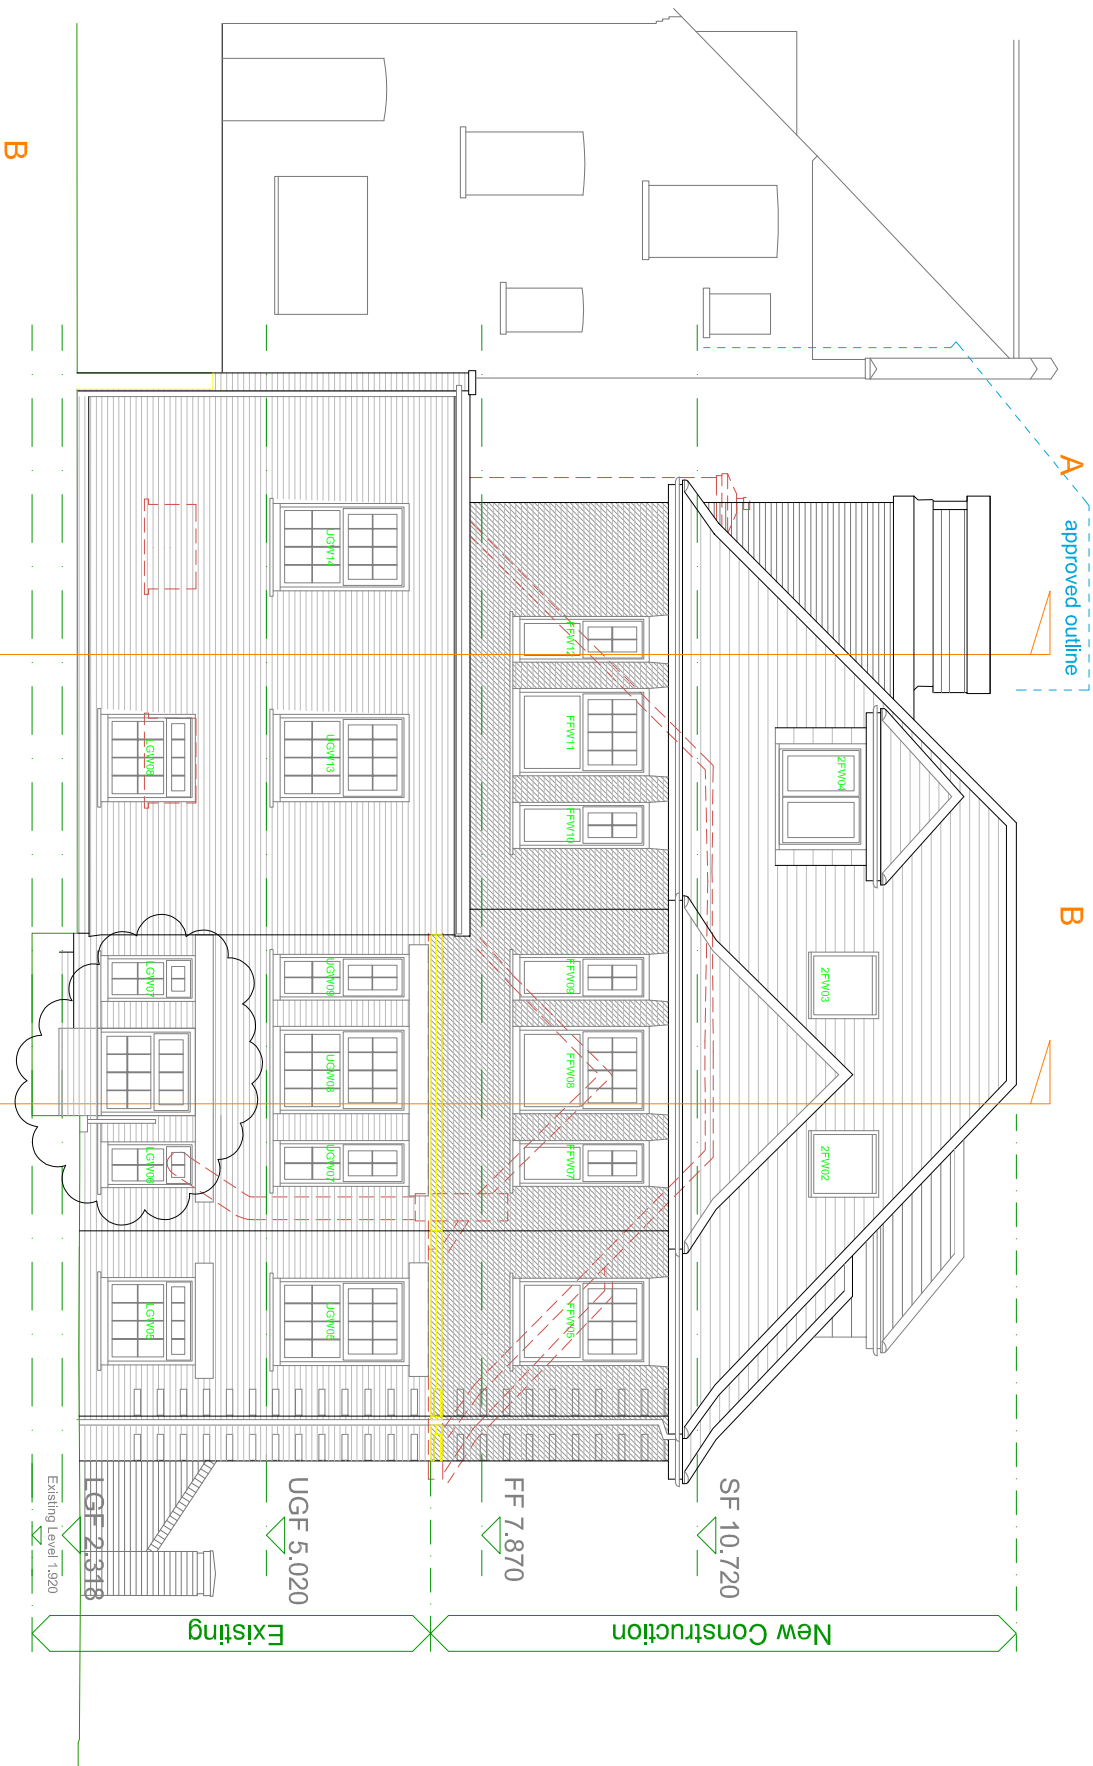

North Elevation

SCALE	TITLE	PETER GALLOWAY ARCHITECT
1/100	90/91, South Terrace, Littlehampton	
DATE	Rear (North) Elevation	
NOV. 2024	Proposed Amendments	

CONTRACTOR MUST CHECK ALL DIMENSIONS ON SITE ONLY. HAZARDOUS DISCREPANCIES MUST BE REPORTED TO THE ARCHITECT BEFORE PROCEEDING.	DETAIL	
© COPYRIGHT	AUTHOR	
PG	DRAWING NO	
	24/1000/Lit03	
	A B C D E F G H J K L M N P O R S T U V W X Y Z	

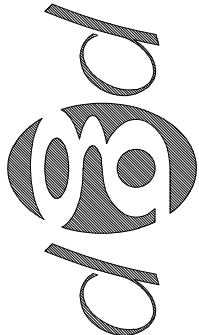

HAVANT, HAMPSHIRE PO9 1RA
TEL 02392 483153 MOB. 07808 483362
E-MAIL: peter@pgparchitects.co.uk