

01 EAST ELEVATION
P05 Scale: 1:100



02 NORTH ELEVATION
P05 Scale: 1:100

SCHEDULE OF EXTERNAL MATERIALS:

- Walls:
- Clay face brickwork (lower storey)
 - Through coloured render (upper storeys)


- Roofs:
- Natural slates with lead flashings
 - Clay ridge and hip tiles

- Windows & Doors:
- Powder coated aluminium


- Balconies:
- Powder coated steel balustrades
 - Timber decking



Scale Bar 1:100

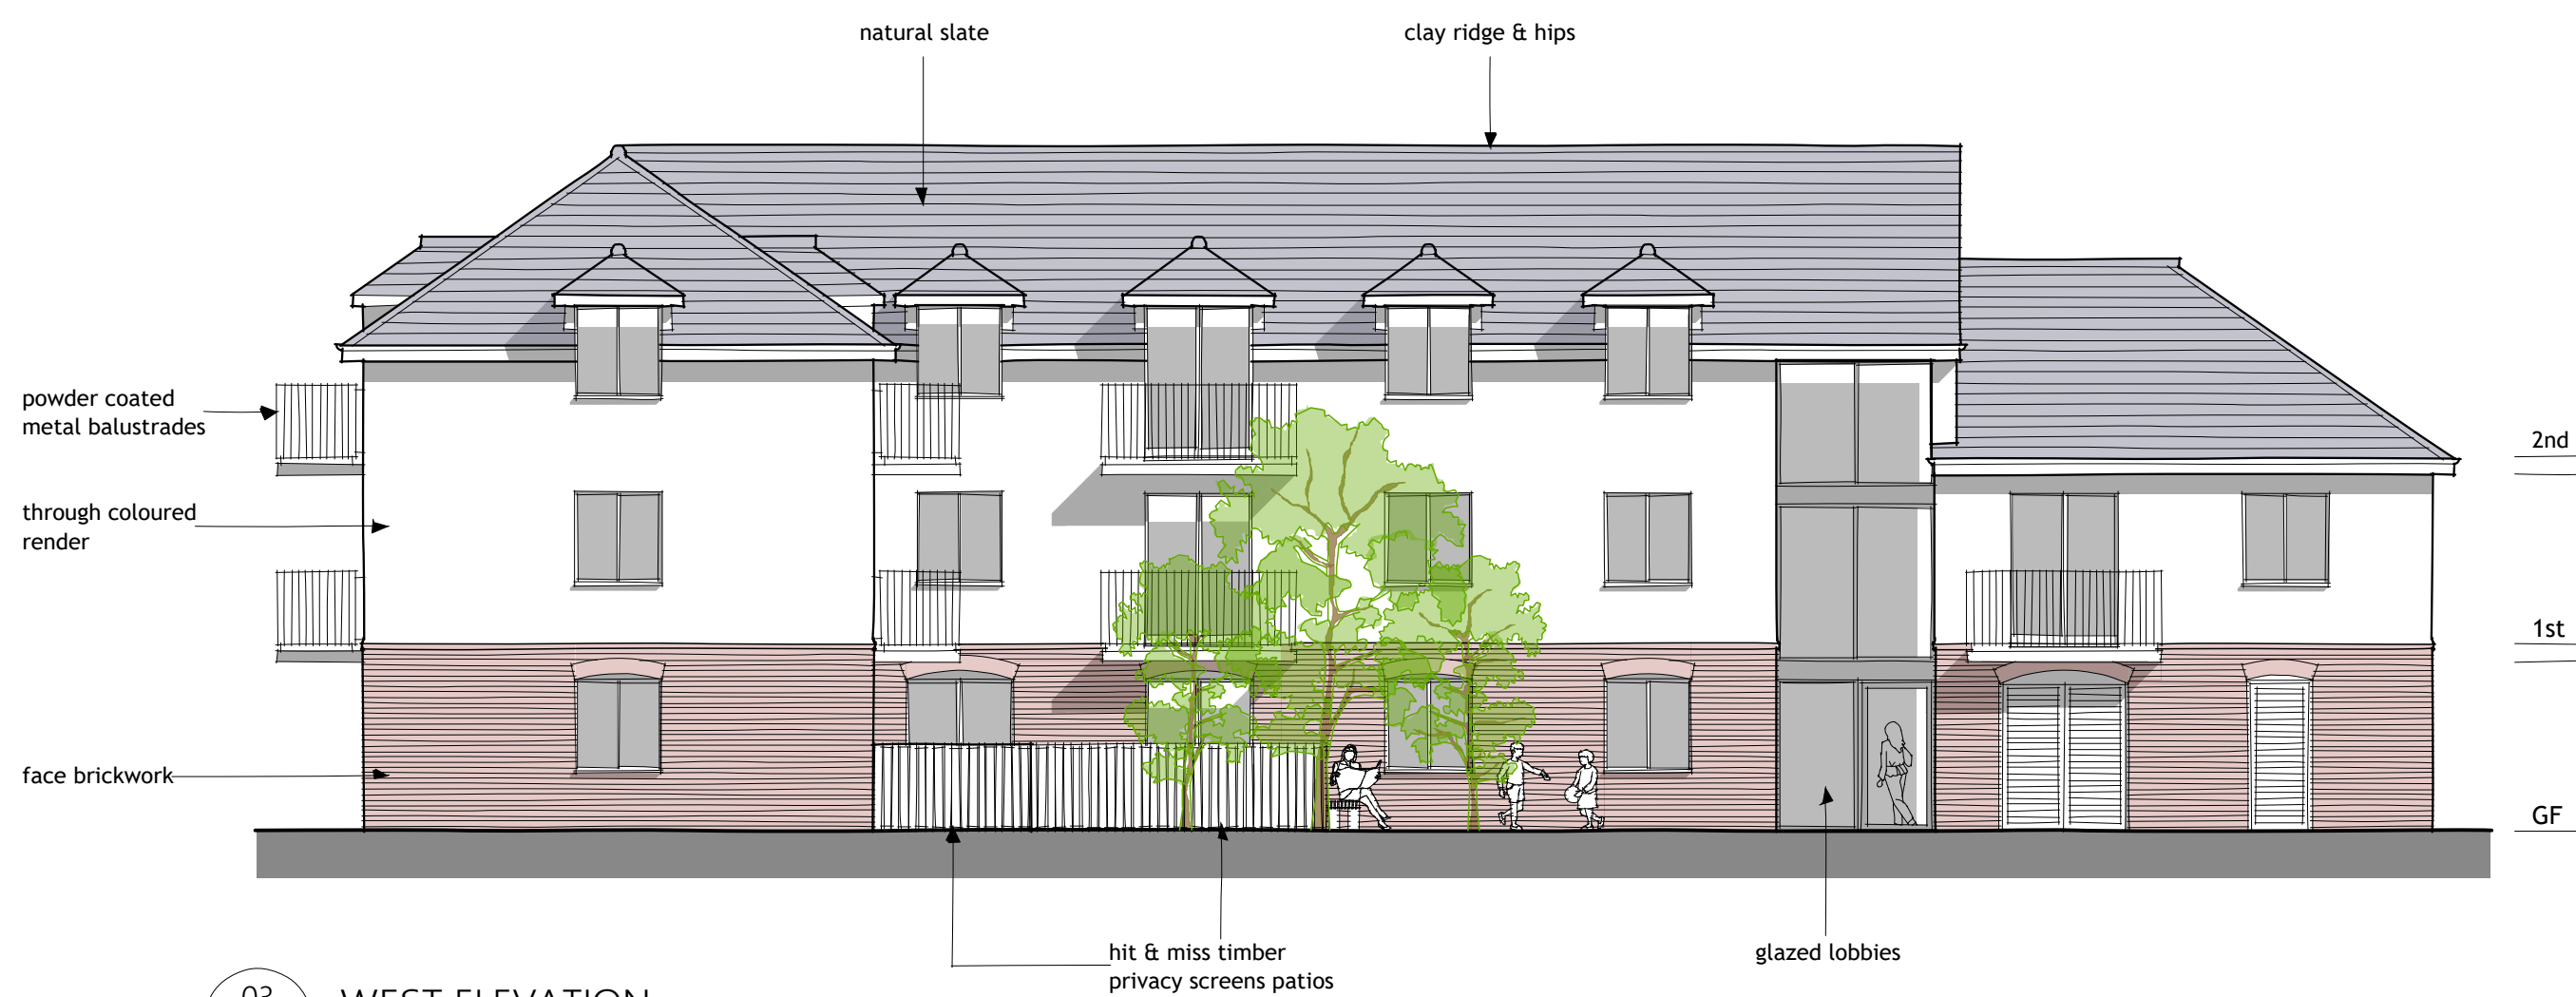

03 WEST ELEVATION
P05 Scale: 1:100

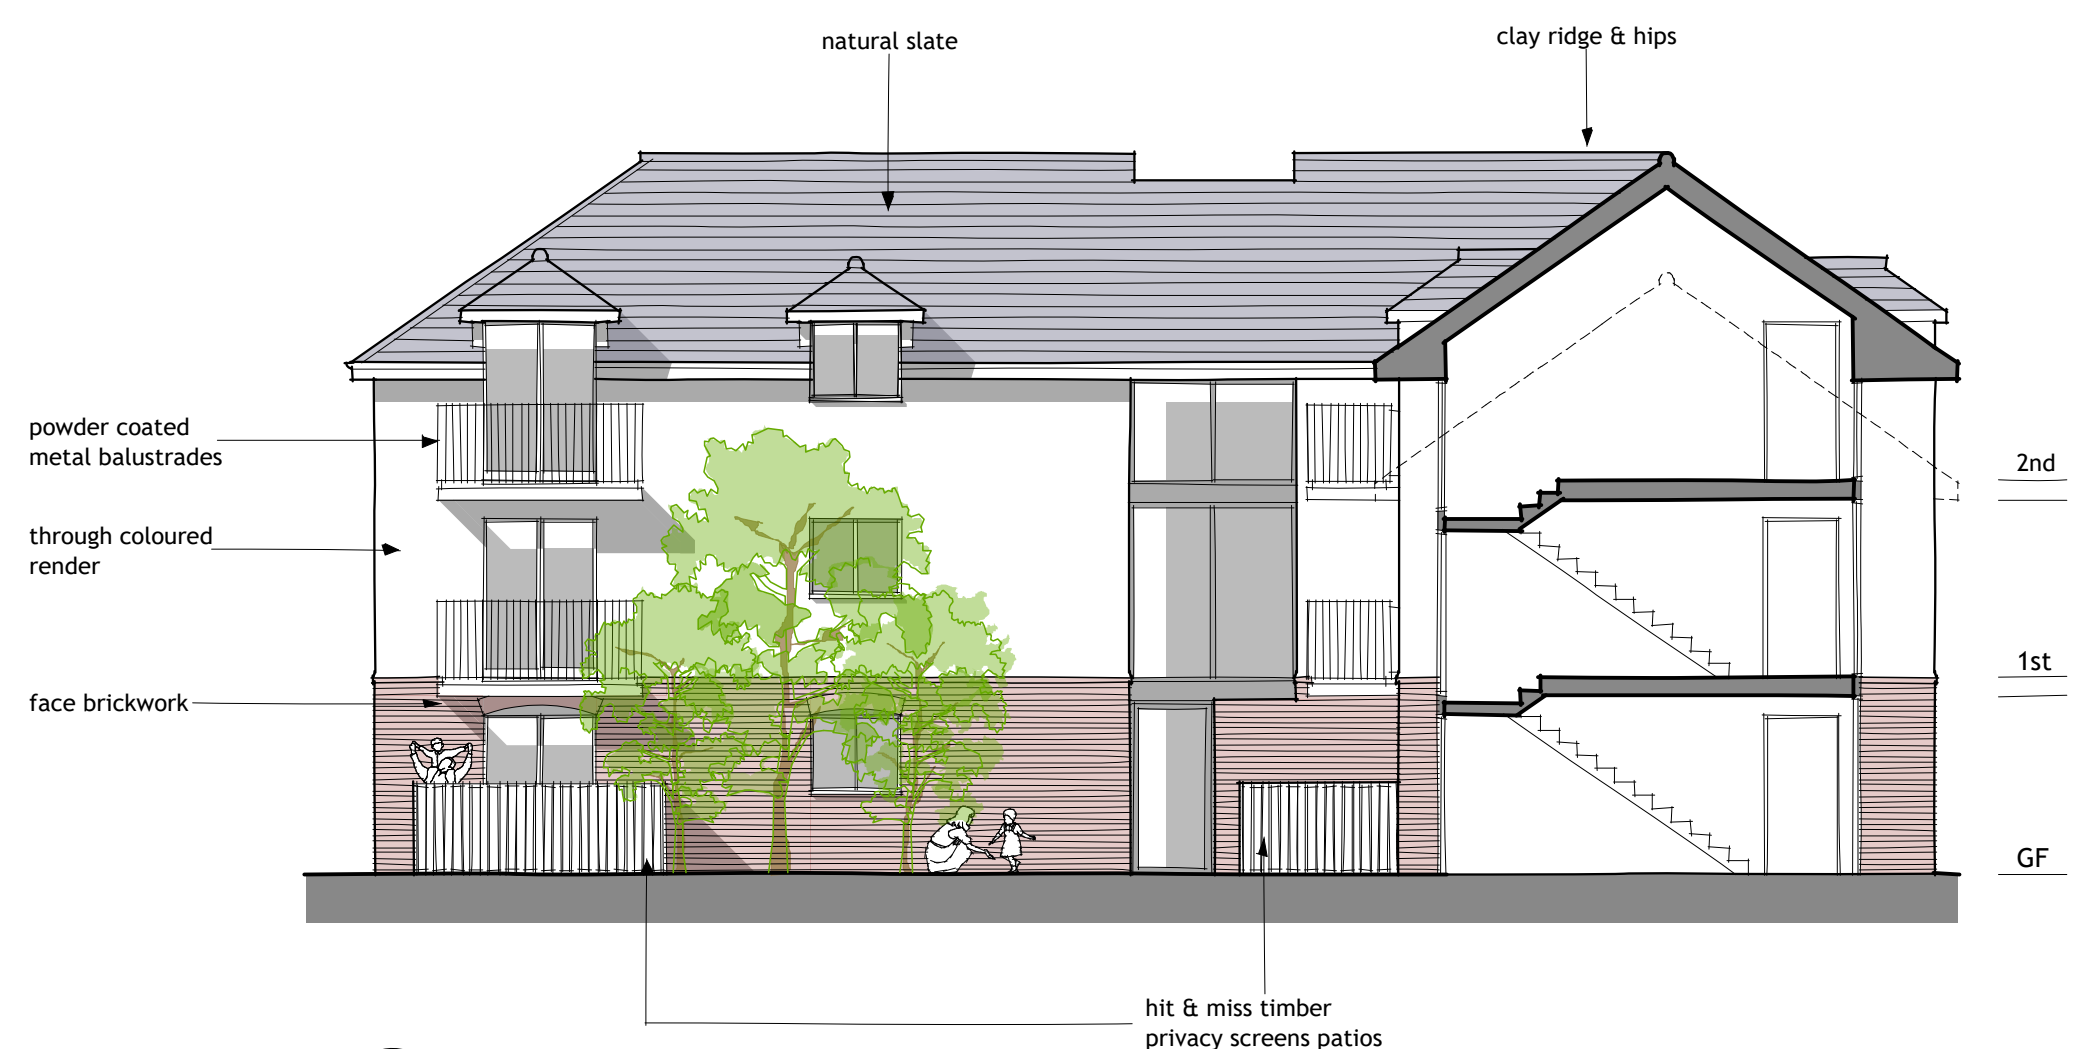

04 SECTIONAL ELEVATION
P05 Scale: 1:100

A	Apr17	Second windows to north-east corner bedrooms removed	ot
Rev	Date	Description	By

M H D Architects
Downholm Studio Lewes Road Ringmer East Sussex BN8 5QB
Tel: 01273 814851 Fax: 01273 814884 Email: mhdarchitects@aol.com

Client
Castle Property Developments

Project
**Duke Street
Littlehampton**

Drawing
Proposed Elevations / Sections

Scale. 1:100 @ A1	Date Nov16	Status Planning	Drawn ot
----------------------	---------------	--------------------	-------------

Drawing No.
332_P_05

Revision
A