


The contractor is responsible for setting out and must check all levels and dimensions prior to work being put in hand.

This drawing may be scaled for planning purposes only. For construction purposes only written dimensions are to be taken in respect of this project.

Rev Date Comment
A 24.04.18 Minor amendments.

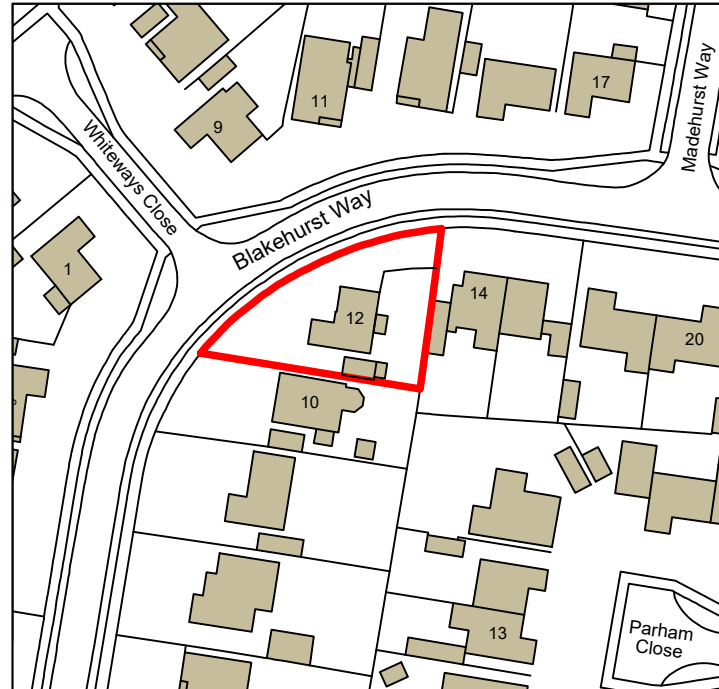


Location Plan
1:1250


0 5 10 20 30 40 50
Metres 1:1250 Scale Bar

Key:-


- Indicates existing walls.
- Indicates new / infill walls.
- Indicates line of walls to be removed.
- Indicates line of structure over.
- Indicates line of structure under.

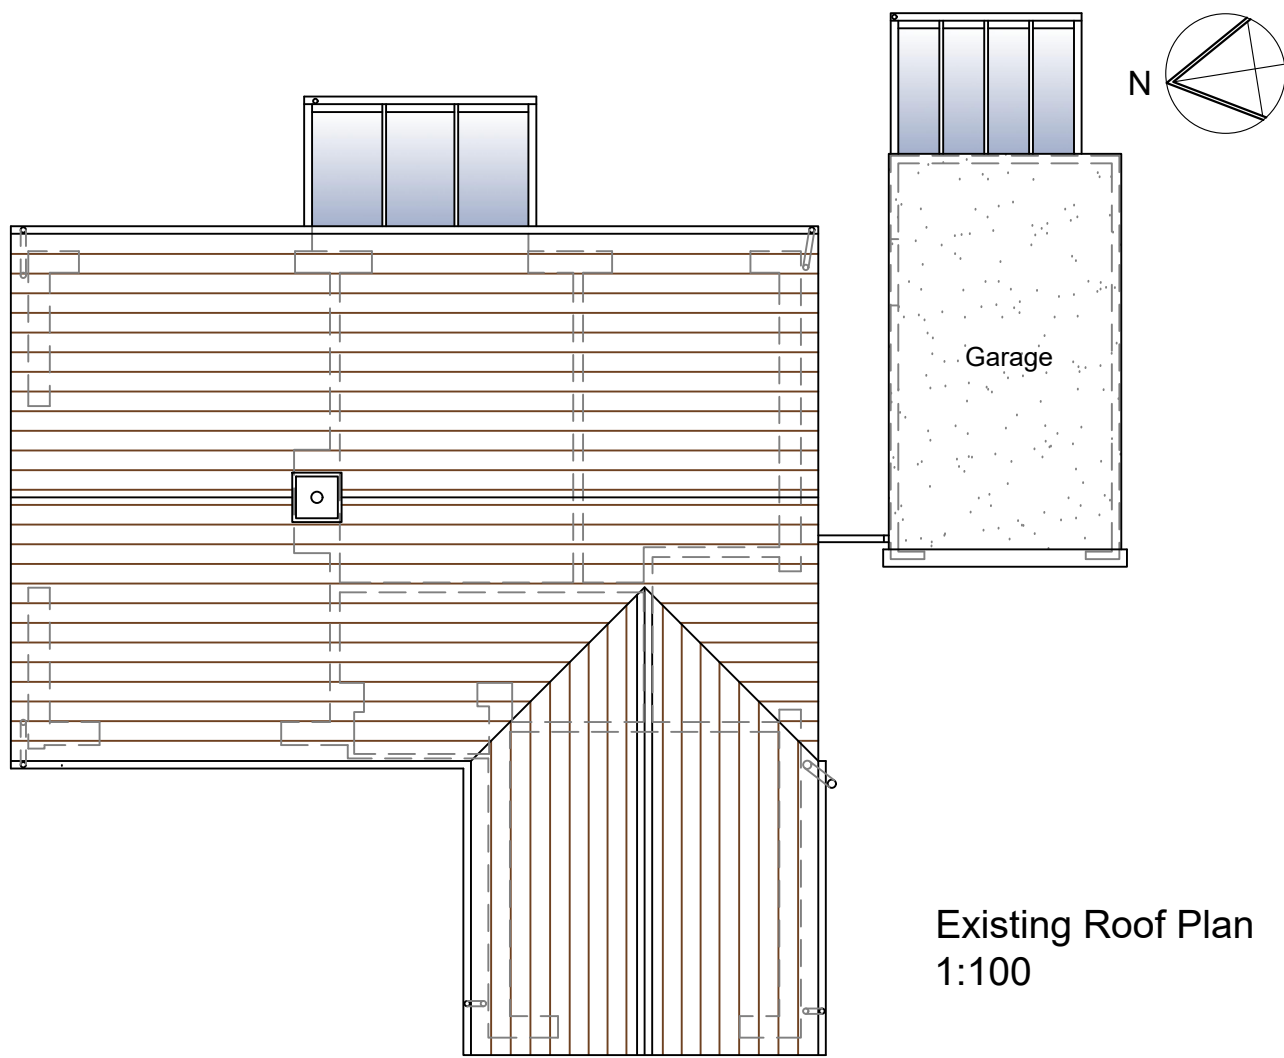


Existing Roof Plan
1:100

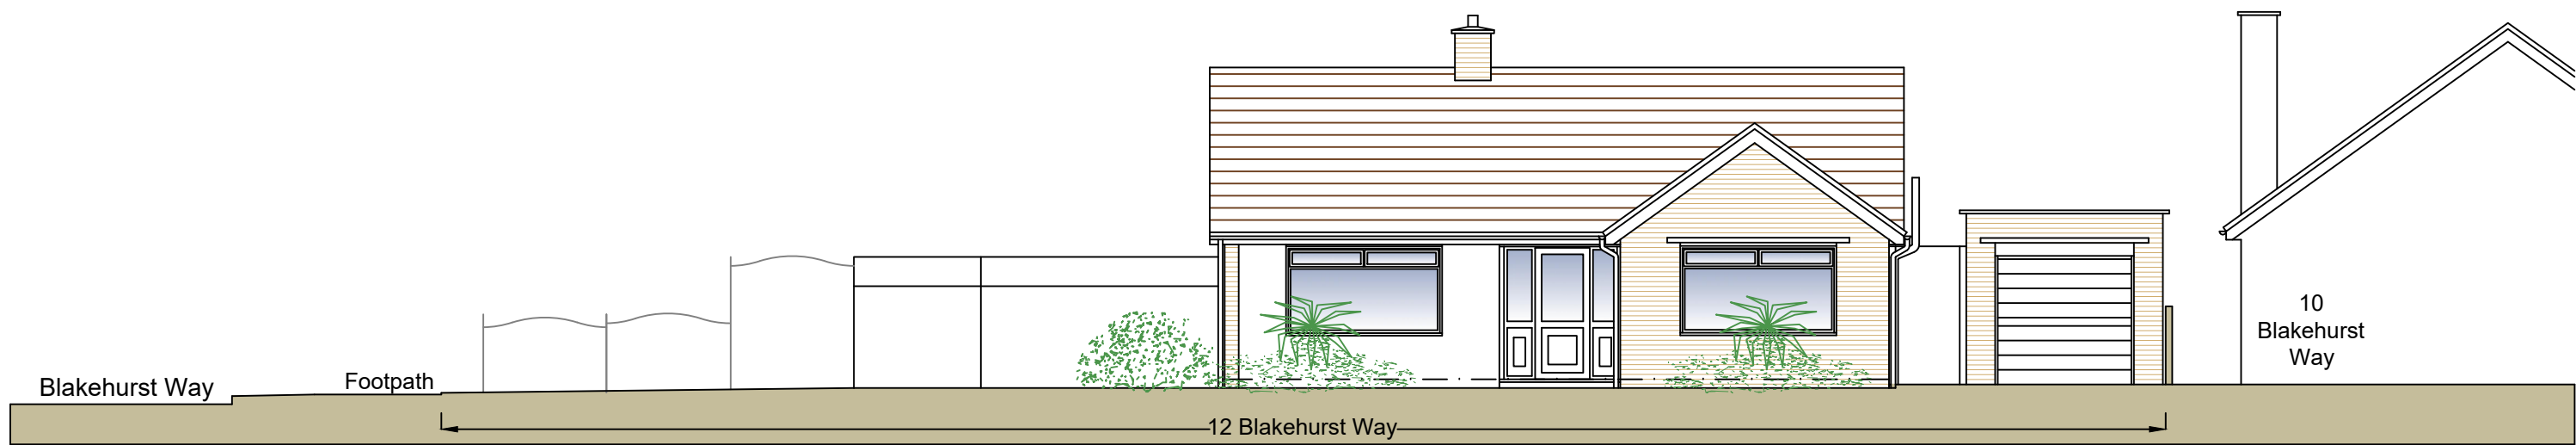


Existing West (Front) Elevation 1:100

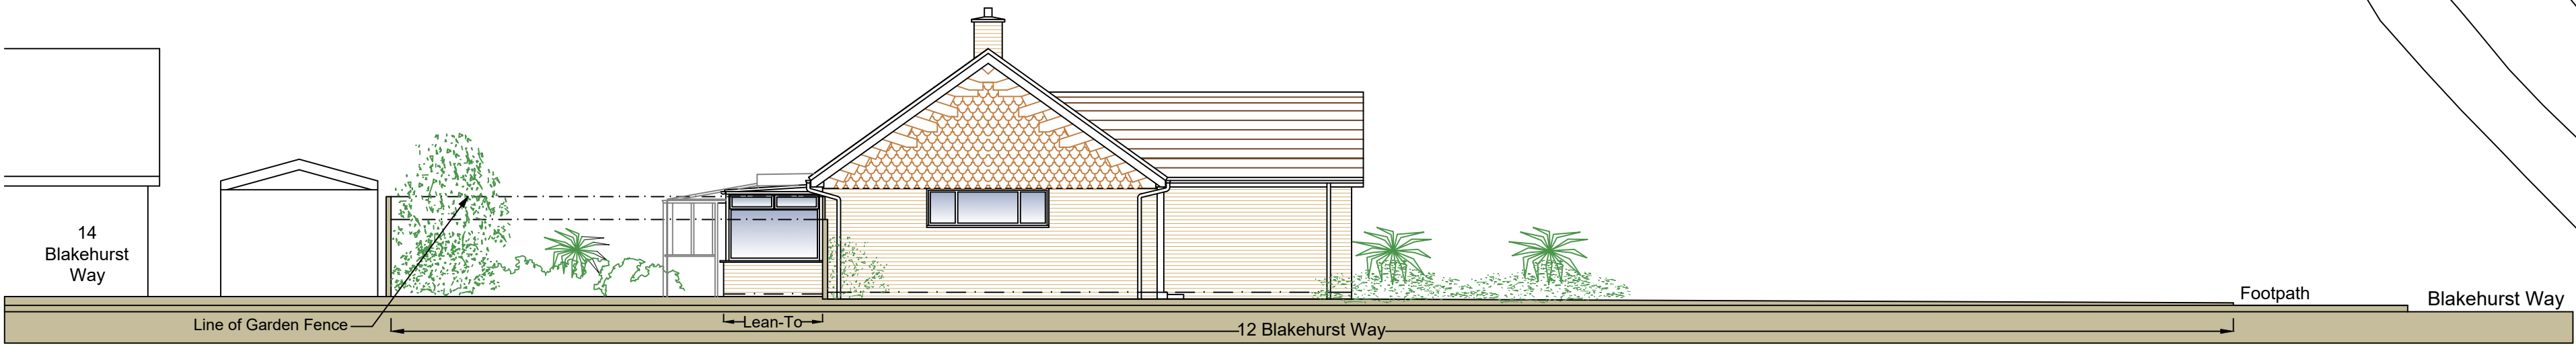

Existing North (Side) Elevation 1:100

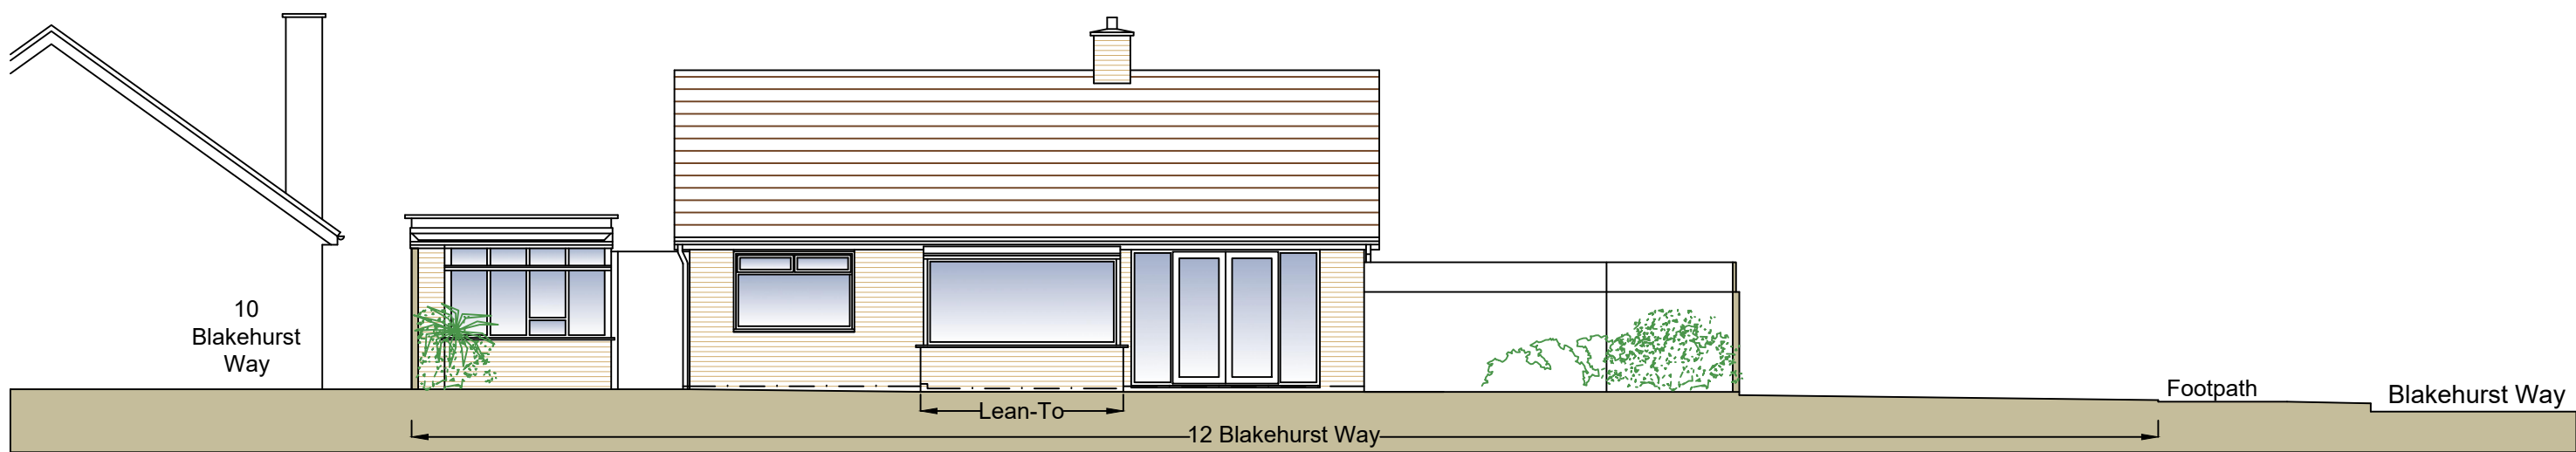


Existing East (Rear) Elevation 1:100

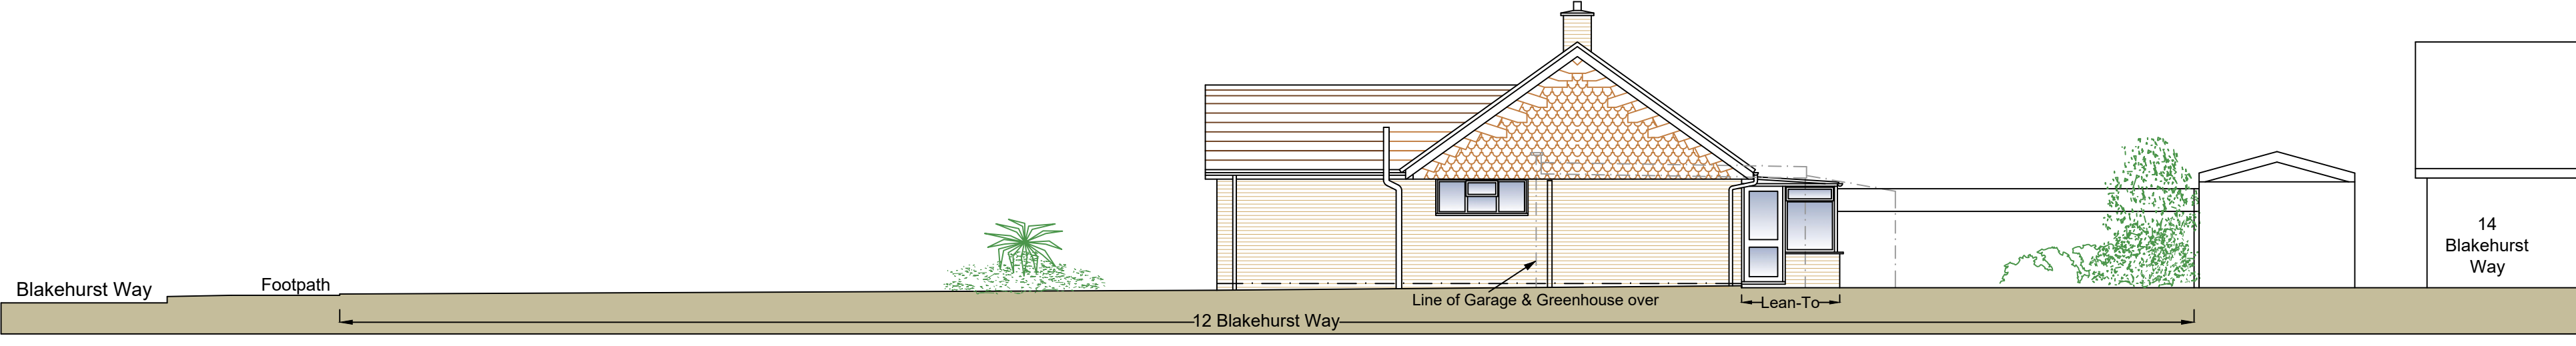

Existing South (Side) Elevation 1:100

Schedule Of Existing Materials:-

- Roof - Tiled pitched roofs to house.
- Walls - Facing brickwork with tile hanging to gable ends & rendered panel to front elevation.
- Doors & Windows - White Upvc double glazed.
- Rainwater Goods - Finished black.

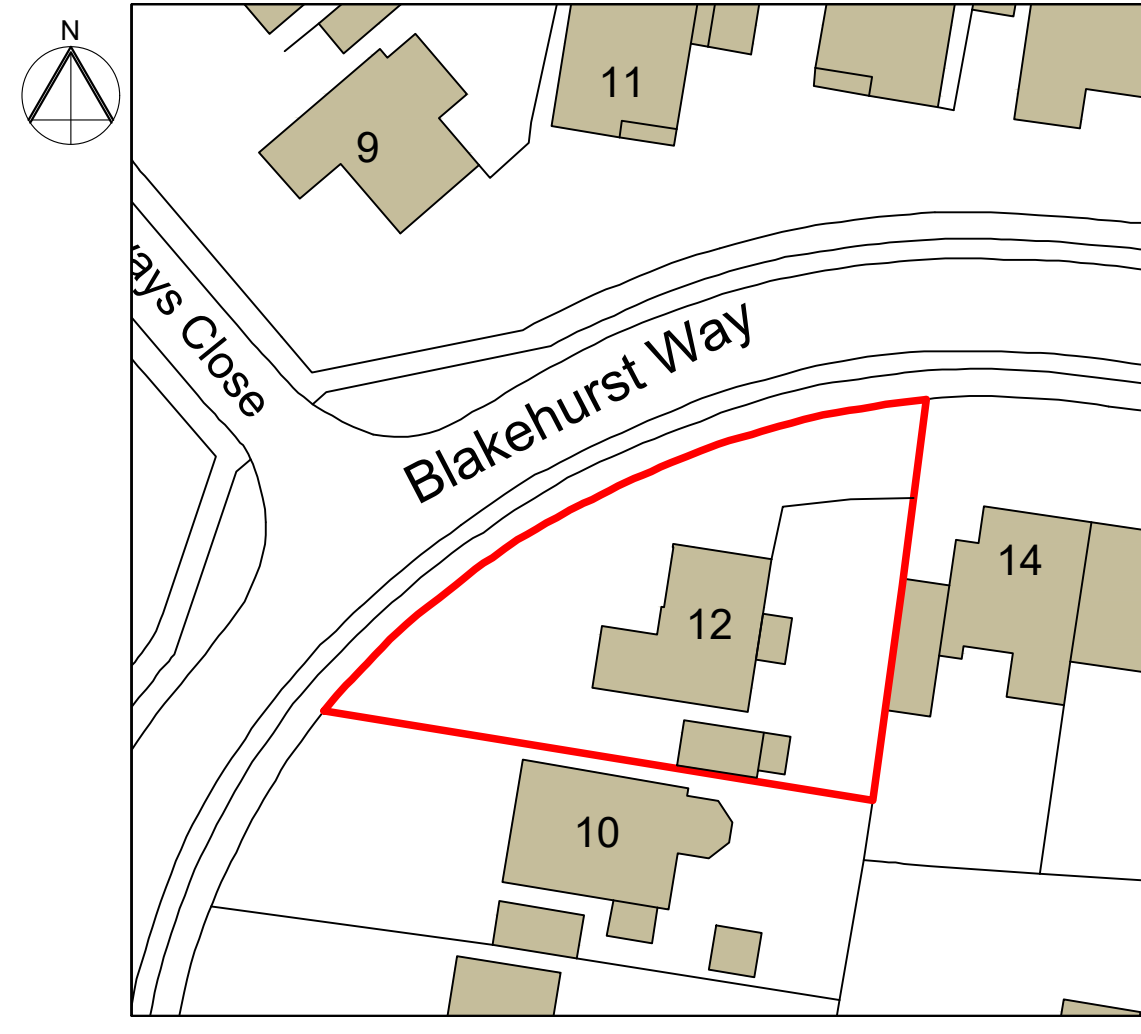

Block Plan 1:500

0 1 2 3 4 5 6 7 8 9 10
Metres 1:500 Scale Bar

J H Pfeiffer
BA Hons Dip Arch
Architecture & Design

76 Brougham Road
Worthing, West Sussex, BN11 2NU
Tel: 07776 253076
E-mail: heidipeiffer@hotmail.com

Project:-
Proposed Single Storey Rear Extension
at 12 Blakehurst Way, Littlehampton.

Client:-
Lorna Cannell & Simon Eade

Address:-
12 Blakehurst Way
Littlehampton
West Sussex
BN17 6HA

Drawing Title:-
Existing Location Plan & Block Plan
Existing Plans & Elevations

Scale:-
1:1250 / 1:500 / 1:100 @ A1

Date:-
Jan 2018

Drawing No:-
1392 / EX01

Rev:-
A