




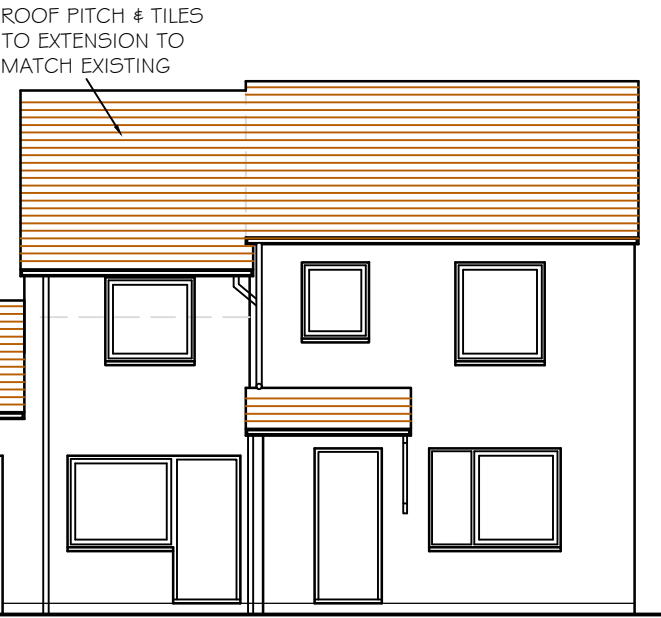


PROPOSED FRONT
(WEST) ELEVATION

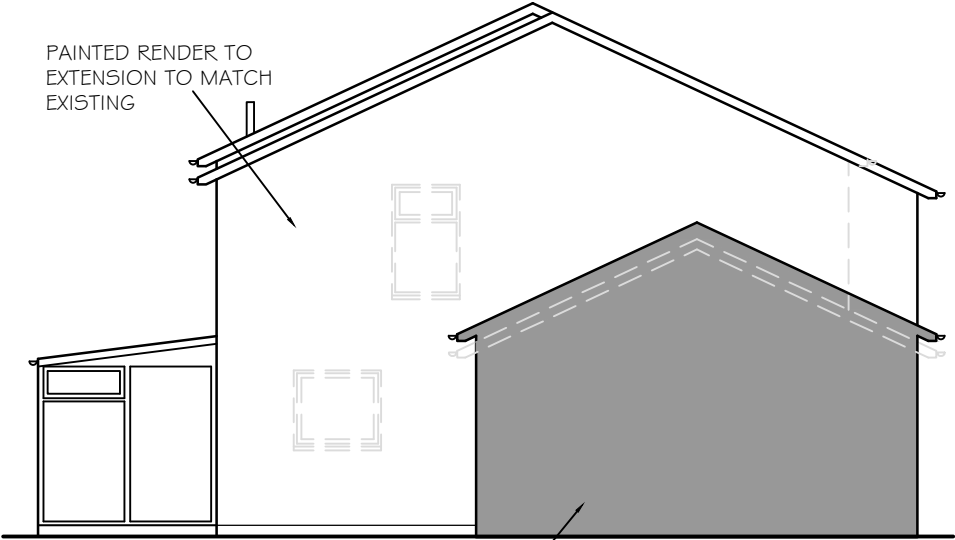


PROPOSED SIDE
(NORTH) ELEVATION

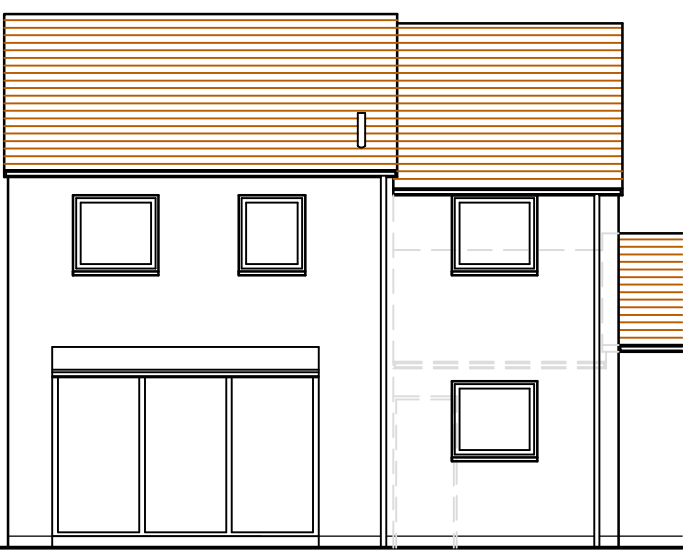


PROPOSED REAR
(EAST) ELEVATION

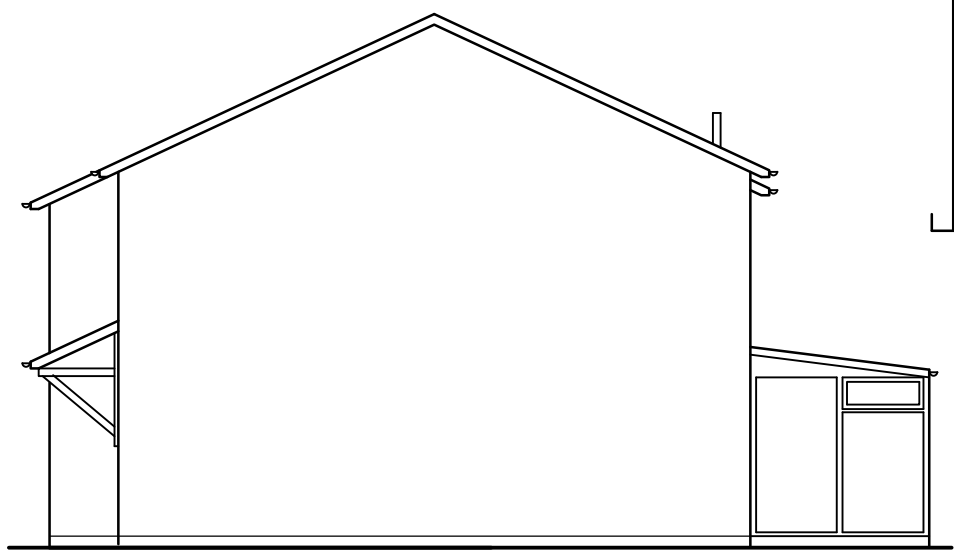

PROPOSED SIDE
(SOUTH) ELEVATION

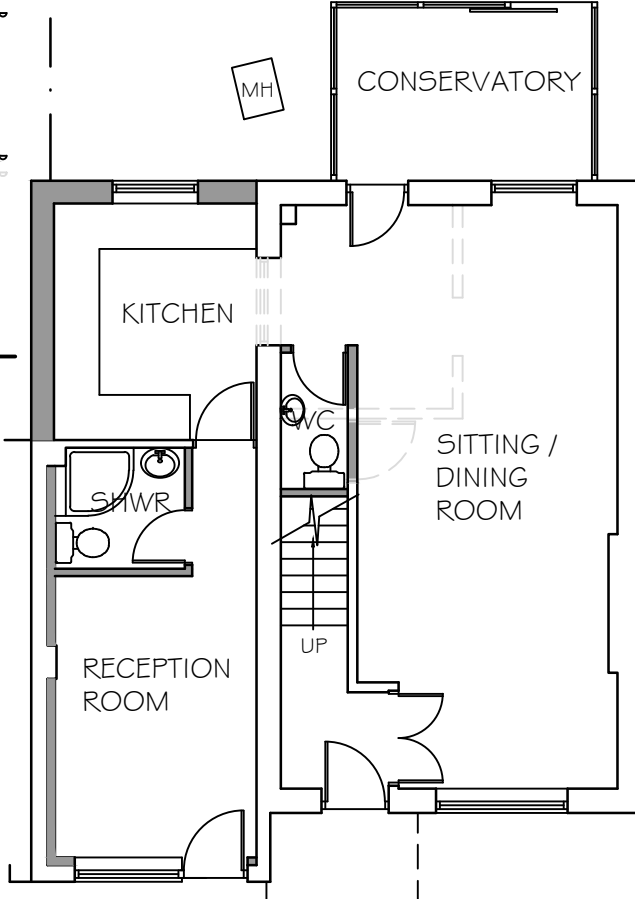

PROPOSED GROUND
FLOOR PLAN

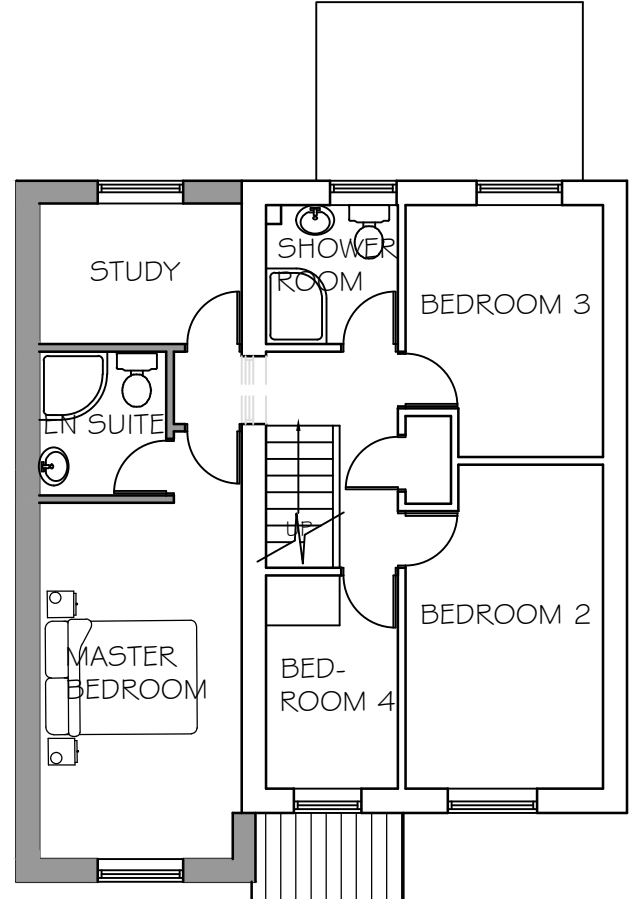

PROPOSED FIRST
FLOOR PLAN

D	MINOR AMENDMENT	20.05.20
C	INTERNAL ALTERATION	18.05.20
B	MINOR AMENDMENTS	14.05.20
A	MINOR AMENDMENTS	14.05.20
REV	DESCRIPTION	DATE

PROJECT
63 ARMADA WAY
LITTLEHAMPTON
WEST SUSSEX

DRAWING TITLE
PROPOSED FLOOR PLANS & ELEVATIONS

SCALE 1:100@A3
DRAWN BY FLB
DATE MAY 20

DWG NO 963/02
REV. D



Scale bar (m)

NOTES
WRITTEN DIMENSIONS TO BE TAKEN IN PREFERENCE TO SCALE, AND ARE TO BE CHECKED ON SITE PRIOR TO COMMENCING WORK.
THIS DRAWING IS TO BE READ IN CONJUNCTION WITH ALL OTHER DOCUMENTS RELATING TO THIS PROJECT.
ANY DISCREPANCIES ARE TO BE REFERRED IMMEDIATELY TO THE PROJECT DESIGNER.
THIS DRAWING IS COPYRIGHT, AND SHOULD NOT BE USED OR REPRODUCED WITHOUT PERMISSION.
IT IS THE CONTRACTOR'S RESPONSIBILITY TO ENSURE COMPLIANCE WITH THE BUILDING REGULATIONS.

Unit 3b Woodhorn Business Centre
Woodhorn Lane
Oving Chichester
West Sussex PO20 2BX
Tel 01243 774764
www.sloaneandbrown.co.uk

