




PLANNING

F	24 04 14	PLANNING.	by SVR	checked SVR
E	24 04 14	PLANNING.	by SVR	checked SVR
D	23 04 14	PLANNING.	by SVR	checked SVR
C	03 04 14	Extended to A1 drawing.	by SVR	checked SVR
B	28 03 14	Ramp added & car park adjusted.	by SVR	checked SVR
A	25 03 14	Continuation to crossing added.	by SVR	checked SVR

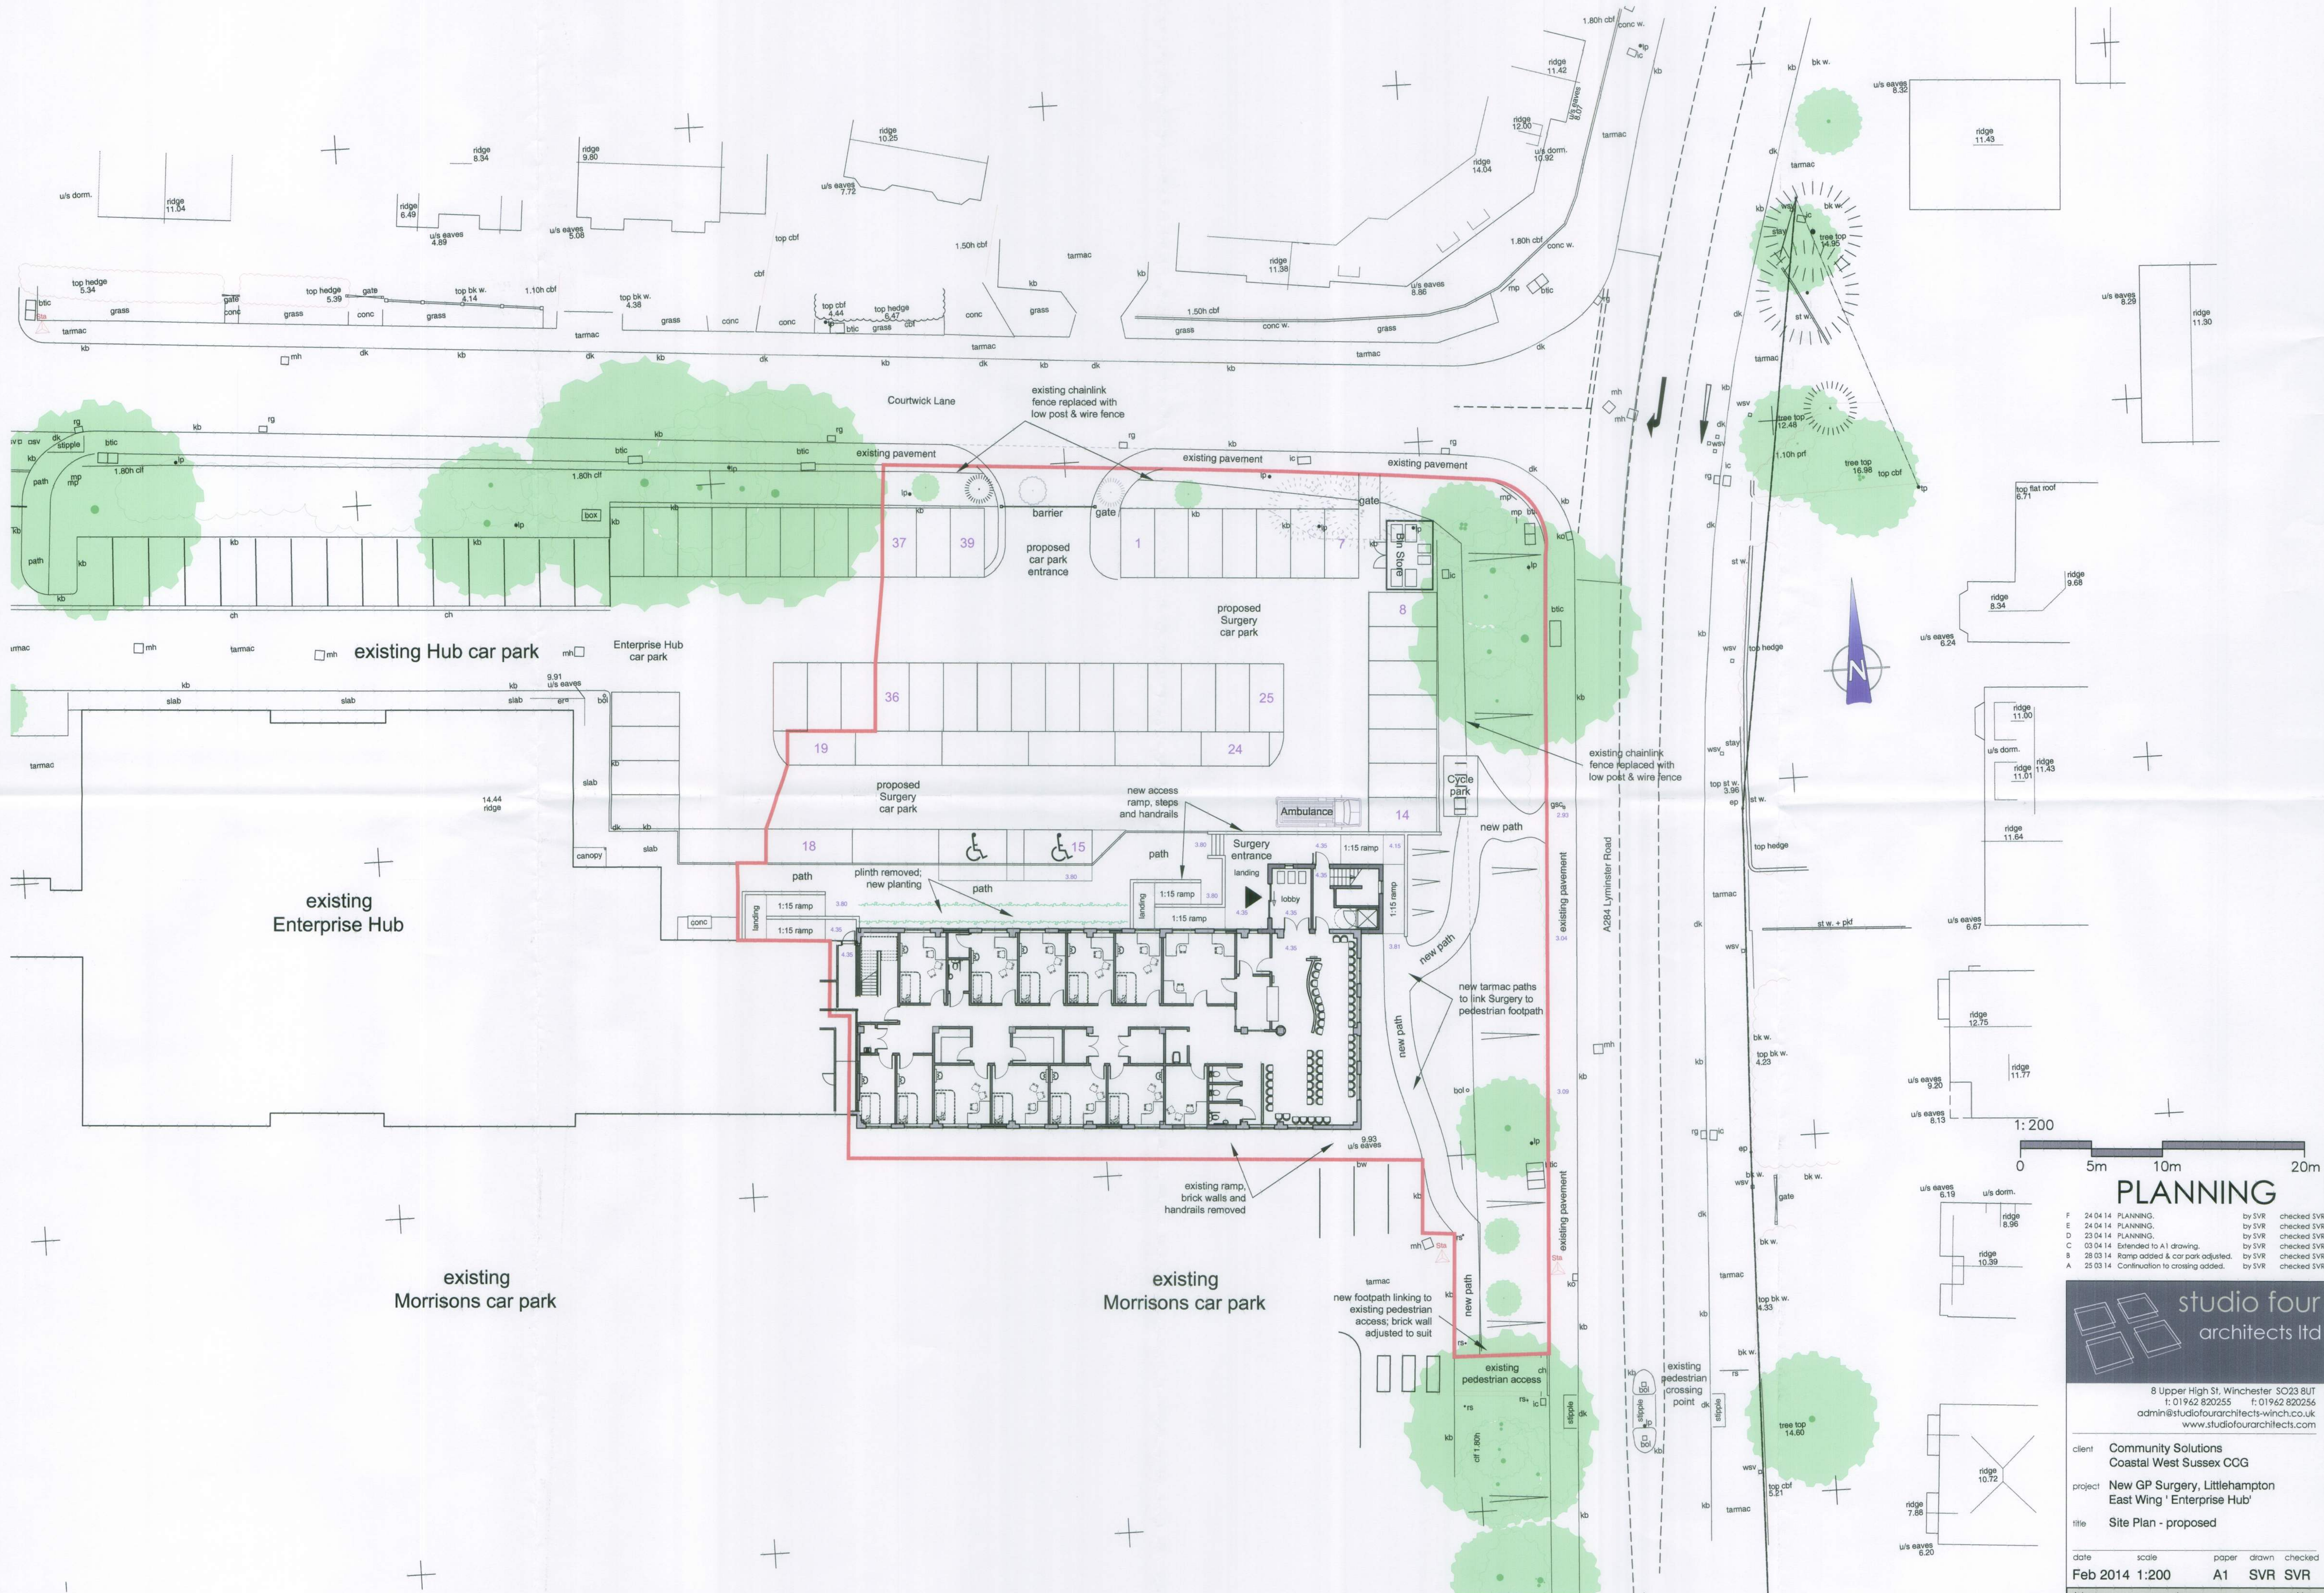

8 Upper High St, Winchester SO23 8UT
t: 01962 820255 f: 01962 820256
admin@studiofourarchitects-winch.co.uk
www.studiofourarchitects.com

client **Community Solutions
Coastal West Sussex CCG**

project **New GP Surgery, Littlehampton
East Wing 'Enterprise Hub'**

title **Site Plan - proposed**

date	scale	paper	drawn	checked
Feb 2014	1:200	A1	SVR	SVR
job no.	dwg no.	revision		
33157	06	F		

file 33157 01C.058.06E.10H.11G.12A.13A.15B.16B.17A&