


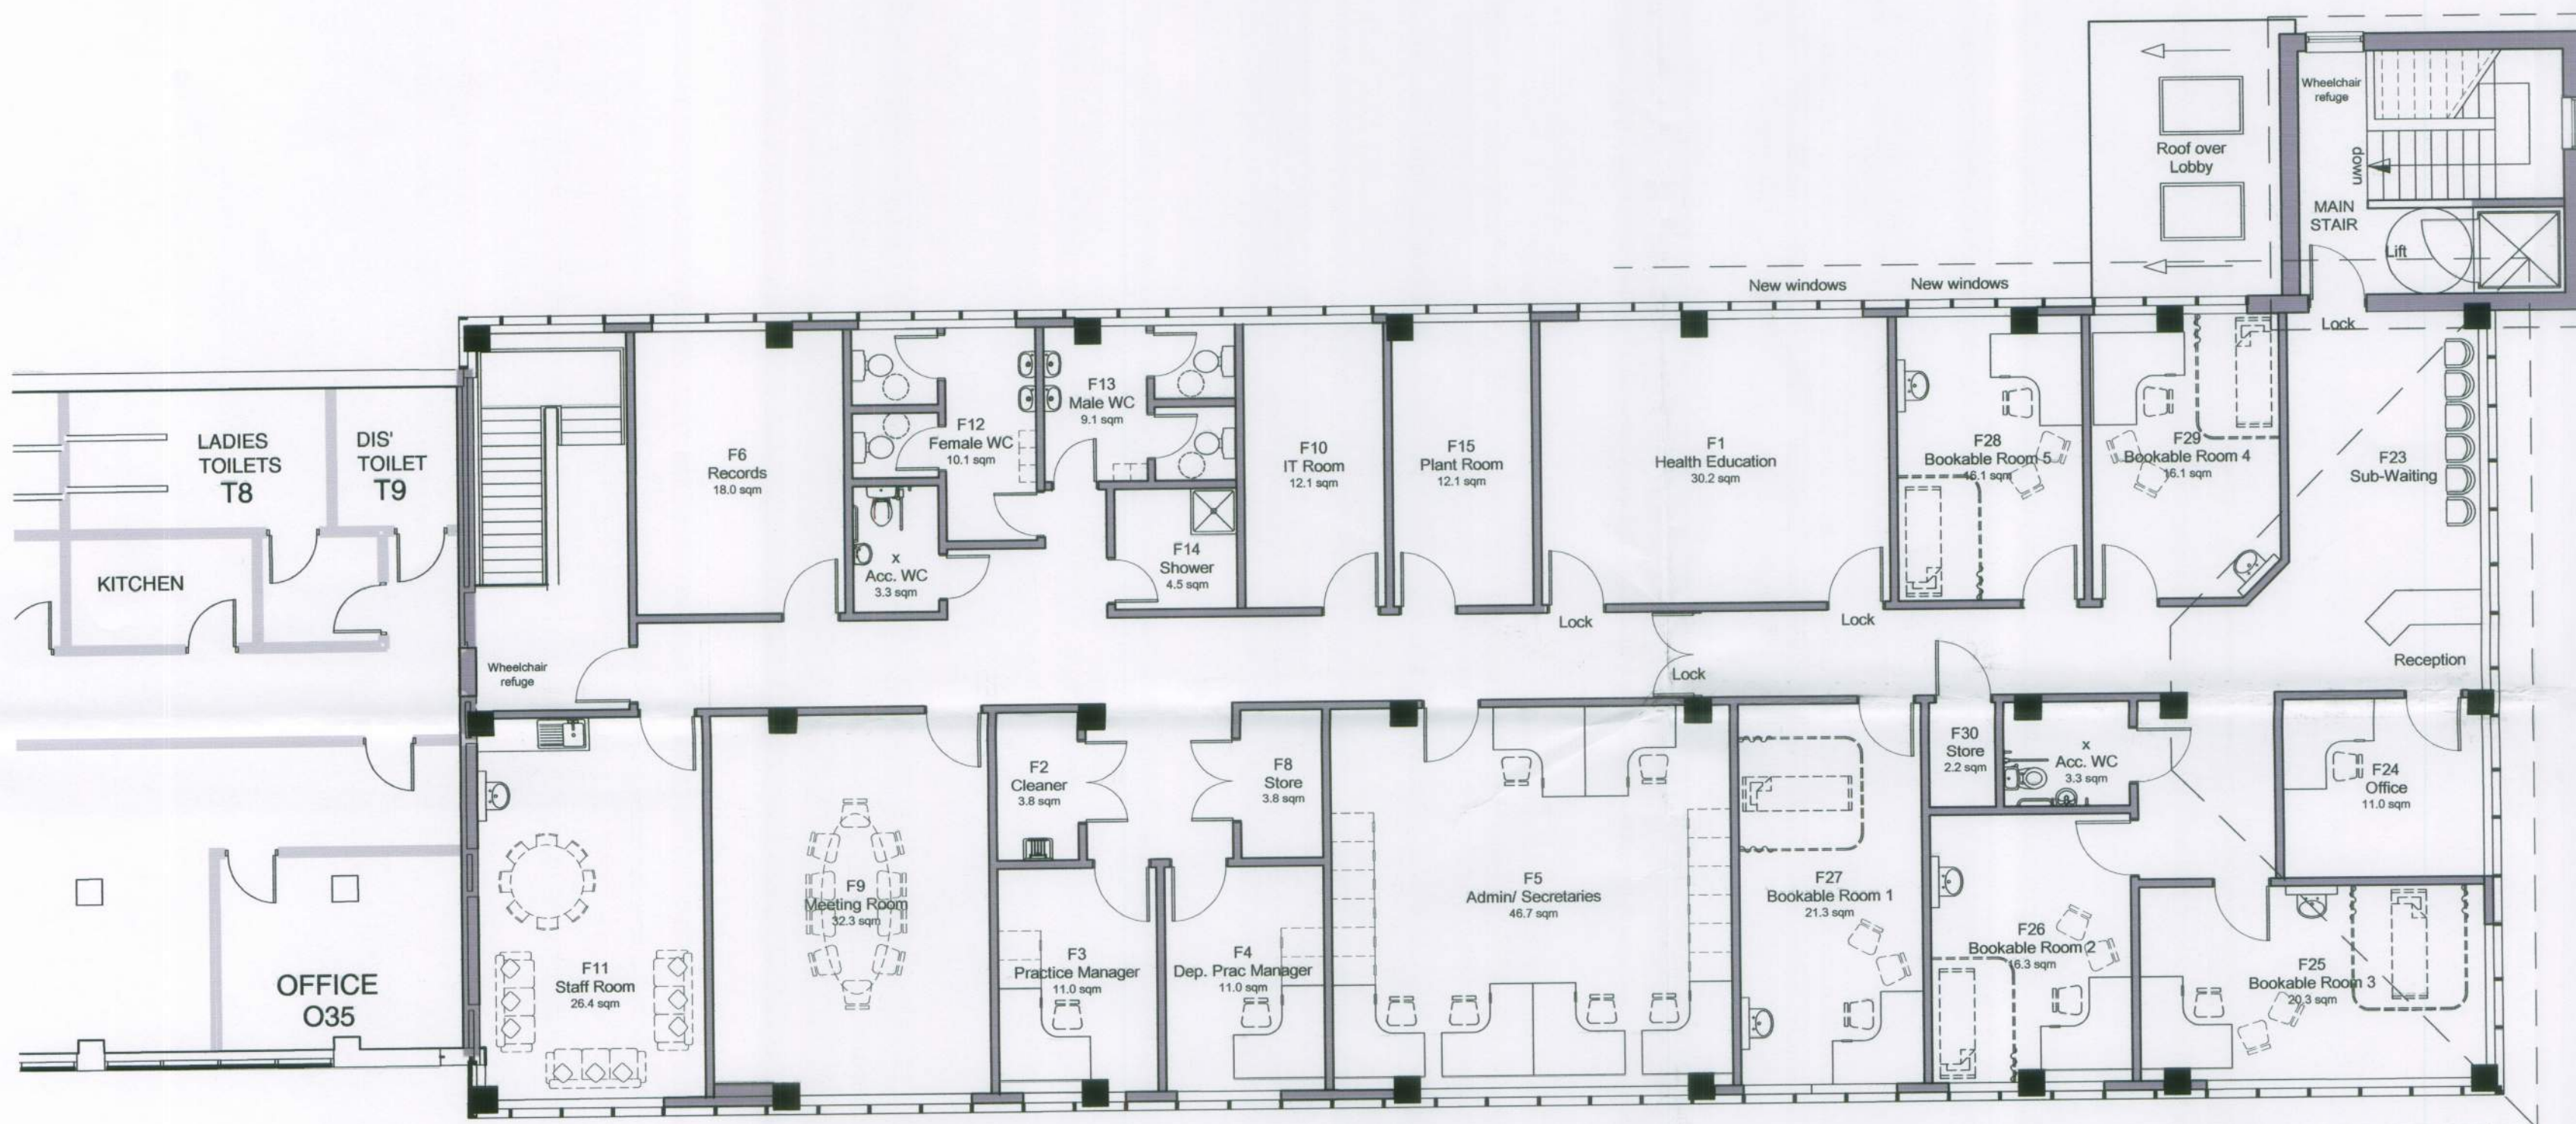

First Floor Plan proposed scale 1:100

PLANNING

G	23.04.14	PLANNING.	by SVR	checked SVR
F	03.04.14	Minor amendments.	by SVR	checked SVR
E	25.03.14	Windows adjusted as survey elevs.	by SVR	checked SVR
D	05.02.14	WCs adjusted. Minor amendments.	by SVR	checked SVR
C	03.02.14	Meeting Room relocated. Minor amendments.	by SVR	checked SVR
B	29.01.14	Amended following meeting 23.01.14.	by SVR	checked SVR
A	22.01.14	Amended following comments 22.01.14.	by SVR	checked SVR



8 Upper High St, Winchester SO23 8UT
t: 01962 820255 f: 01962 820256
admin@studiofourarchitects-winch.co.uk
www.studiofourarchitects.com

client **Community Solutions
Coastal West Sussex CCG**

project **New GP Surgery, Littlehampton
East Wing 'Enterprise Hub'**

title **First Floor Plan - proposed**

date	scale	paper	drawn	checked
Jan 2014	1:100	A2	SVR	SVR

job no.	dwg no.	revision
33157	11	G

file 33157 01C,05B,06E,10H,11G,12A,13A,15B,16B,17A&

1:100

