



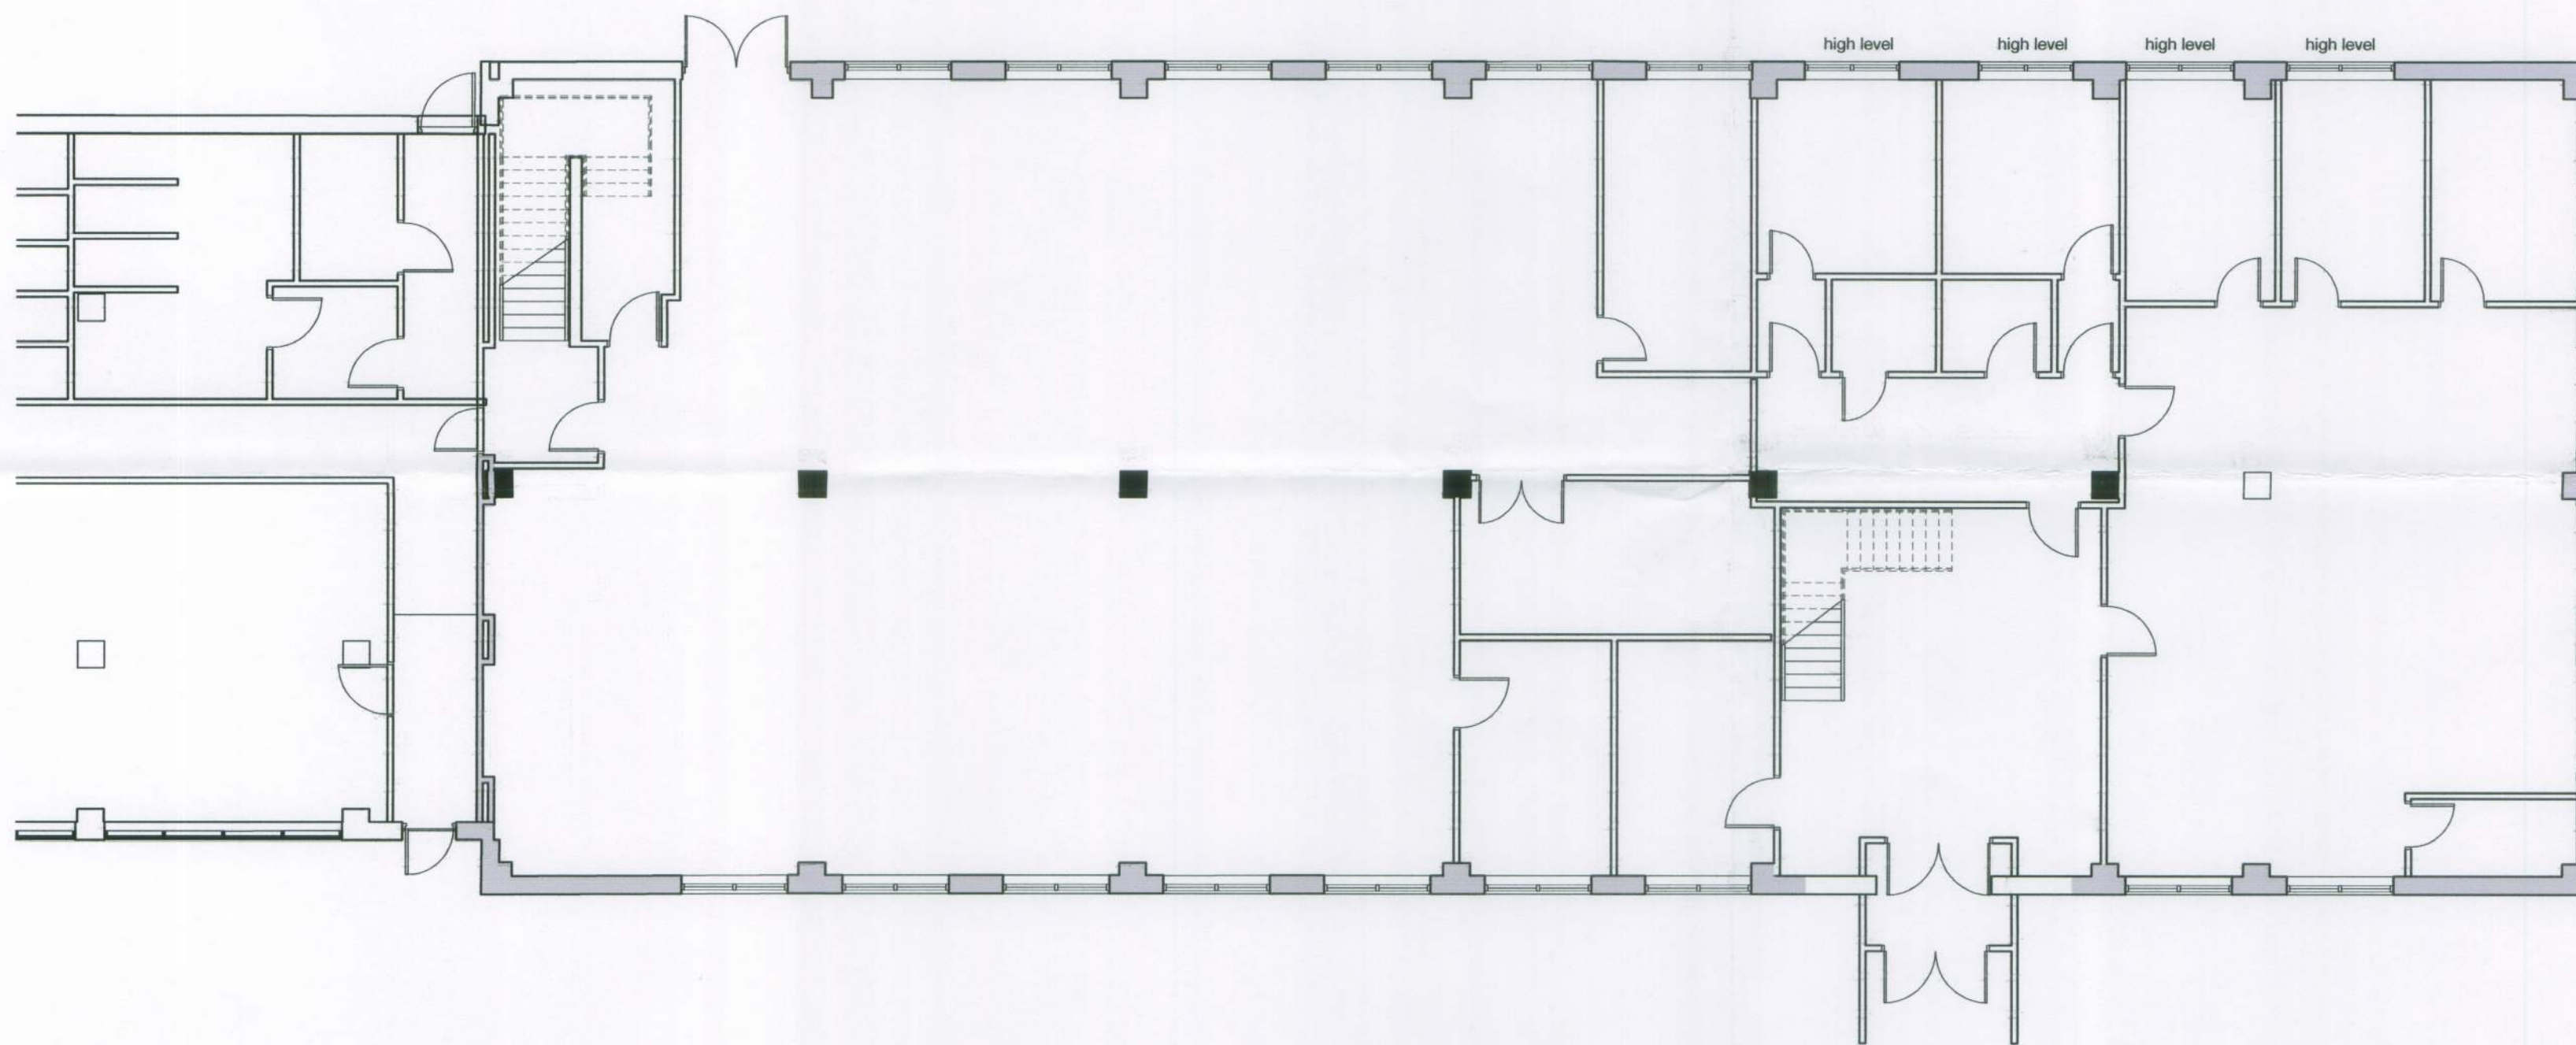

Ground Floor Plan existing scale 1:100

1:100

 

PLANNING

A 23 04 14 PLANNING.

by SVR checked SVR



8 Upper High St, Winchester SO23 8UT
t: 01962 820255 f: 01962 820256
admin@studiofourarchitects-winch.co.uk
www.studiofourarchitects.com

client **Community Solutions
Coastal West Sussex CCG**
project **New GP Surgery, Littlehampton
East Wing 'Enterprise Hub'**
title **Ground Floor Plan - existing**

date	scale	paper	drawn	checked
Jan 2014	1:100	A2	SVR	SVR

job no.	dwg no.	revision
33157	12	A

file 33157 01C,05B,06E,10H,11G,12A,13A,15B,16B,17A&