



0.00m

South Elevation existing scale 1:100

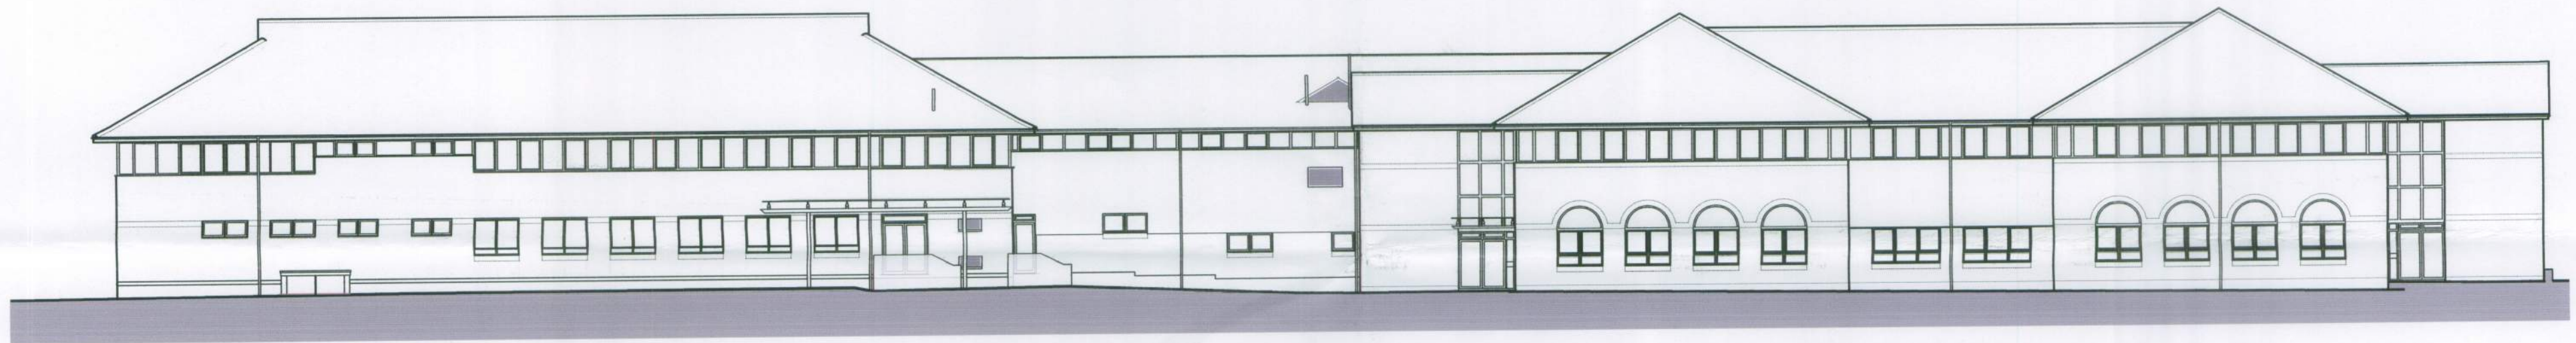


0.00m

North Elevation existing scale 1:100

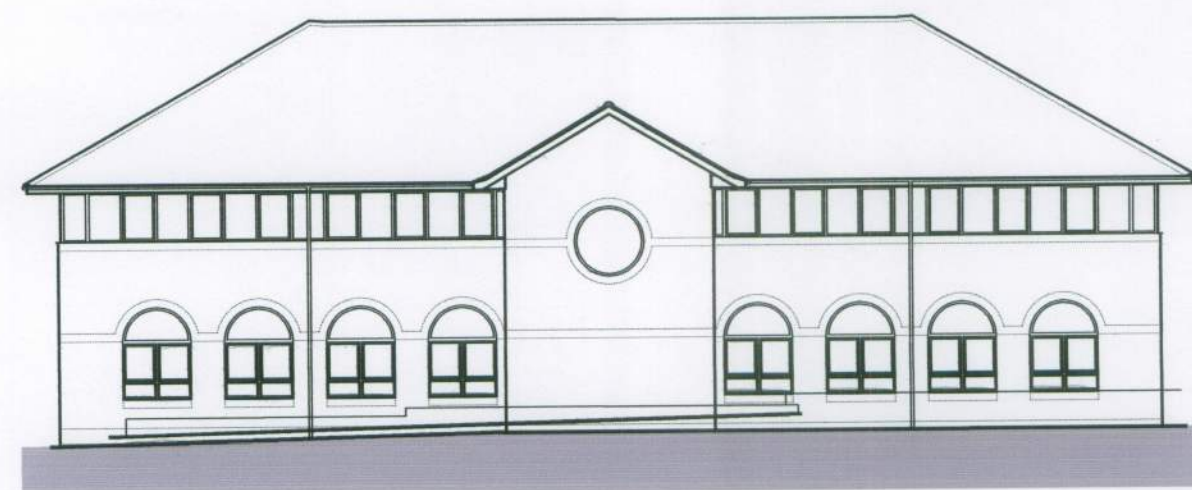

0.00m


West Elevation existing scale 1:100

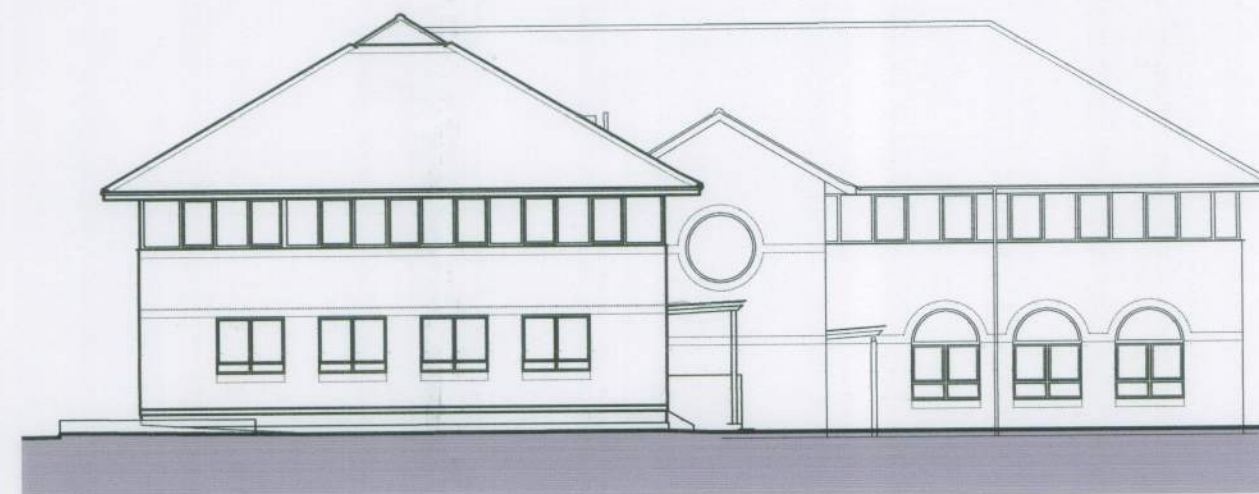

0.00m

East Elevation existing scale 1:100

1: 200

 

PLANNING

B 23 04 14 PLANNING. by SVR checked SVR
A 28 03 14 Survey elevations added. by SVR checked -



8 Upper High St, Winchester SO23 8UT
t: 01962 820255 f: 01962 820256
admin@studiofourarchitects-winch.co.uk
www.studiofourarchitects.com

client **Community Solutions
Coastal West Sussex CCG**

project **New GP Surgery, Littlehampton
East Wing 'Enterprise Hub'**

title **Elevations - existing**

date	scale	paper	drawn	checked
Mar 2014	1:200	A2	SVR	SVR

job no.	dwg no.	revision
33157	15	B

file 33157 01C,05B,06E,10H,11G,12A,13A,15B,16B,17A&