



0.00m

South Elevation proposed scale 1:100

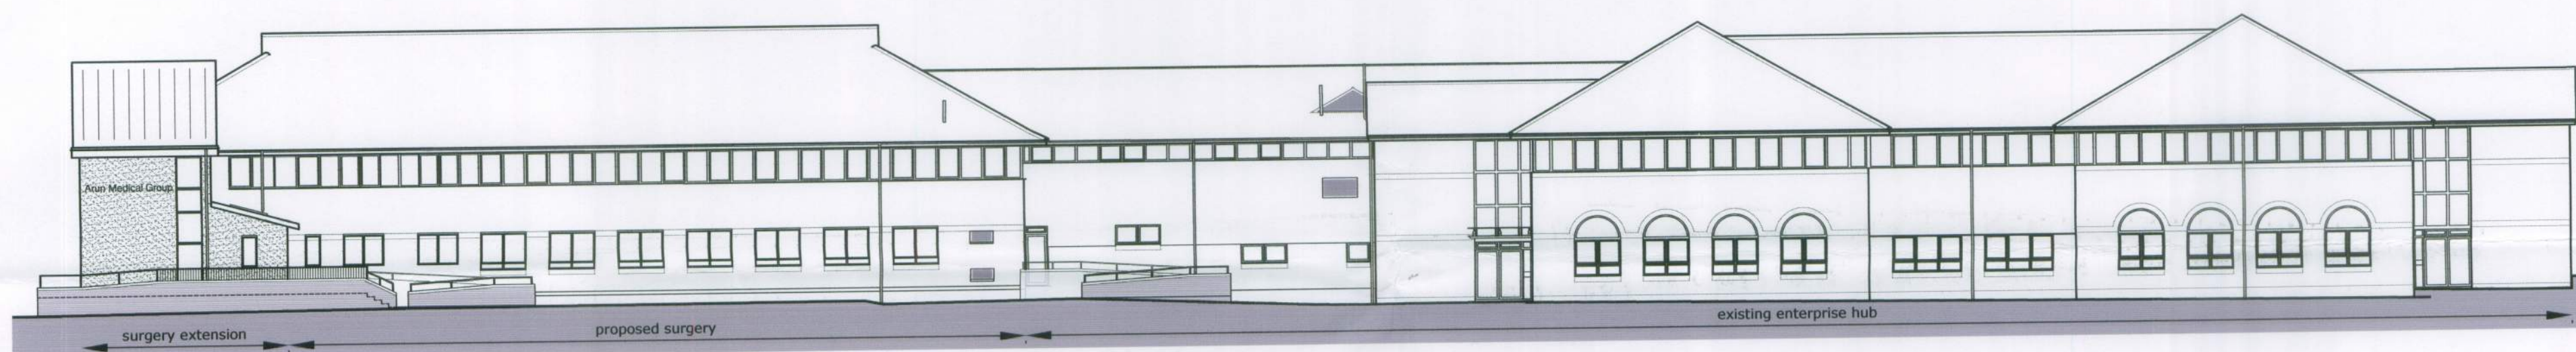


0.00m

North Elevation proposed scale 1:100

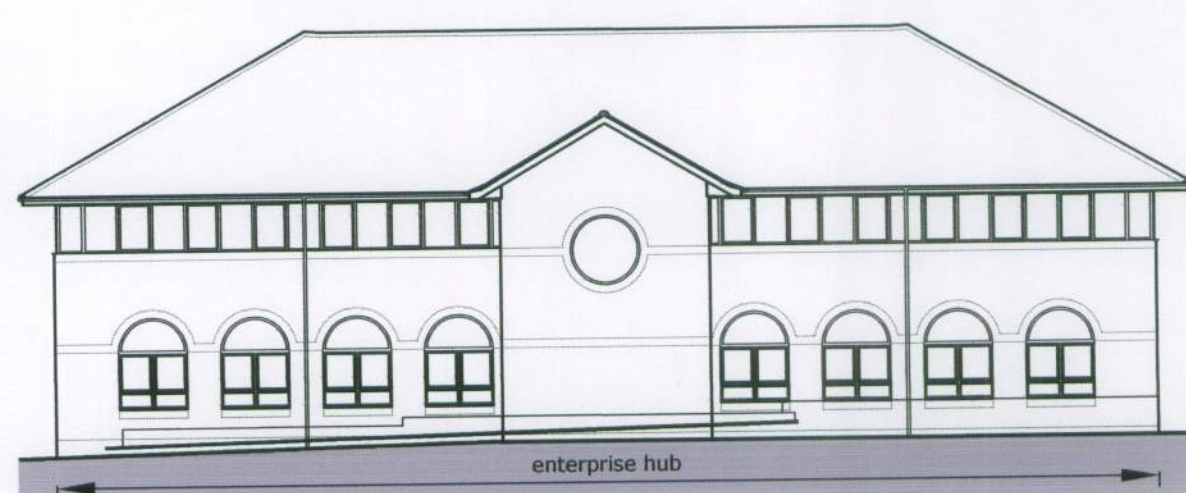


0.00m

West Elevation proposed scale 1:100
note: no change as Enterprise Hub only visible.

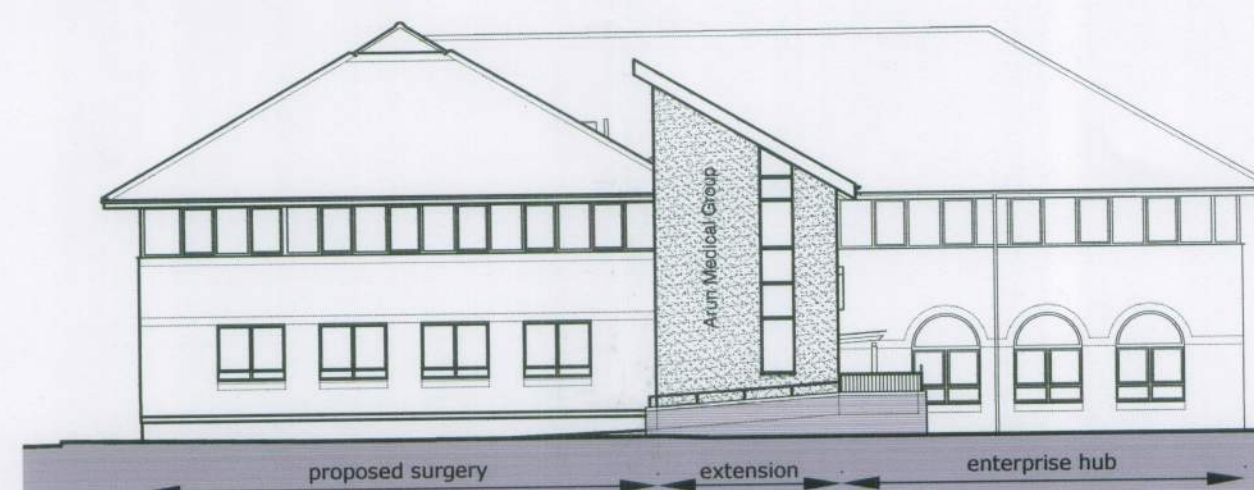


0.00m

East Elevation proposed scale 1:100

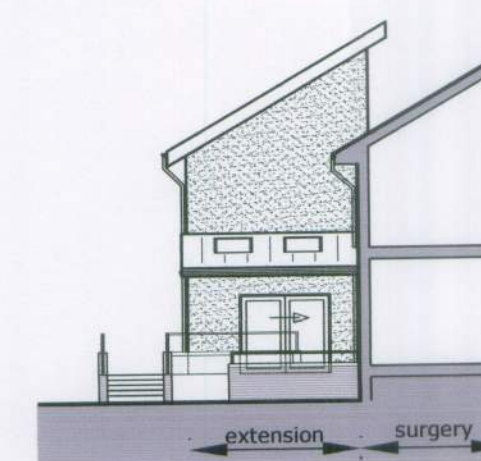

West Elevation proposed scale 1:100

1: 200

 

PLANNING

B 23 04 14 PLANNING. by SVR checked SVR
A 07 04 14 Proposed elevation completed. by SVR checked SVR



8 Upper High St, Winchester SO23 8UT
t: 01962 820255 f: 01962 820256
admin@studiofourarchitects-winch.co.uk
www.studiofourarchitects.com

client Community Solutions
Coastal West Sussex CCG

project New GP Surgery, Littlehampton
East Wing 'Enterprise Hub'

title Elevations - proposed

date	scale	paper	drawn	checked
Mar 2014	1:200	A2	SVR	SVR

job no.	dwg no.	revision
33157	16	B

file 33157 01C,05B,06E,10H,11G,12A,13A,15B,16B,17A&