




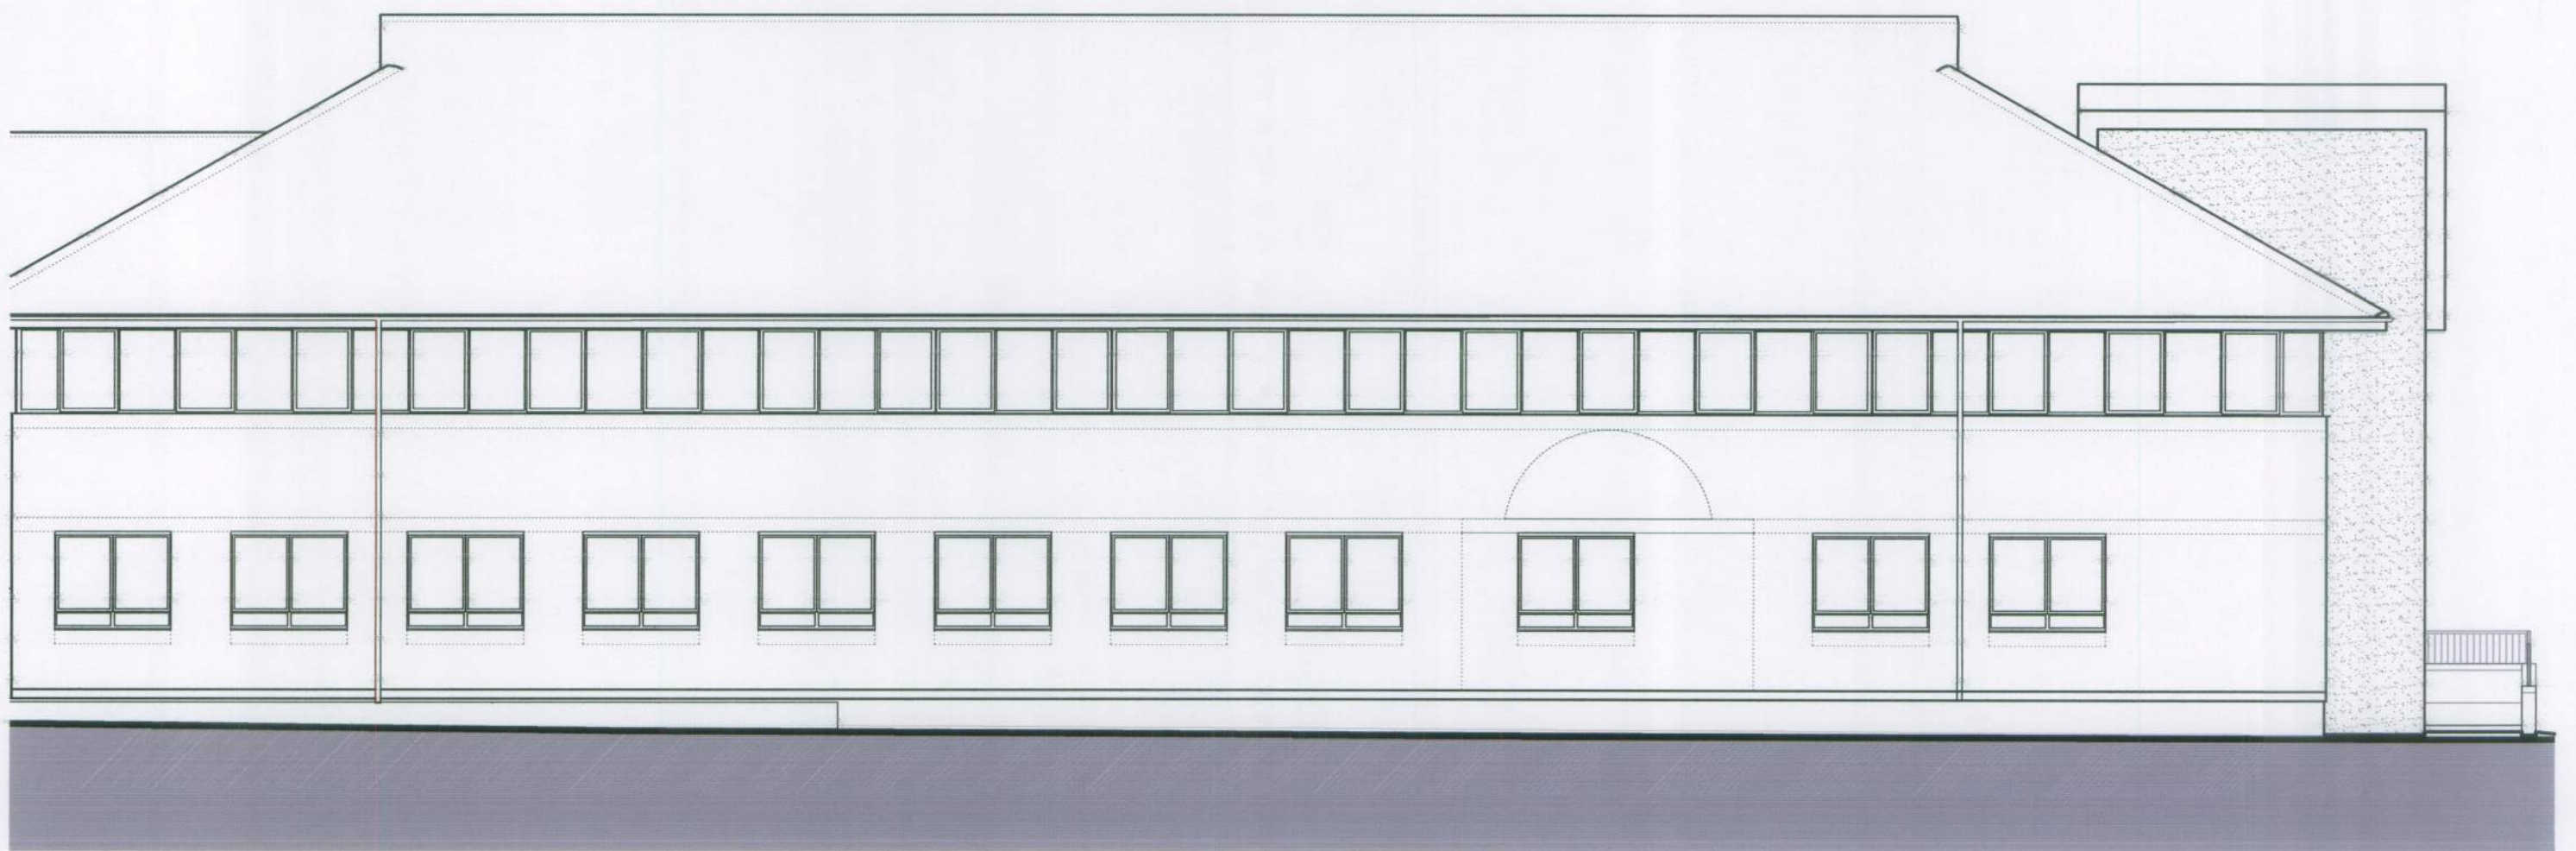


South Elevation proposed scale 1:100

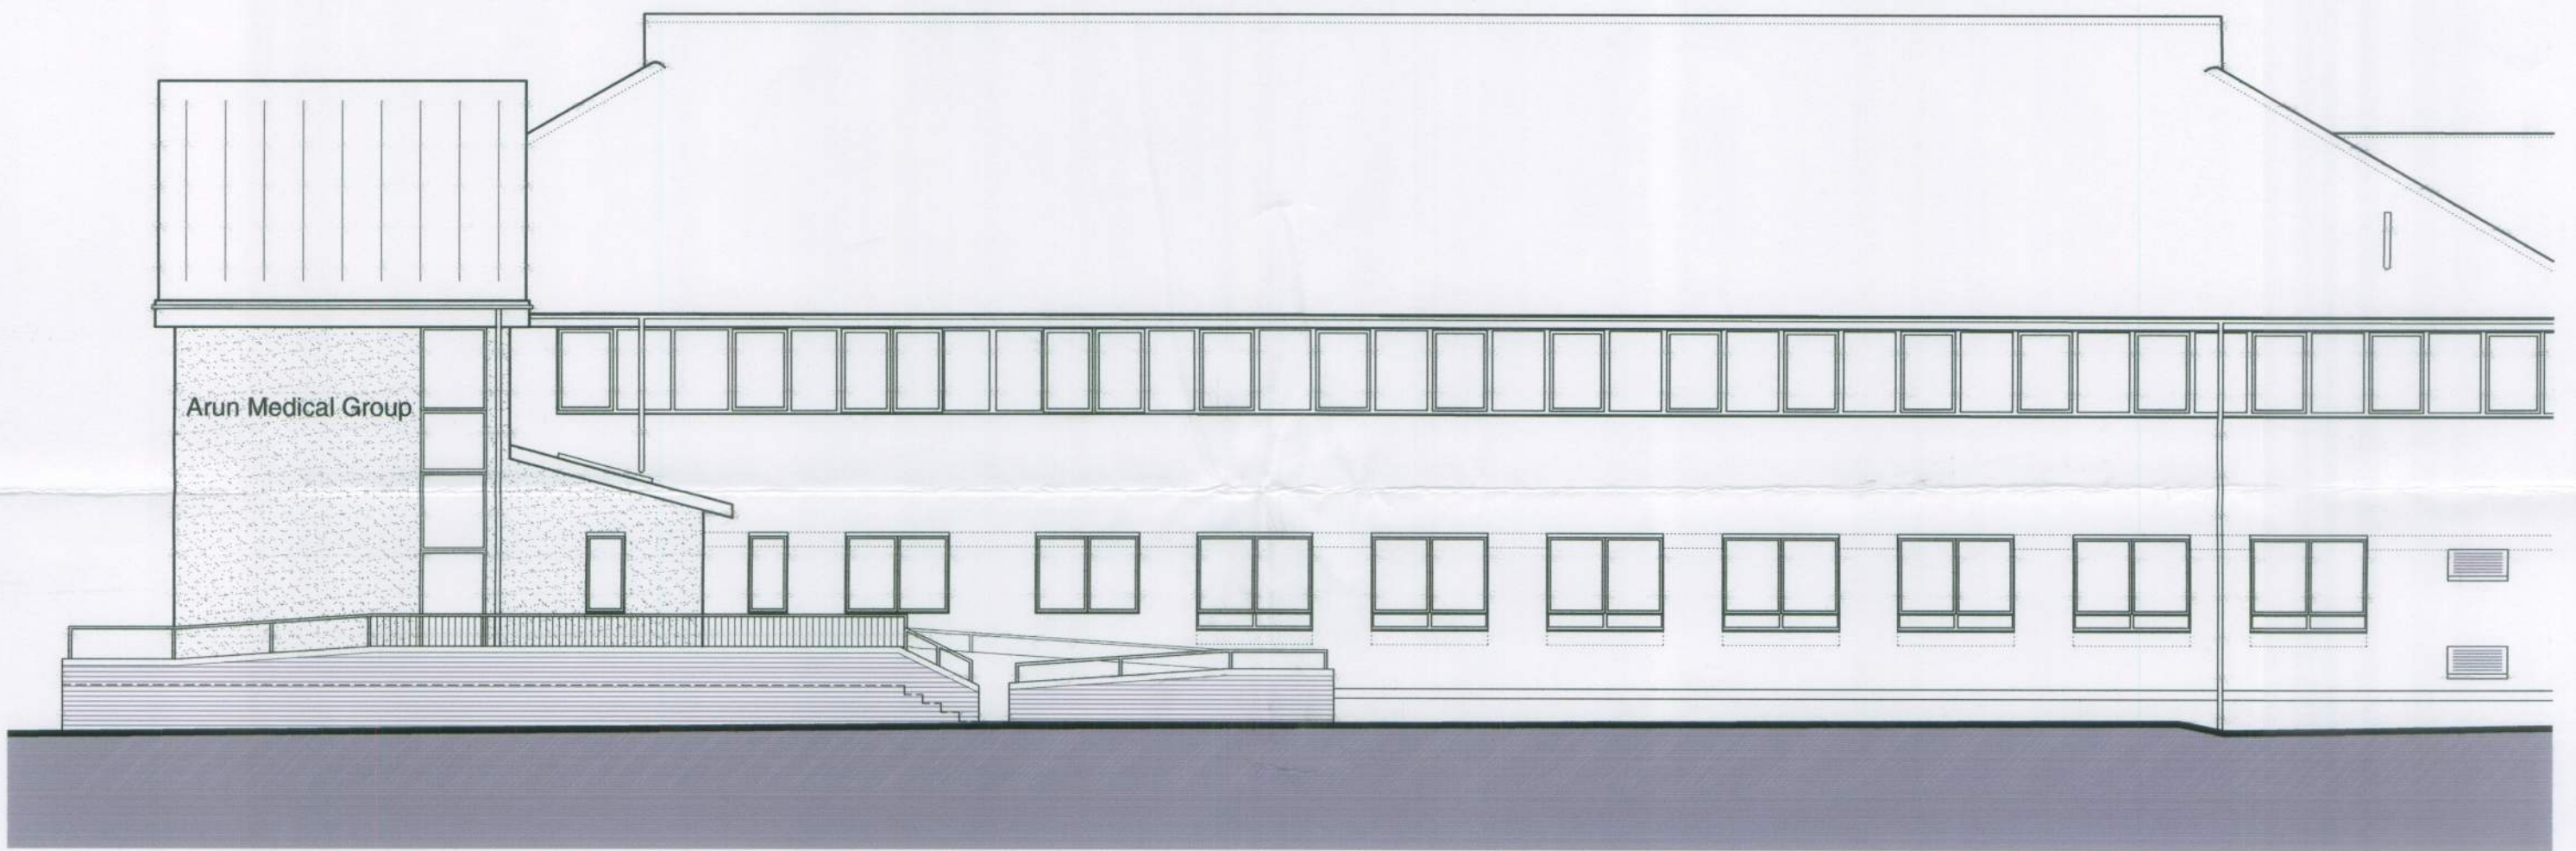

North Elevation proposed scale 1:100

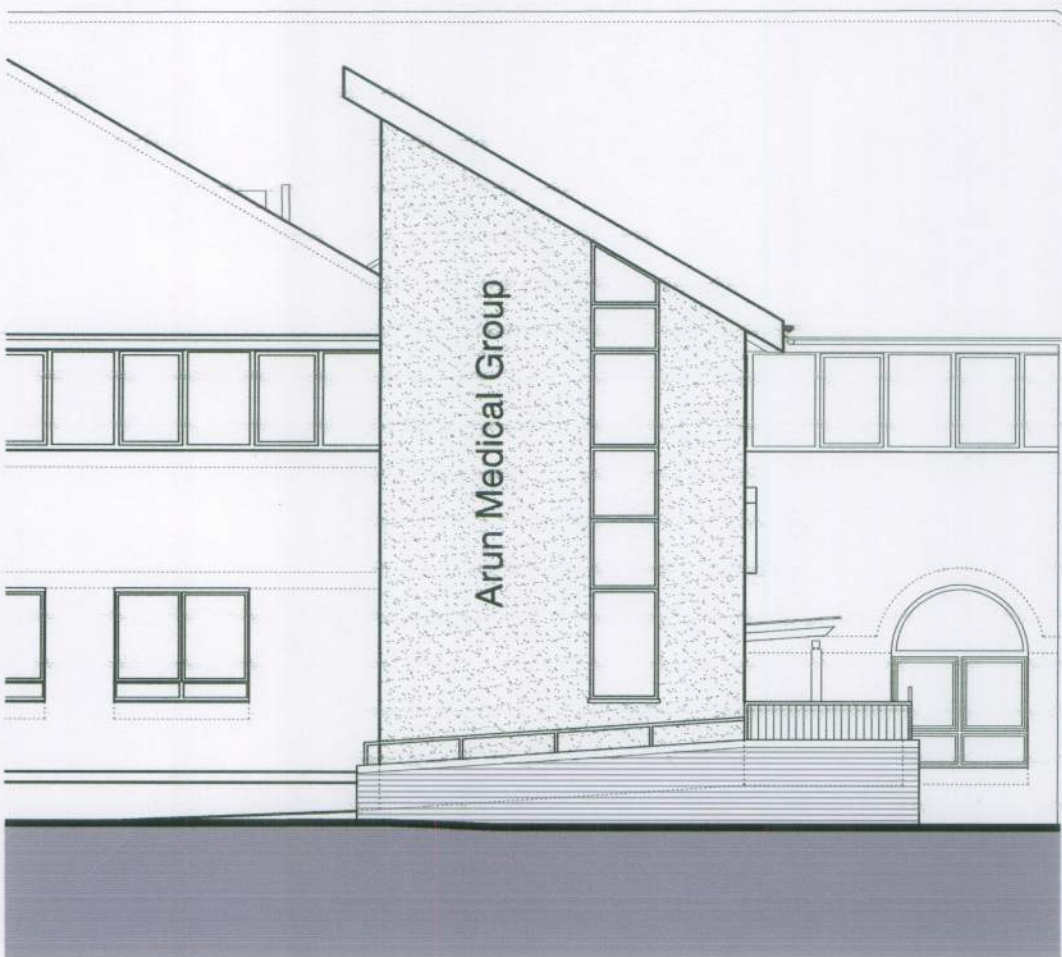


East Elevation proposed scale 1:100

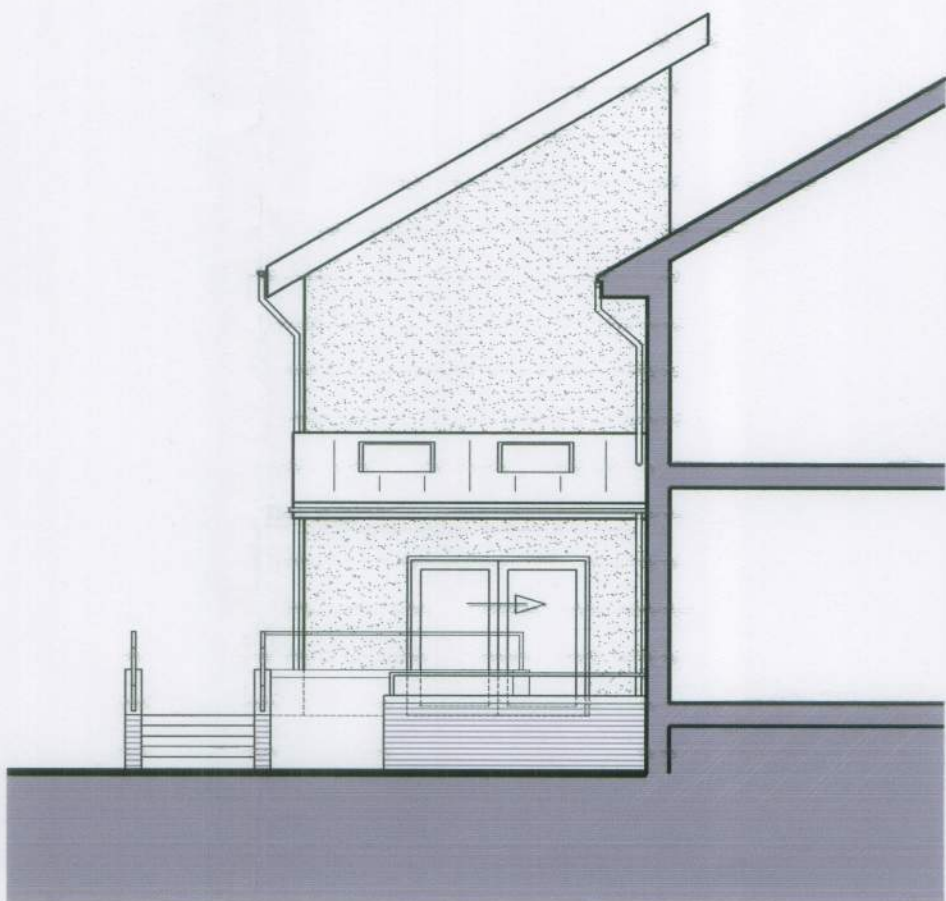

West Elevation proposed scale 1:100

PLANNING

A 23 04 14 PLANNING. by SVR checked SVR

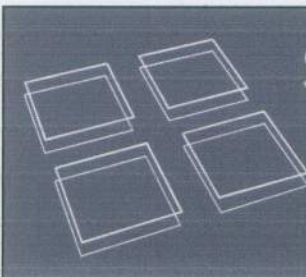

studio four

architects ltd

8 Upper High St, Winchester SO23 8UT
t: 01962 820255 f: 01962 820256
admin@studiofourarchitects-winch.co.uk
www.studiofourarchitects.com

client	Community Solutions Coastal West Sussex CCG			
project	New GP Surgery, Littlehampton East Wing 'Enterprise Hub'			
title	Elevations - proposed (detail)			

date	scale	paper	drawn	checked
Mar 2014	1:100	A2	SVR	SVR
job no.	dwg no.	revision		
33157	18	A		

