



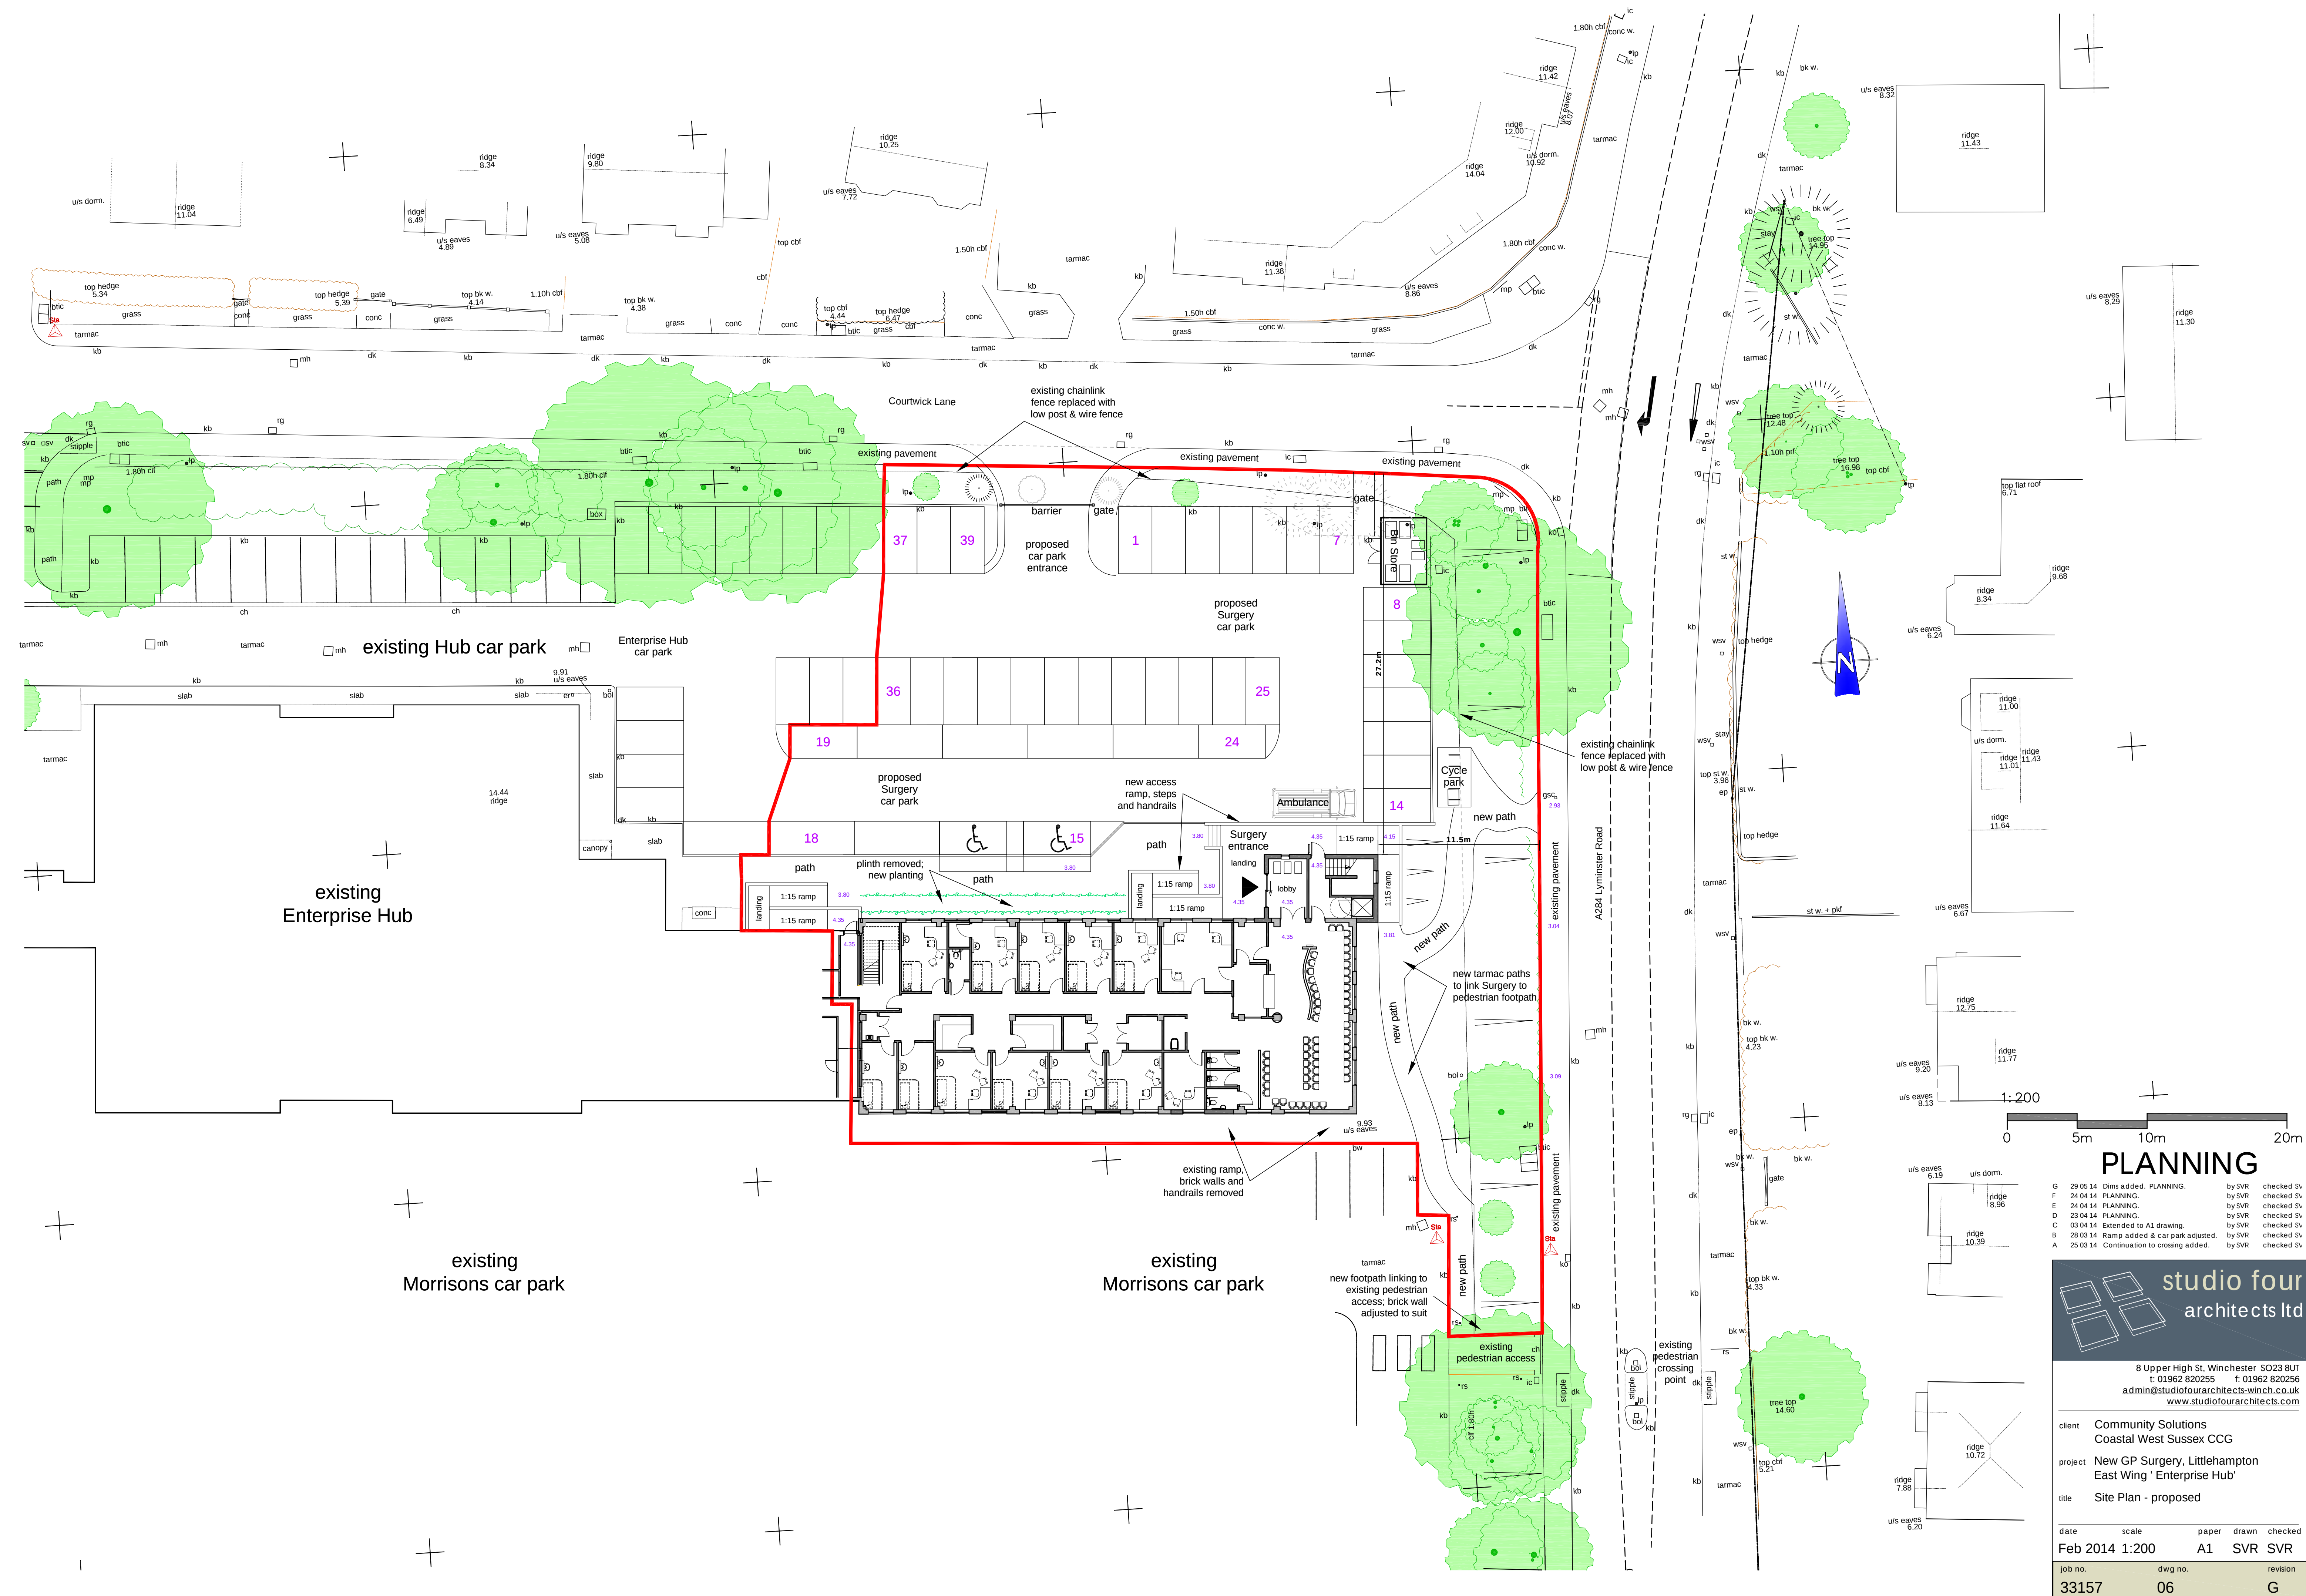

PLANNING				
G	29 05 14	Dims added.	PLANNING.	by SVR checked SV
F	24 04 14	PLANNING.		by SVR checked SV
E	24 04 14	PLANNING.		by SVR checked SV
D	23 04 14	PLANNING.		by SVR checked SV
C	03 04 14	Extended to A1 drawing.		by SVR checked SV
B	28 03 14	Ramp added & car park adjusted.		by SVR checked SV
A	25 03 14	Continuation to crossing added.		by SVR checked SV

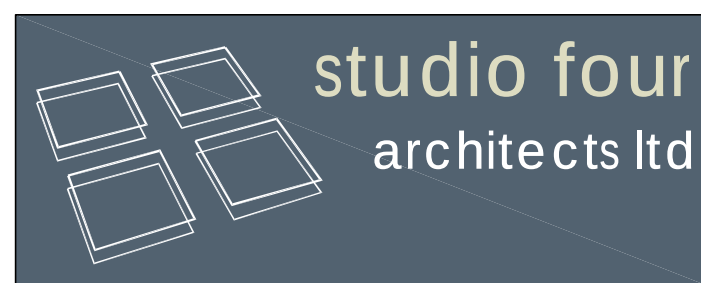

8 Upper High St, Winchester SO23 8UT
t: 01962 820255 f: 01962 820256
admin@studiofourarchitects.winch.co.uk
www.studiofourarchitects.com

client	Community Solutions Coastal West Sussex CCG			
project	New GP Surgery, Littlehampton East Wing 'Enterprise Hub'			
title	Site Plan - proposed			
date	Feb 2014	scale	1:200	paper
job no.	33157	dwg no.	06	revision
				G