

Key:

[illegible]

Client's Name

Tesco Stores Limited

Tesco Express at
Finistere Way, Littlehampton,
West Sussex, England,
BN17 6RA

Drawing Title

Proposed Signs- Sheet 1

Purpose	For Planning
---------	--------------

Project number	B419
----------------	------

Date March 2017


Drawn by DG

Checked by BAL

Drawing
Number

B419 02

Scale @ A3 1:100

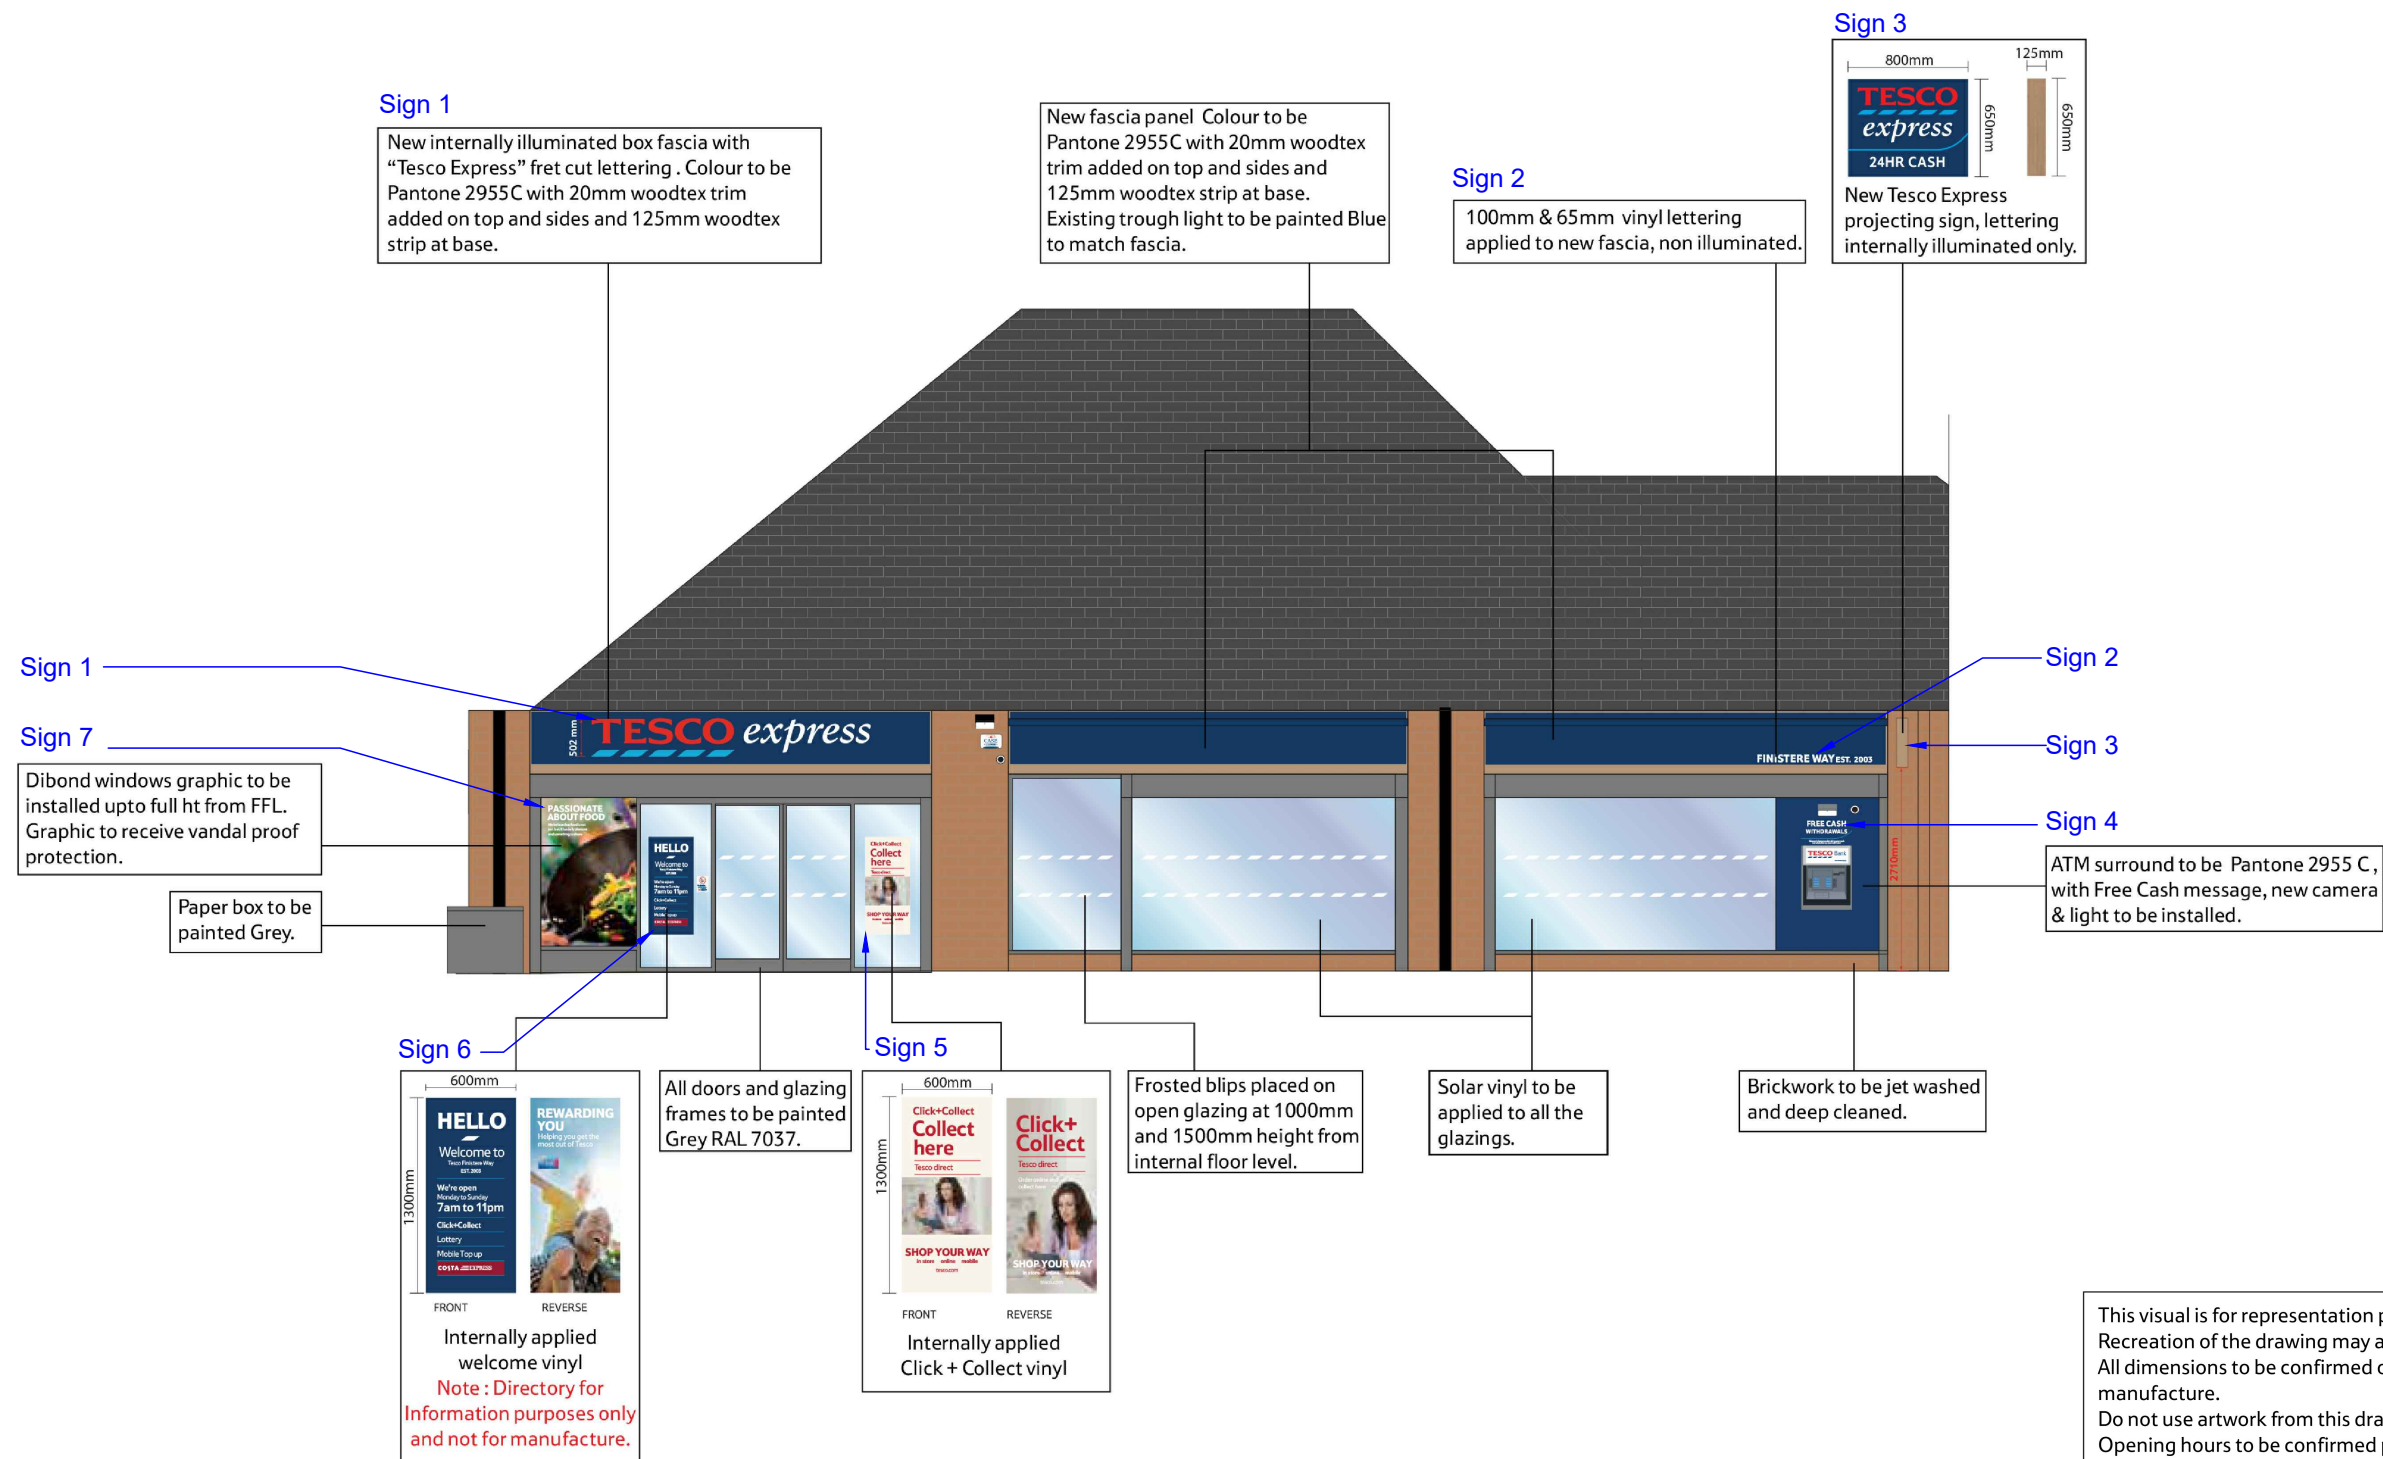

This visual is for representation purpose only.
Recreation of the drawing may alter the scale.
All dimensions to be confirmed on site prior to any
manufacture.
Do not use artwork from this drawing.
Opening hours to be confirmed prior to
manufacture of any signage.

Proposed Front Elevation (Finisterre Way)

Proposed signs- sheet 1
Scale 1:100

