




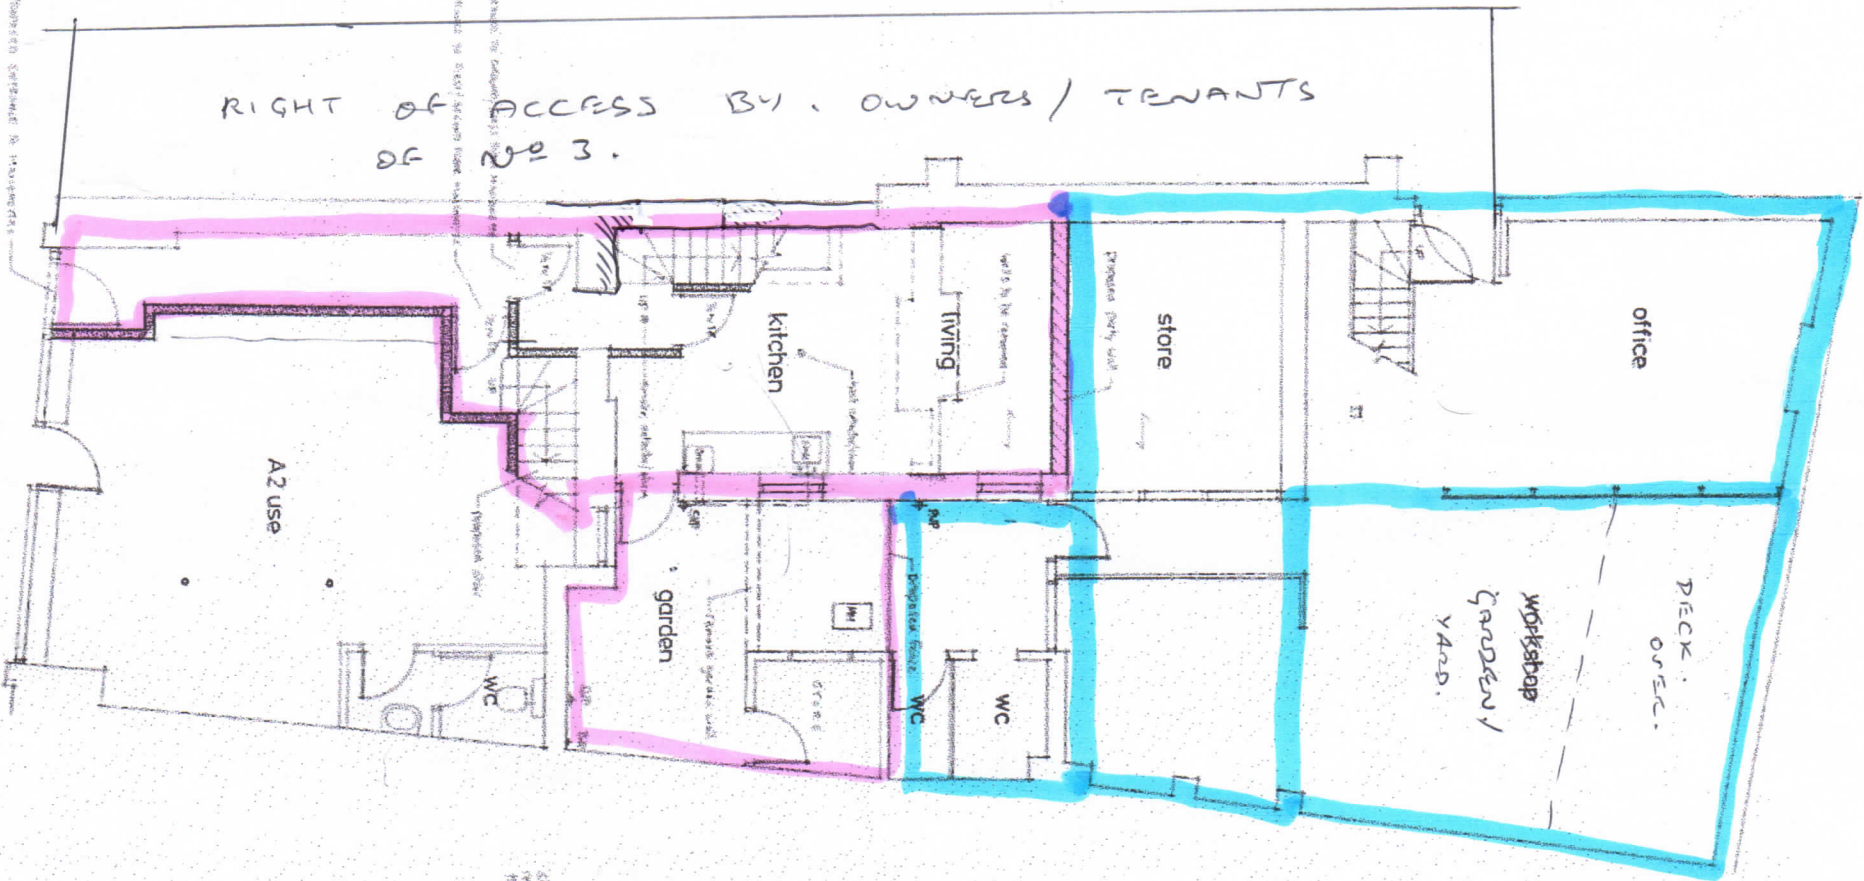




Ground Floor Plan

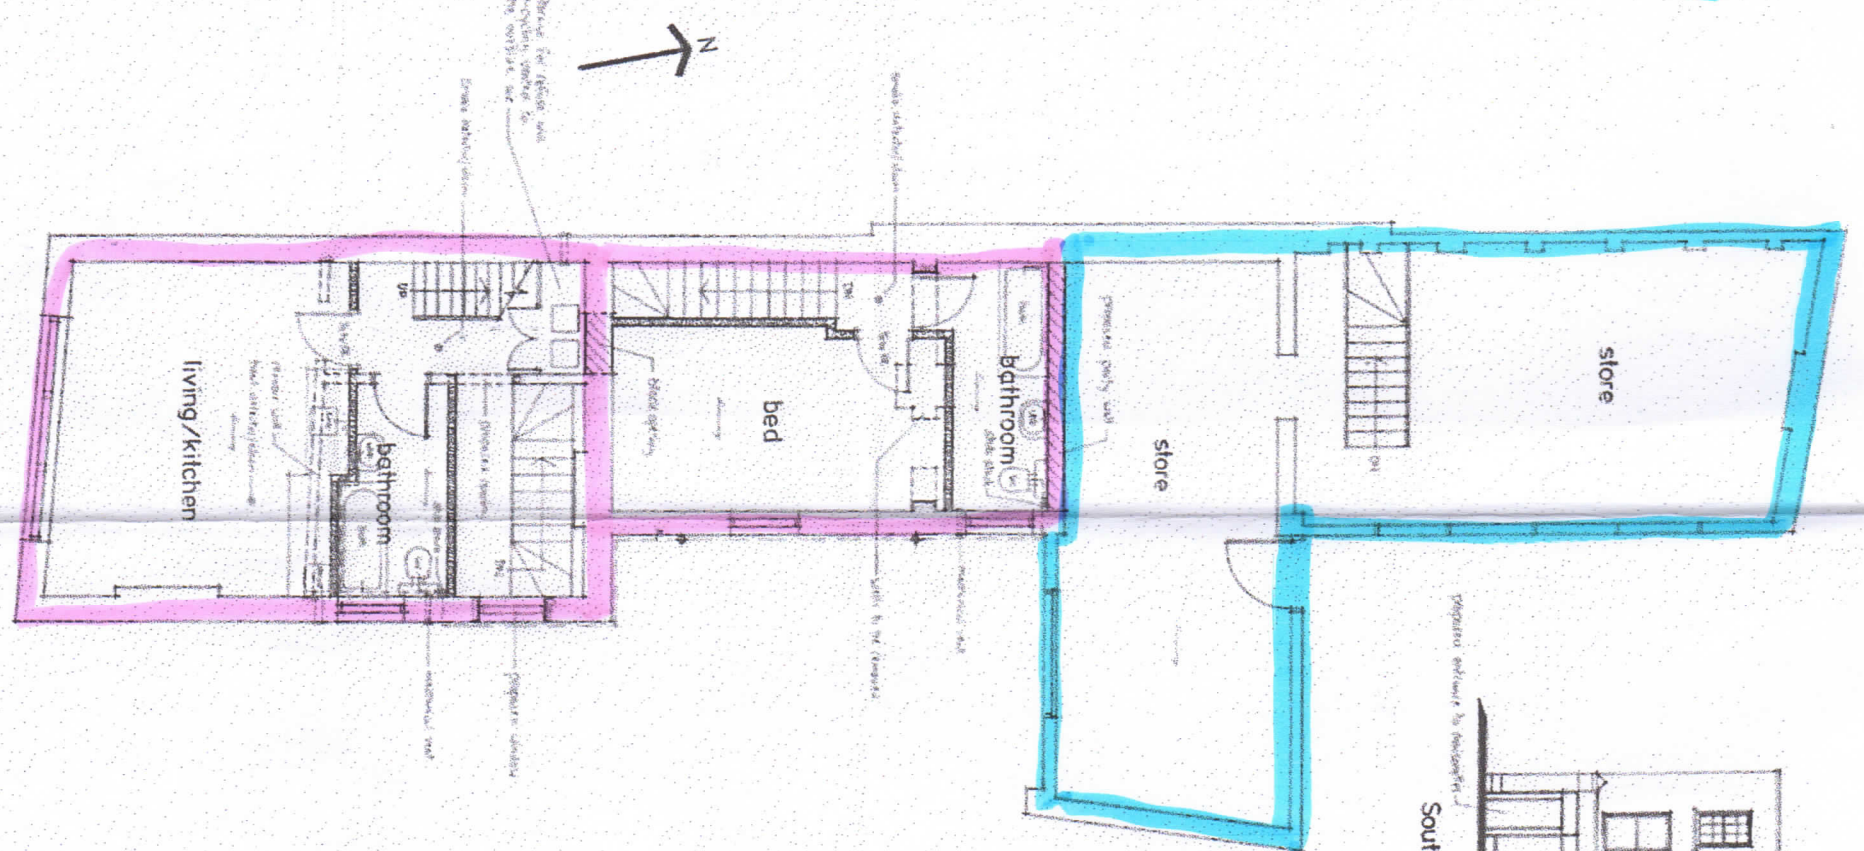

First Floor Plan

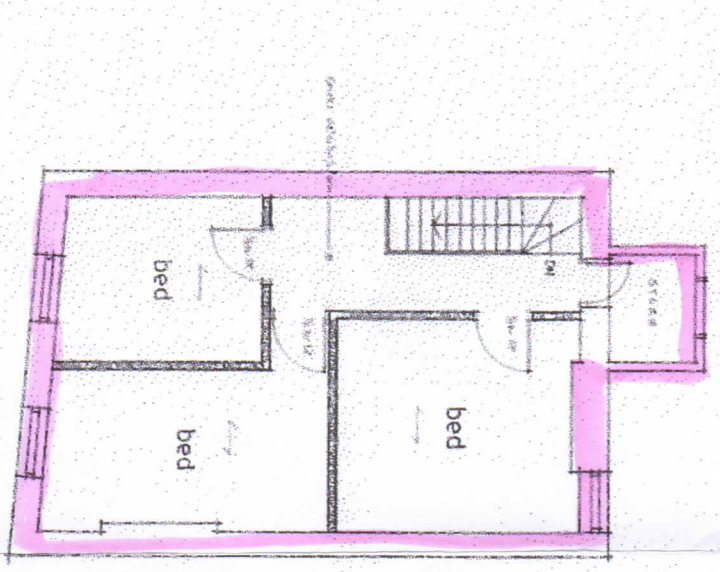

Second Floor Plan

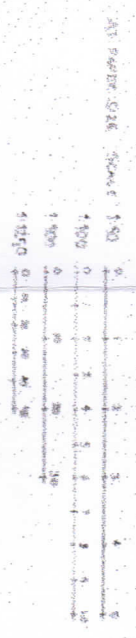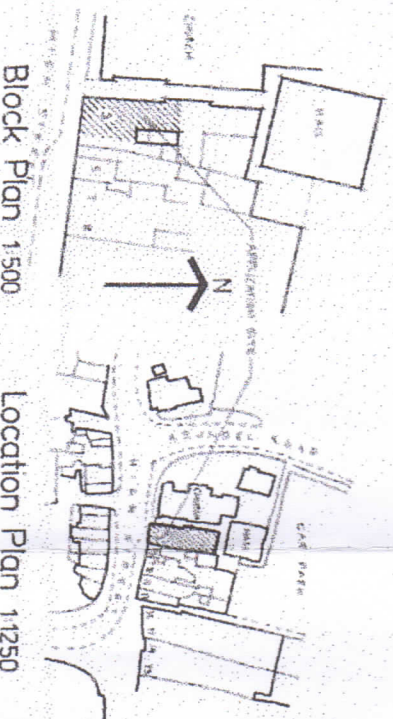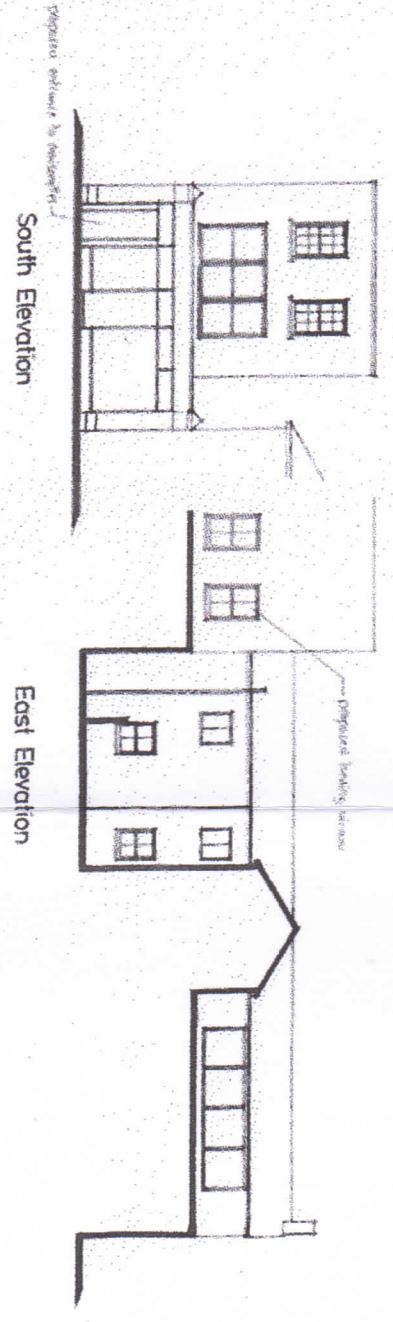

PROPOSED
RESIDENTIAL
APPROVED UNDER
LU/264/13

PROPOSED
RESIDENTIAL
APPROVED UNDER
LU/264/13

Insite Planning Ltd
5 Beechwood Avenue
Brighton, East Sussex
BN1 8ED
Tel: 01273 558118

Client:
3 High Street
Littlehampton
Proposed Ground/First
Floor Maisonette and
First/Second Floor
Maisonette

Date: 1.7.13 **Scale:** 1:50, 1:100

Drawing No: 1132/1729 B