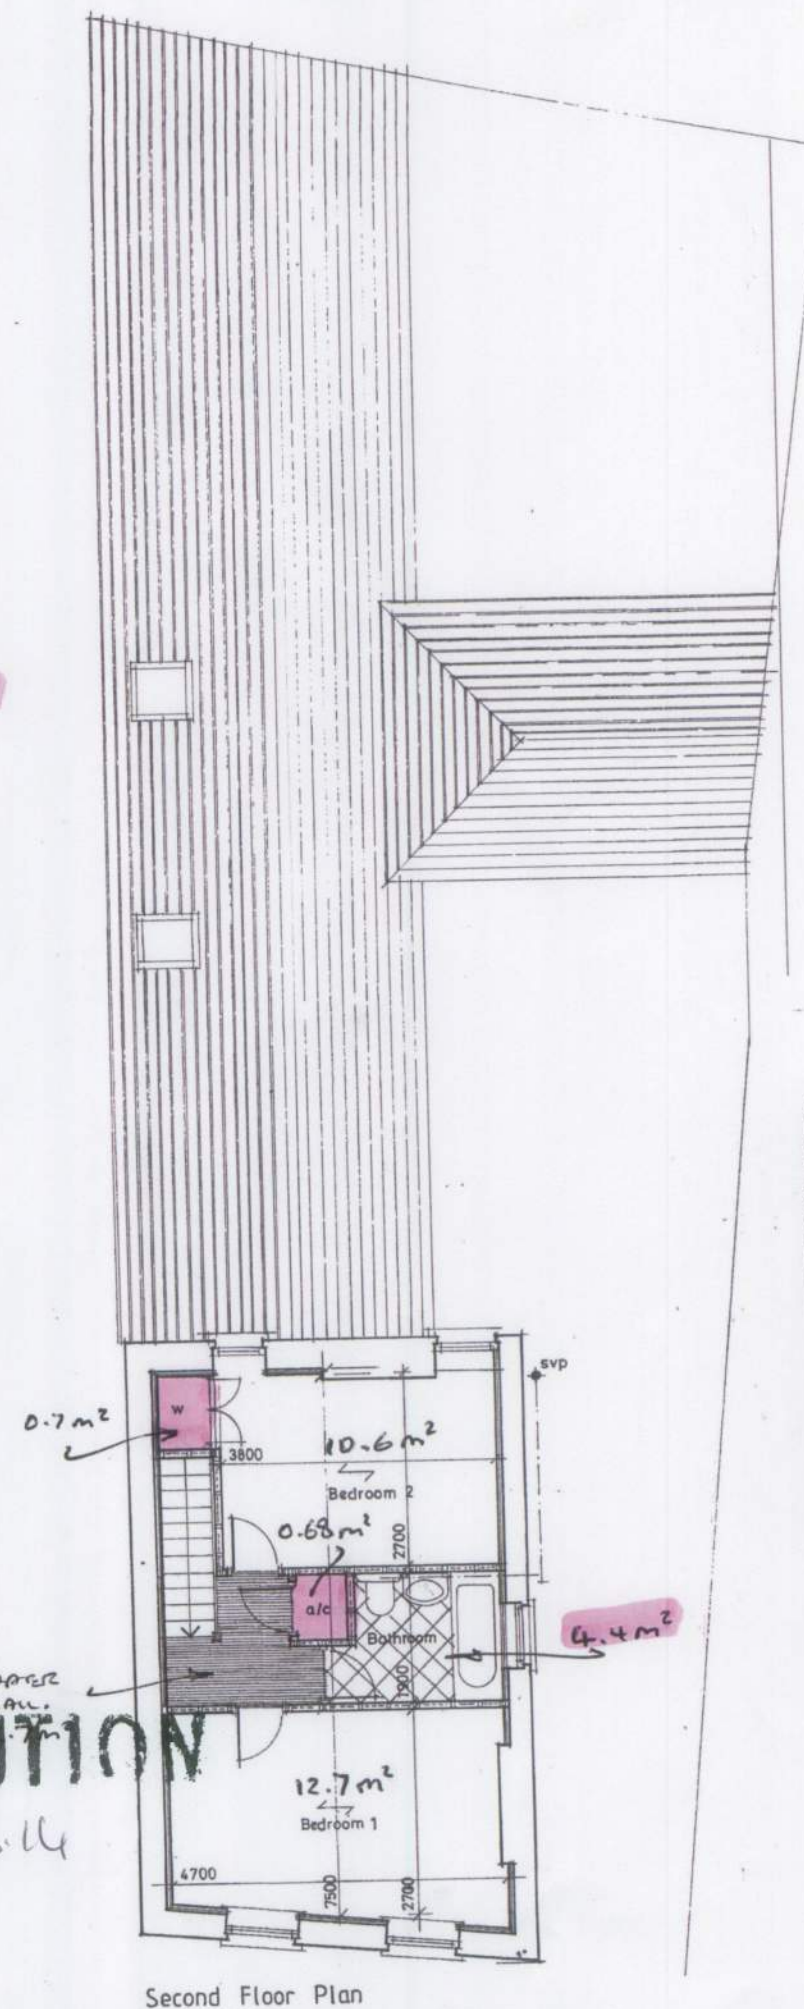
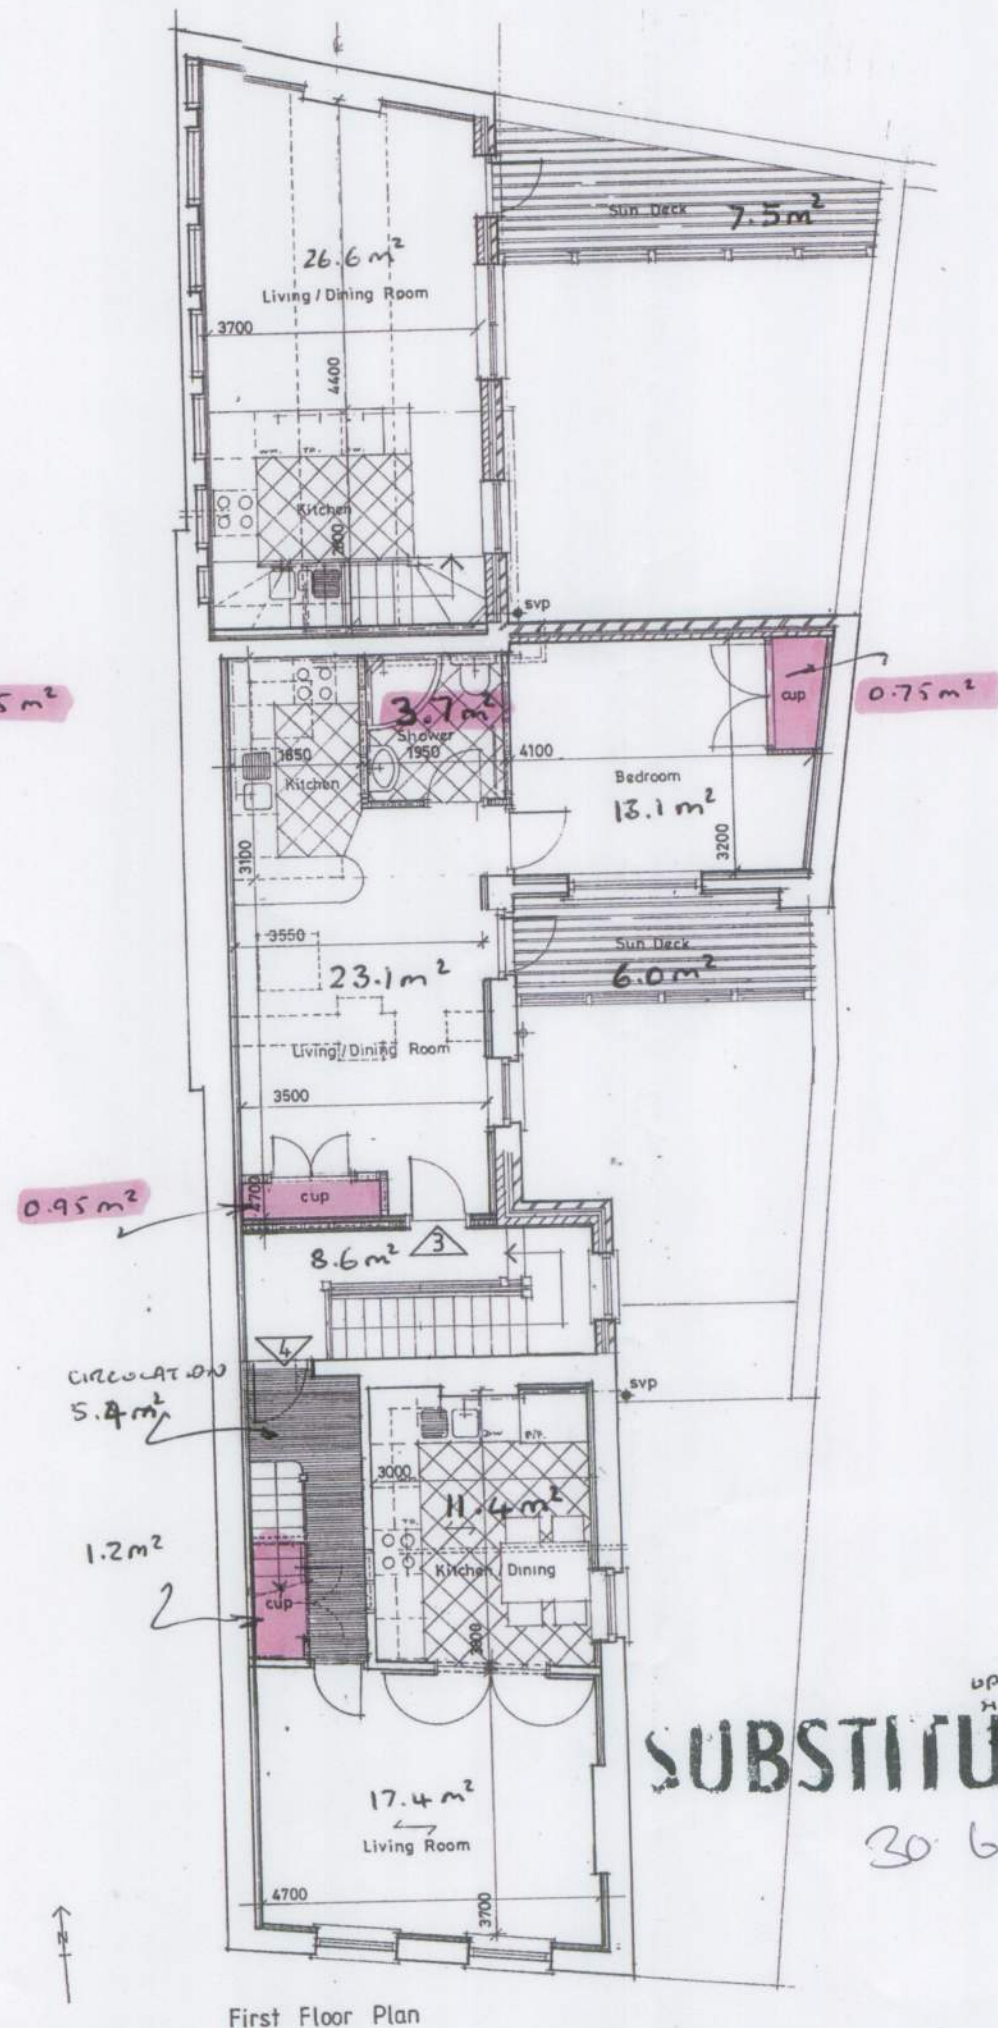
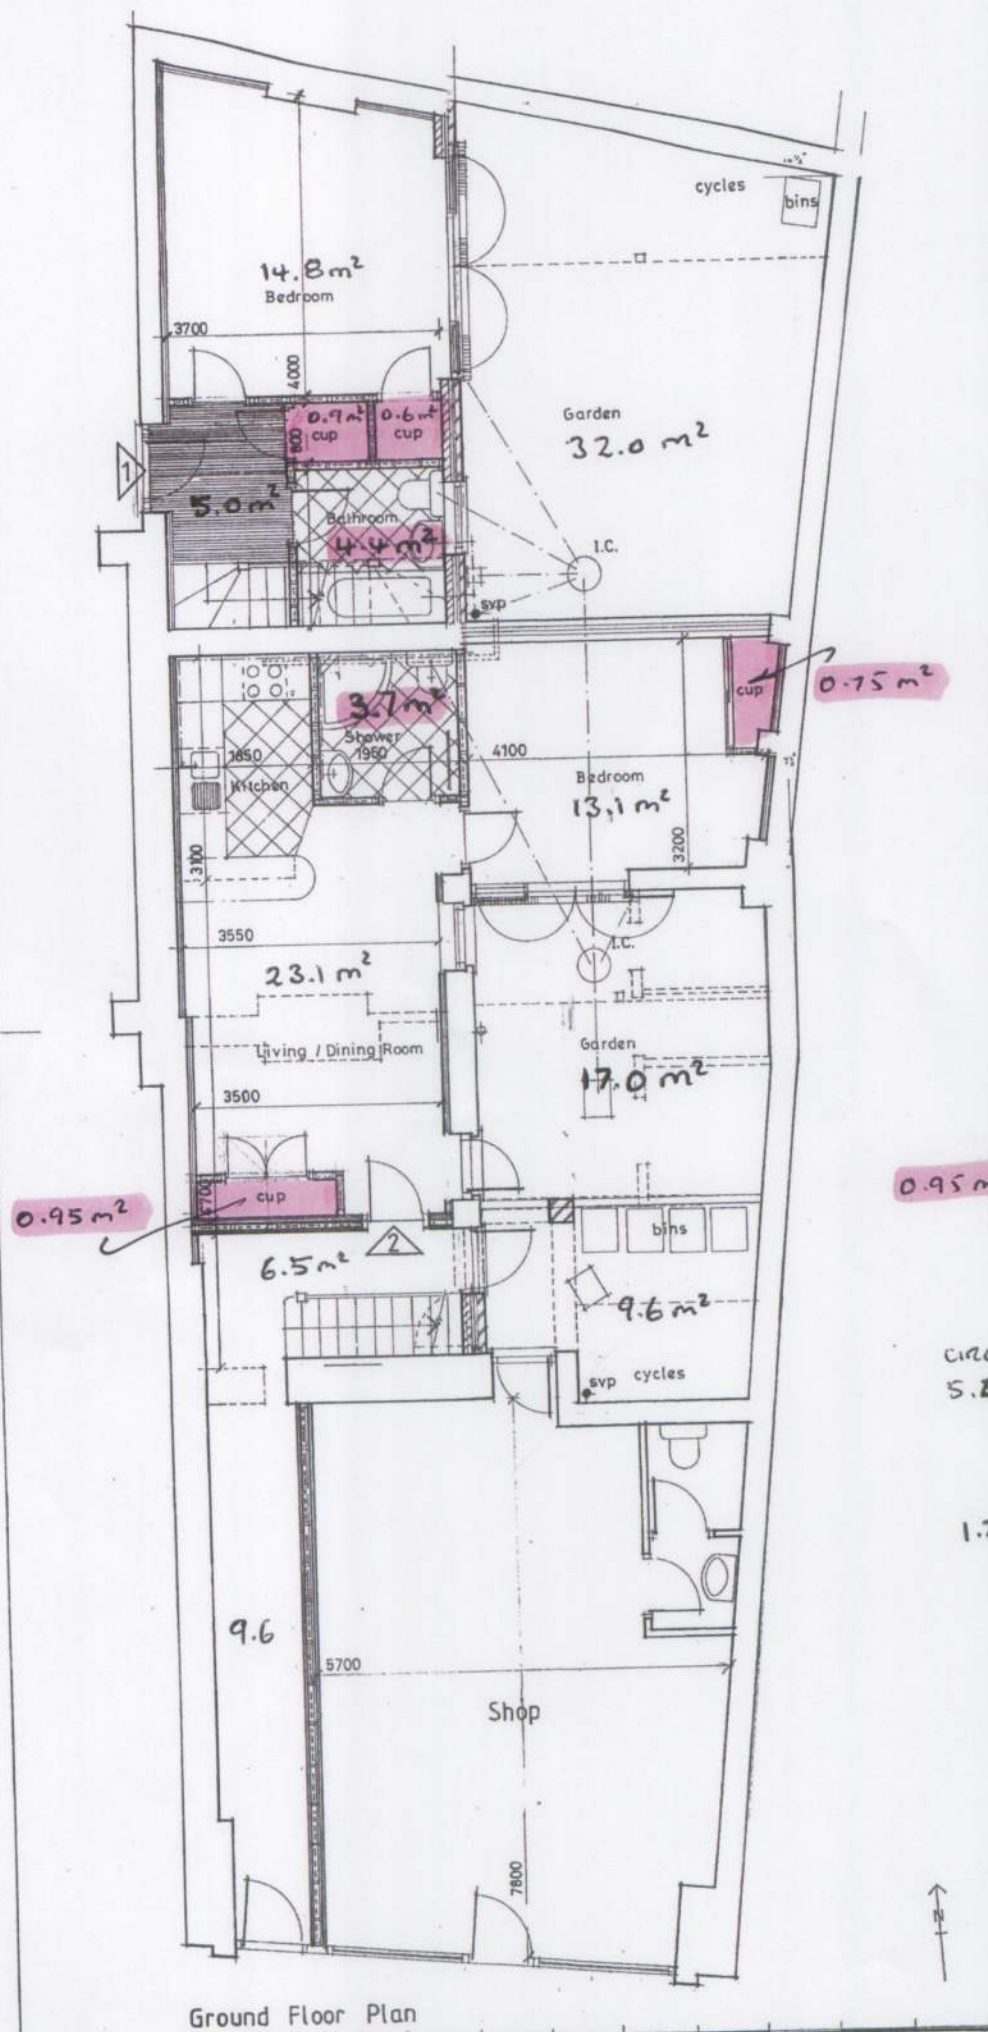


[illegible]

Martin Szczerbicki
Associates Ltd
128 Hollingbury Road
Brighton, BN1 7JD
Tel / Fax 01273 505522
e-mail msarch@btconnect.com

Project
Proposed conversion to create four
self contained flats and a shop unit

Location
3 High Street,
Littlehampton, BN17 5EG

Drawing Title
Planning Drawing
Proposed - Floor Plans

Drawing No.	14.01.03/5 B
Scale	1/50
Date	4/2014
Sheet Size	A1

REU. D. INTERNAL AMENDMENTS TO
UPDATE ROOM SIZES & STORAGE AREAS