



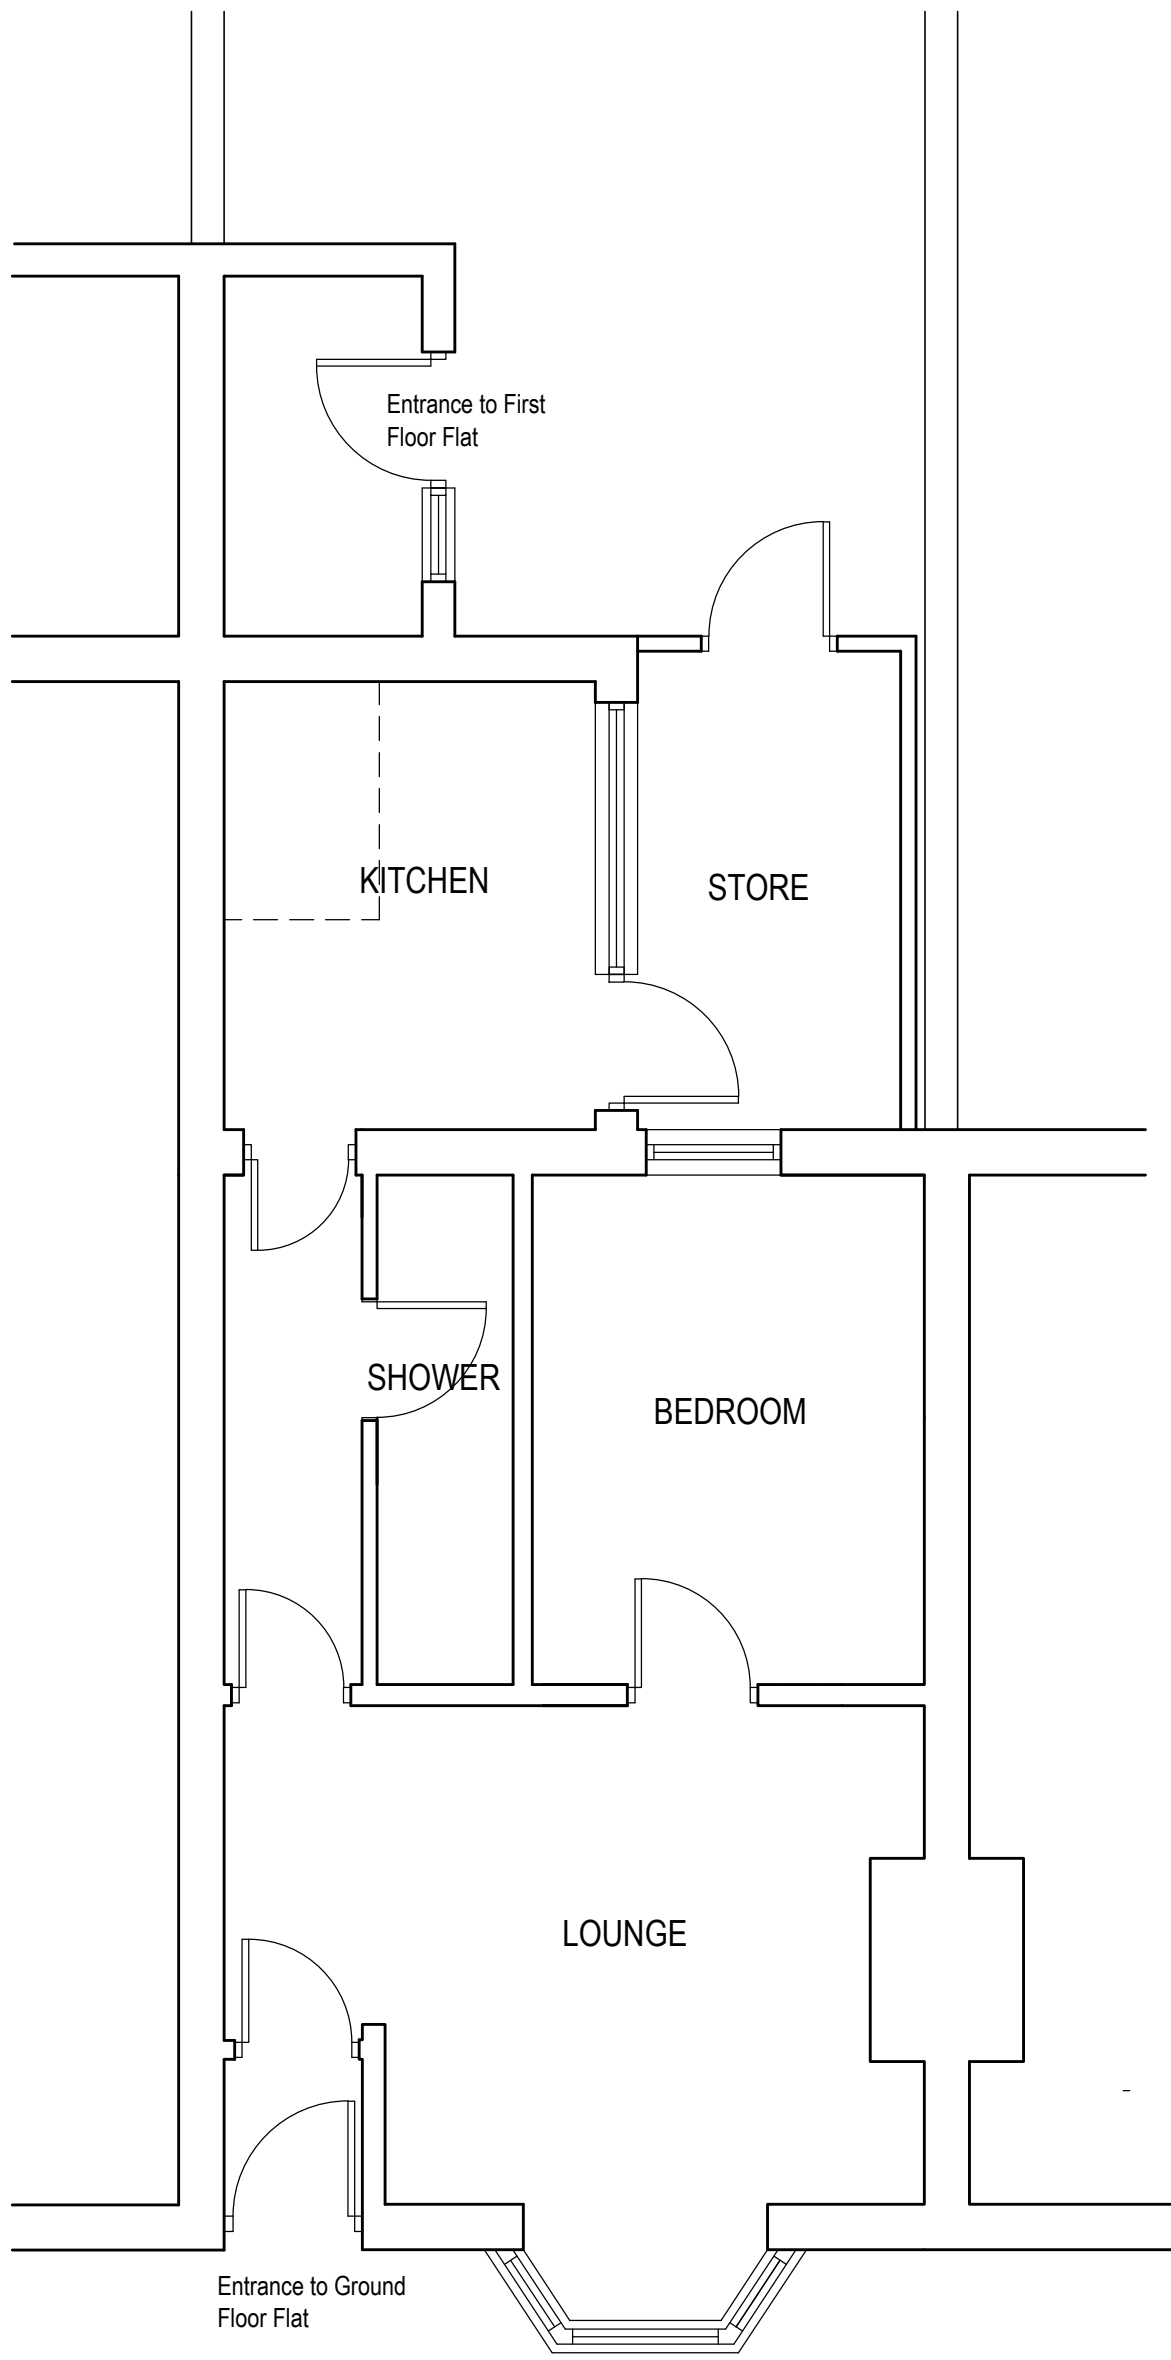


EXISTING GROUND FLOOR PLAN 1:50




SCALE BAR

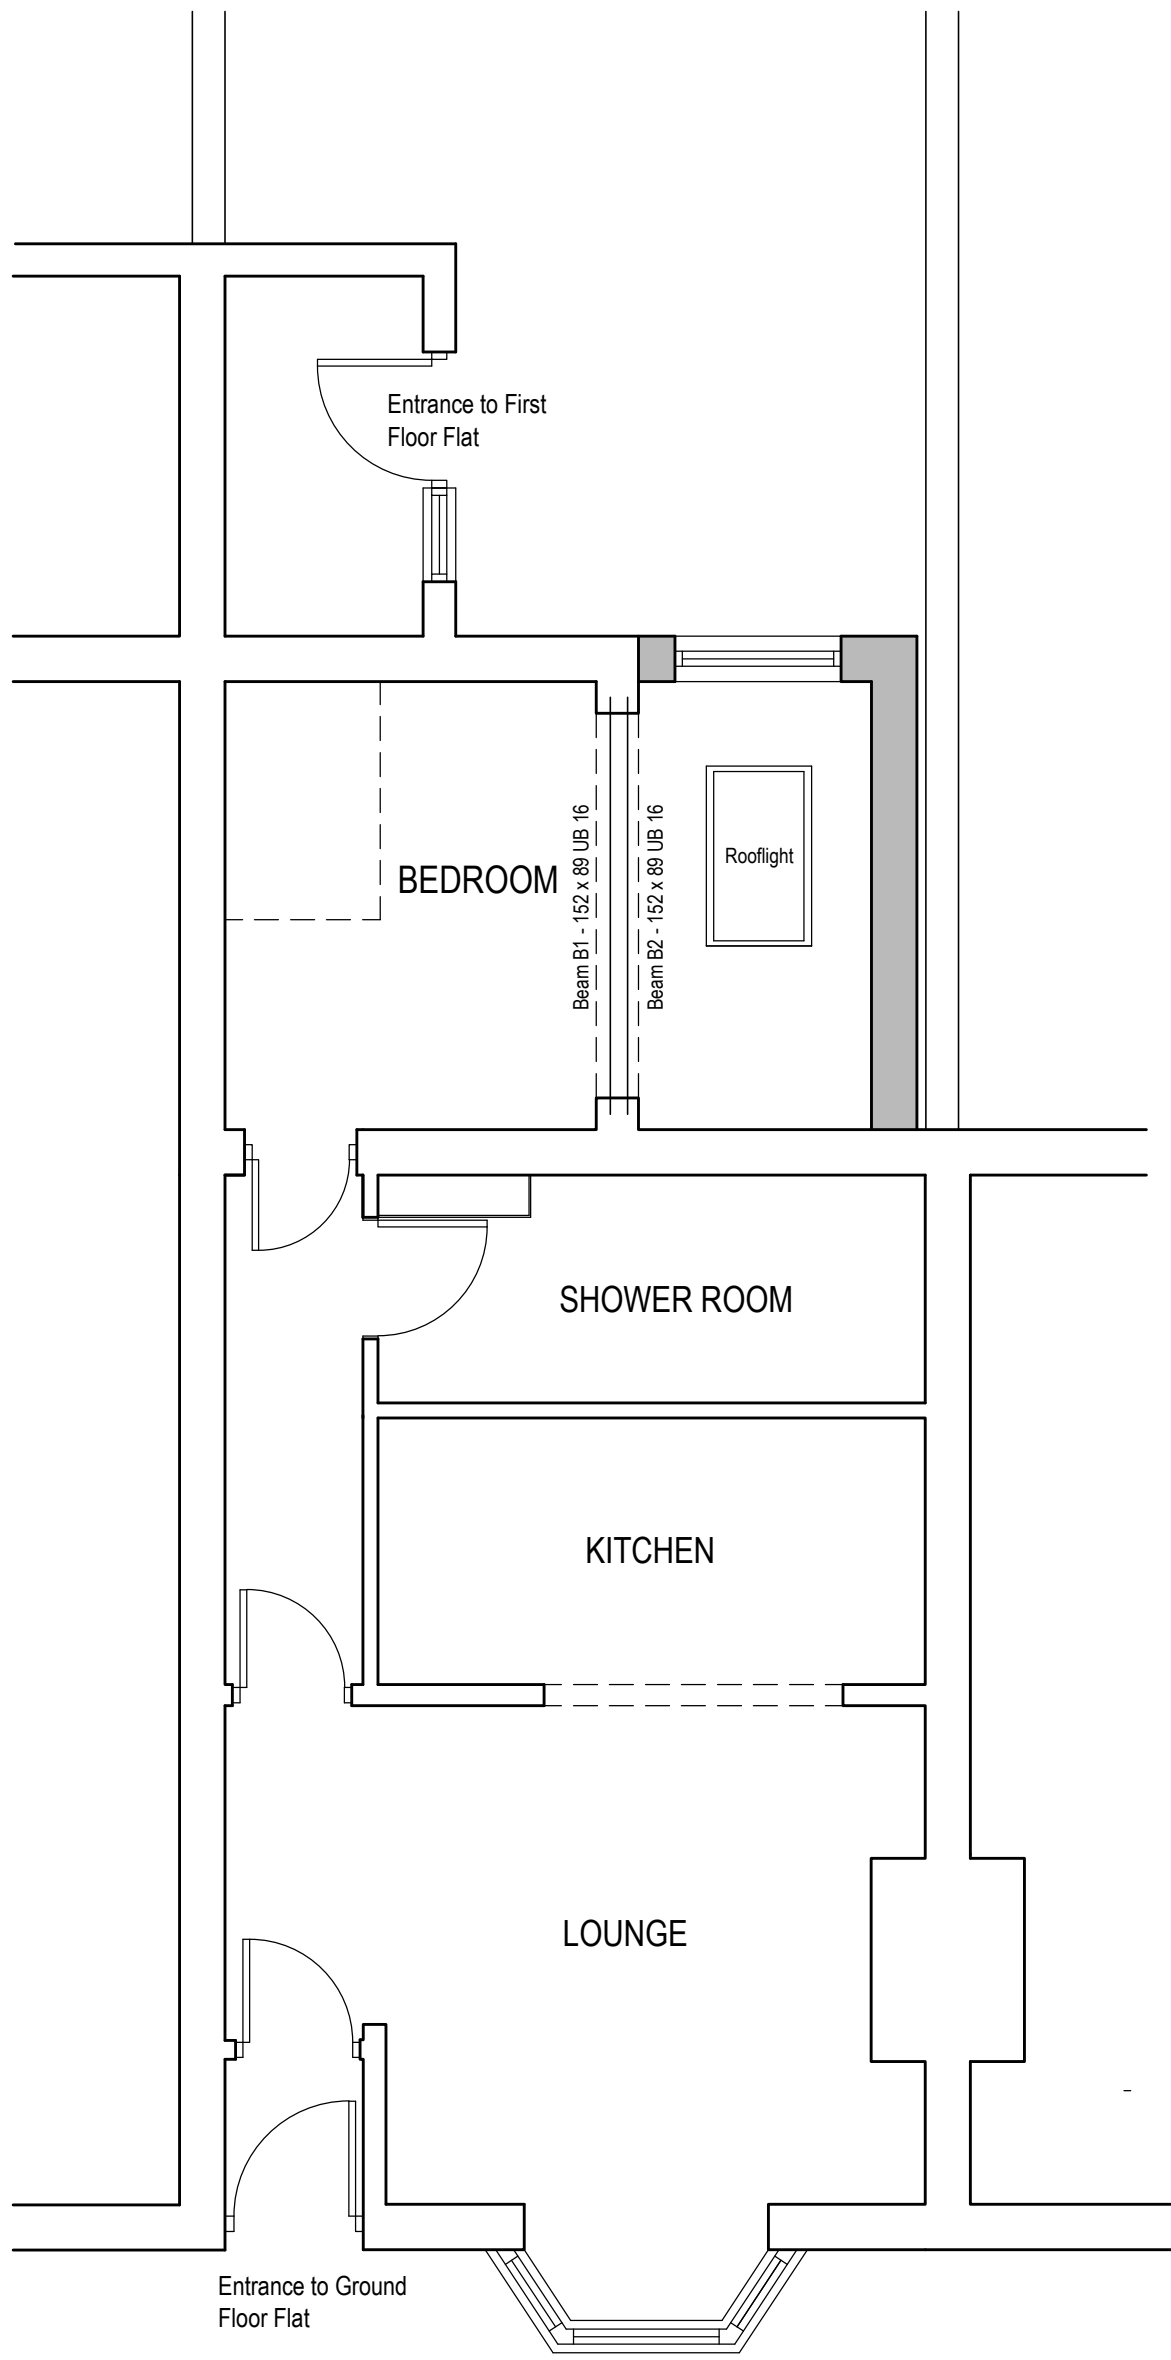


PROPOSED GROUND FLOOR PLAN 1:50

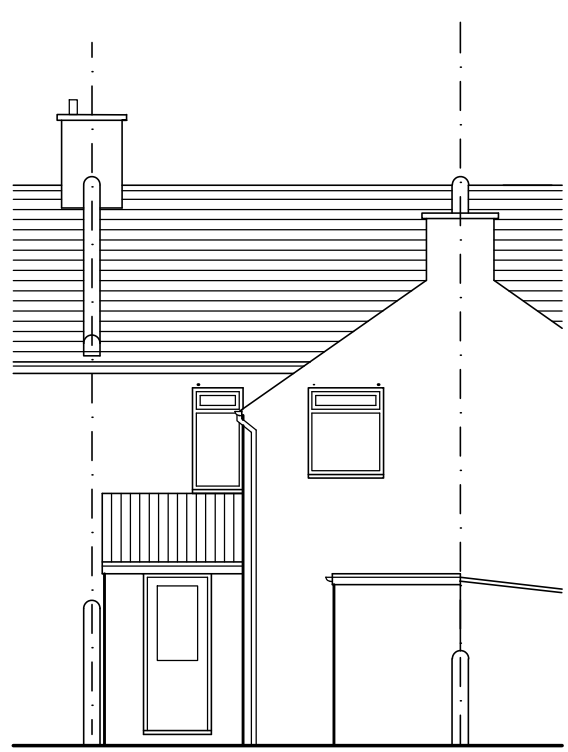


REAR ELEVATION EXISTING 1:100

 


SCALE BAR

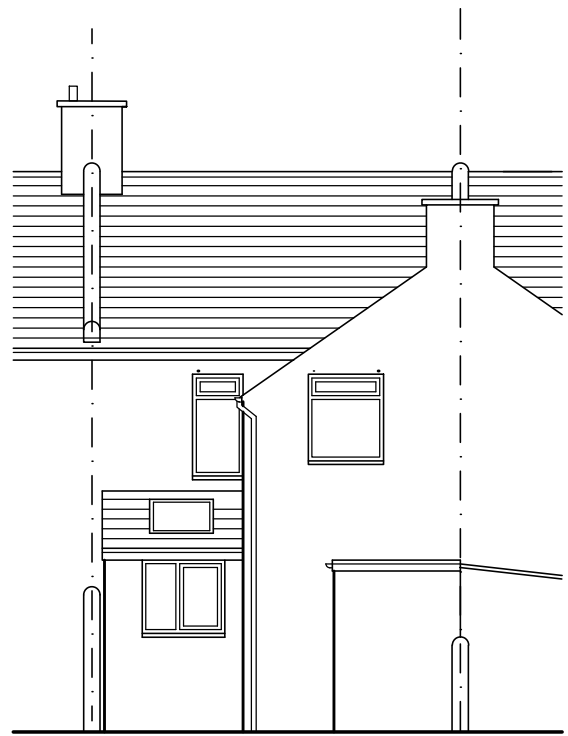


REAR ELEVATION PROPOSED 1:100

 

SCALE BAR

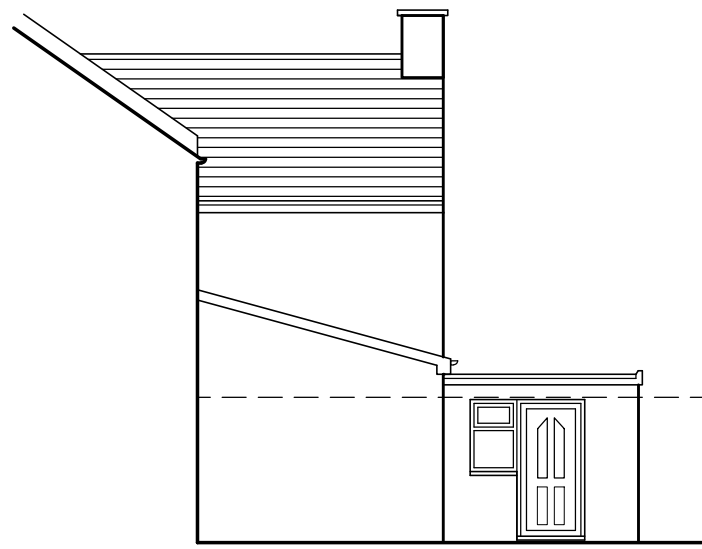


SIDE ELEVATION EXISTING 1:100

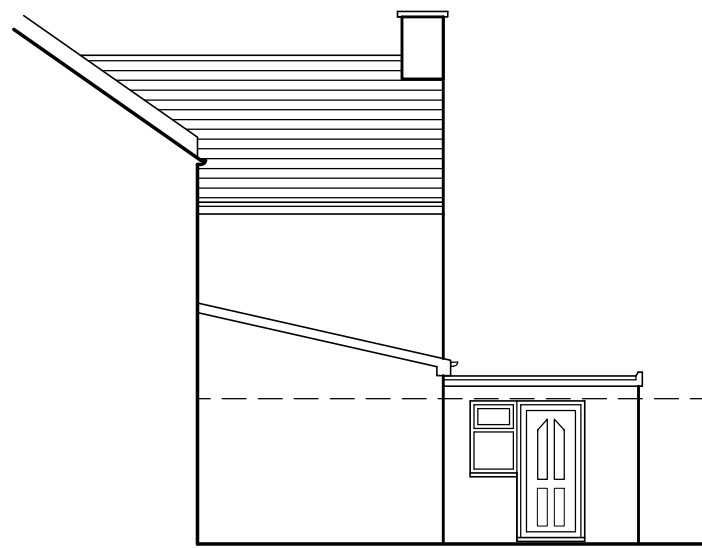


SIDE ELEVATION PROPOSED 1:100

GENERAL
DO NOT SCALE FROM THIS DRAWING EXCEPT FOR PLANNING APPLICATION PURPOSES. ALL DIMENSIONS TO BE CHECKED ON SITE PRIOR TO COMMENCEMENT OF WORK. ALL DIMENSIONS RELATING TO SUB-CONTRACTORS OR SUPPLIERS WORK MUST BE CHECKED AND AGREED BETWEEN THE CONTRACTOR AND THE SUB-CONTRACTORS AND SUPPLIERS. ALL DIMENSIONS ARE IN MILLIMETRES. IF IN DOUBT ASK.
ALL WORKS OR MATERIALS INDICATED ON THE DRAWING ARE TO BE TO THE LATEST BRITISH STANDARDS AND ARE TO BE CARRIED OUT IN ACCORDANCE WITH THE RELEVANT CODES OF PRACTICE OR RECOGNISED TRADE ASSOCIATION RECOMMENDATIONS AND PUBLICATIONS.
THIS DRAWING TO BE READ IN CONJUNCTION WITH ALL RELEVANT DRAWINGS AND SPECIFICATIONS OF OTHER CONSULTANTS. ANY DISCREPANCIES TO BE BROUGHT TO THE ATTENTION OF THE PROJECT MANAGER.

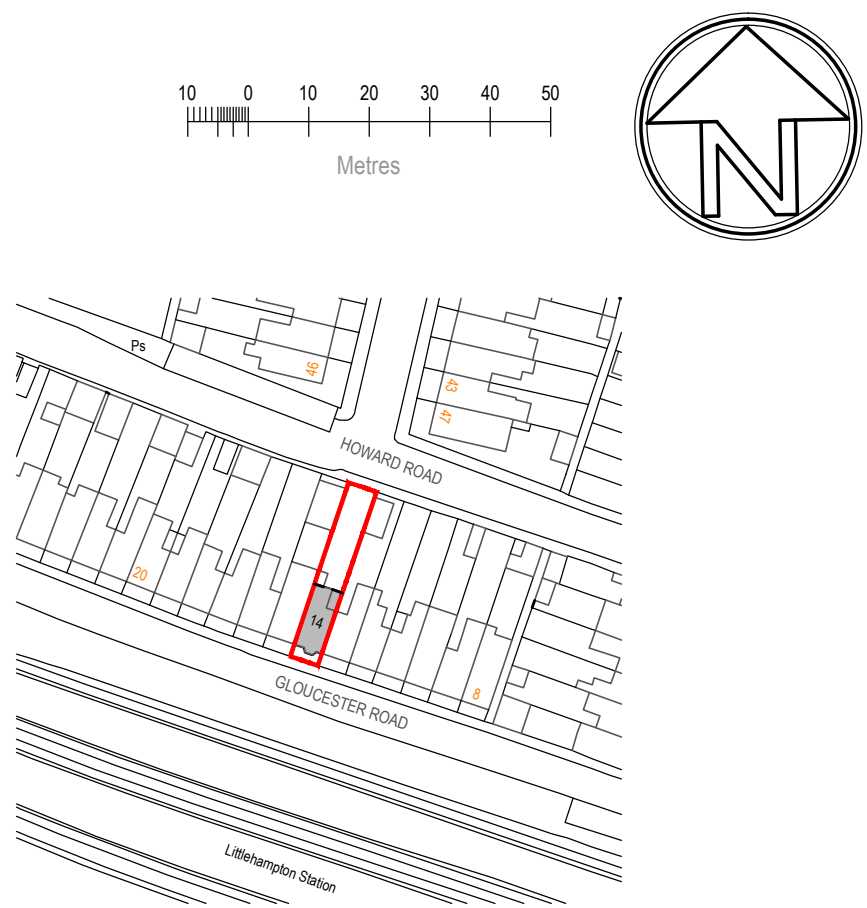

LOCATION PLAN 1:1250

© Crown copyright 2019 Ordnance Survey 100054135

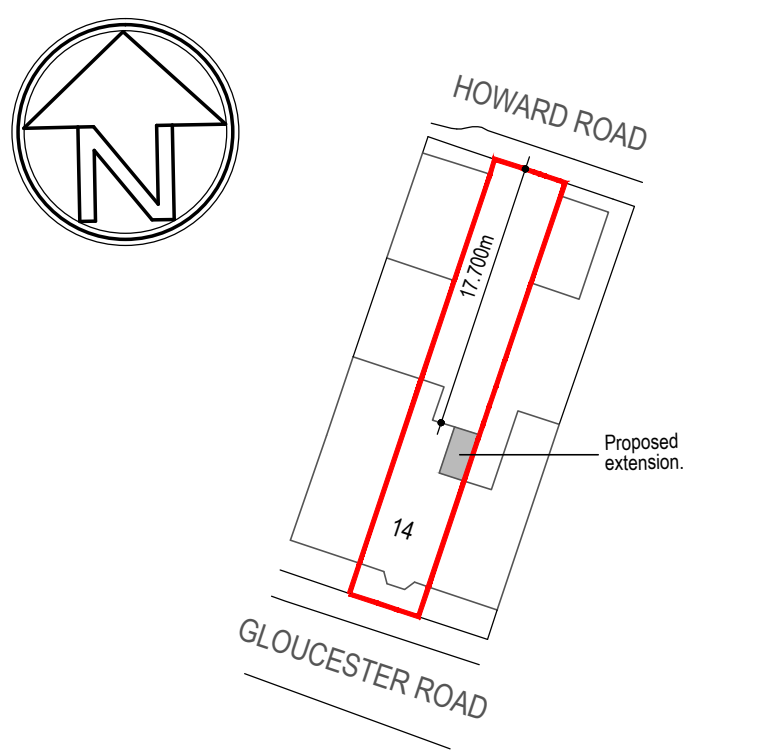

BLOCK PLAN 1:500



SCALE BAR

A	ST	16.3.20	Rooflight added.
REV	DRAWN	DATE	DESCRIPTION
CLIENT K2 Property Maintenance Ltd			
SITE ADDRESS Ground Floor Flat 14 Gloucester Road Littlehampton BN17 7BT			
DRAWING TITLE Proposed Rear Extension Existing Plans and Elevations Proposed Plans and Elevations Location Plan, Block Plan			
SCALE As shown			
DATE January 2020			
REFERENCE 14 Gloucester Road			
DRAWING No. 001		REV.	