




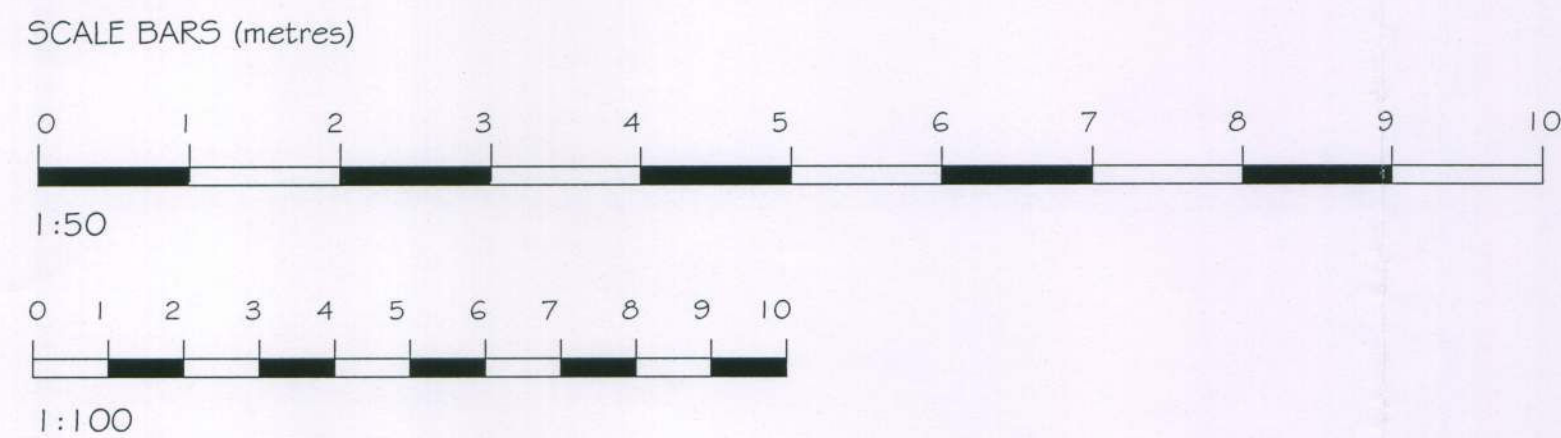

ARUN DISTRICT COUNCIL	
No.	LU12010
Received	

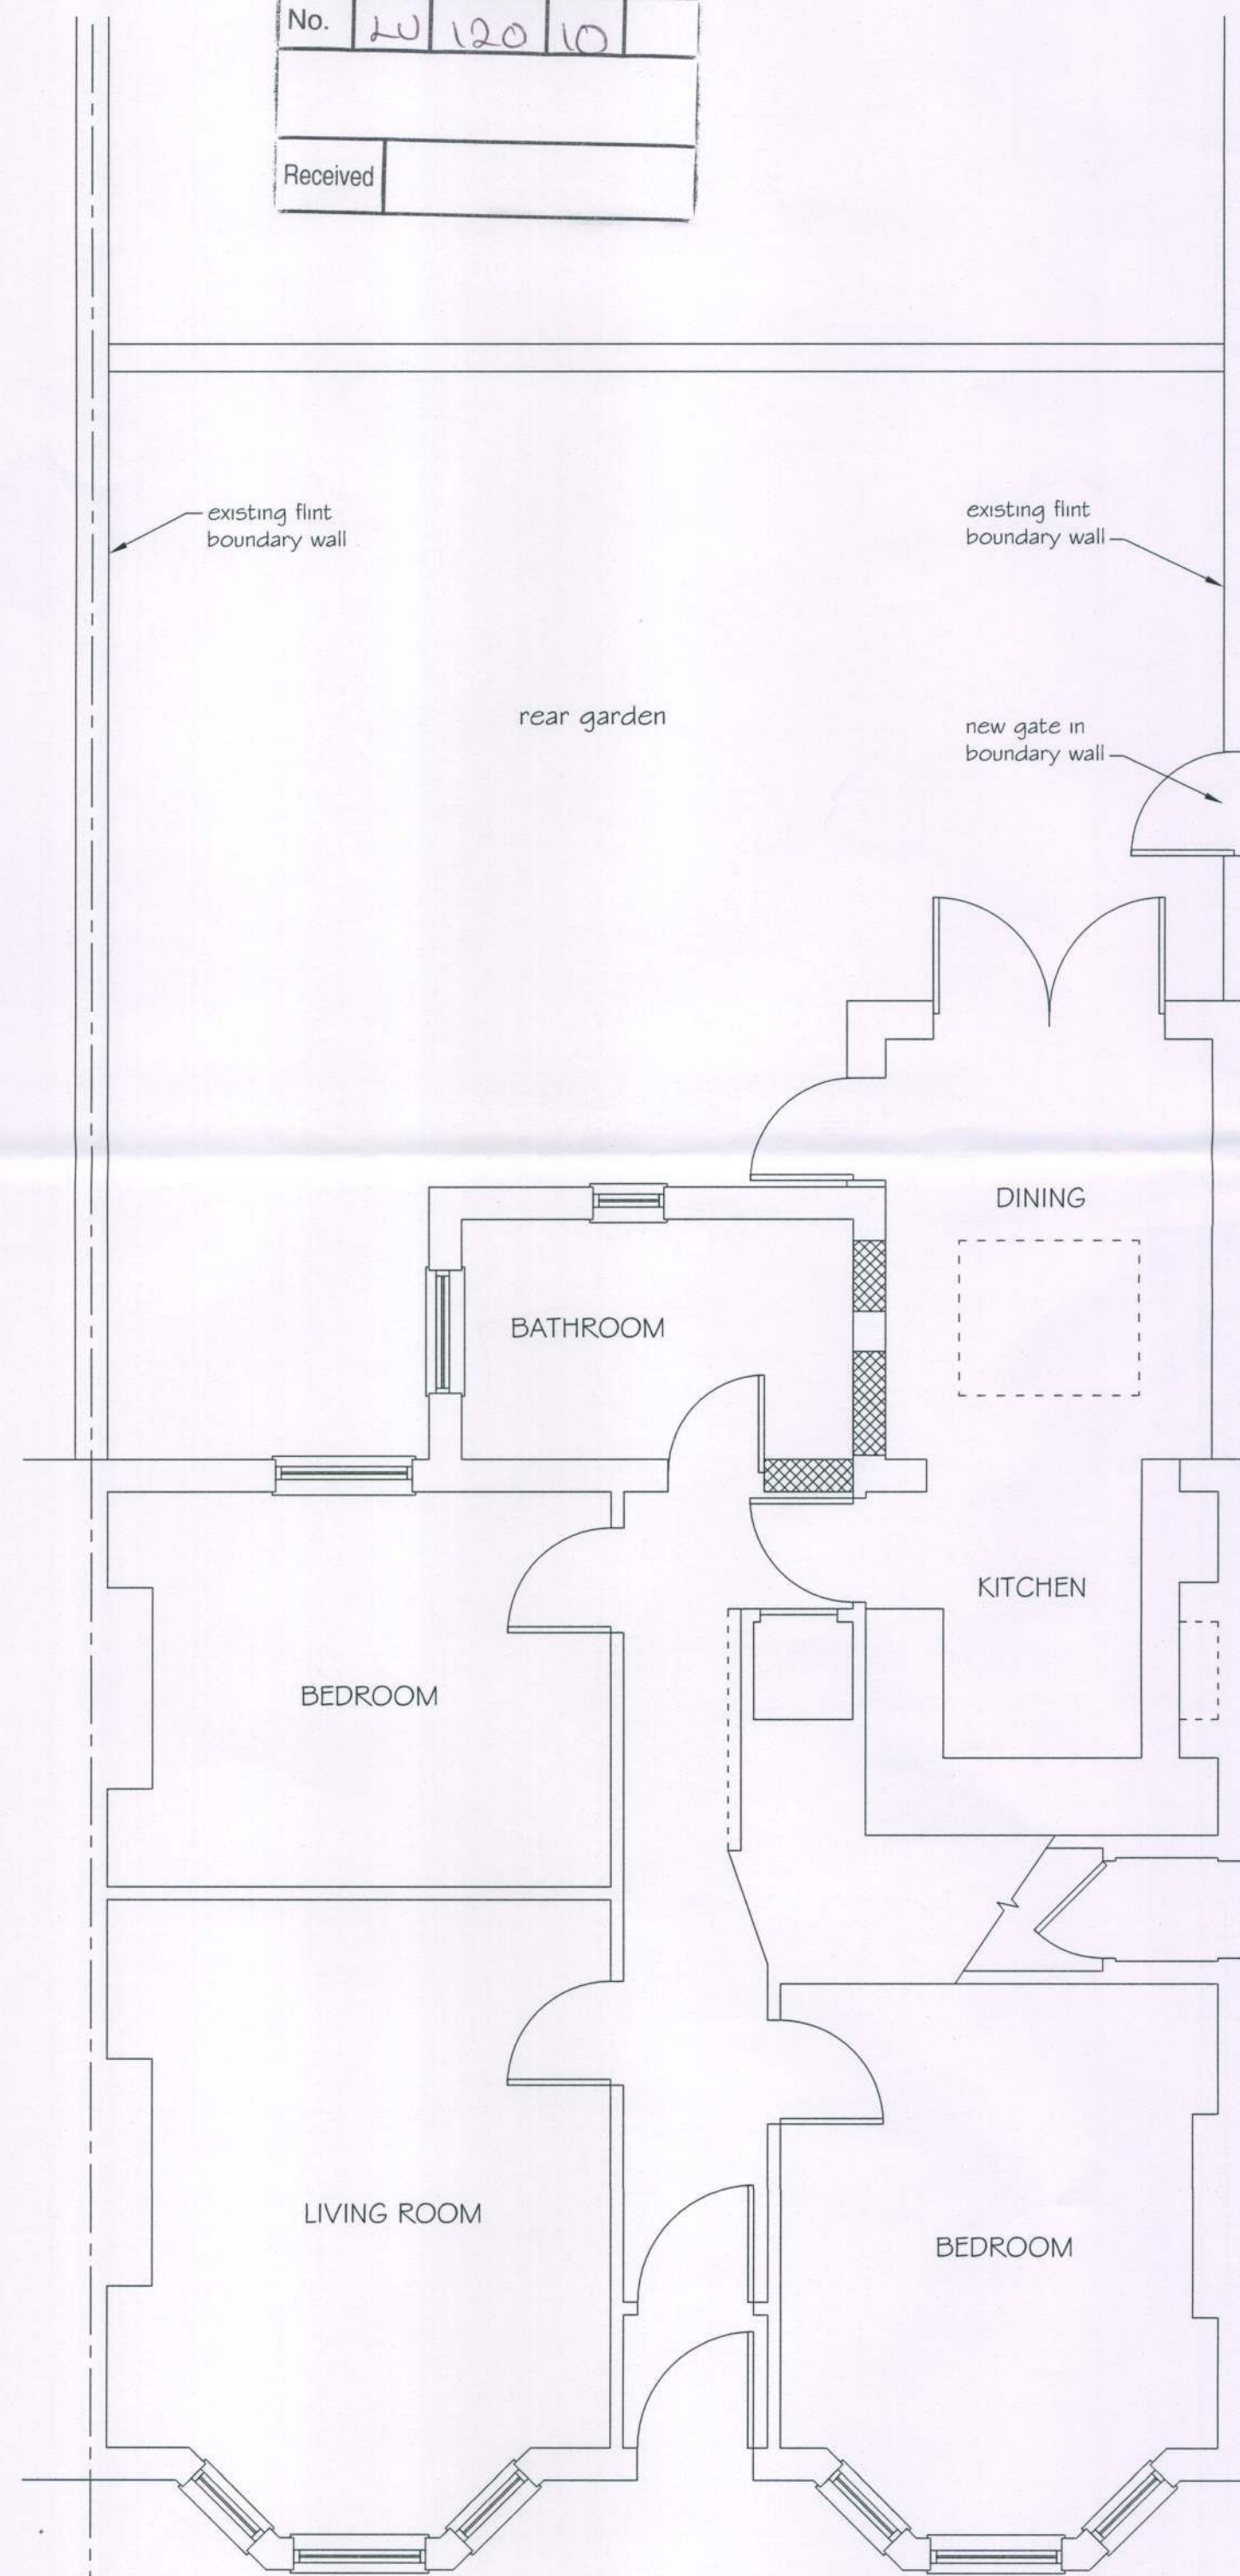

PROPOSED GROUND FLOOR
1:50

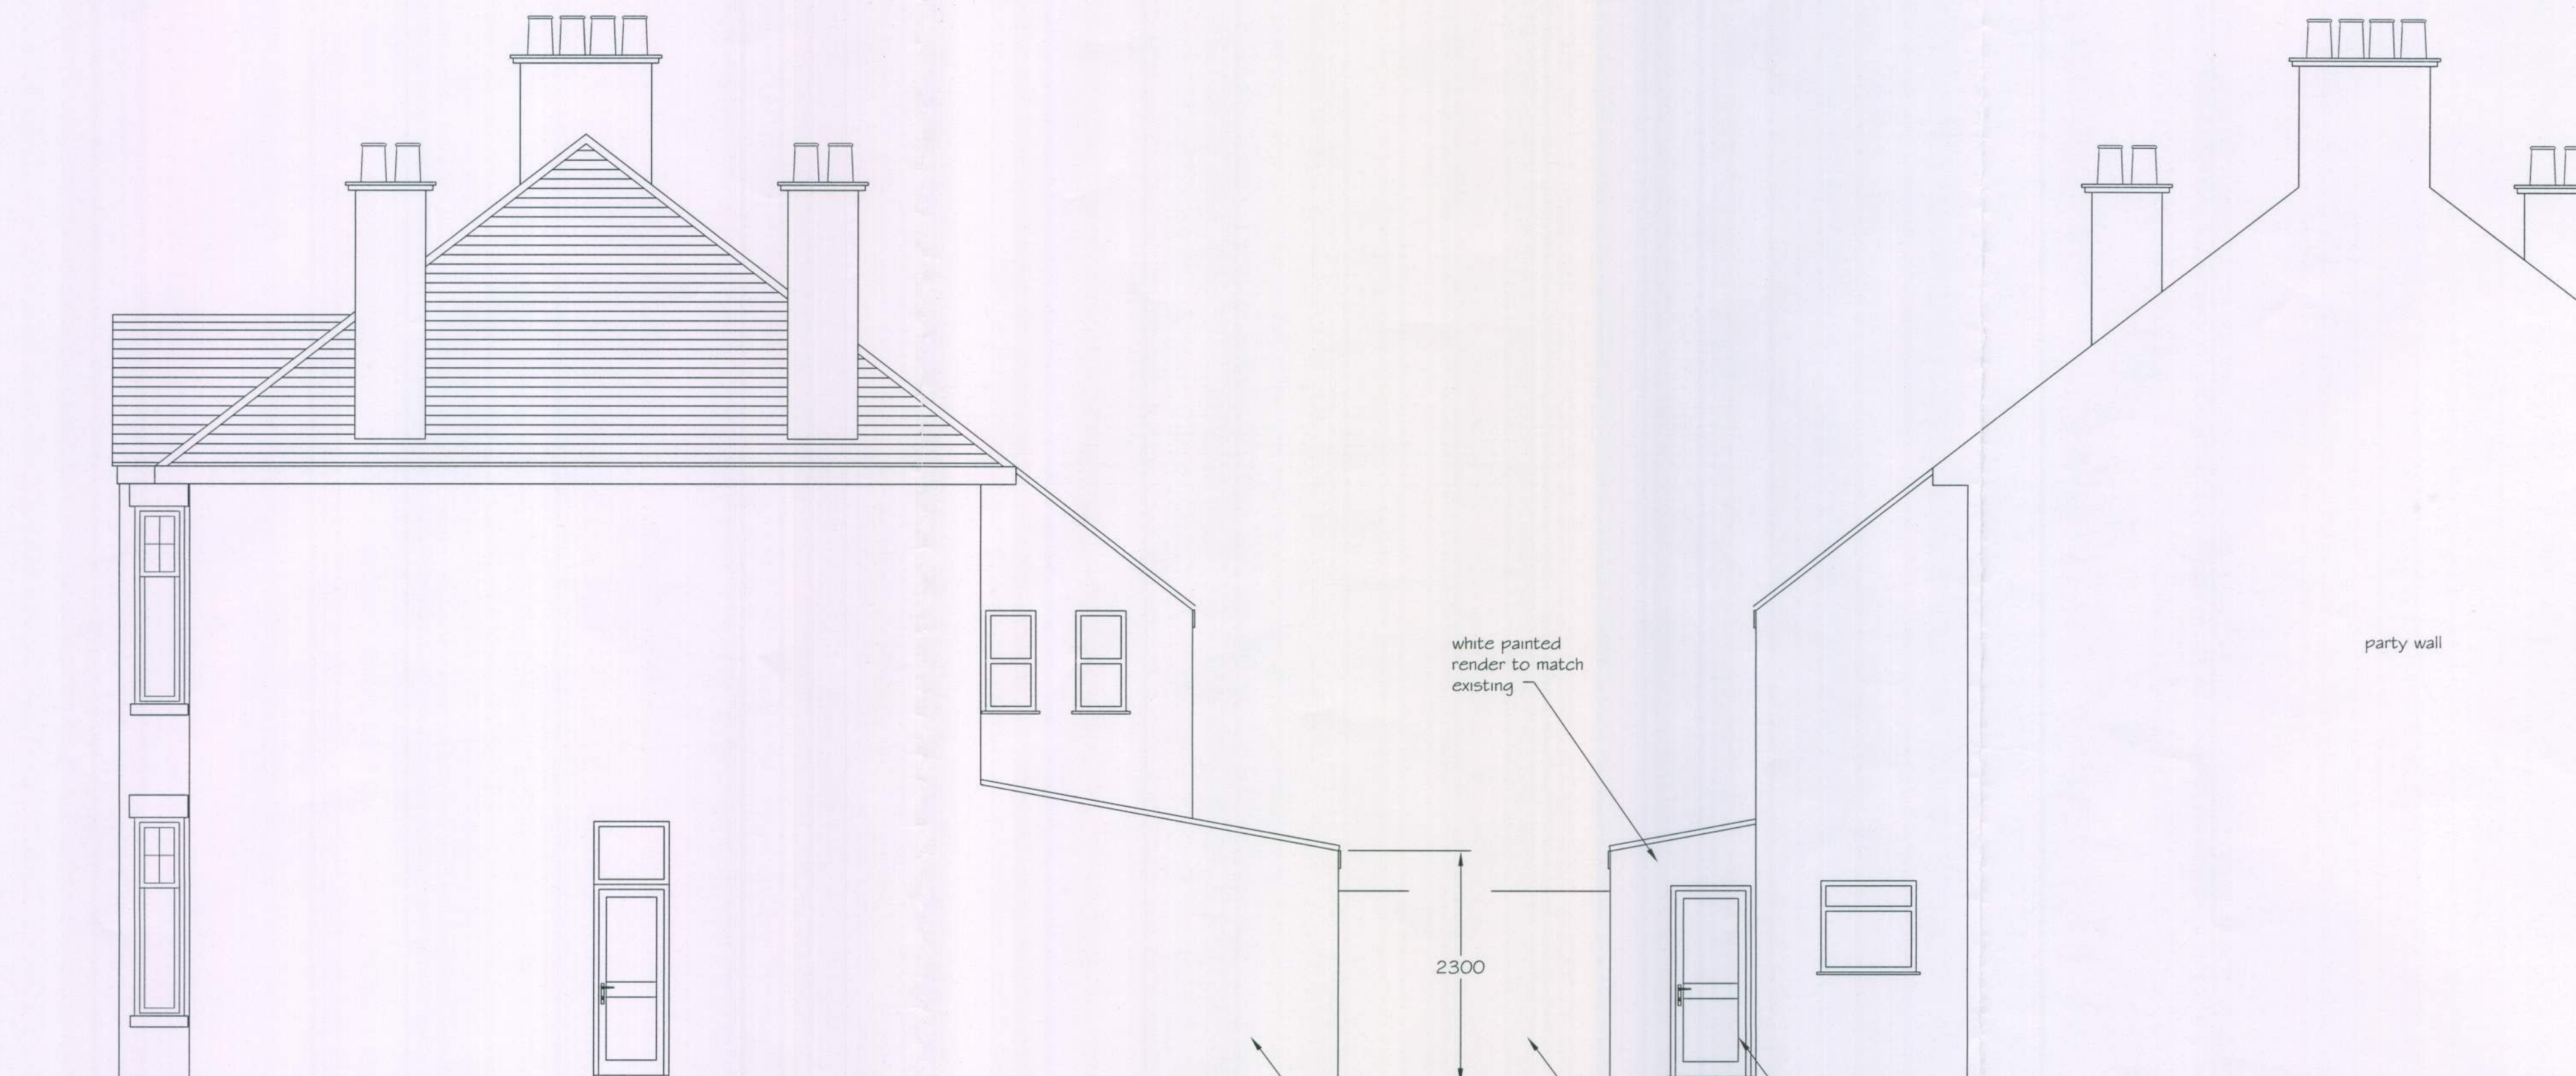

PROPOSED EAST ELEVATION
1:50

PROPOSED WEST ELEVATION
1:50



PROPOSED FRONT ELEVATION
(unchanged)
1:50

PROPOSED REAR ELEVATION
1:50

DATE: AMENDMENT:

Phil Brigly BSc (Hons)
Building Engineer

11 Stanley Avenue
Mile Oak
East Sussex
BN41 2WH

philbrigly
Tel: 01323 810101
Mob: 07542 12345

CLIENT:

ADDRESS:

2 CONNAUGHT
LITTLEHART

PROJECT: SINGLE STOREY
Proposed Plan

SCALE: 1:50, 1:100

DRAWING No: P/2C/02