




SCALE BARS (metres)

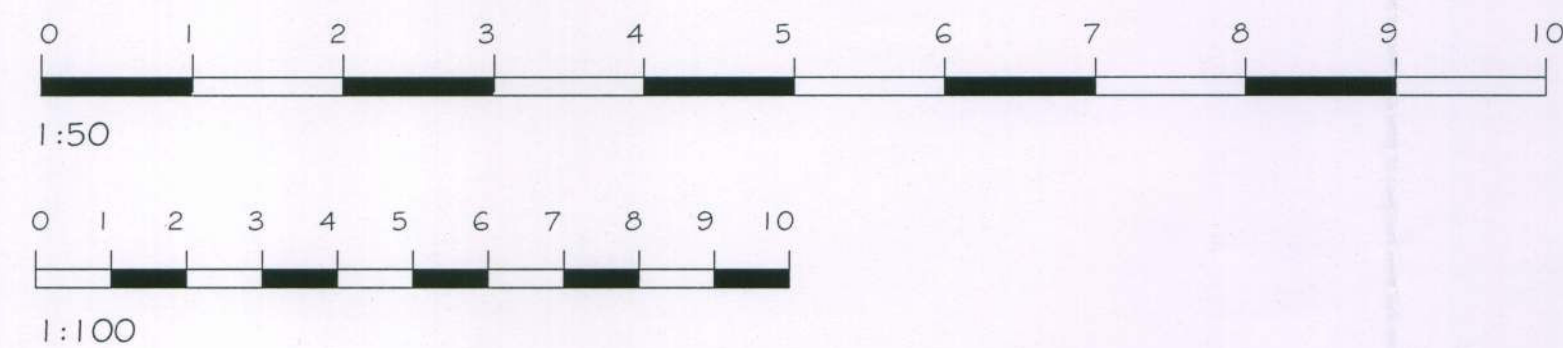


ARUN DISTRICT COUNCIL	
No.	LU 120 15
Received	

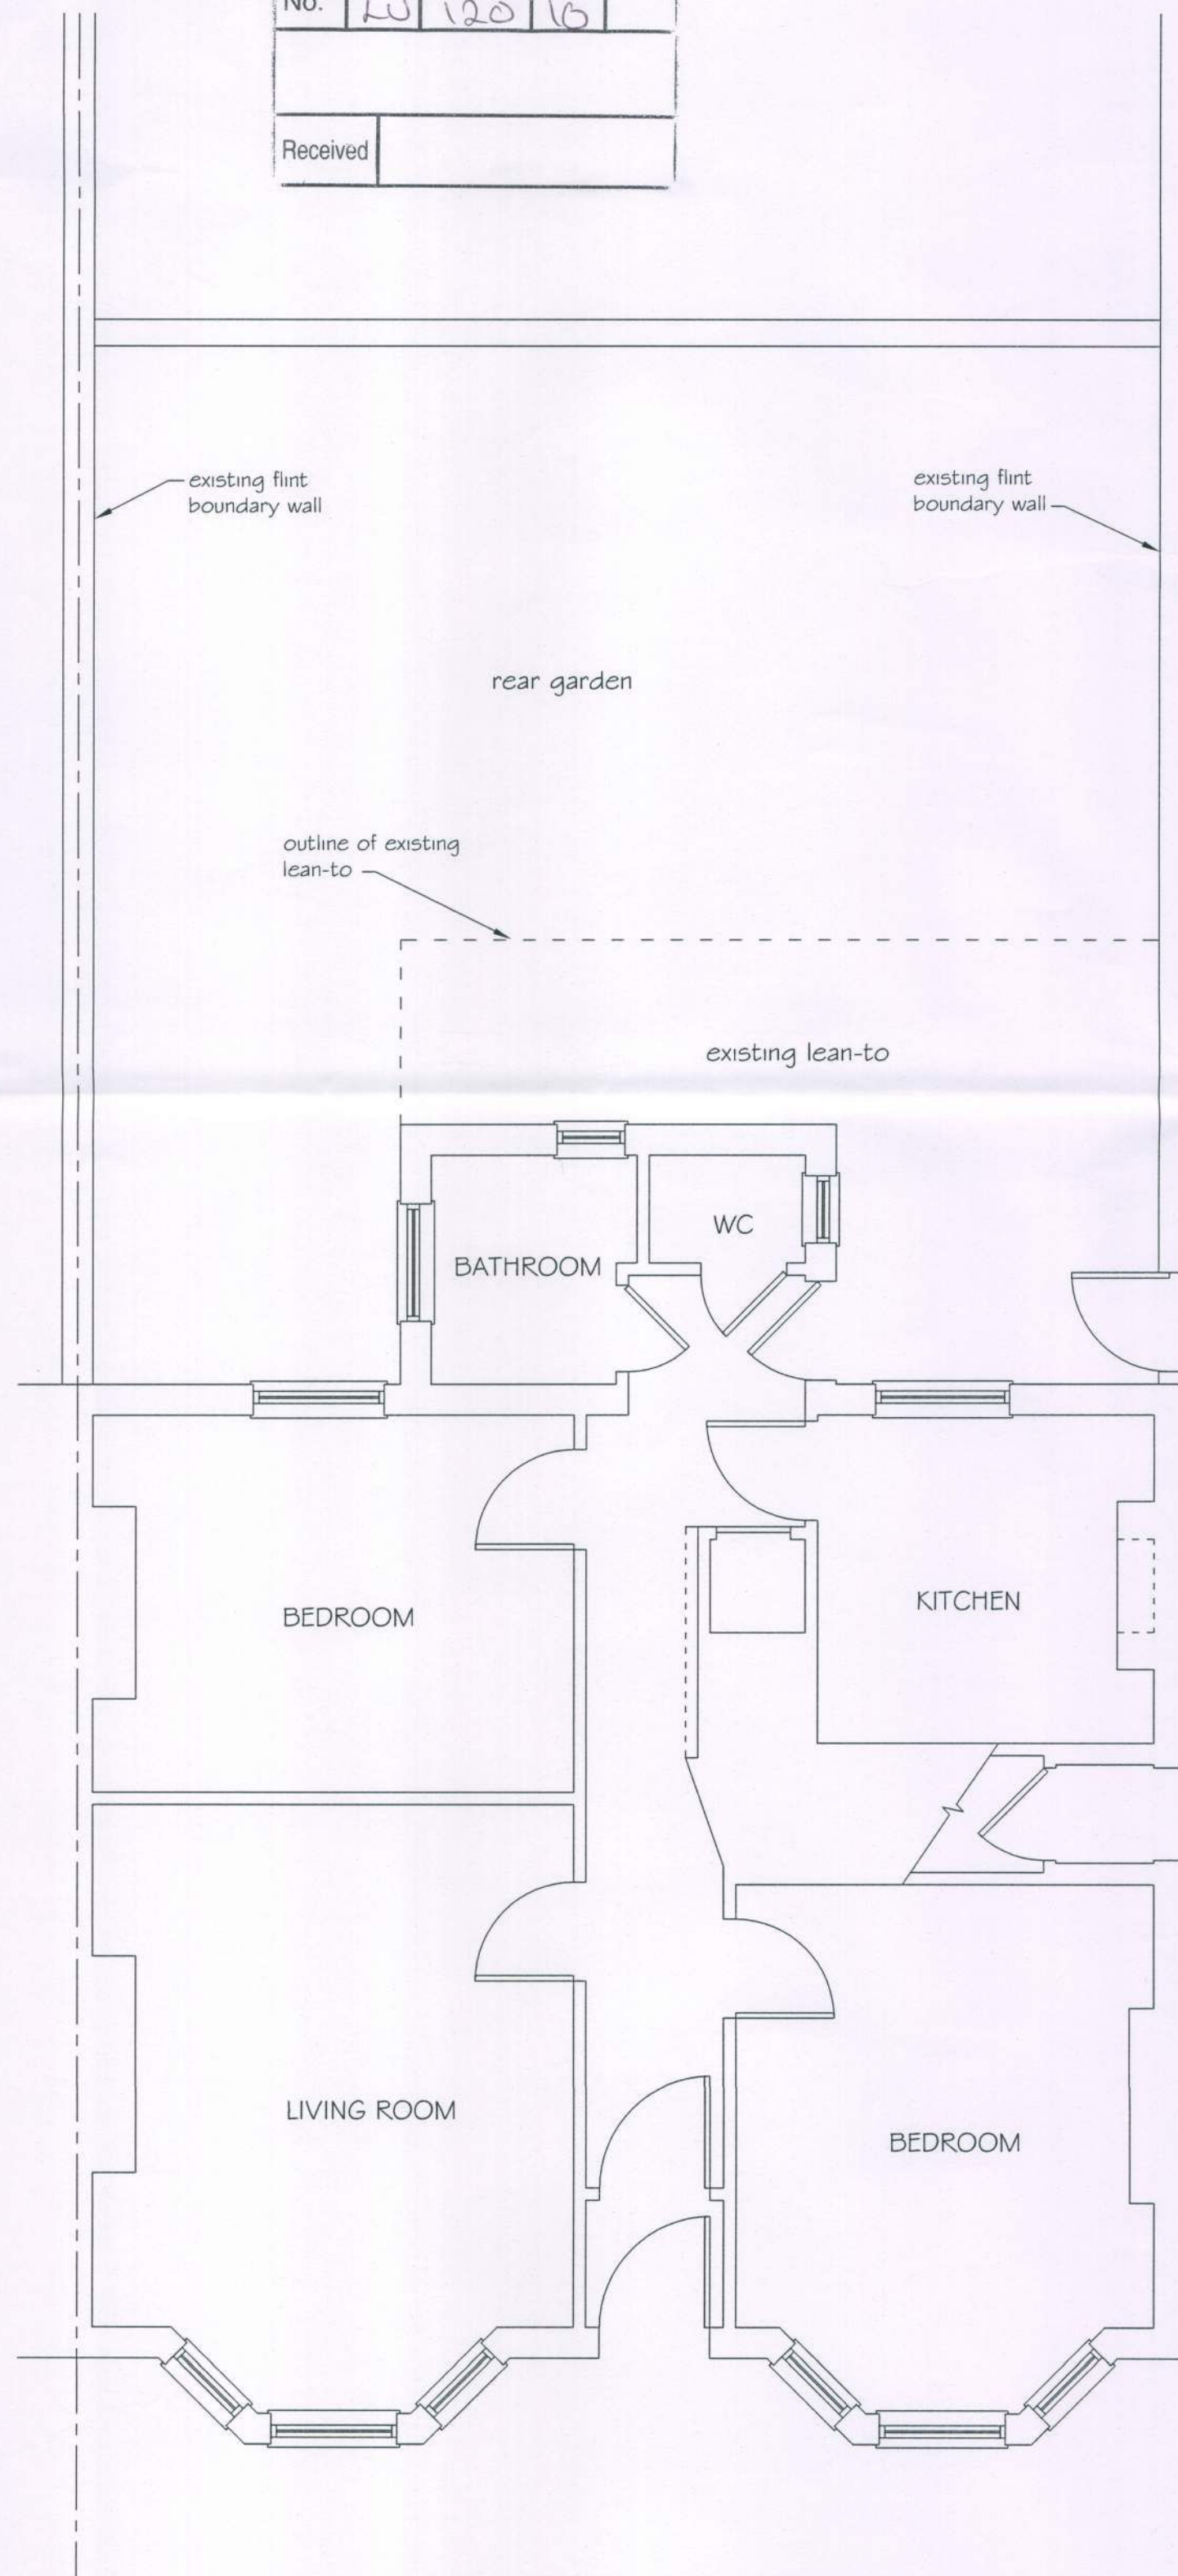

EXISTING GROUND FLOOR
1:50

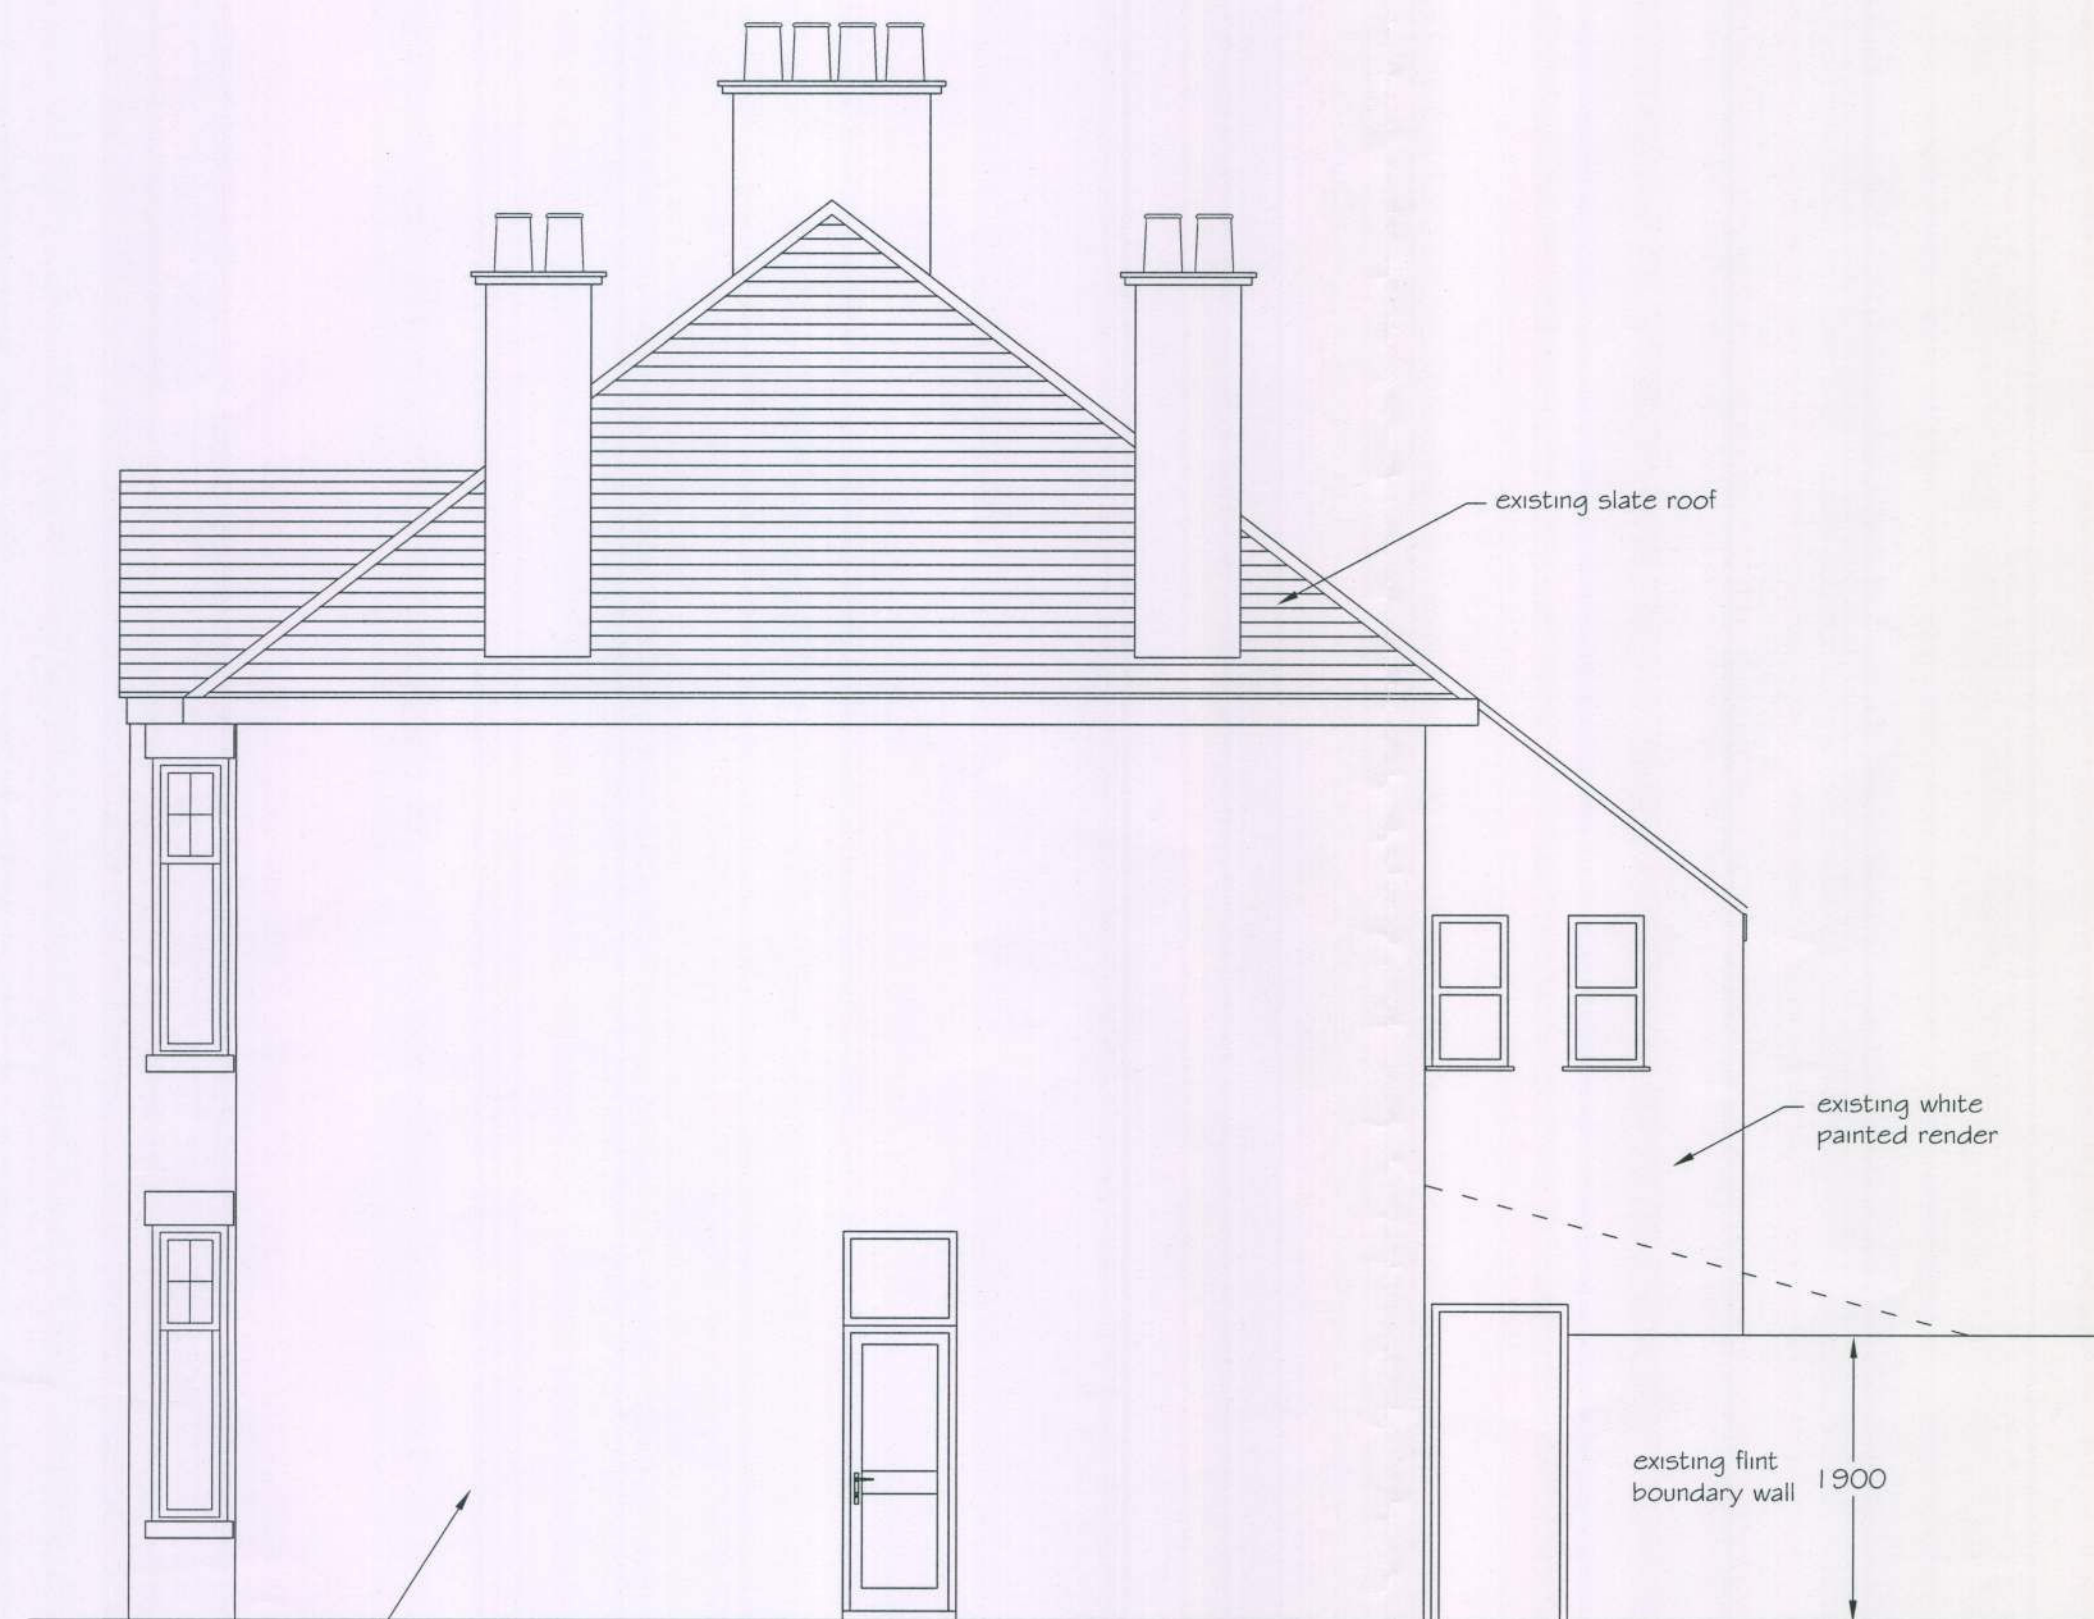


EXISTING EAST ELEVATION
1:50

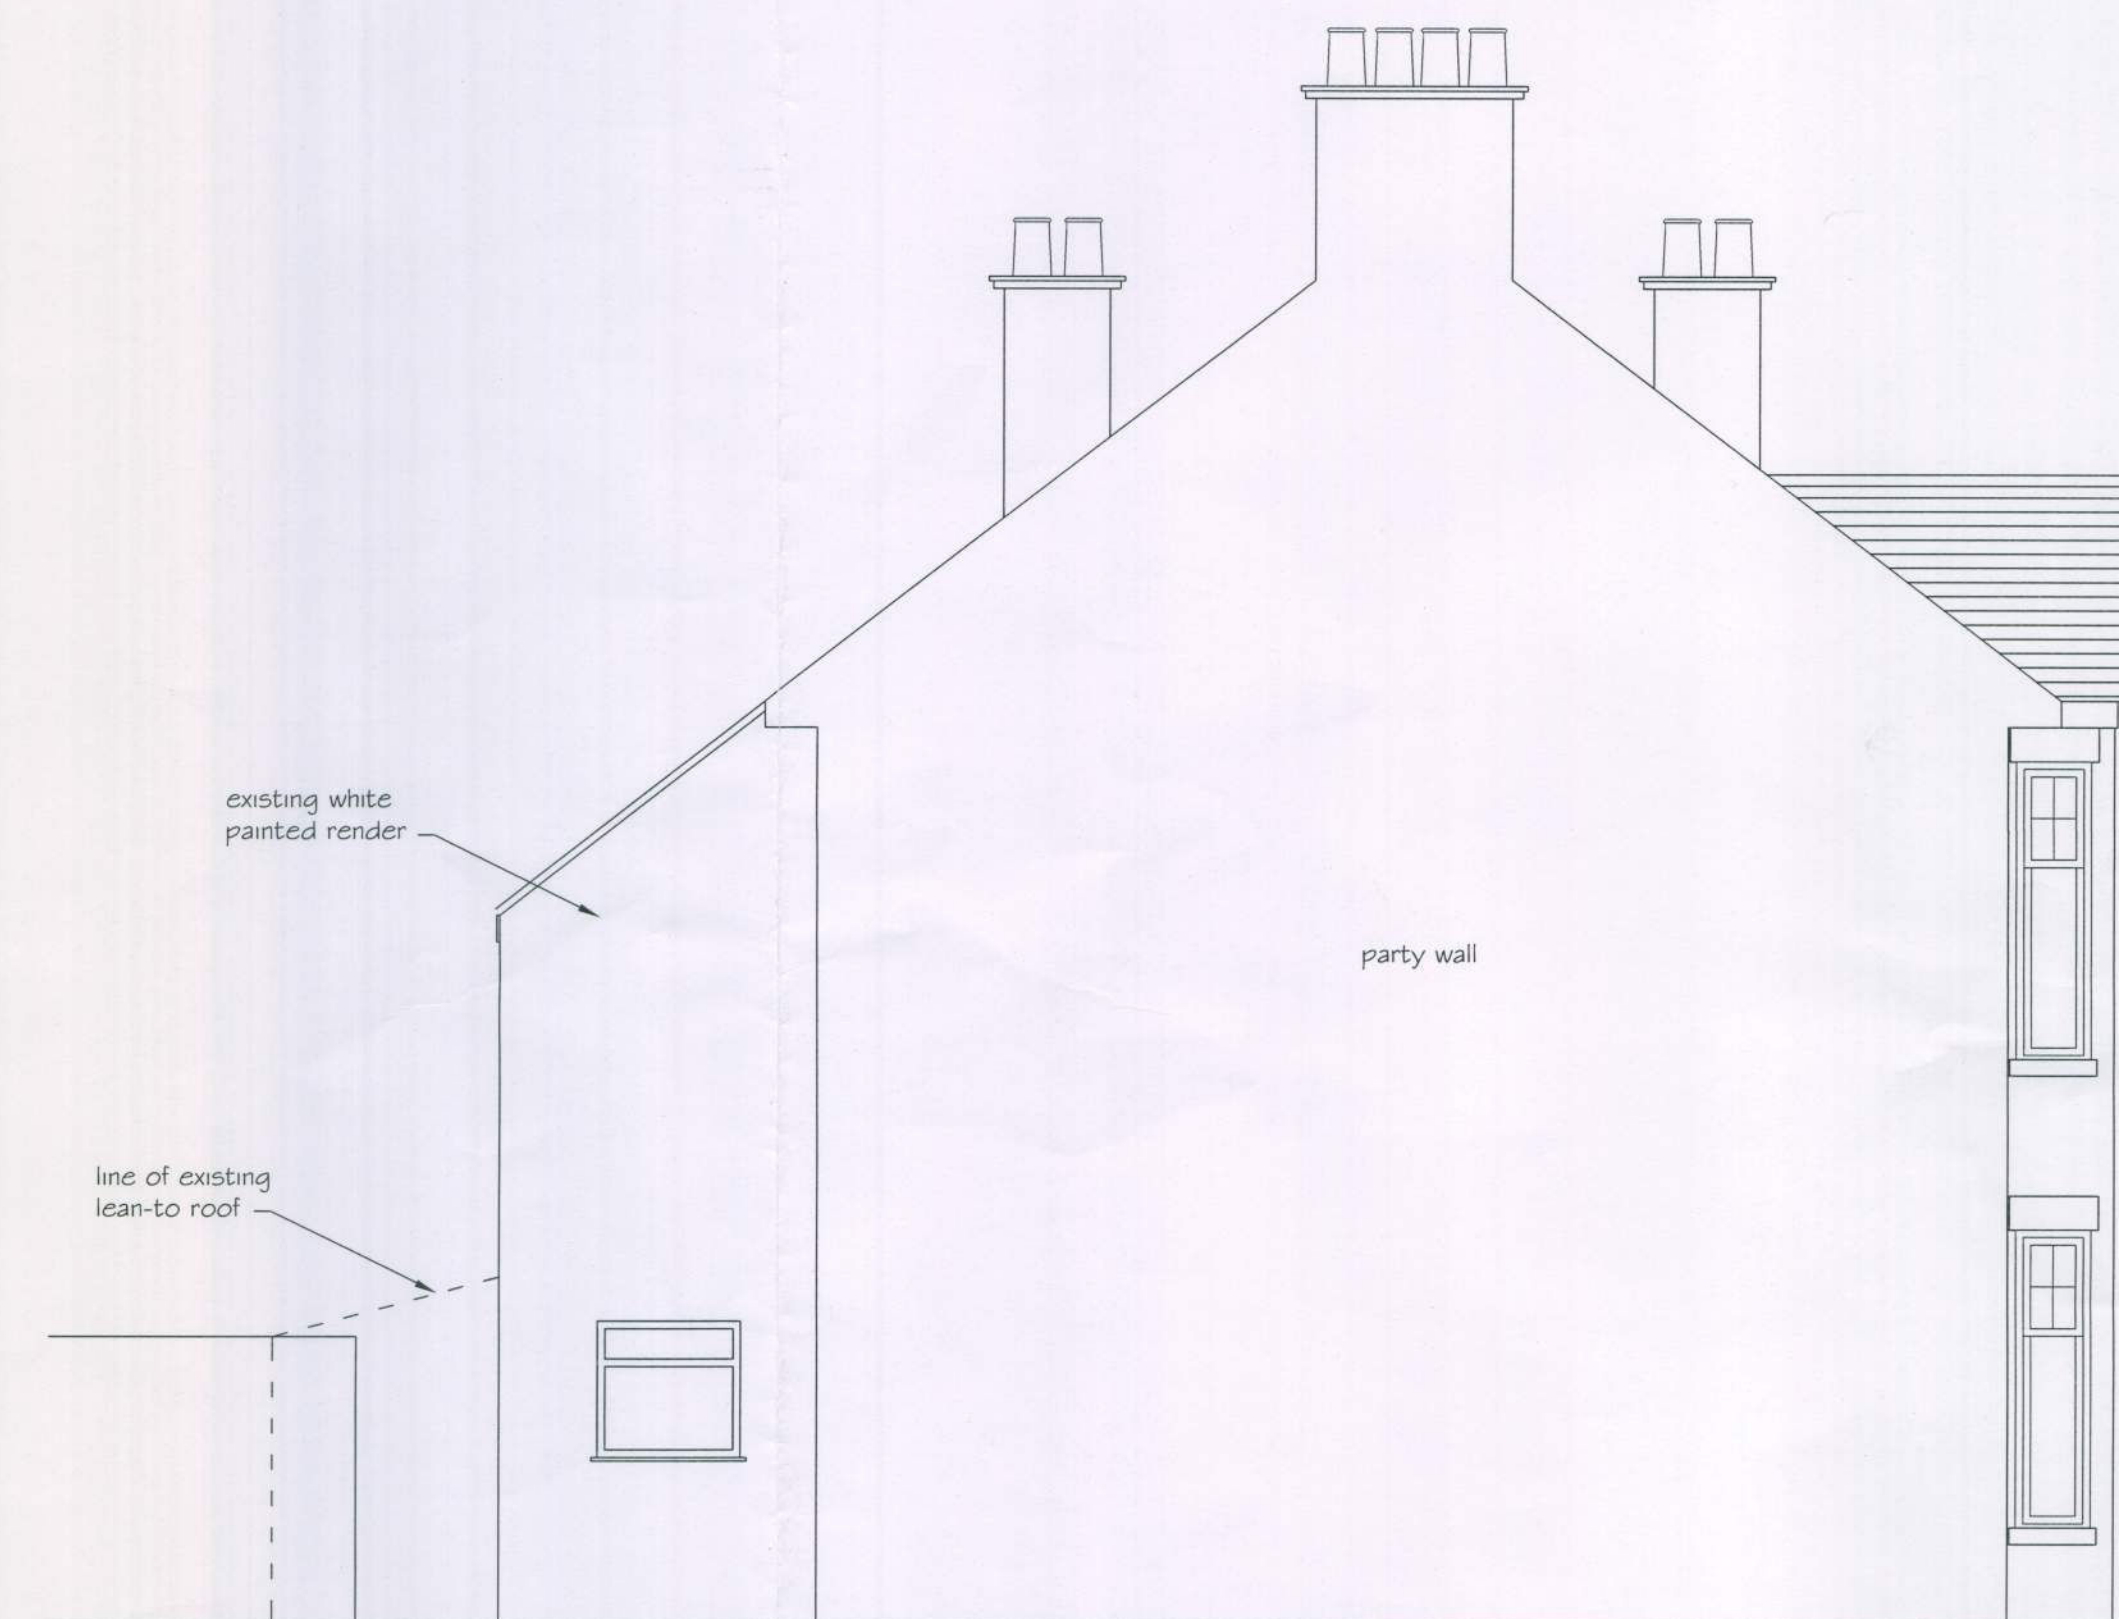


EXISTING WEST ELEVATION
1:50



EXISTING FRONT ELEVATION
1:50

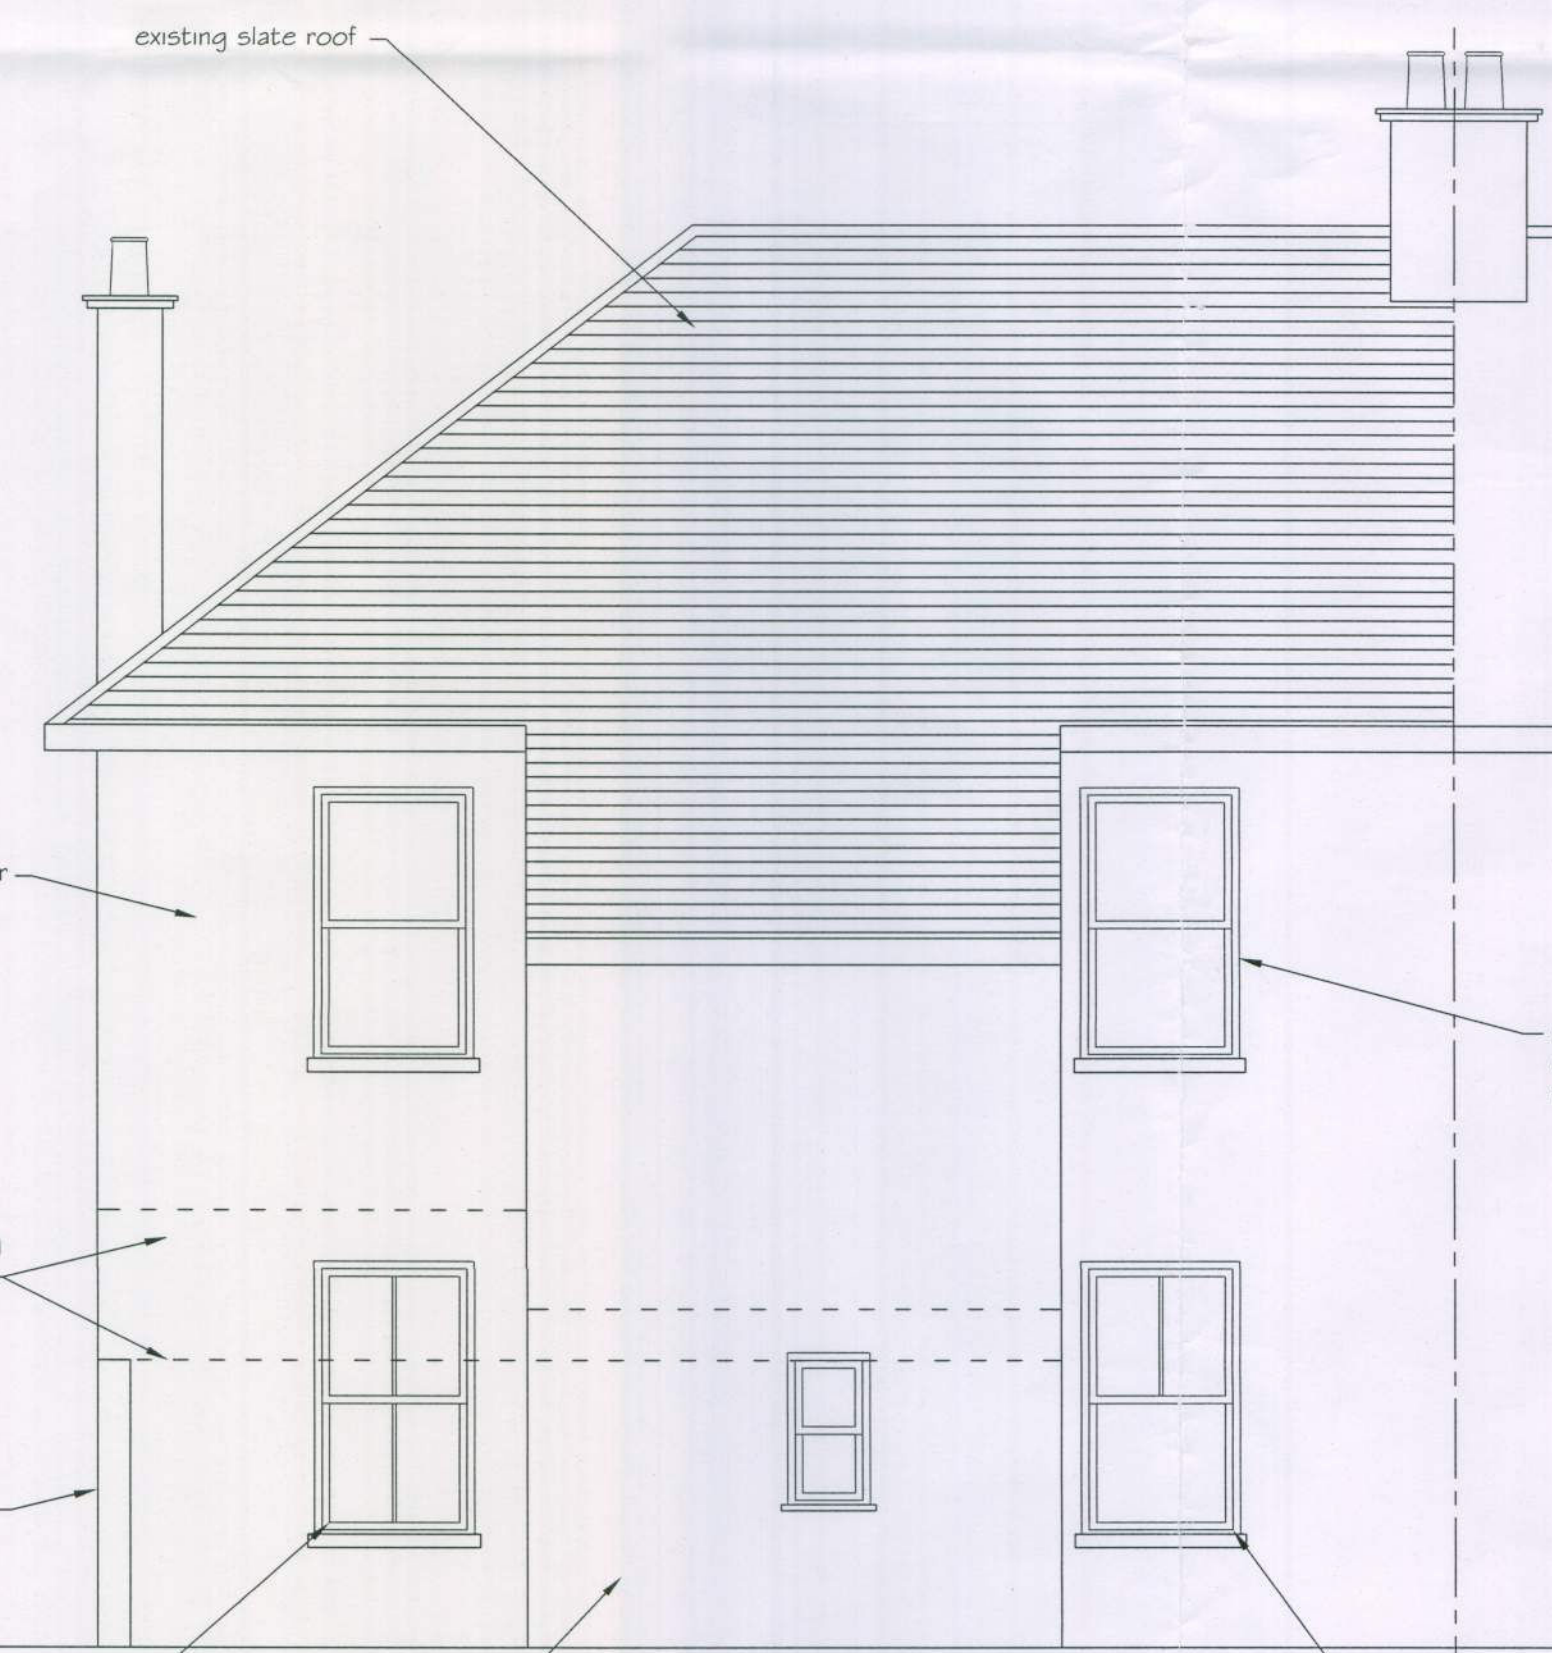

EXISTING REAR ELEVATION
1:50

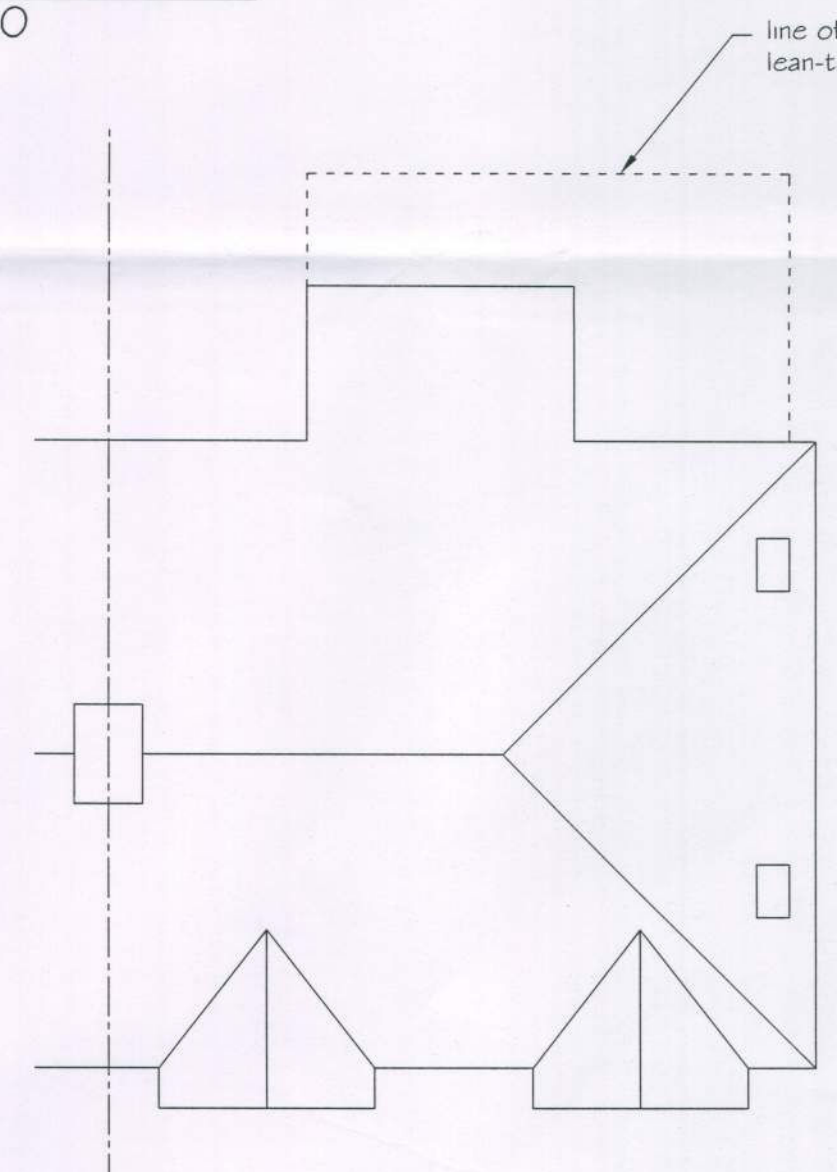

EXISTING ROOF PLAN
1:100

DATE: _____ AMENDMENT: _____

Phil Brigly BSc (Hons) MBEng
Building Engineer

11 Stanley Avenue
Mile Oak
East Sussex
BN41 2WH

philbrigly@orange.net
Tel: 01273 423161
Mob: 07966 578180

CLIENT: _____

ADDRESS: _____

2 CONNAUGHT ROAD
LITTLEHAMPTON

SINGLE STOREY EXTENSION
Existing Plans and Elevations

SCALE: 1:50, 1:100

DATE: APRIL 2010

DRAWING No: P/2C/01

DRAWING SIZE: A1 594x841mm

