






PHOTOGRAPH SOUTH WEST ELEVATION
SCALE NTS

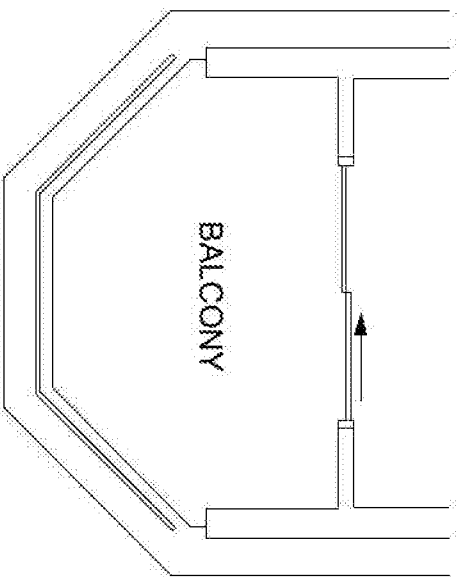

EXISTING FLOOR PLAN (PARTIAL)
SCALE 1:50

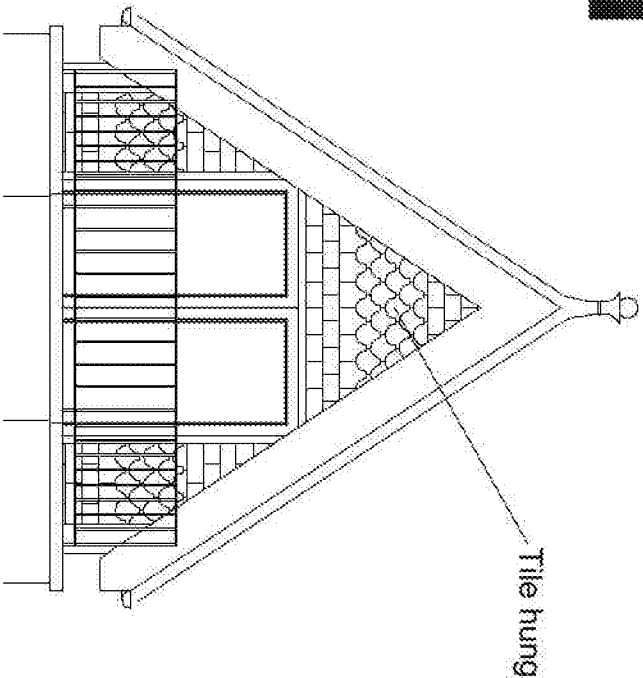

EXISTING ELEVATION
SCALE 1:50

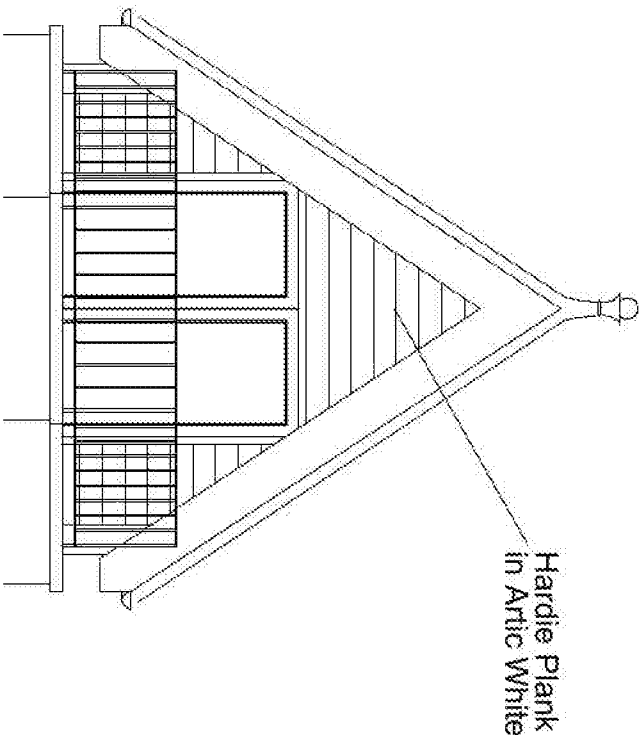

PROPOSED ELEVATION
SCALE 1:50

DRAWING TITLE: Existing	SCALE: 1:50 @ A3
ADDRESS: Mr A Wilkinson Flat 9 Wilbury House, 45 Beach Road, Litterhampton, BN17 5JG	
DATE: 20/05/2021	DWG NO: AW/PL/01
	REV NO:
SUSSEX BUILDING PLANS 33 Highland Avenue, Bognor Regis, West Sussex, PO21 2BU Email: lee@sussexbuildingplans.co.uk Tel: 07732 415961	