




EXISTING

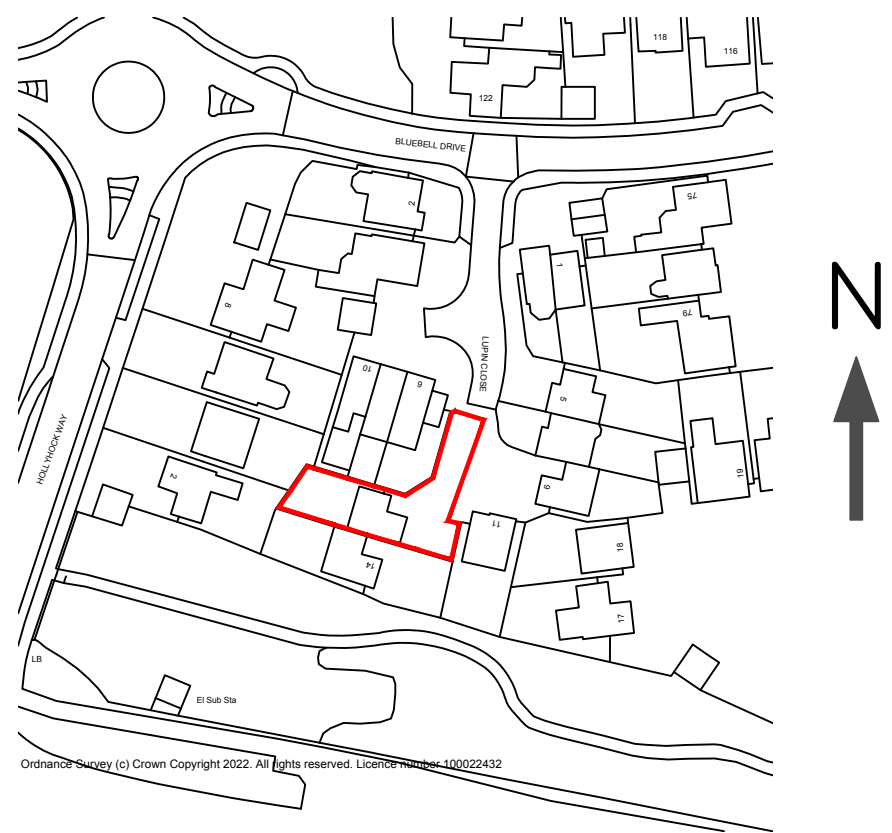

Site Location Plan (1:1250)

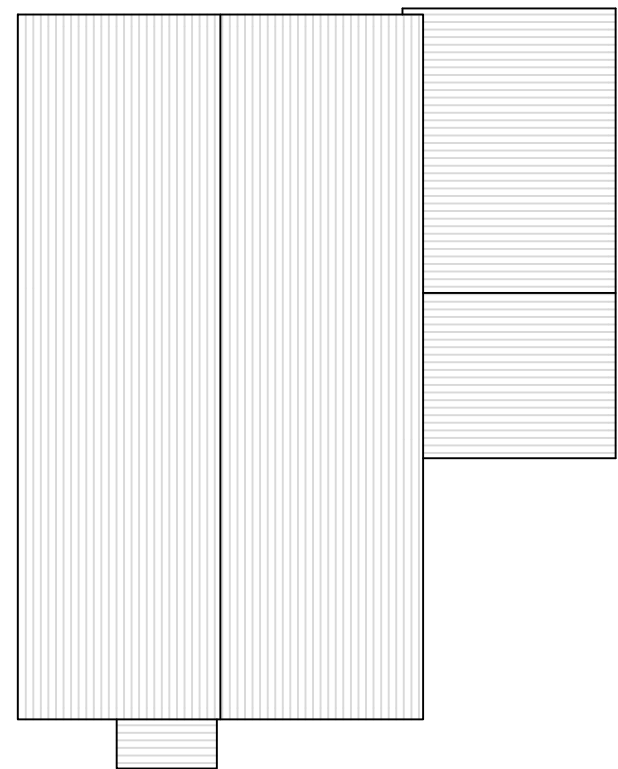


Roof Plan (1:100)

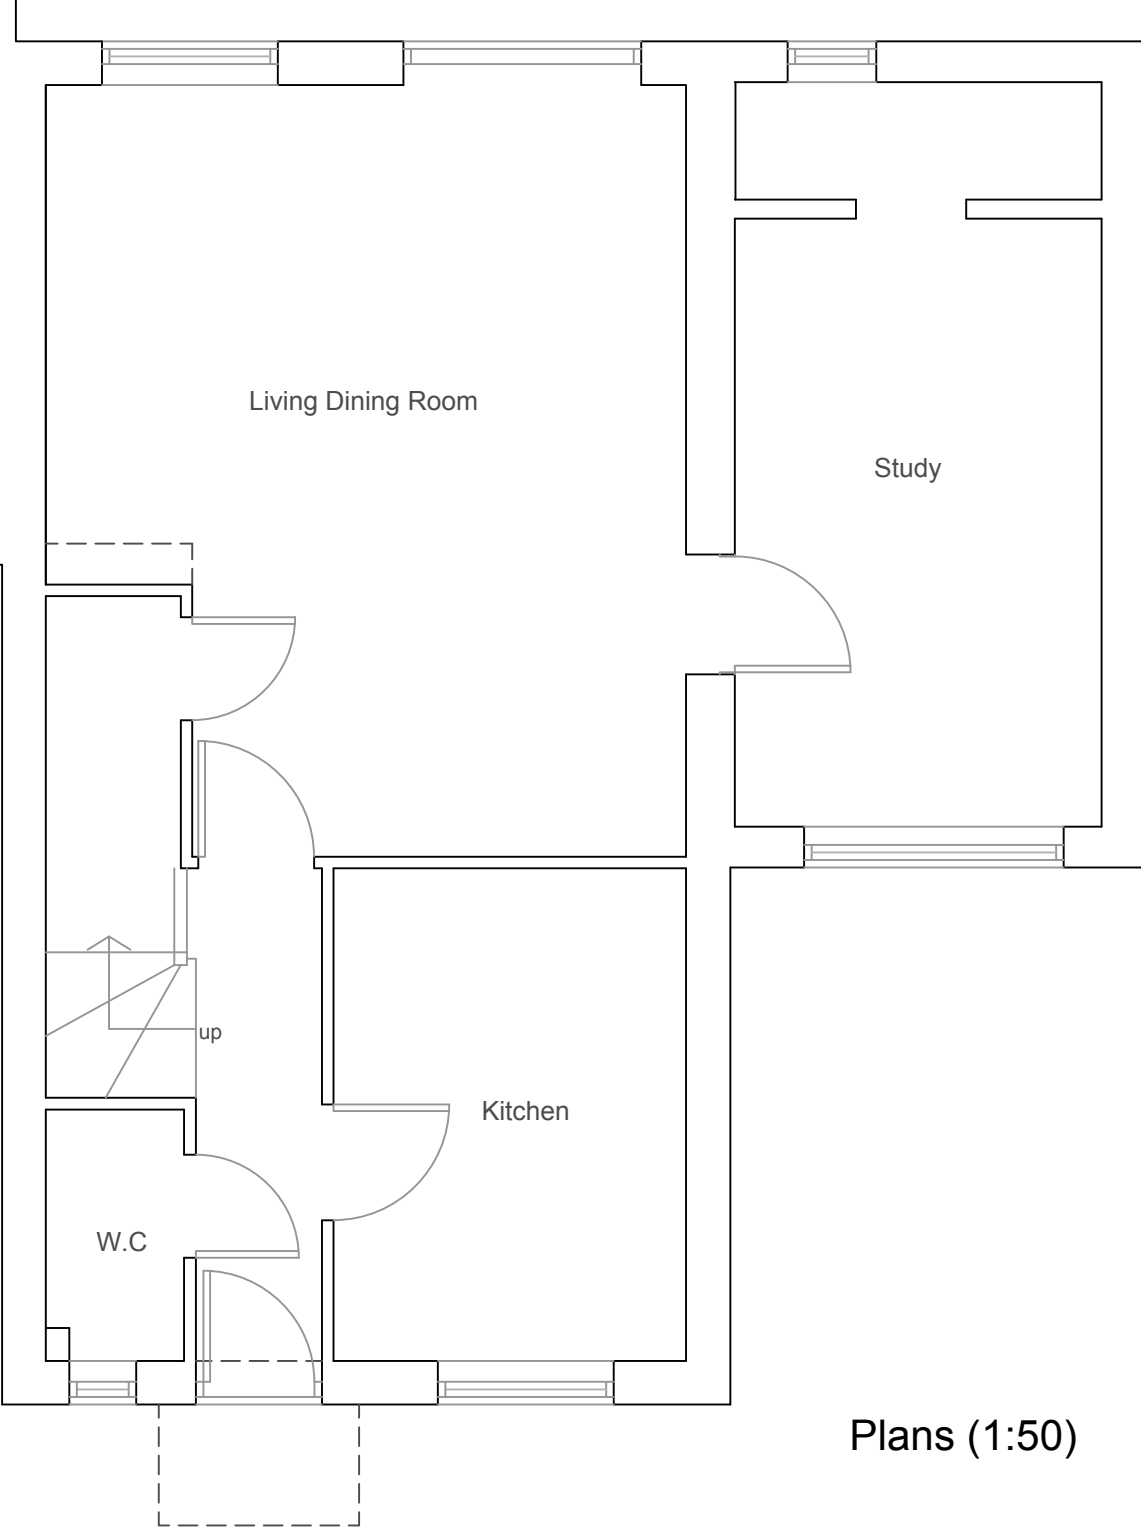

Plans (1:50)


Ground Floor Plan

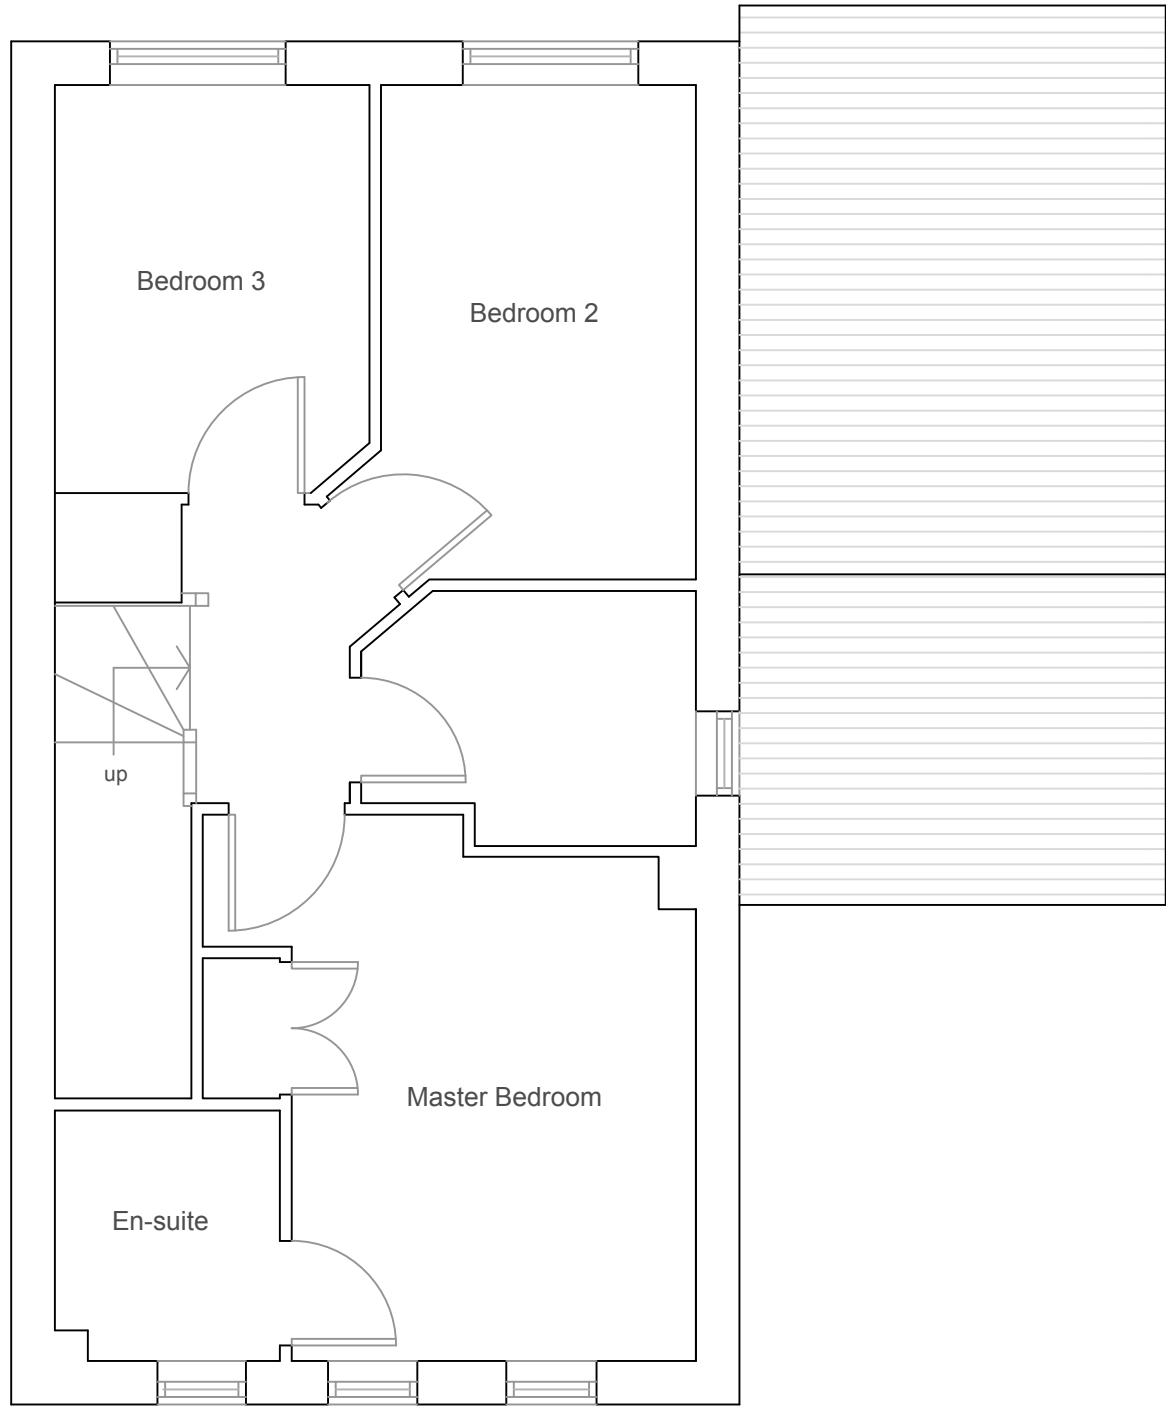

First Floor Plan



Front Elevation (south)

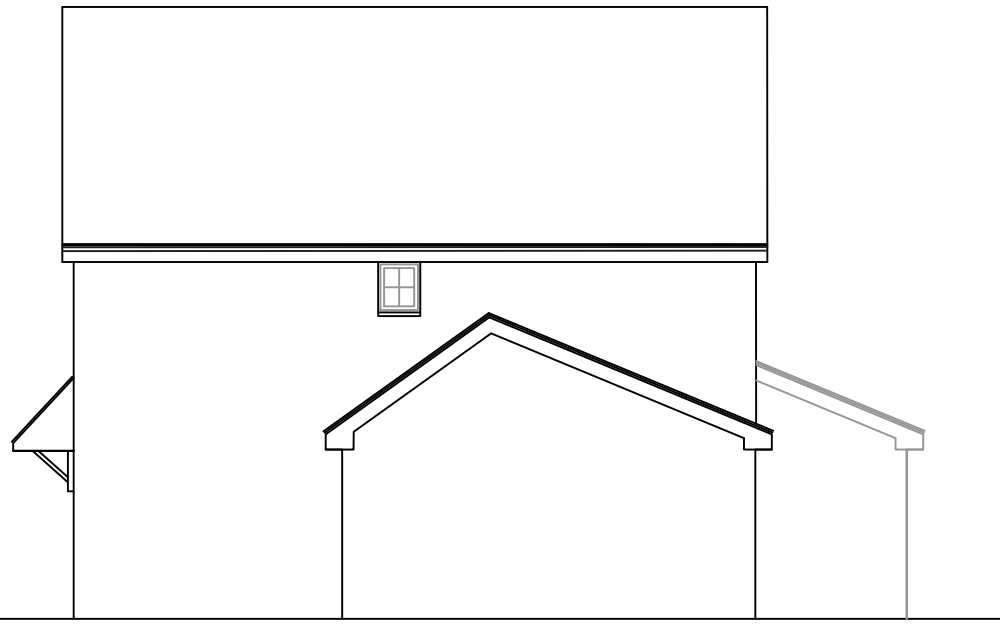


Side Elevation (east)




Rear Elevation (north)

Elevations (1:100)

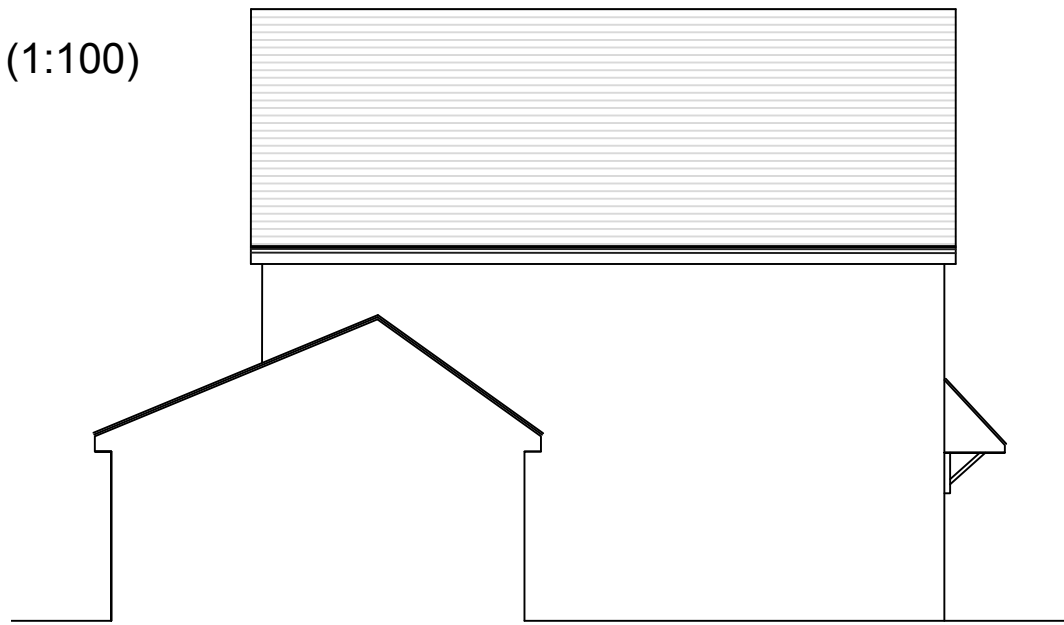


Side Elevation (west)


PROPOSED

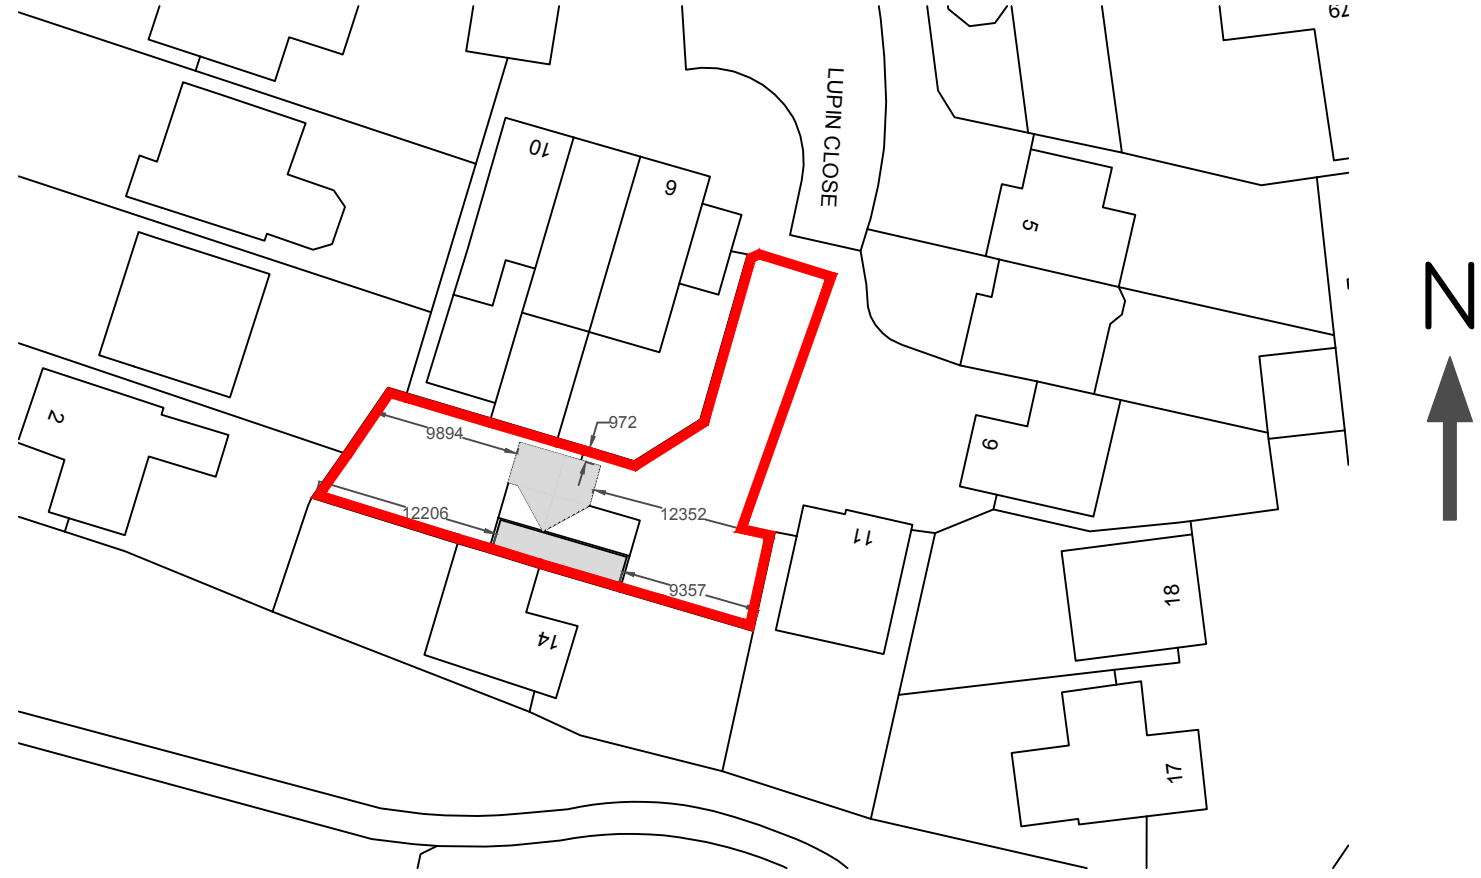

Site Block Plan (1:500)

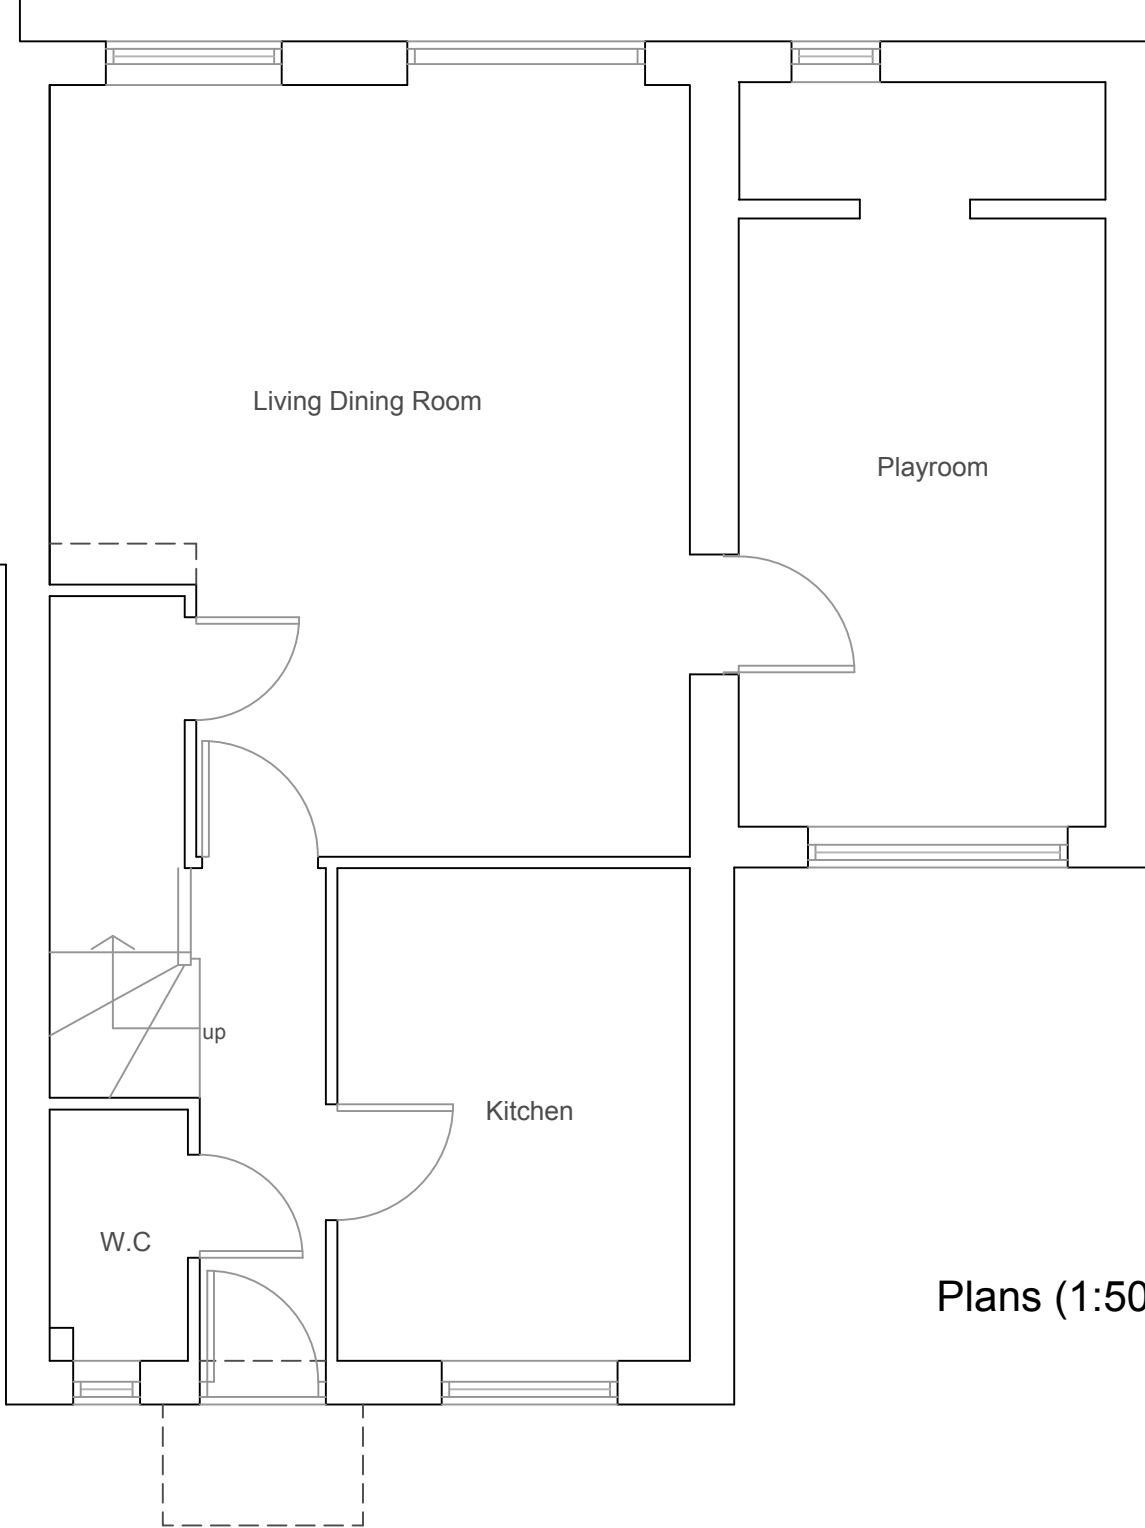


Ground Floor Plan

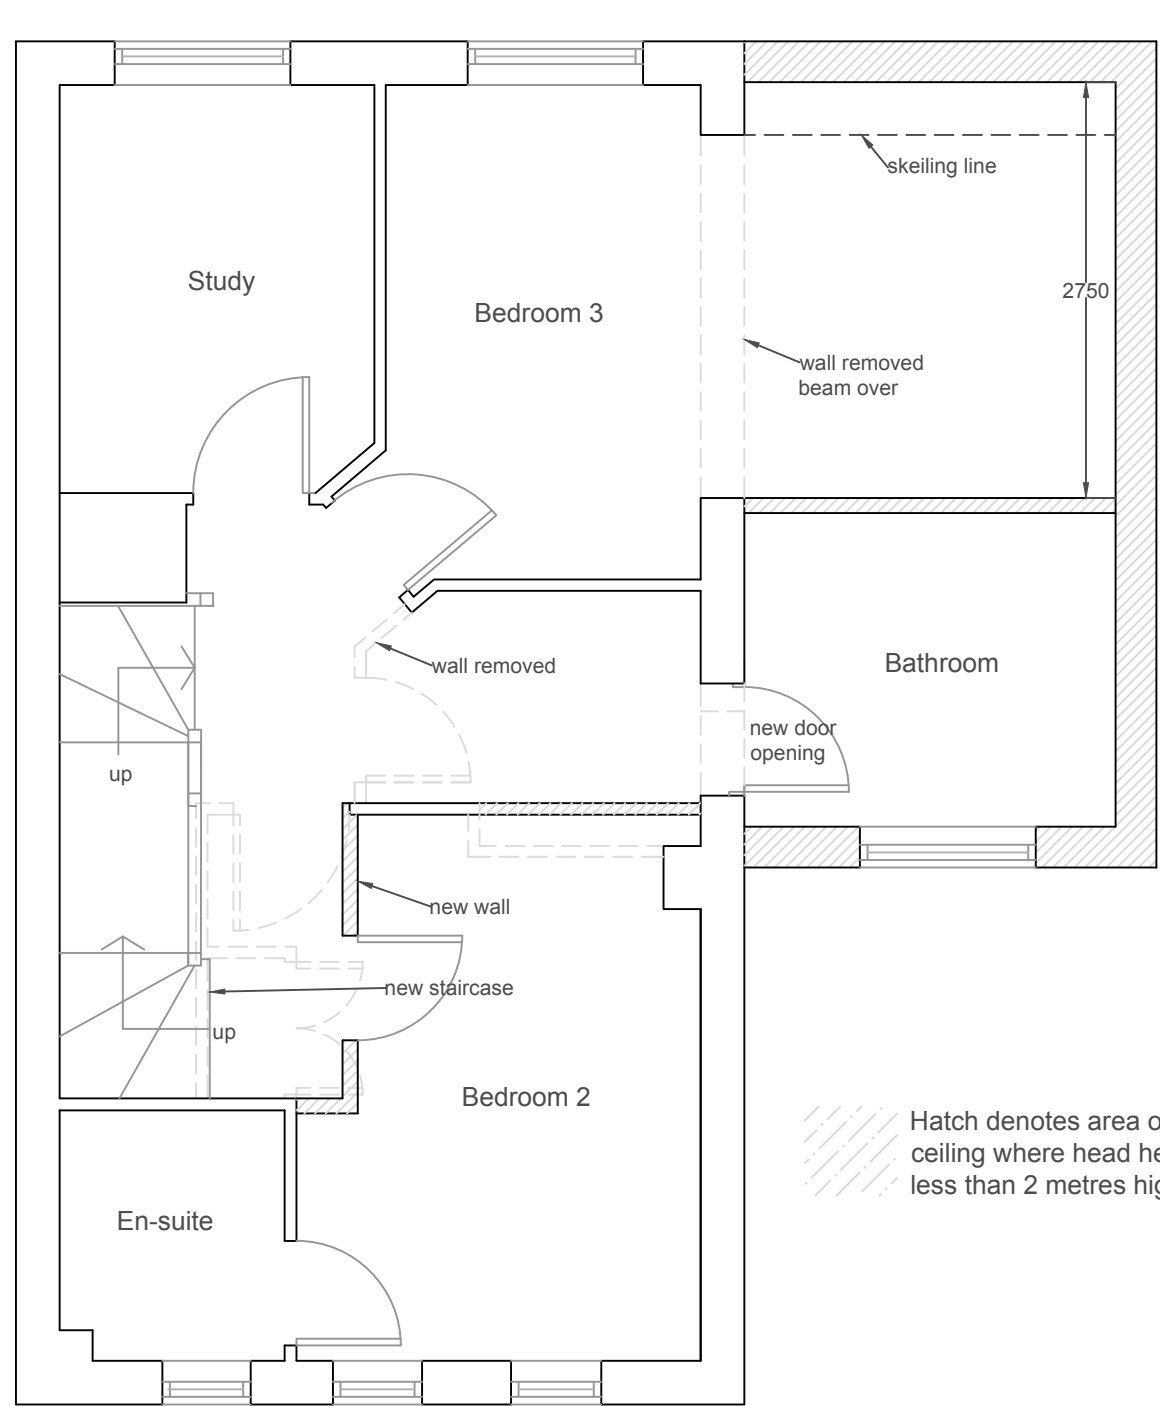

First Floor Plan



Front Elevation (south)

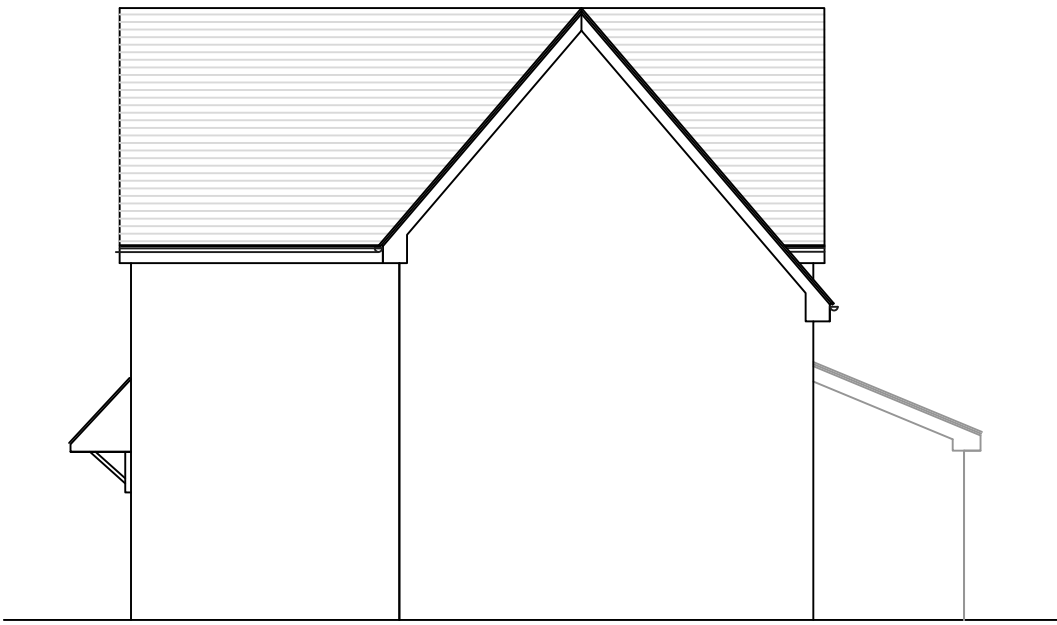


Side Elevation (east)




Rear Elevation (north)

Elevations (1:100)

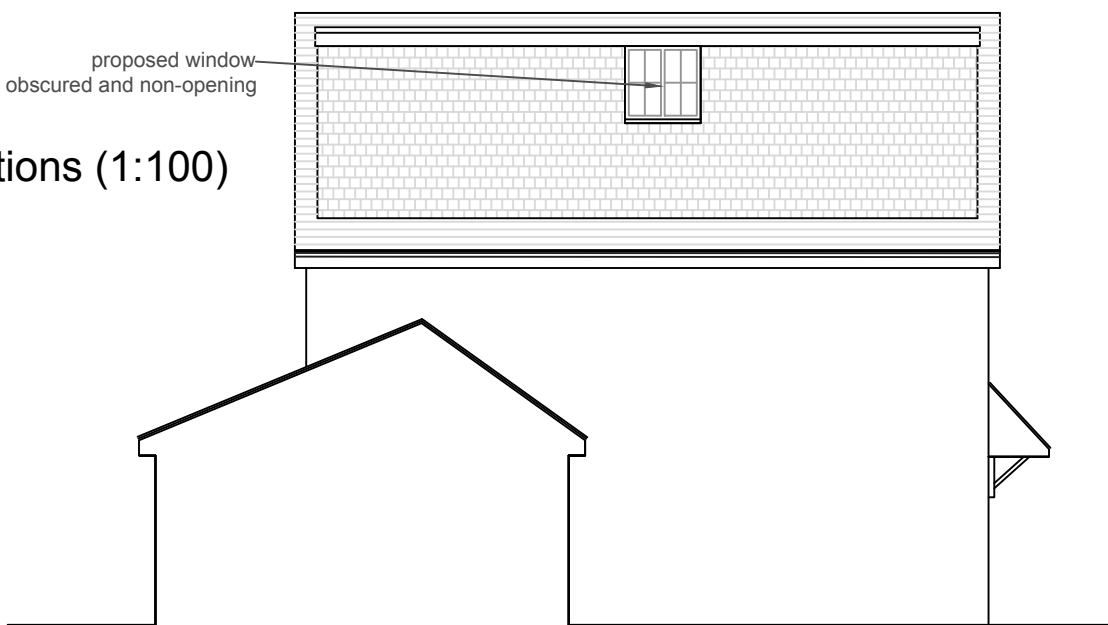


Side Elevation (west)

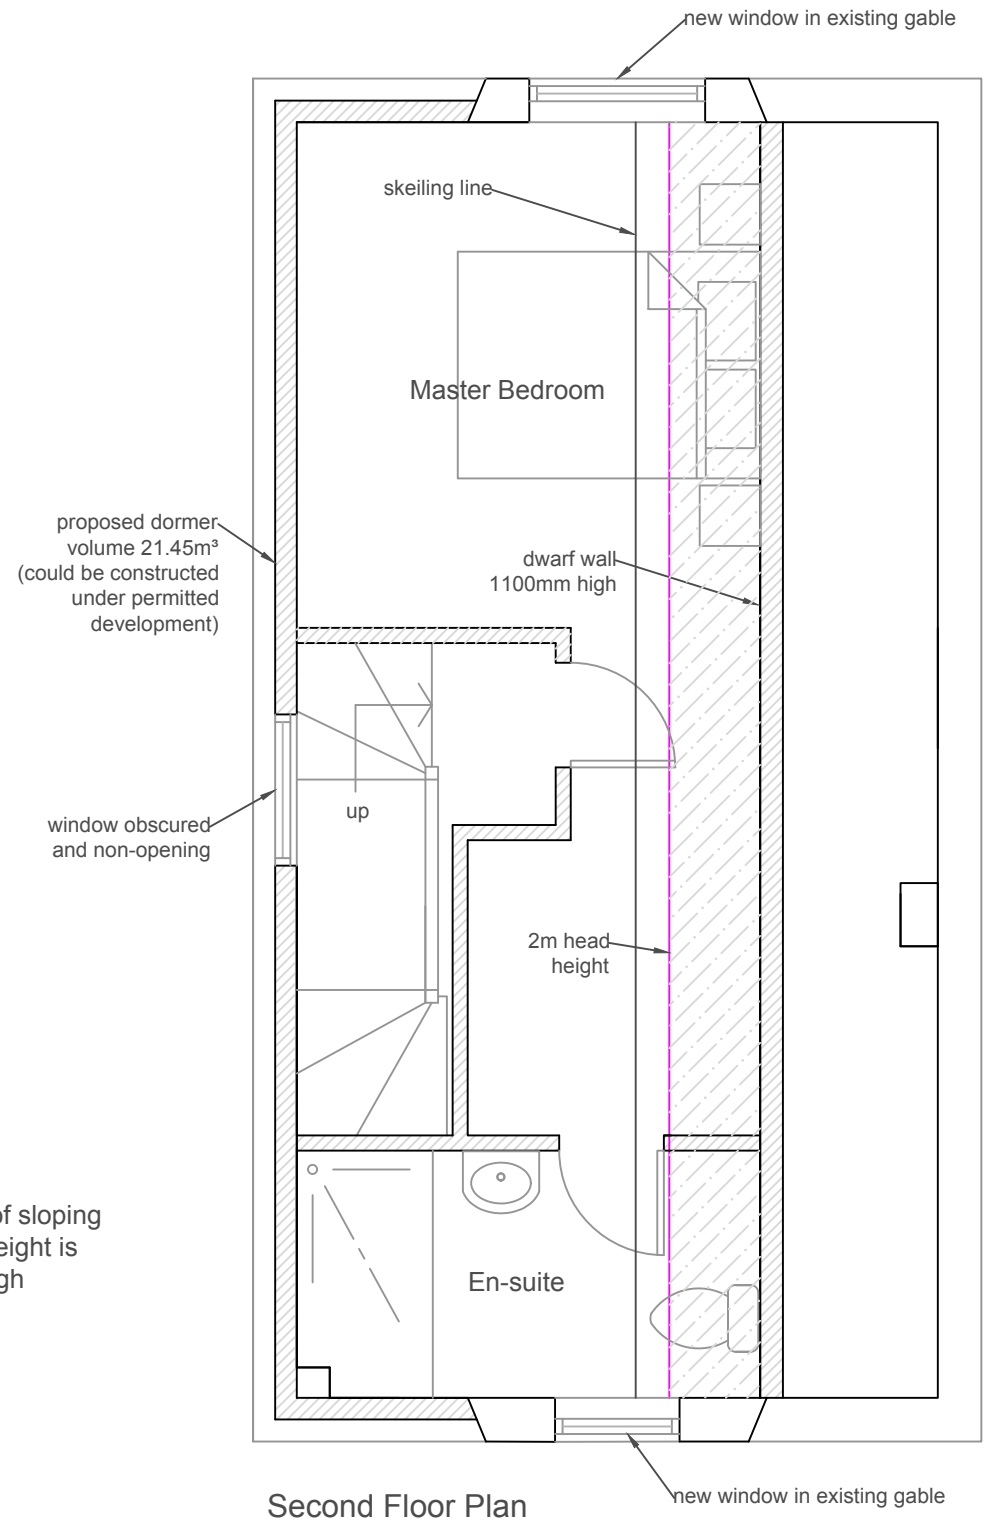

Second Floor Plan

Hatch denotes area of sloping ceiling where head height is less than 2 metres high

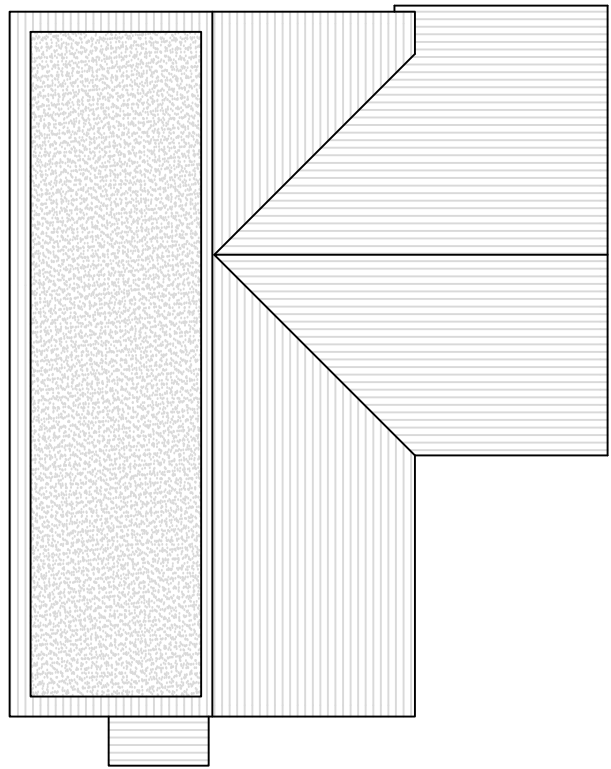

Roof Plan (1:100)

Proposed Materials

Roof - Tiles to match existing
Dormer - Tile hanging to match existing roof tiles
Walls - Face brickwork to match existing walls
Windows - to match existing

This drawing is the property of Inspired Design Studio Limited and must not be copied, reproduced or passed to a third party without their permission.

The Contractor is to verify all dimensions, alignment, levels and datums prior to commencement of work. Any discrepancies must be reported immediately to Inspired Design Studio Ltd for review.

Variations and modifications to the work shown on these drawings are not to be carried out without the prior approval from Inspired Design Studio Ltd

Revisions		
Rev	Description	By
a	Additional Information Added	LW
All dimensions to be checked on site prior to commencement of work. This drawing is the copyright of Inspired Design Studio Ltd. and may not be copied, altered or reproduced in any way without written authority.		
Client: Mr & Mrs Gharchedaghi		
Project Address: 12 Lupin Close, Littlehampton, West Sussex		
Drawing Title: Existing and Proposed Plans and Elevations		
Drawing Number: 1339.01		
Scale: As stated printed @ A1		
Date: 20/04/2022		