


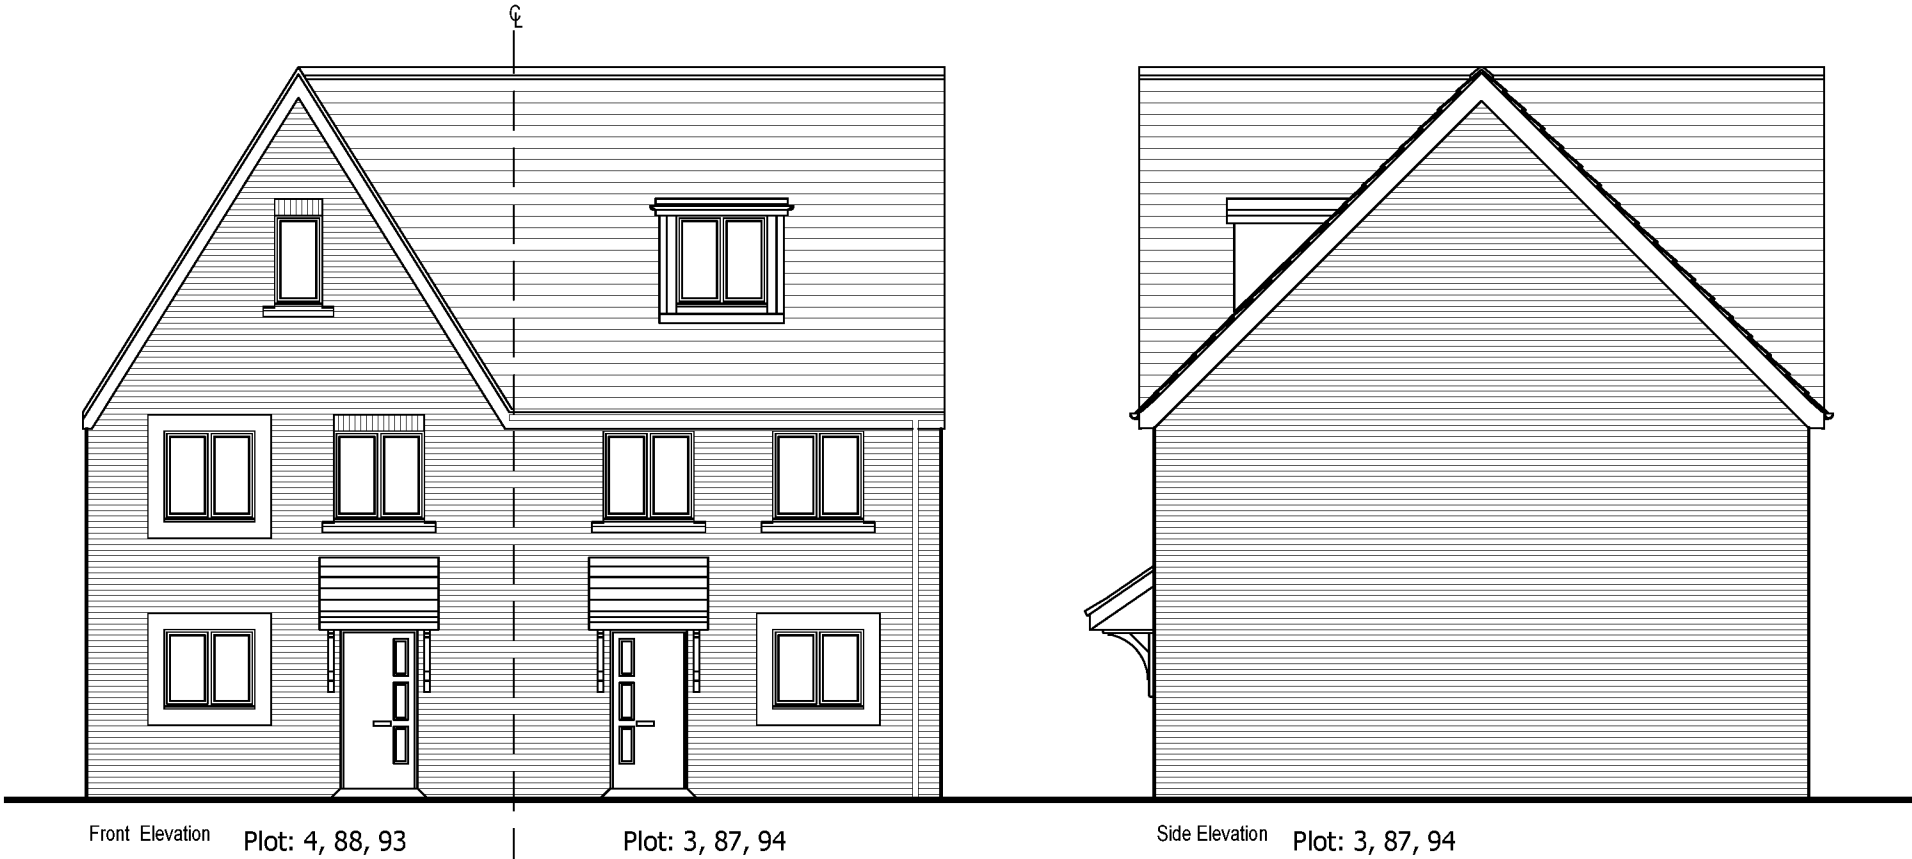

Front Elevation

Plot: 4, 88, 93

Plot: 3, 87, 94

Side Elevation

Plot: 3, 87, 94



Rear Elevation

Plot: 3, 87, 94

Plot: 4, 88, 93

Side Elevation

Plot: 4, 88, 93

Local Centre Character Area

Plots: 3-4, 87-88, 93-94

Wall finishes:

Brick



Scale
1:100

-	-	-
B	Amended as per Local Authority comments.	17.08.17
A	Elevation treatment revised.	30.06.17
Rev		Date

**PERSIMMON**
Together, we make a home

Persimmon Homes Thames Valley
Persimmon House, Knoll Road,
Camberley, Surrey GU15 3TQ
Tel: 01276 808080

Site:	Date:
Phase 2 Littlehampton	February 2017
Scale:	1:100 @ A3
Org No:	S43_PL_WP3625A_E_200

Drawing Title: WP3625A
Proposed Elevations

Drawing Status:	Drawn:
SUBMITTED	VW
	Rev:
	B