



APPLICATION FOR RESERVE MATTERS


**126 DWELLINGS
NORTH LITTLEHAMPTON, WEST SUSSEX**

APPENDIX 1 – ARCHITECTURAL DETAILS

1200mm long x 800mm wide landing falling towards the building max 15mm.
From this point the path to rise up at the following gradients or less
1:15 for paths between 5m and 10m in length (excluding landings)
1:12 for paths up to 5m in length (excluding landings)

This drawing is the copyright of the architects and must not be reproduced without permission.
Figured dimensions to be taken in preference to scaled dimensions and any discrepancies are to be reported to the architects.

Revisions		
A.	14/08/12	Sub floor ventilation note added
		DB

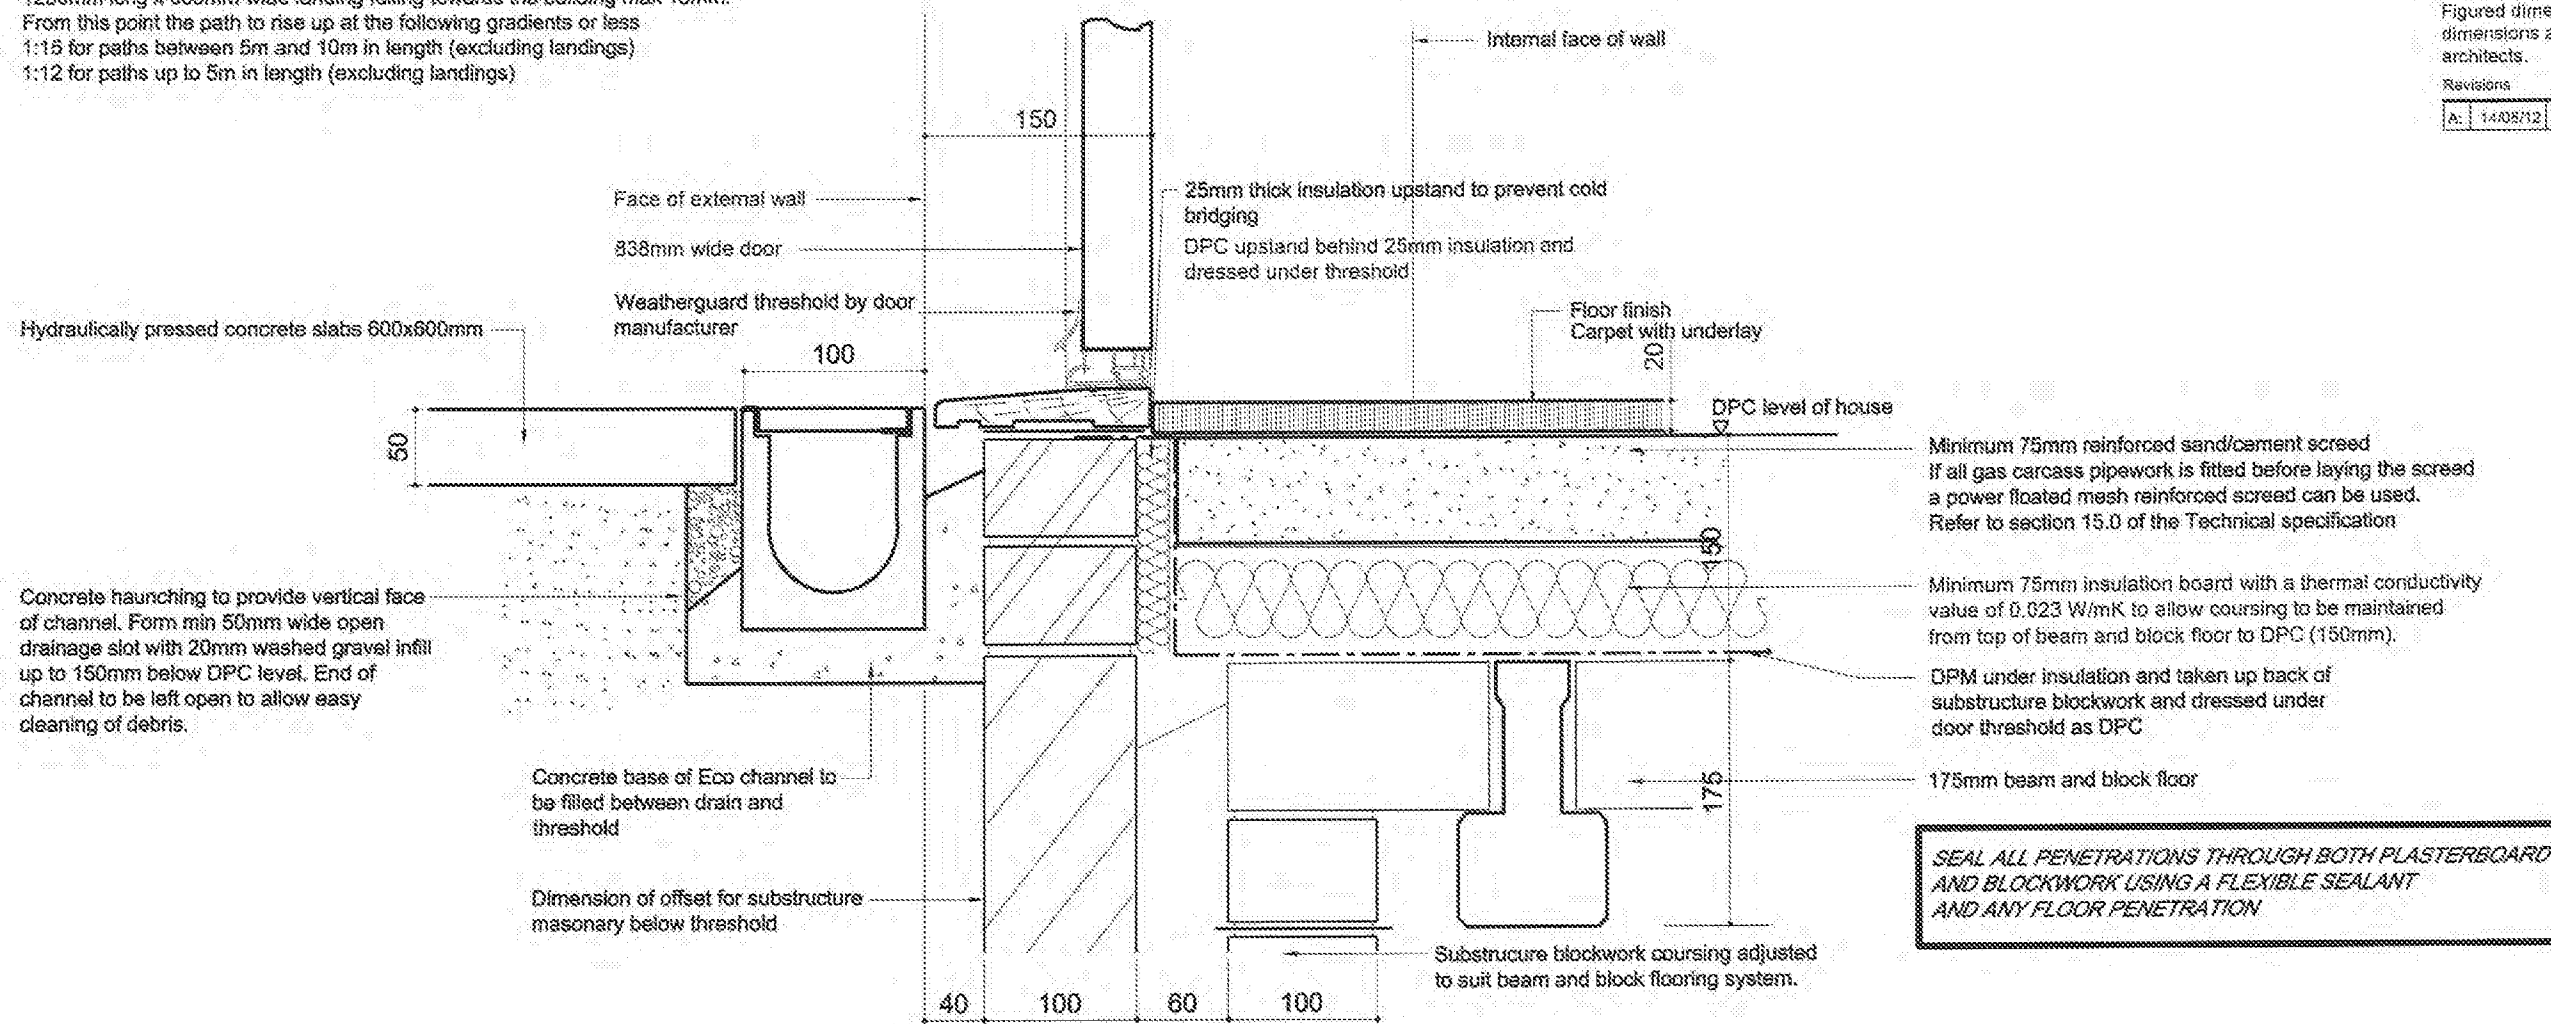


SEAL ALL PENETRATIONS THROUGH BOTH PLASTERBOARD AND BLOCKWORK USING A FLEXIBLE SEALANT AND ANY FLOOR PENETRATION

Ventilation to underfloor voids to be provided in accordance with clause 2.0 of the Technical Specification and to be ducted openings providing not less than 1500mm² per metre run of external wall or 500mm per m² of floor area, whichever gives the greater opening.

THRESHOLD SECTION

REFER TO TECHNICAL SPECIFICATION FOR WALL CONSTRUCTION & CAVITY INSULATION REQUIREMENTS

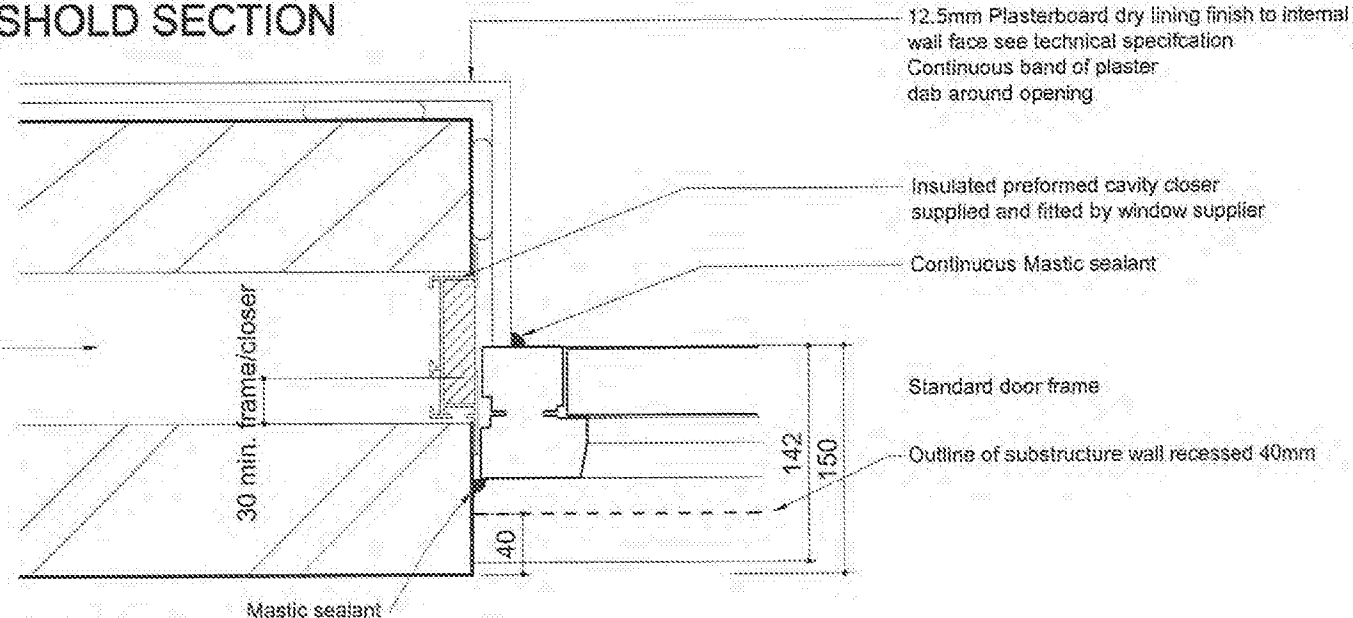


PLAN AT DOOR JAMB

1200mm long x 900mm wide landing falling towards the building max 15mm.
From this point the path to rise up at the following gradients or less
1:15 for paths between 5m and 10m in length (excluding landings)
1:12 for paths up to 5m in length (excluding landings)

This drawing is the copyright of the architects and must not be reproduced without permission.
Figured dimensions to be taken in preference to scaled dimensions and any discrepancies are to be reported to the architects.


Revisions	
A	14/08/12 Sub floor ventilation note added.
DB	

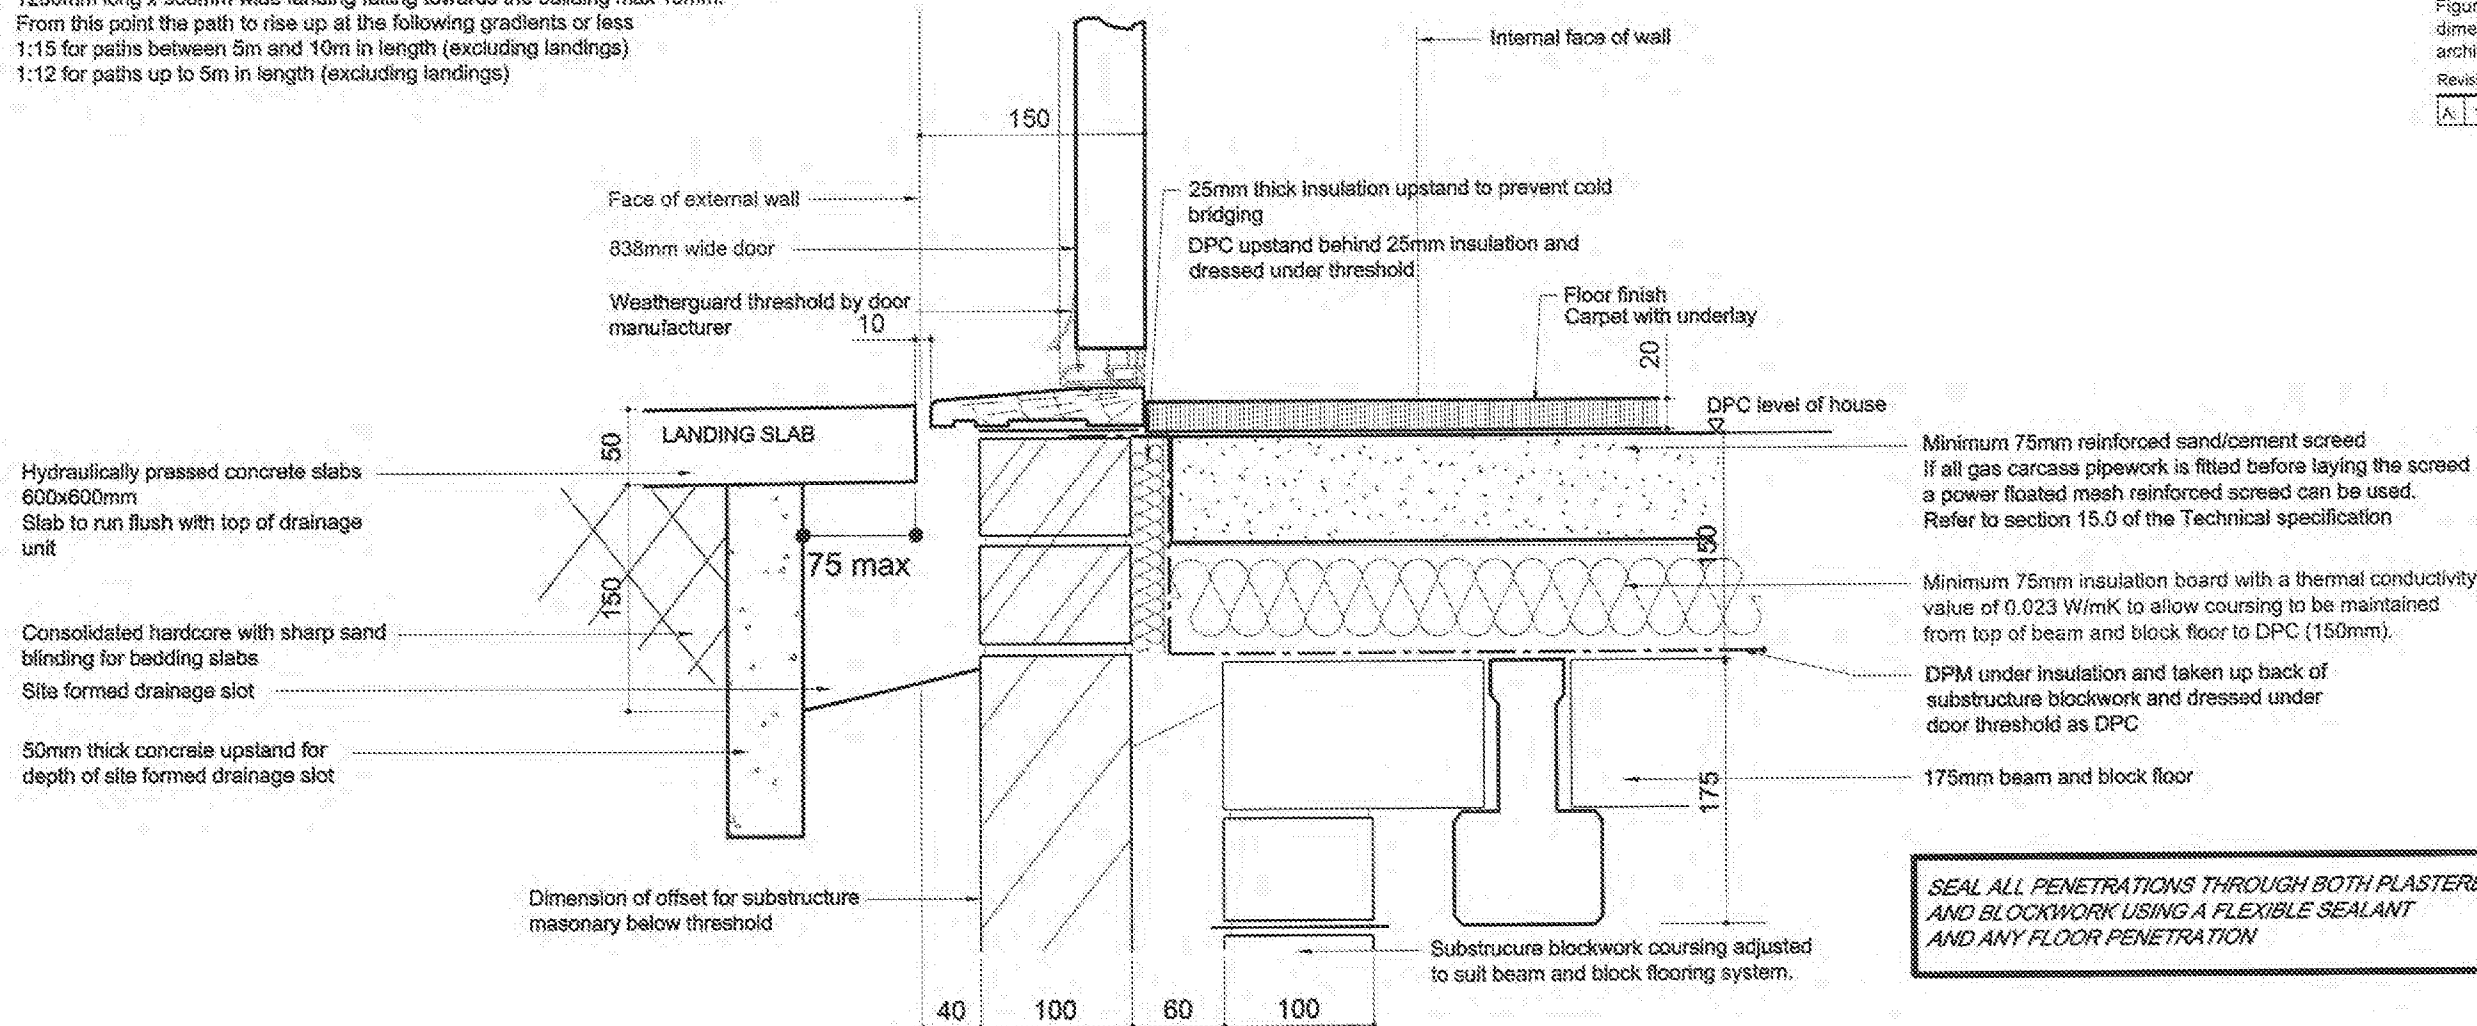

Ventilation to underfloor voids to be provided in accordance with clause 2.0 of the Technical Specification and to be ducted openings providing not less than 1500mm² per metre run of external wall or 600mm per m² of floor area, whichever gives the greater opening.

REFER TO TECHNICAL SPECIFICATION FOR WALL CONSTRUCTION & CAVITY INSULATION REQUIREMENTS

THRESHOLD SECTION

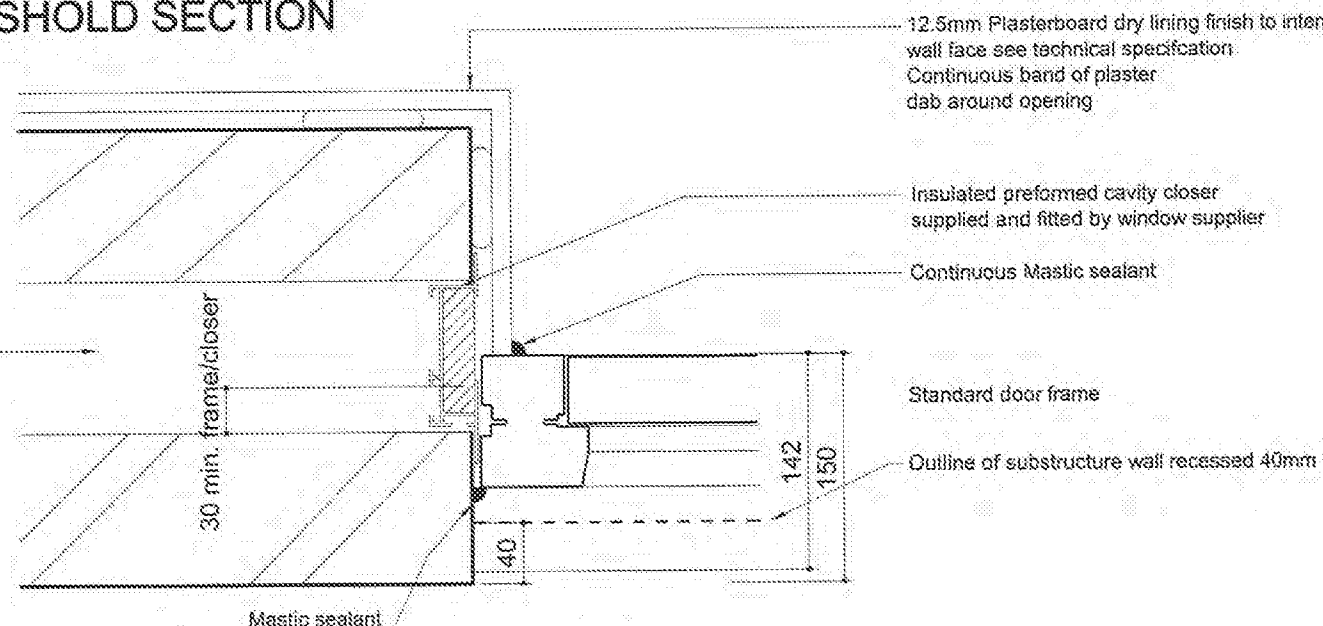

PLAN AT DOOR JAMB

Title

Primary Entrance Threshold Detail -
Ground Level Slopes Down Away From The Building

Drawing No:

GD-ACC-02

Scale @ A2:

1:5

Date:

01/10/10

Revision:


A

Drawn:

MJS

PERSIMMON
Together, we make a home

Revisions		
Ar	14/08/12	Sub floor ventilation note added.
		DB

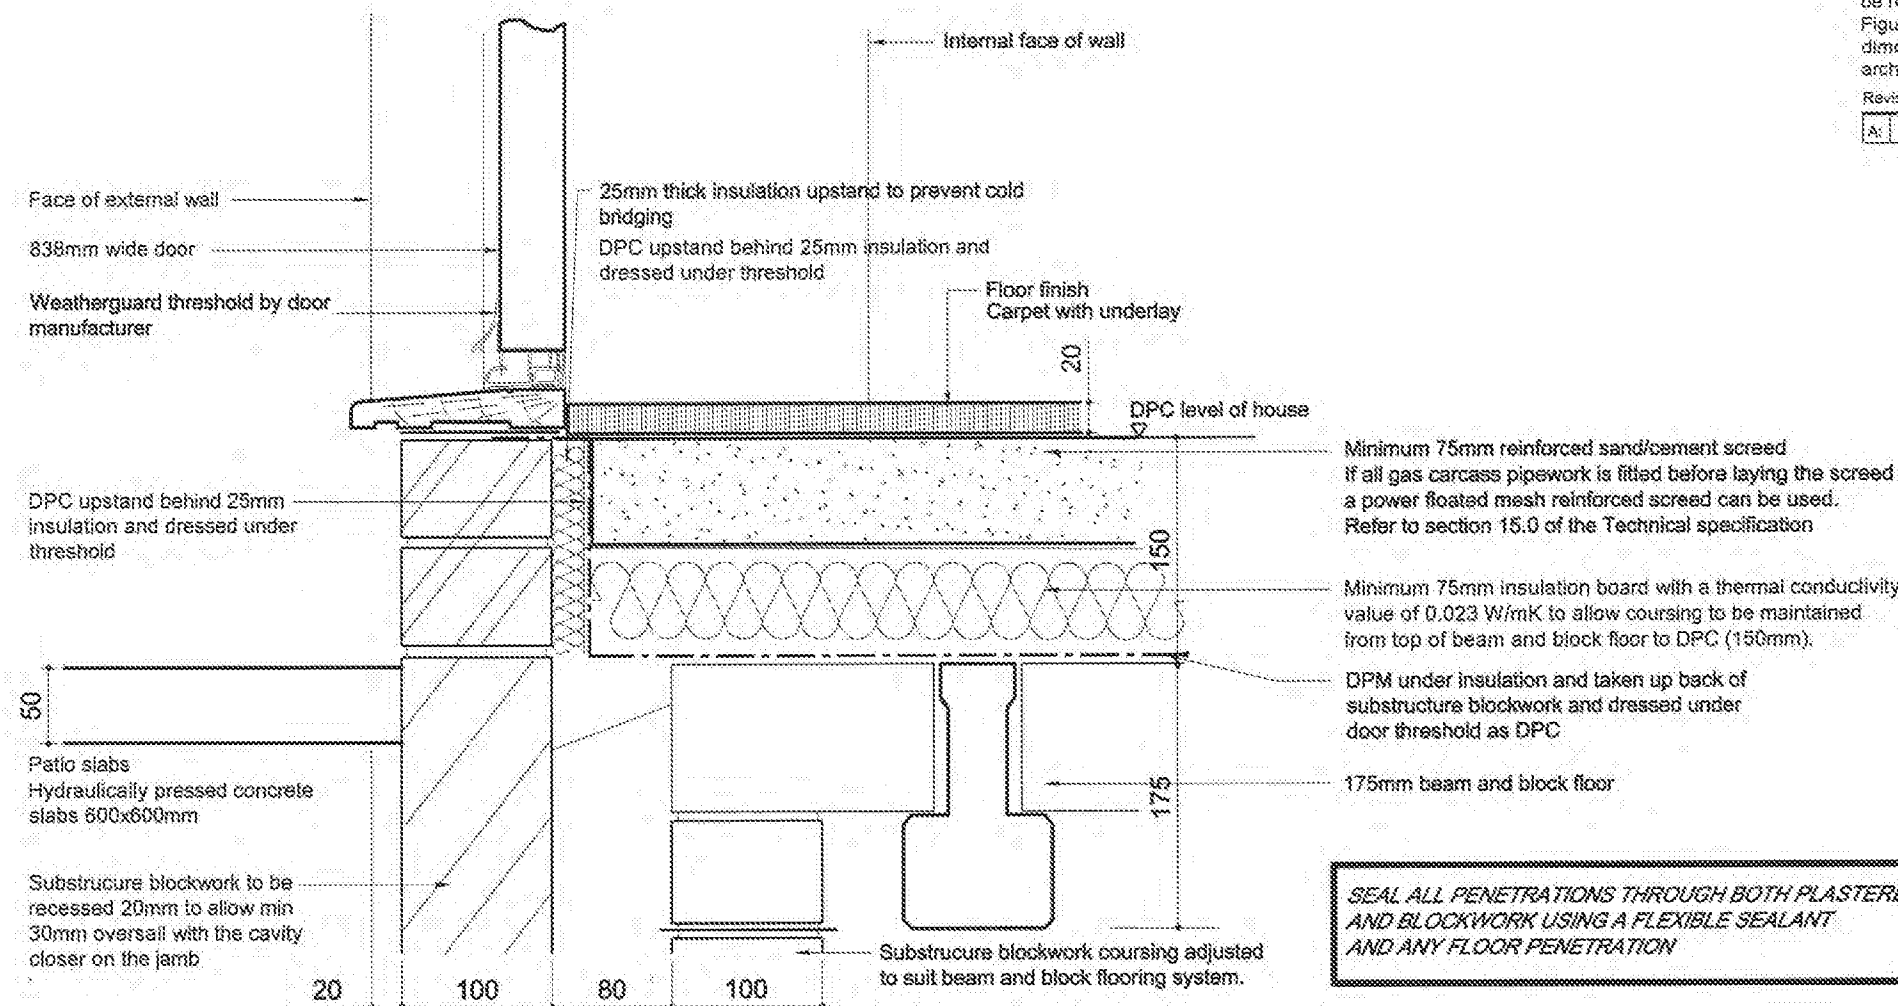


SEAL ALL PENETRATIONS THROUGH BOTH PLASTERBOARD AND BLOCKWORK USING A FLEXIBLE SEALANT AND ANY FLOOR PENETRATION

Ventilation to underfloor voids to be provided in accordance with clause 2.0 of the Technical Specification and to be ducted openings providing not less than 1500mm² per metre run of external wall or 500mm per m² of floor area, whichever gives the greater opening.

THRESHOLD SECTION

REFER TO TECHNICAL SPECIFICATION FOR WALL CONSTRUCTION & CAVITY INSULATION REQUIREMENTS

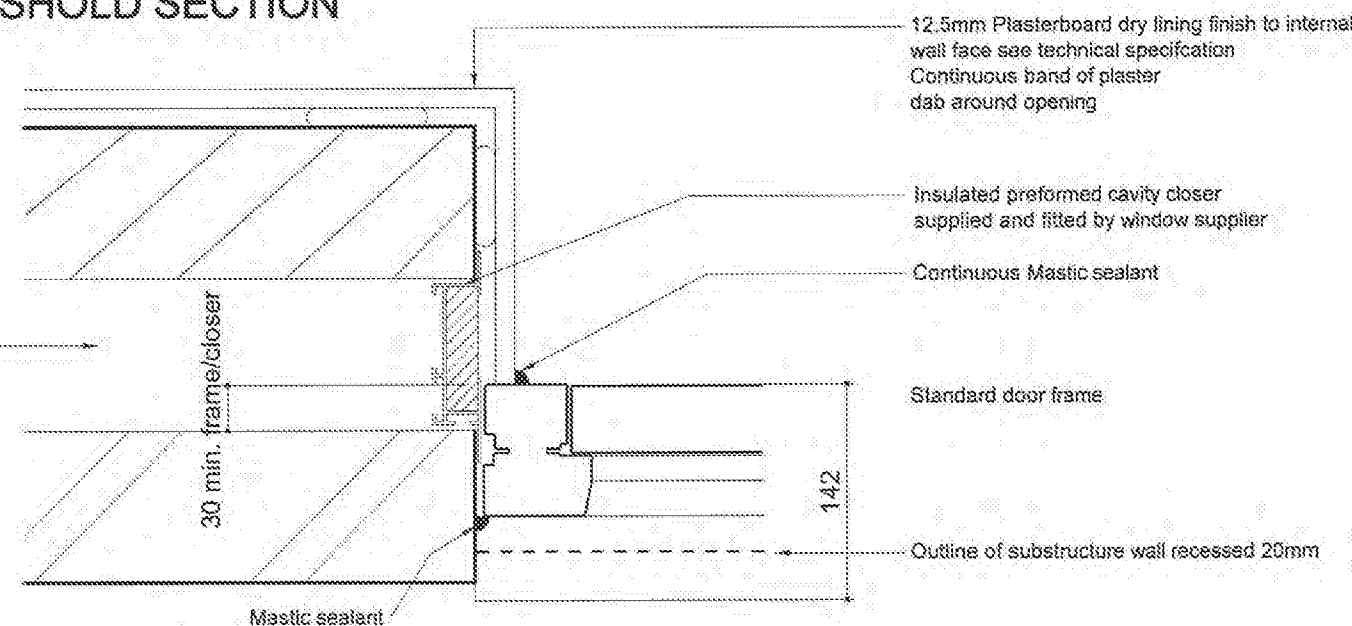


PLAN AT DOOR JAMB


1200mm long x 900mm wide landing falling towards the building max 15mm.
From this point the path to rise up at the following gradients or less
1:15 for paths between 5m and 10m in length (excluding landings)
1:12 for paths up to 5m in length (excluding landings)

This drawing is the copyright of the architects and must not be reproduced without permission.
Figured dimensions to be taken in preference to scaled dimensions and any discrepancies are to be reported to the architects.

Revisions

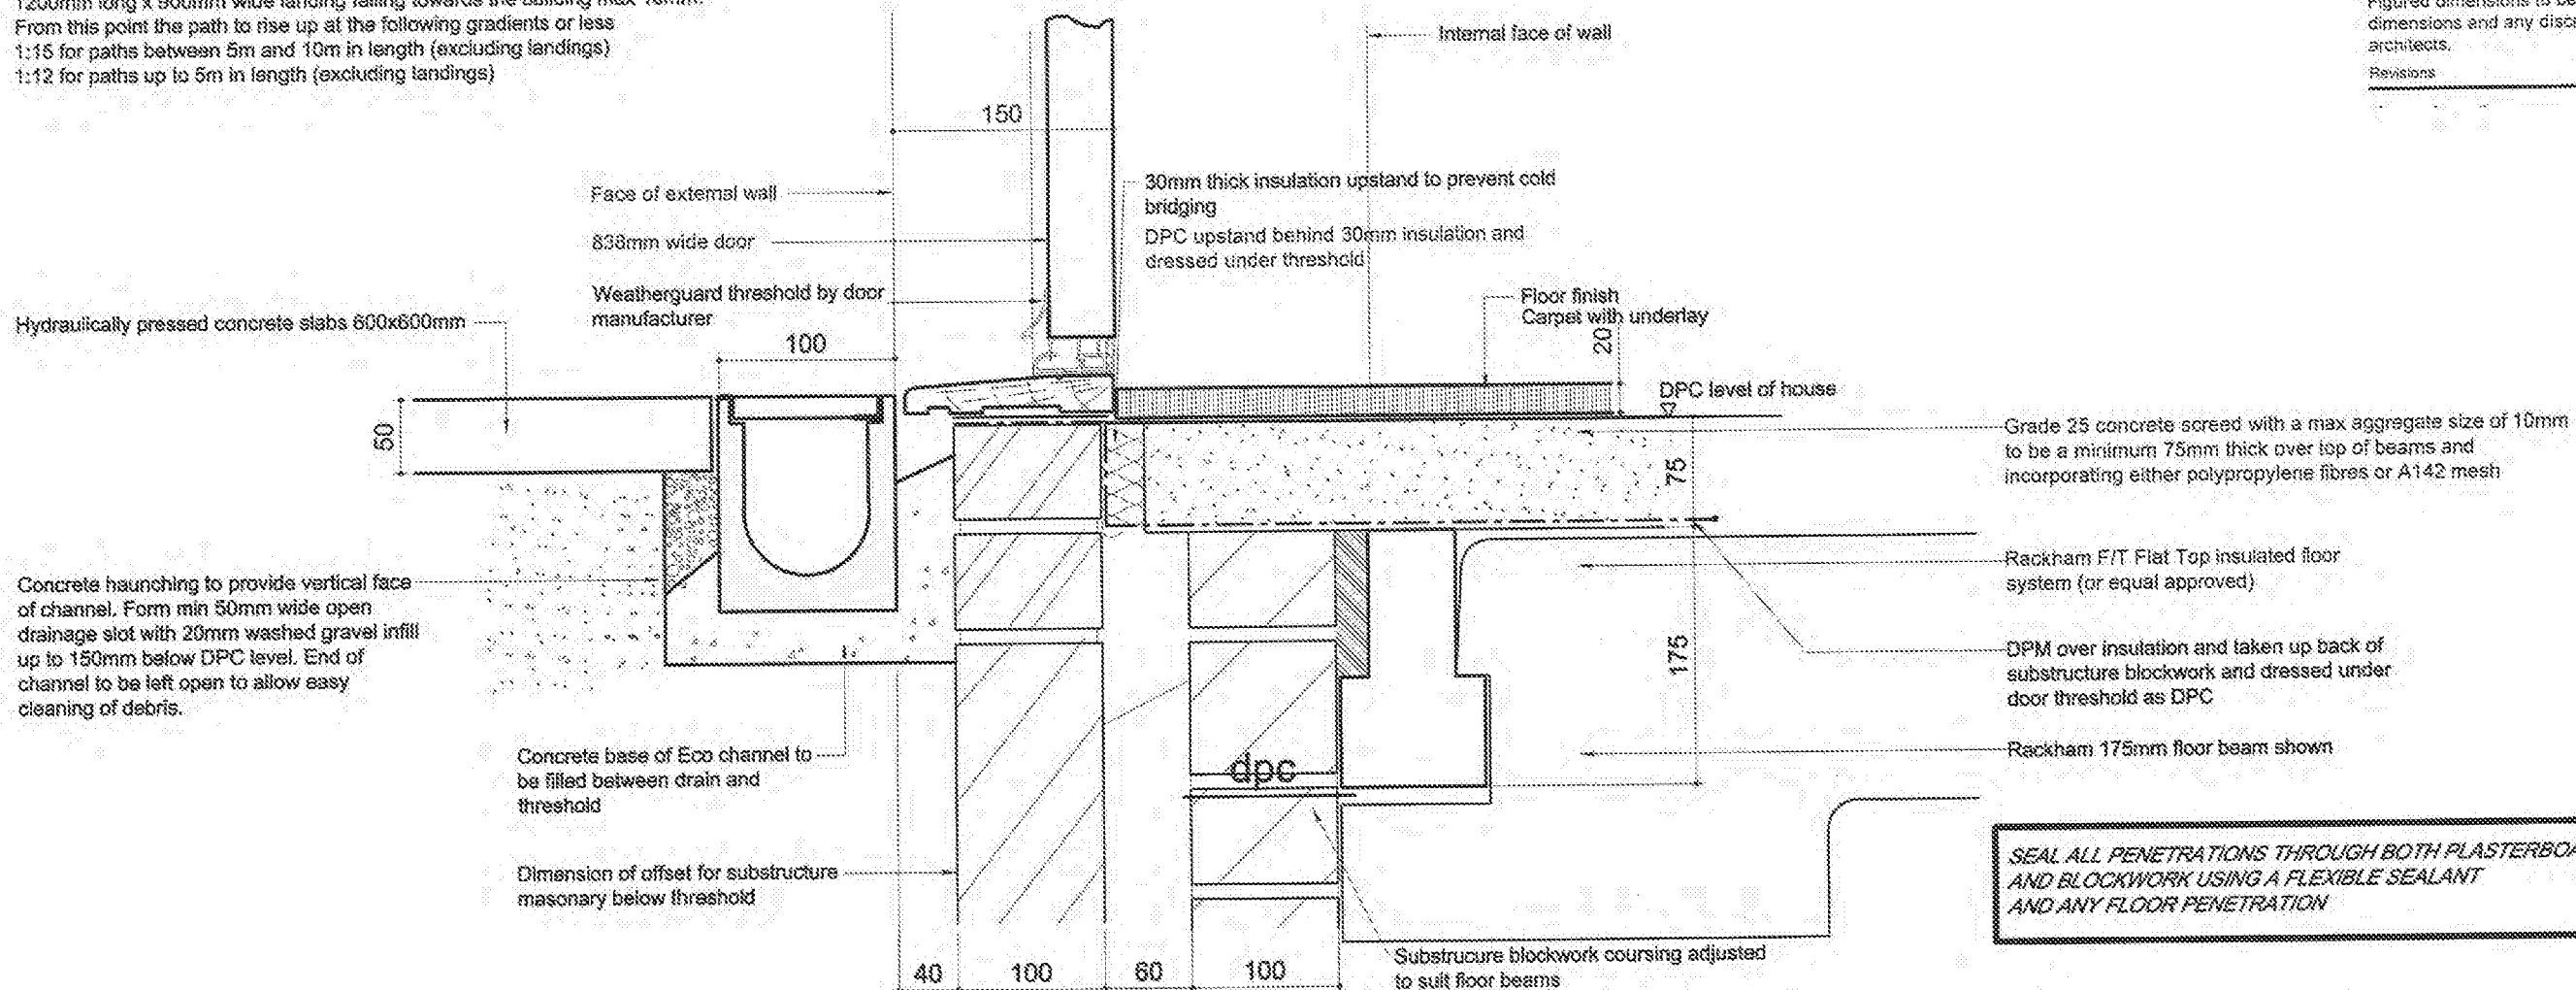

THRESHOLD SECTION

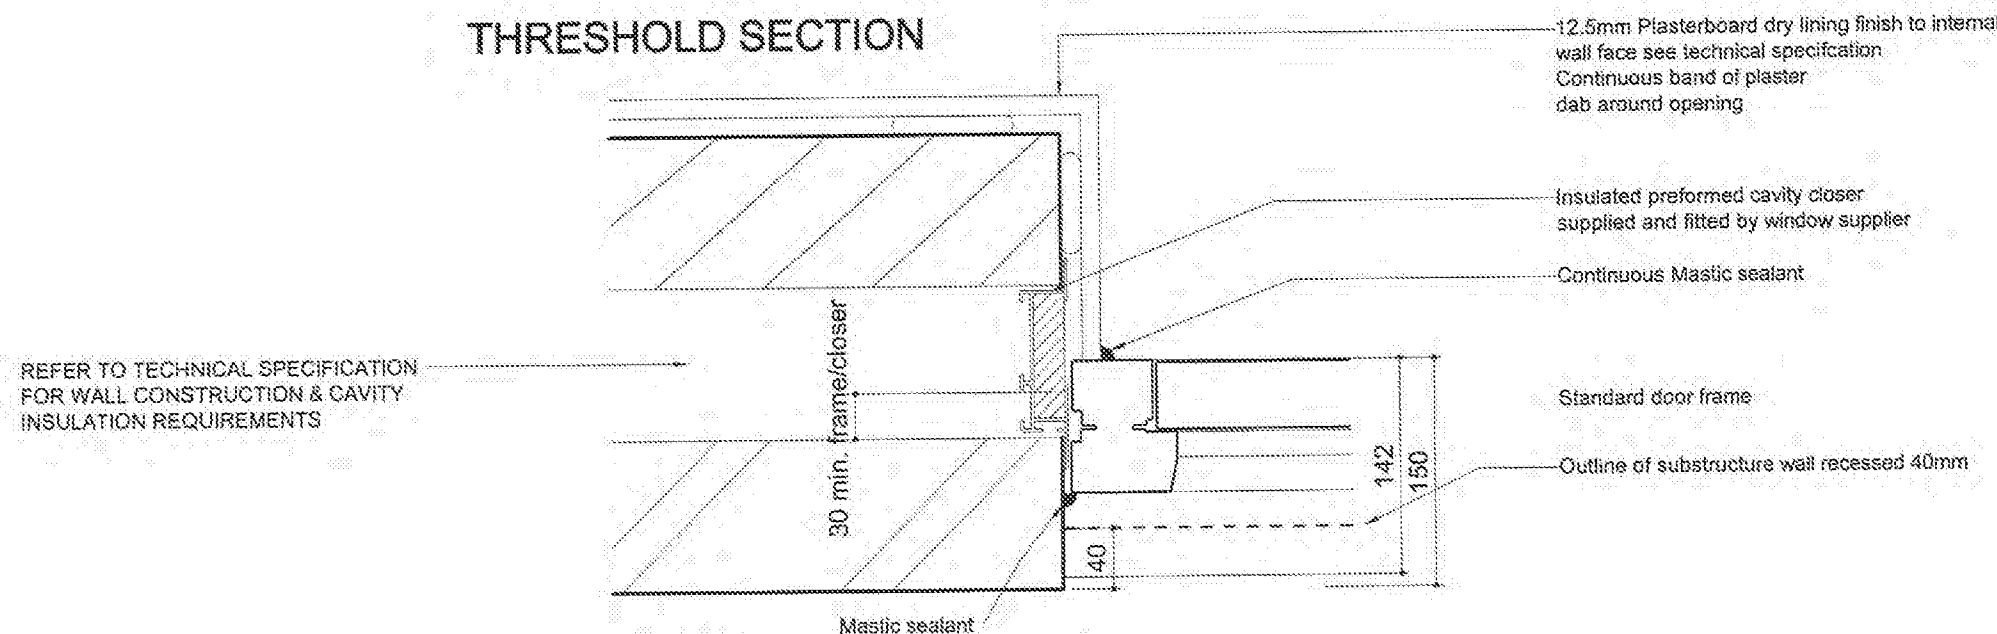

PLAN AT DOOR JAMB

Title:

Primary Entrance Threshold Detail -
Ground Level Slopes Down Towards The Building

Drawing No.

GD-ACC-04

Scale @ A3:

1:5

Date:

01/03/12

Revision:

-

Drawn:

MJS


PERSIMMON
Together, we make a home

1200mm long x 900mm wide landing falling towards the building max 15mm.
From this point the path to rise up at the following gradients or less
1:15 for paths between 5m and 10m in length (excluding landings)
1:12 for paths up to 5m in length (excluding landings)

This drawing is the copyright of the architects and must not be reproduced without permission.
Figured dimensions to be taken in preference to scaled dimensions and any discrepancies are to be reported to the architects.

Revisions


A:	14/03/12	Sub floor ventilation note added.	DS
----	----------	-----------------------------------	----

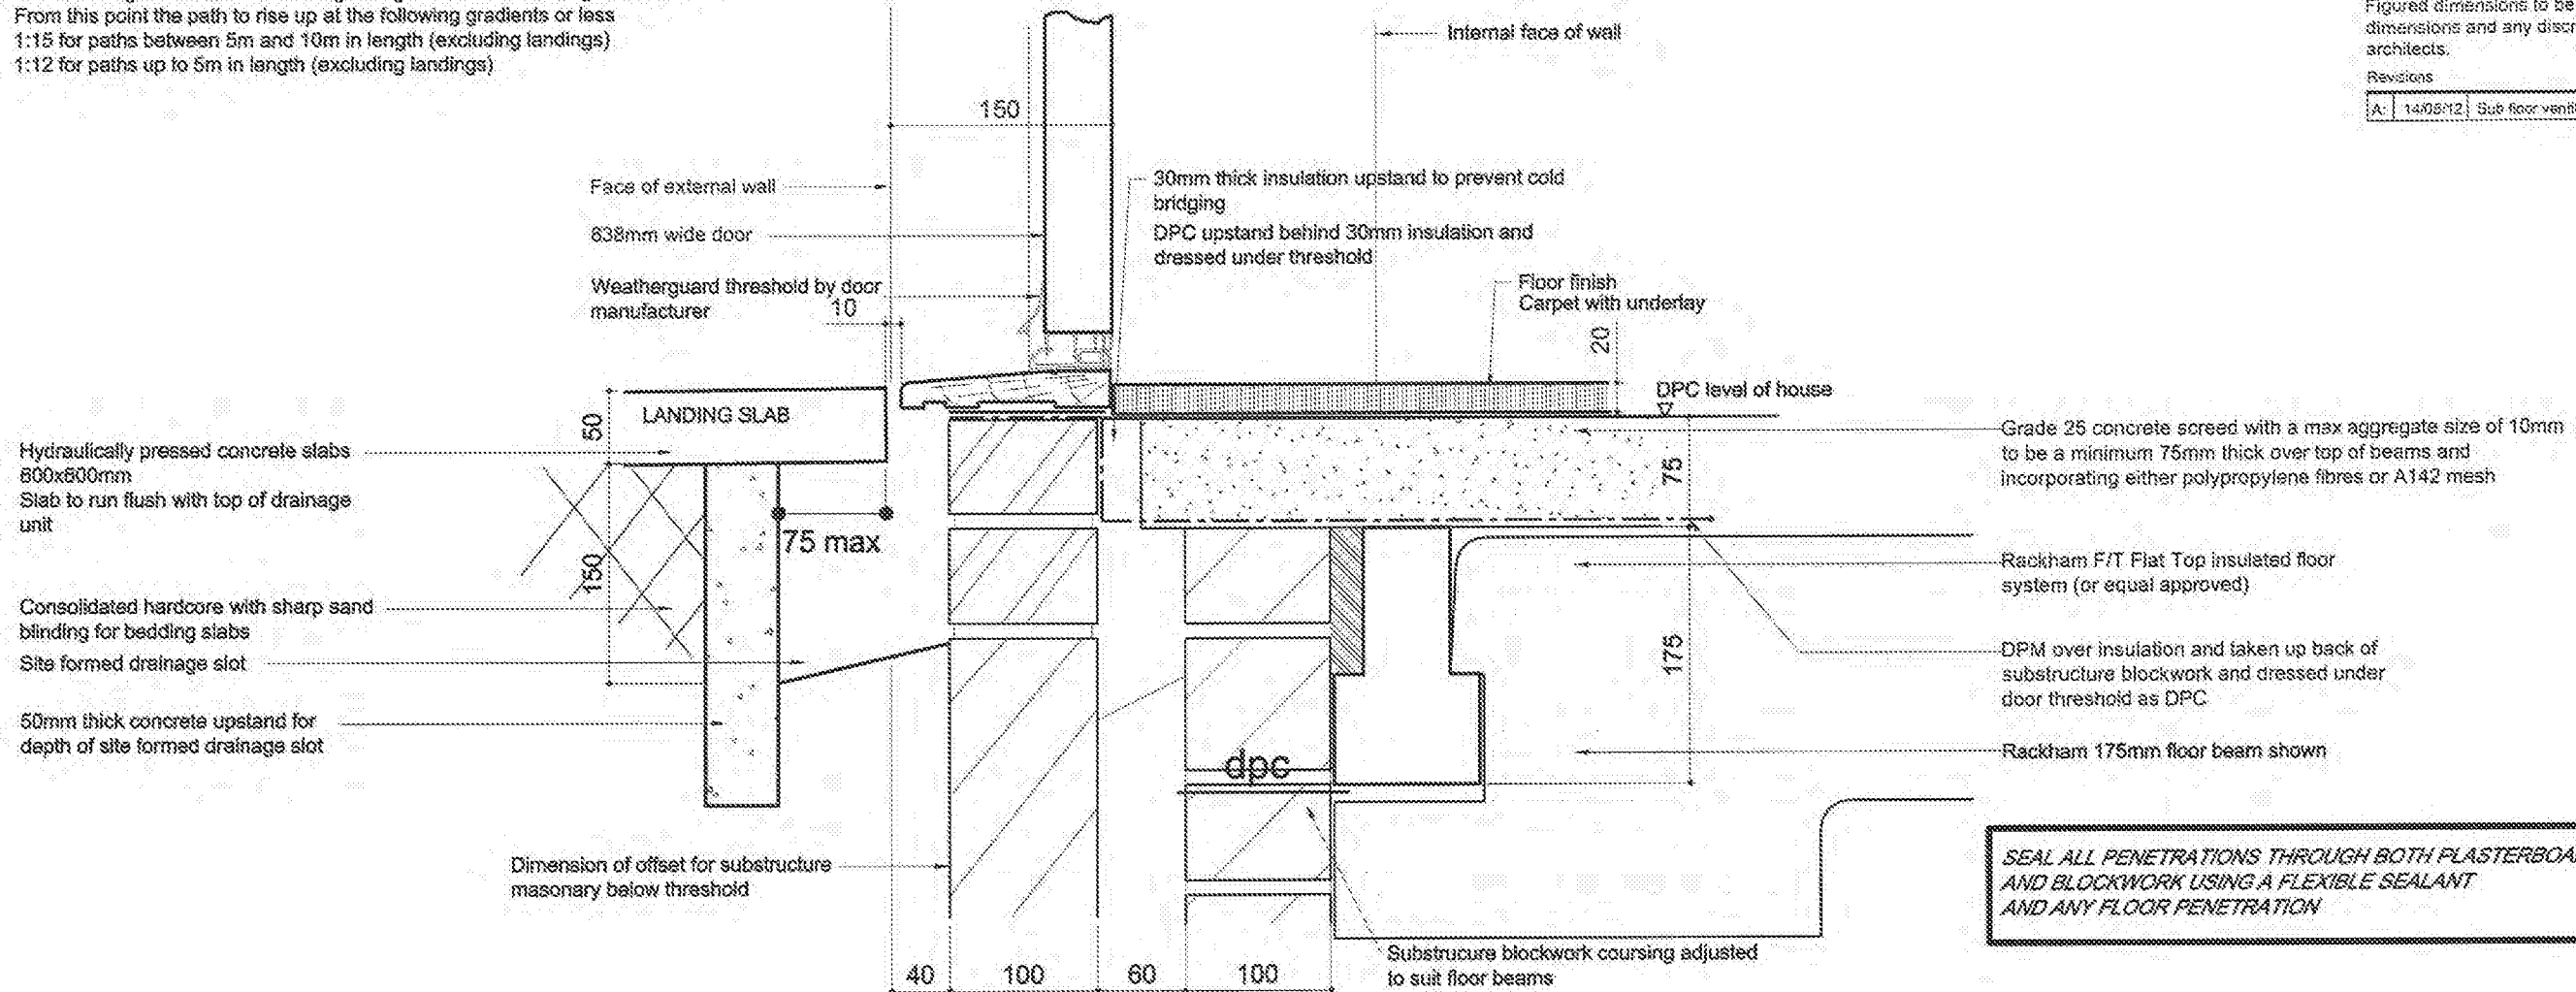

Ventilation to underfloor voids to be provided in accordance with clause 2.0 of the Technical Specification and to be ducted openings providing not less than 1500mm² per metre run of external wall or 500mm per m² of floor area, whichever gives the greater opening.

REFER TO TECHNICAL SPECIFICATION FOR WALL CONSTRUCTION & CAVITY INSULATION REQUIREMENTS


THRESHOLD SECTION

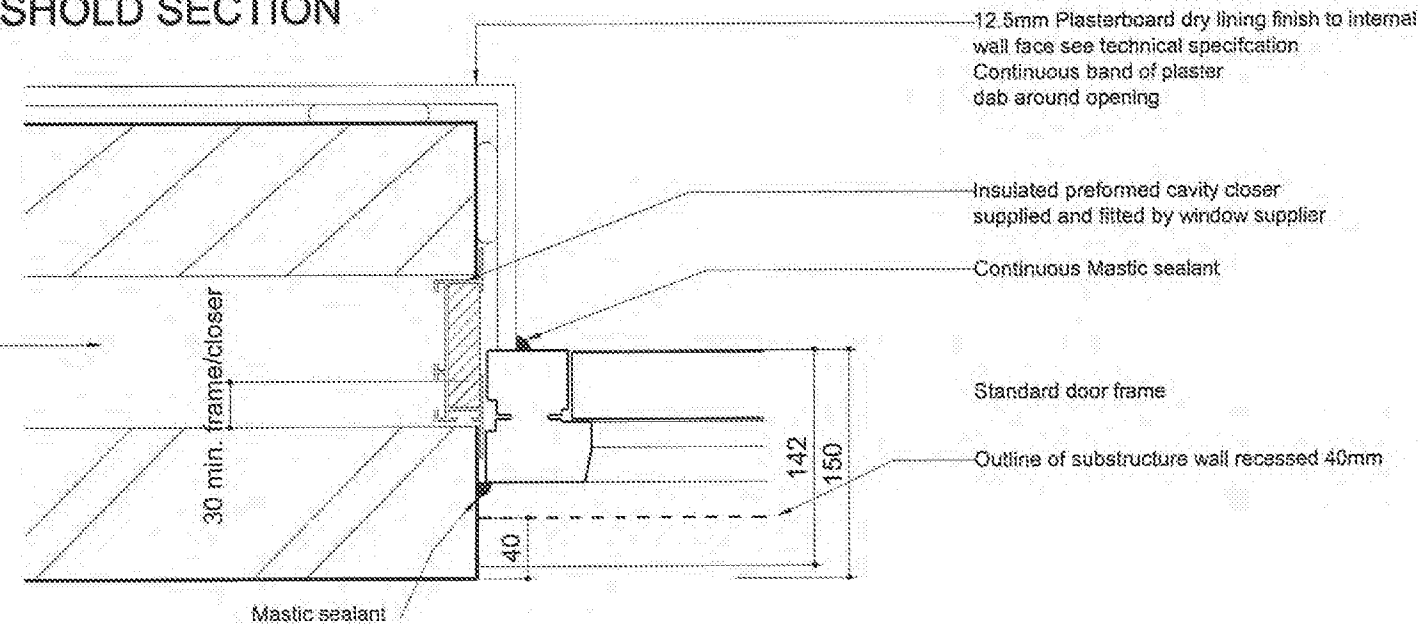

PLAN AT DOOR JAMB

This drawing is the copyright of the architects and must not be reproduced without permission.
 Figured dimensions to be taken in preference to scaled dimensions and any discrepancies are to be reported to the architects.

Revisions		
A:	14/08/12	Sub floor ventilation note added.
		DB

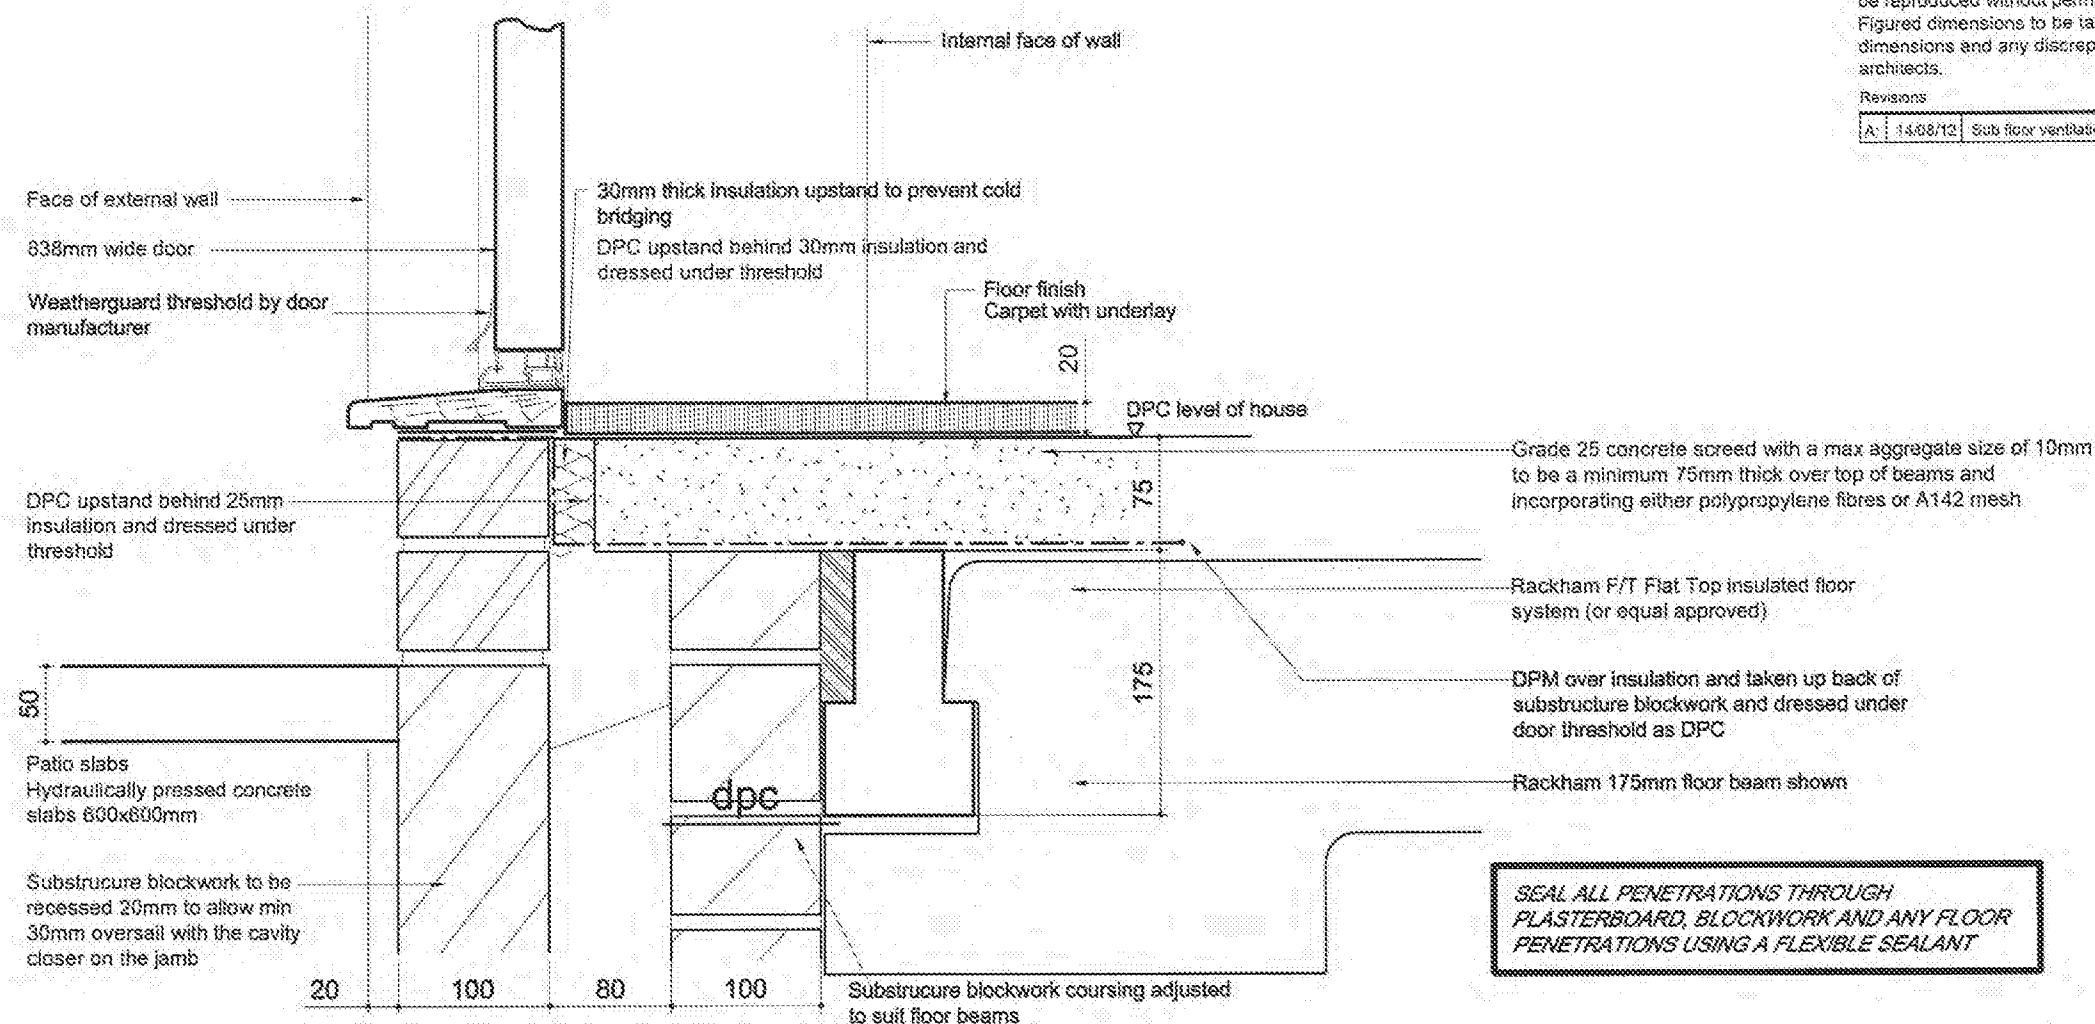


SEAL ALL PENETRATIONS THROUGH PLASTERBOARD, BLOCKWORK AND ANY FLOOR PENETRATIONS USING A FLEXIBLE SEALANT

Ventilation to underfloor voids to be provided in accordance with clause 2.0 of the Technical Specification and to be ducted openings providing not less than 1500mm² per metre run of external wall or 500mm per m² of floor area, whichever gives the greater opening.


THRESHOLD SECTION

REFER TO TECHNICAL SPECIFICATION FOR WALL CONSTRUCTION & CAVITY INSULATION REQUIREMENTS

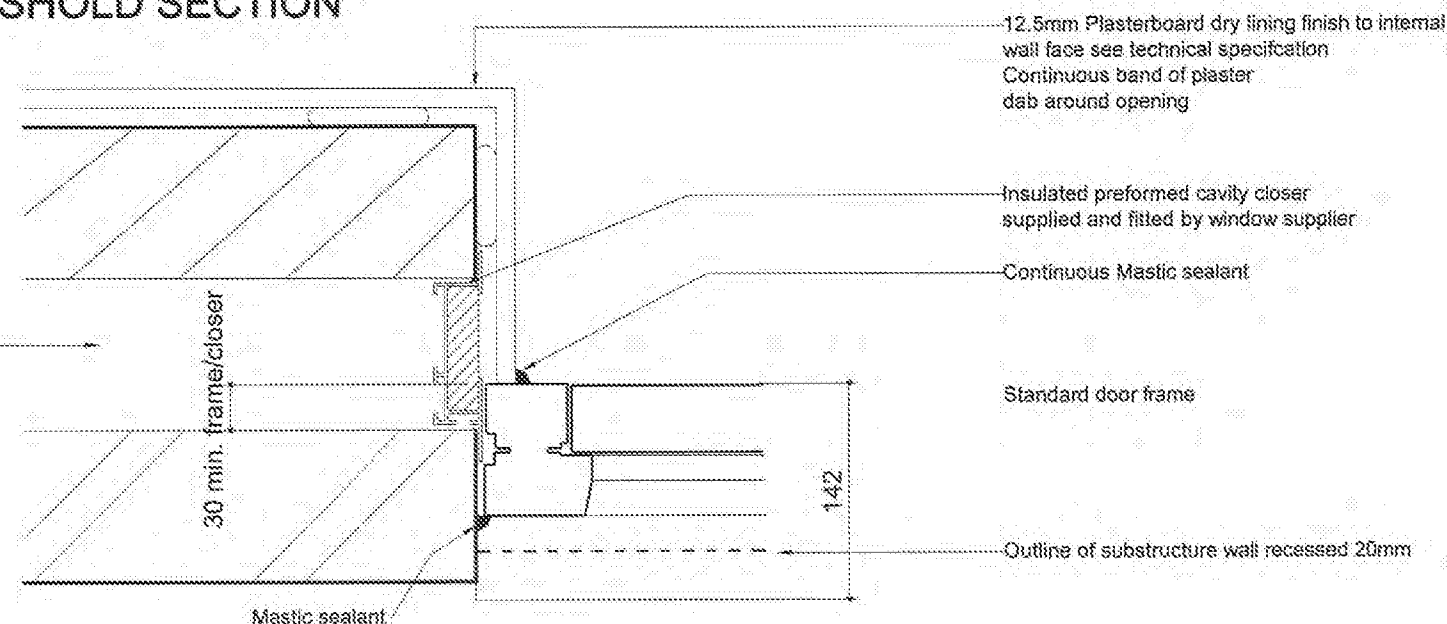

PLAN AT DOOR JAMB


MID RIDGE CHIMNEY

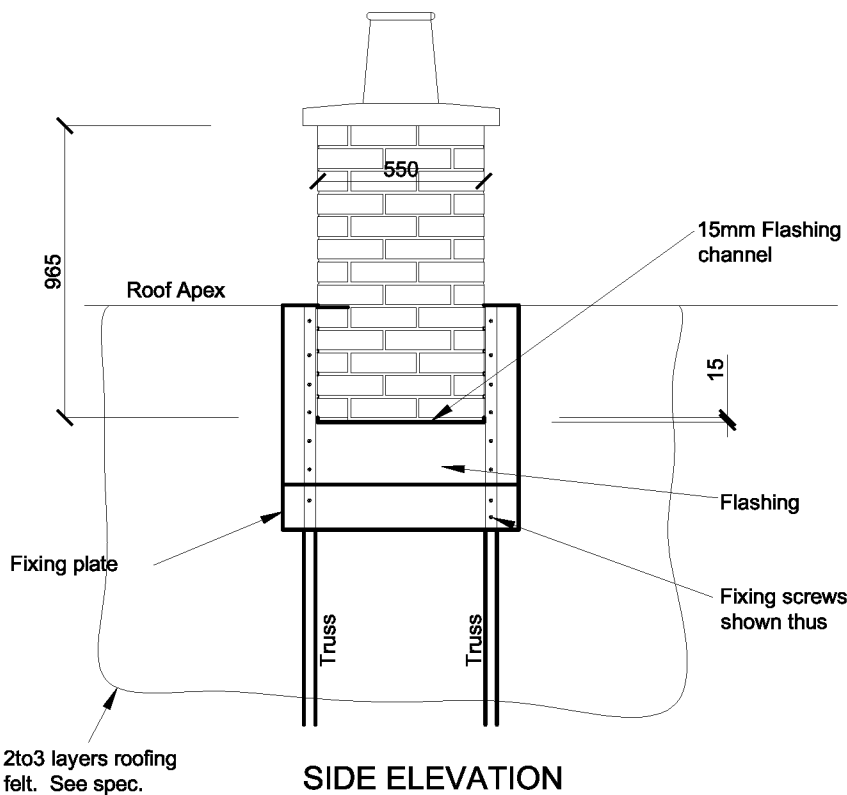

SIDE ELEVATION

FIXING NOTES

THESE NOTES ARE TO BE READ IN CONJUNCTION WITH THE MANUFACTURERS SPECIFICATIONS/DETAILS

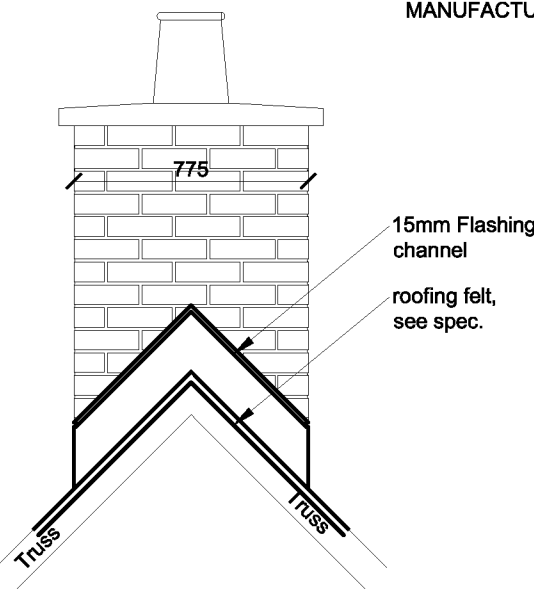

END ELEVATION


GABLE END CHIMNEY

AS MID RIDGE BUT WITH THE FOLLOWING ADDITIONS:

GABLE WALL PREPARATION:
THE TOP THREE COURSES OF THE WALL CONSTRUCTION SHOULD NOT BE CUT TO SUITE THE PITCH OF THE ROOF, BUT SHOULD BE BUILT VERTICALLY. THIS VERTICAL SECTION OF BRICK / BLOCKWORK WILL BE WITHIN THE CHIMNEY UNIT ONCE IT HAS BEEN INSTALLED & WILL FORM THE TRANSITION BETWEEN CHIMNEY & GABLE WALL MASONRY.


POINTING
CHIMNEYS SHOULD BE POINTED ON THE GROUND PRIOR TO INSTALLATION.

POINTING MORTAR: 1:2:4 (CEMENT: LIME: SAND) MIX & MUST INCLUDE A WATERPROOFING ADMIX AS 'SIKA' OR SIMILAR APPROVED. POINTING MUST BE THE FULL DEPTH OF THE JOINTS, (20-25mm).

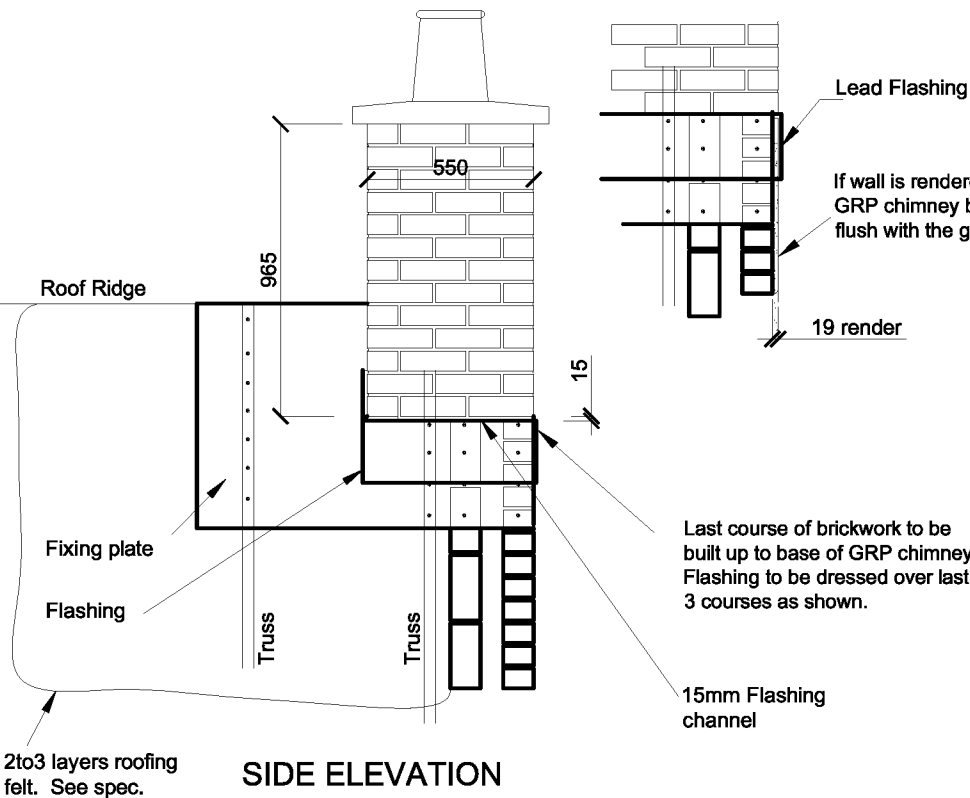


SIDE ELEVATION

GABLE END CHIMNEY

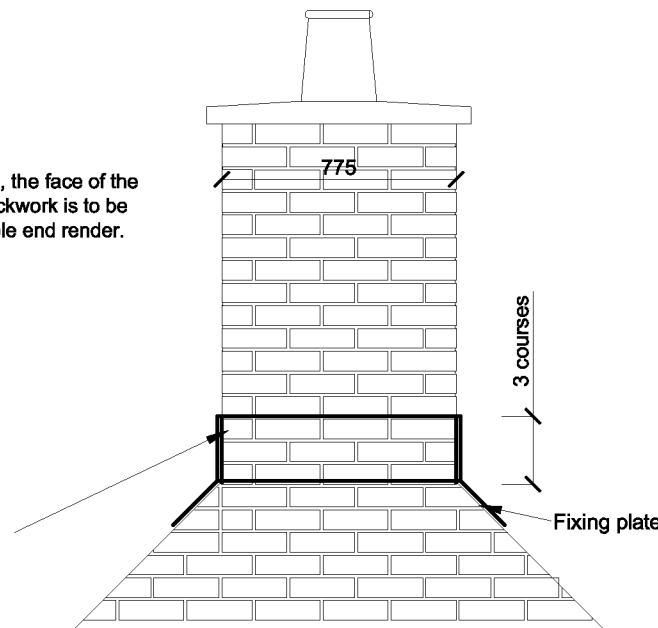

GABLE END ELEVATION

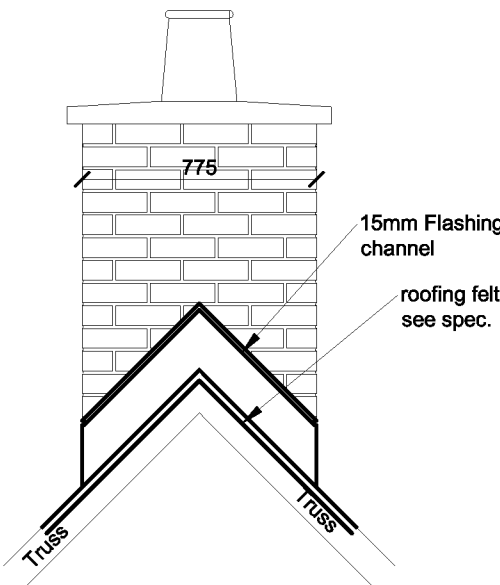

END ELEVATION

This drawing is the copyright of the architects and must not be reproduced without permission.
Figured dimensions to be taken in preference to scaled dimensions and any discrepancies are to be reported to the architects.

Revisions

MID RIDGE CHIMNEY

FIXING:
ONCE THE CHIMNEY IS IN POSITION THE FACE OF THE CHIMNEY BRICKWORK SHOULD BE FLUSH WITH THE GABLE END BRICKWORK. LOCATE THE TRUSS CENTRES & DRILL THE FIXING PLATE ACCORDINGLY. SCREW DIRECTLY INTO THE TRUSS BELOW USING ALL THE STAINLESS STEEL FIXING SCREWS & WASHERS PROVIDED. TWO WASHERS PER SCREW ARE PROVIDED & MUST BE USED. IN ADDITION TO THIS, THE SUPPLIED SCREW & PLUG SETS SHOULD BE USED FOR FIXING TO THE GABLE WALL MASONRY.

TRUSS PREPARATION:
PREPARE TRUSS WITH 2/3 LAYERS OF FELT WHERE THE TRUSS IS TO BE SEATED. THE FELT SHOULD BE AT LEAST 4 TIMES THE SIZE OF THE BASE OF THE UNIT. IF THE REMAINDER OF THE ROOF IS TO BE FITTED AT A LATER STAGE, IT MUST BE FULLY LAPPED UNDER THE CHIMNEY FELT TO ENSURE A CONTINUOUS RUN.

LIFTING:
FOLLOW MANUFACTURERS REQUIREMENTS.

FIXING:
ONCE THE CHIMNEY IS IN POSITION LOCATE THE TRUSS CENTRES & DRILL THE FIXING PLATE ACCORDINGLY. SCREW DIRECTLY INTO THE TRUSS BELOW USING ALL THE STAINLESS STEEL FIXING SCREWS & WASHERS PROVIDED. TWO WASHERS PER SCREW ARE PROVIDED & MUST BE USED.

BATTEN & TILE:
BATTEN & TILE THE ROOF IN THE USEUAL WAY. WHERE THE BATTEN PASSES OVER THE FIXING PLATE IT MUST BE DRILLED & SCREWED THROUGH IT.

FLASHING:
THE POLYURETHANE SEALANT PROVIDED 'SIKAFLEX 11FC' SHOULD BE APPLIED INTO THE FLASHING CHANNEL TO A DEPTH OF 15mm (REFER TO DATA SHEET FOR HEALTH & SAFETY INFORMATION). THE LEAD MUST BE DRESSED THE FULL DEPTH OF THE CHANNEL & WEDGED INTO POSITION BEFORE THE SEALANT HAS CURED. ONCE THE LEAD IS IN POSITION THE REMAINDER OF THE CHANNEL MUST BE FILLED WITH THE SEALANT PROVIDED UNTIL FLUSH WITH THE FACE OF THE SLIPS. DO NOT USE MORTAR.

Title:

GRP Chimney Details

Drawing No:

GD-CHM-01

Scale @ A3:

1:25

Date:


01/10/10

Revision:

-

Drawn:


MJS

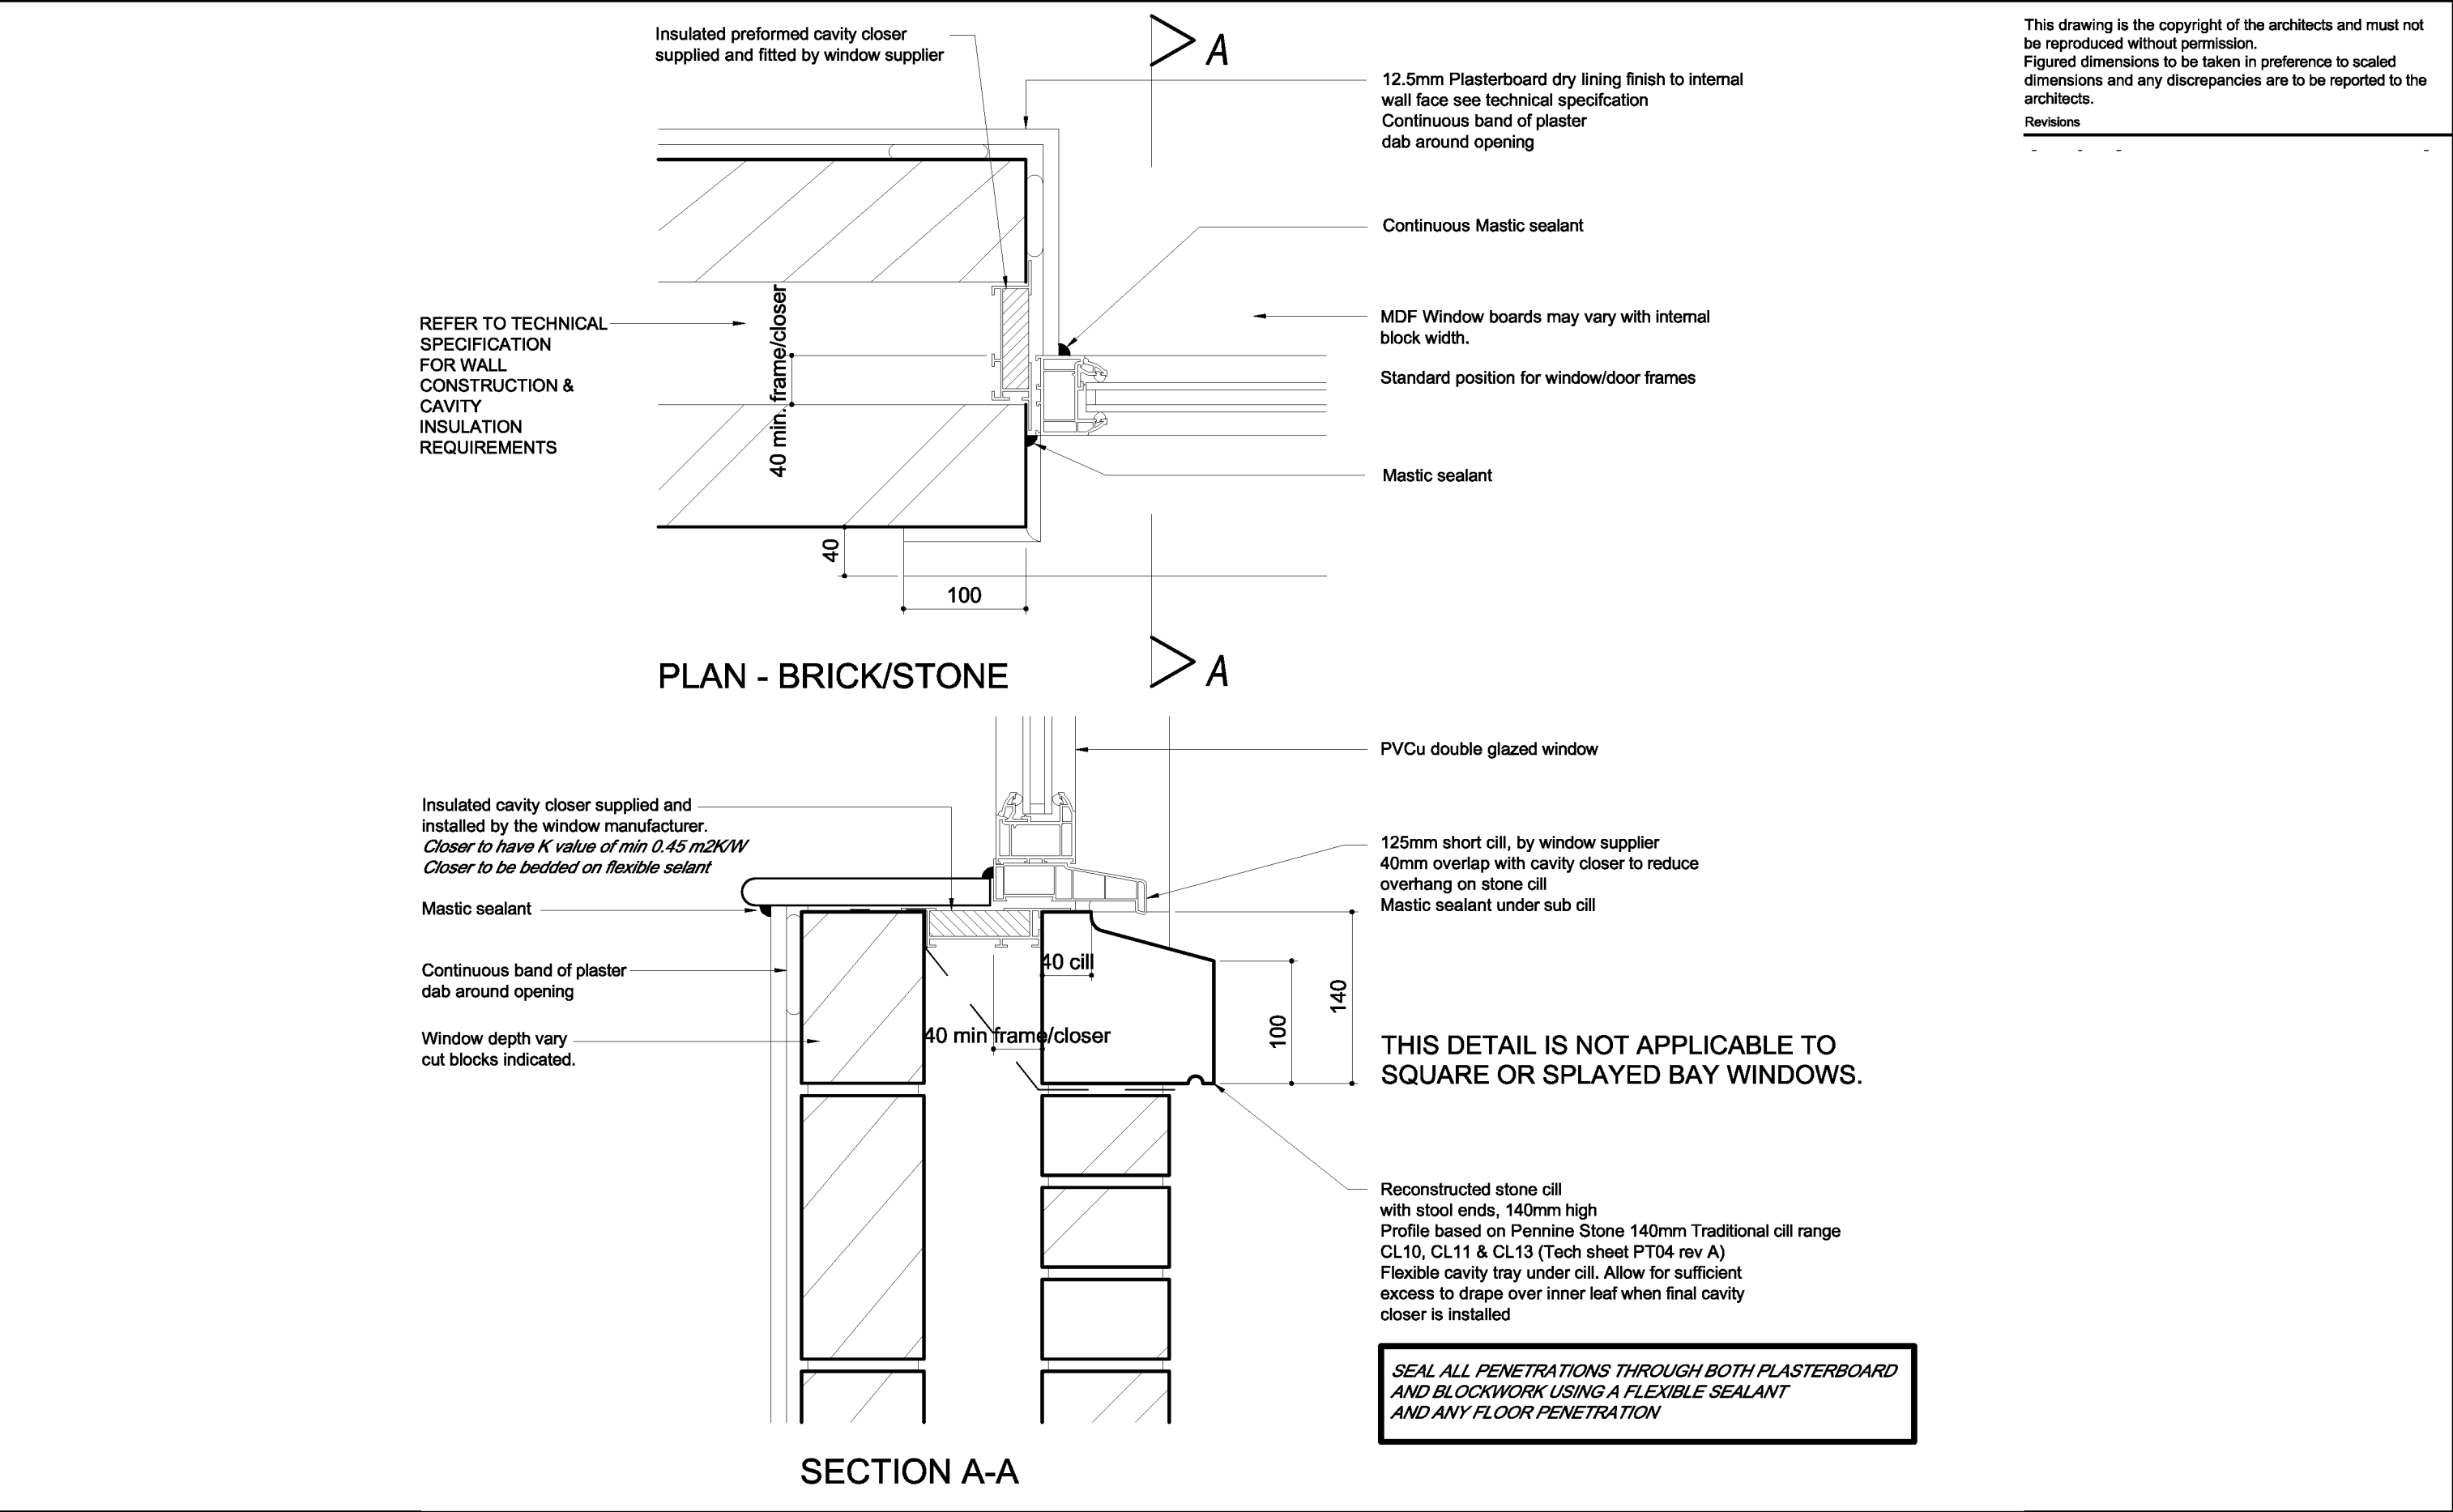


This drawing is the copyright of the architects and must not be reproduced without permission.
Figured dimensions to be taken in preference to scaled dimensions and any discrepancies are to be reported to the architects.

Revisions


Rev	Description
1	Initial Issue

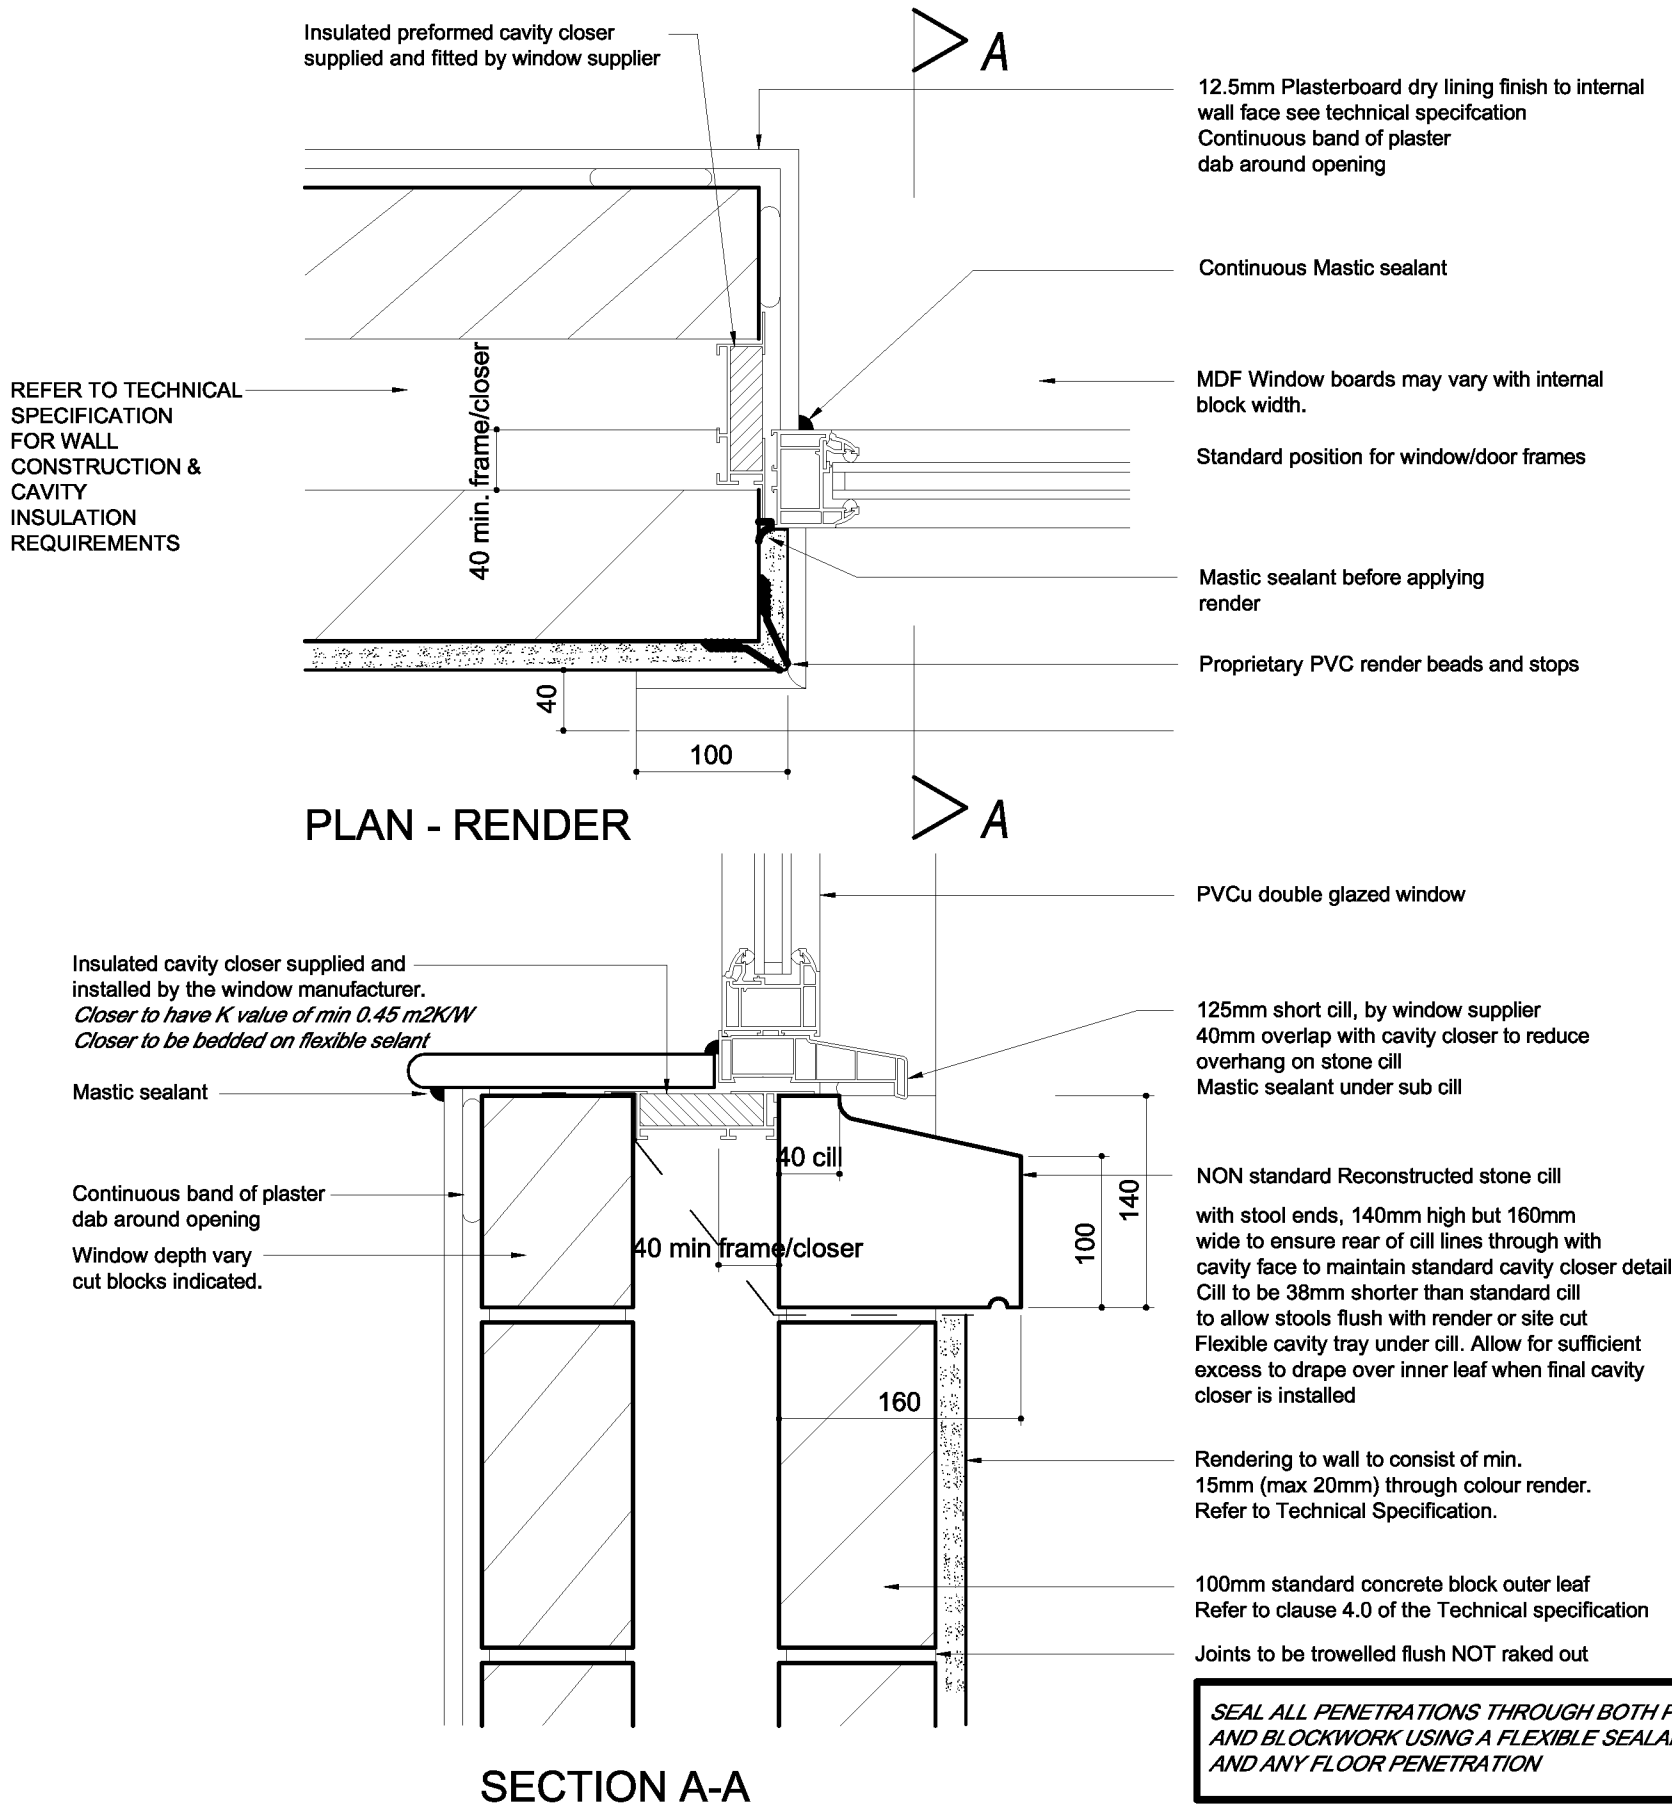


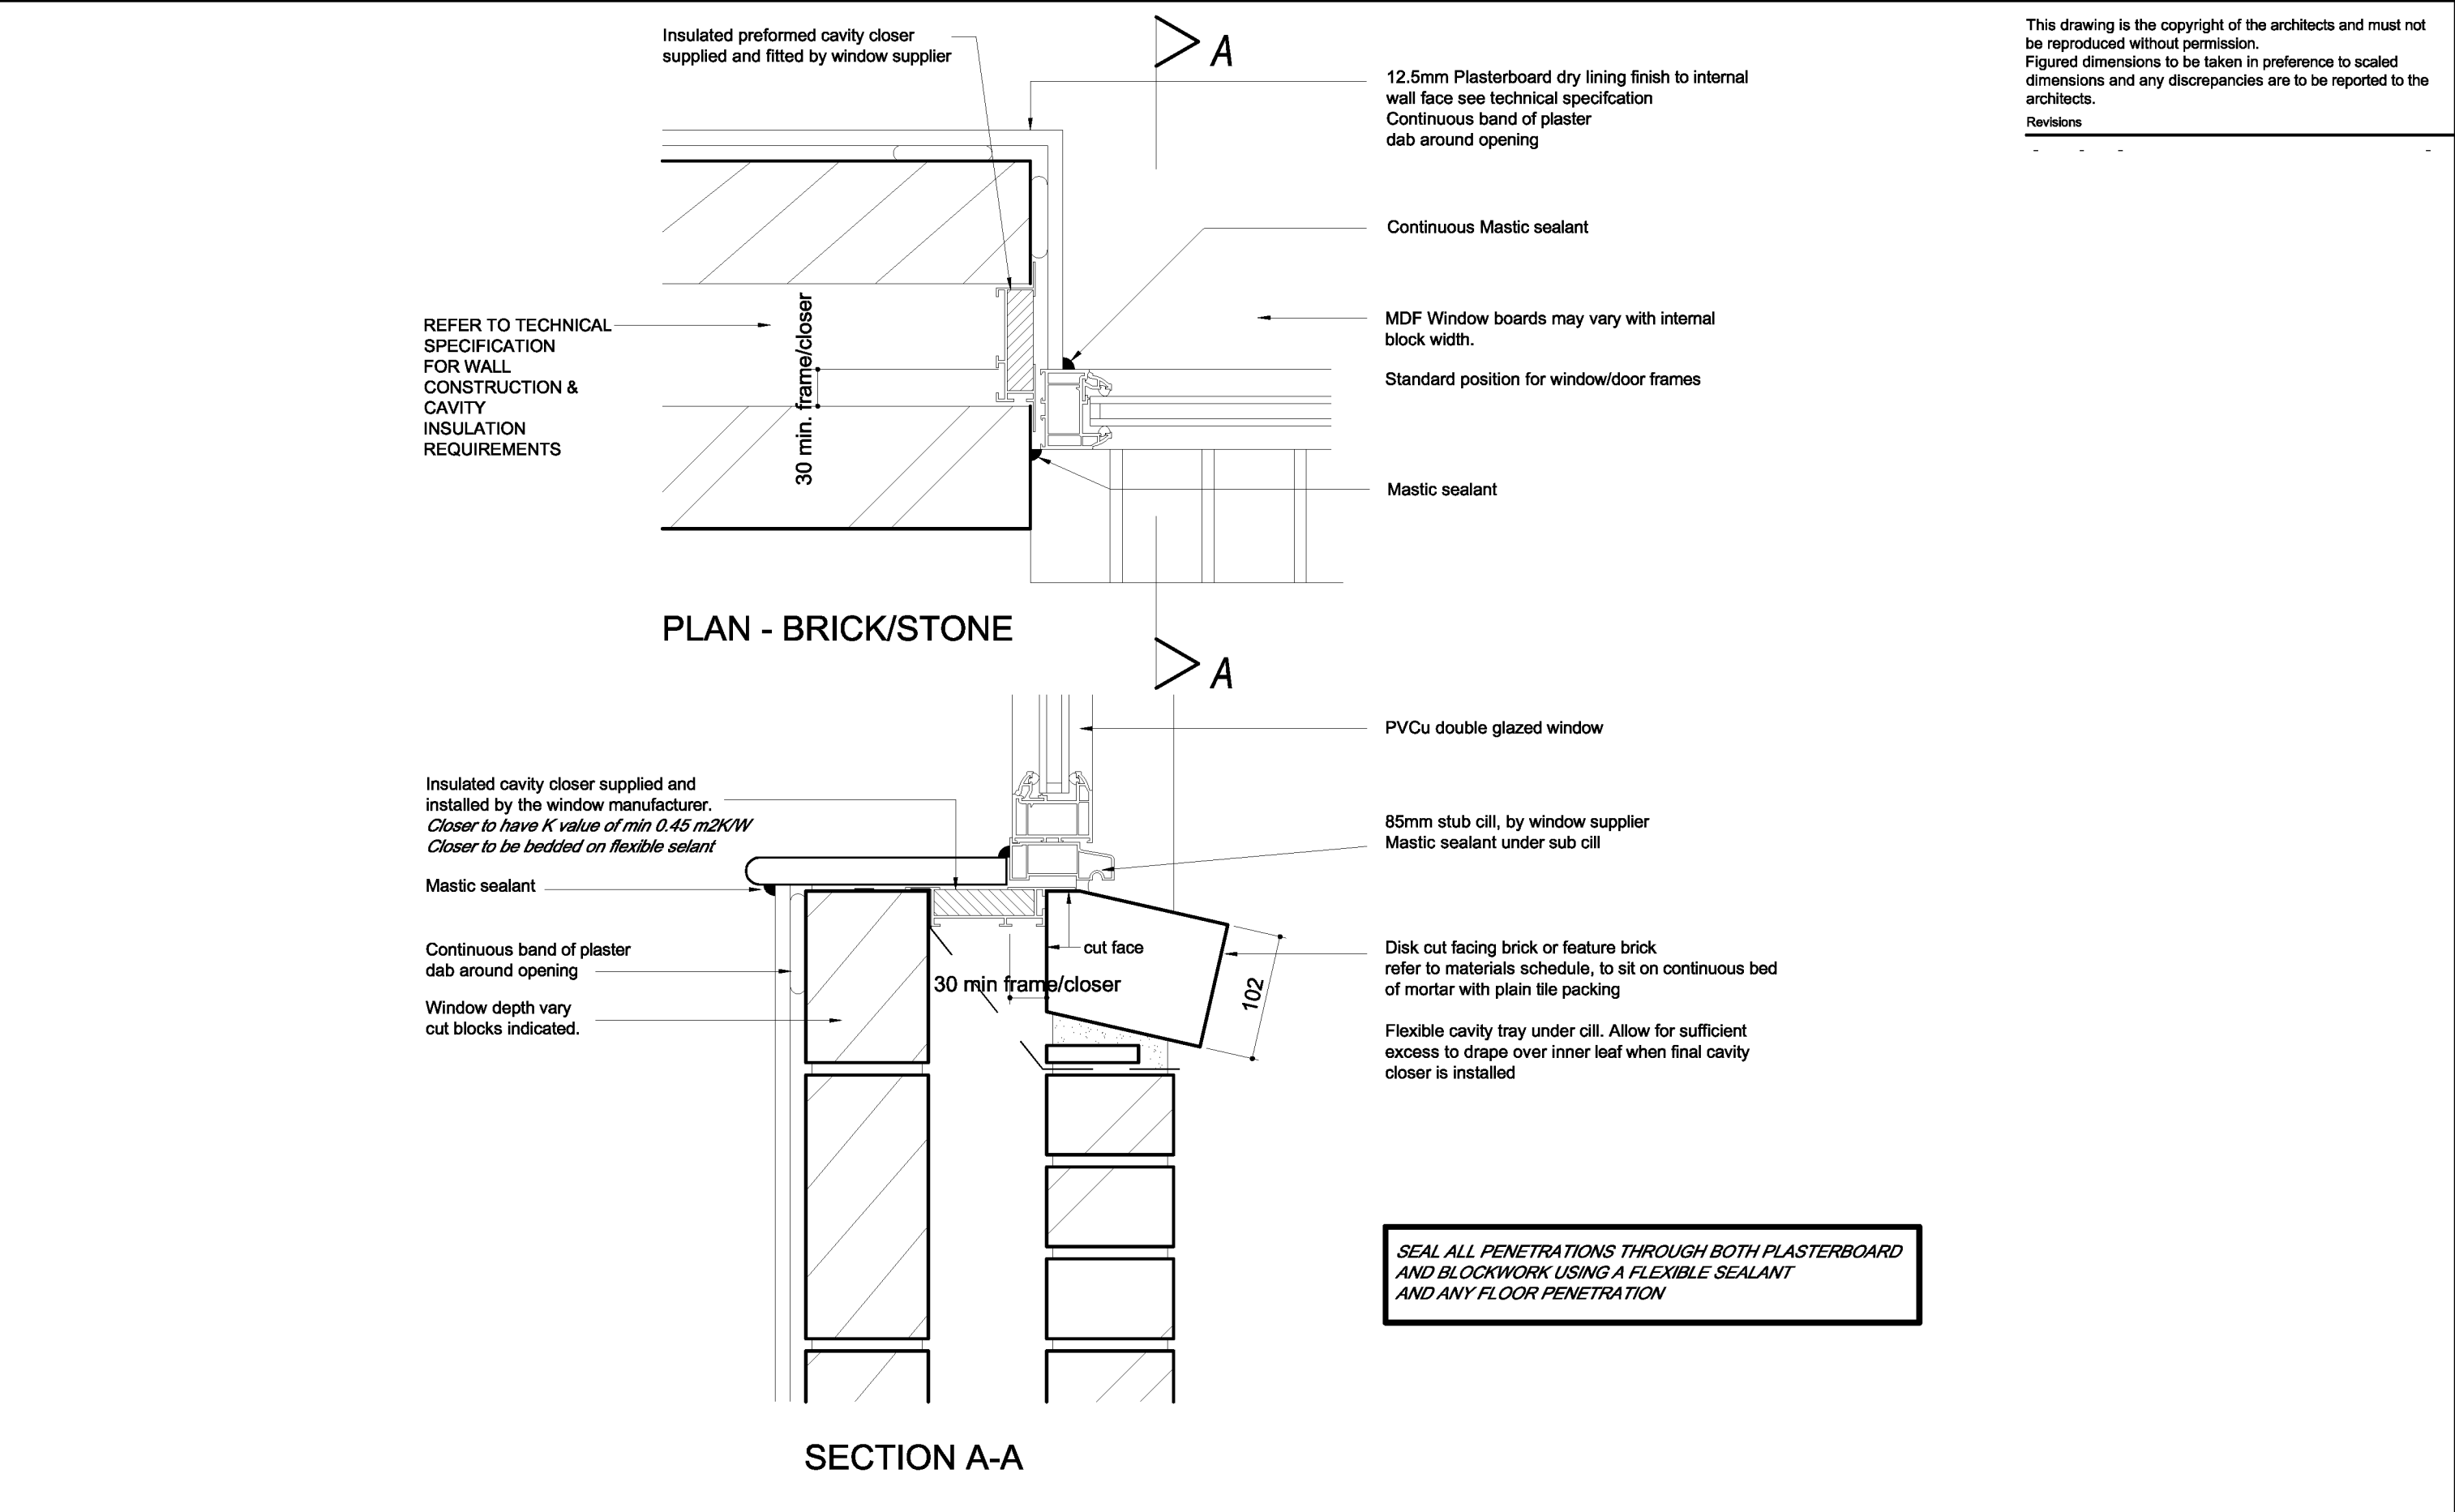



This drawing is the copyright of the architects and must not be reproduced without permission.
Figured dimensions to be taken in preference to scaled dimensions and any discrepancies are to be reported to the architects.

Revisions	
-	-

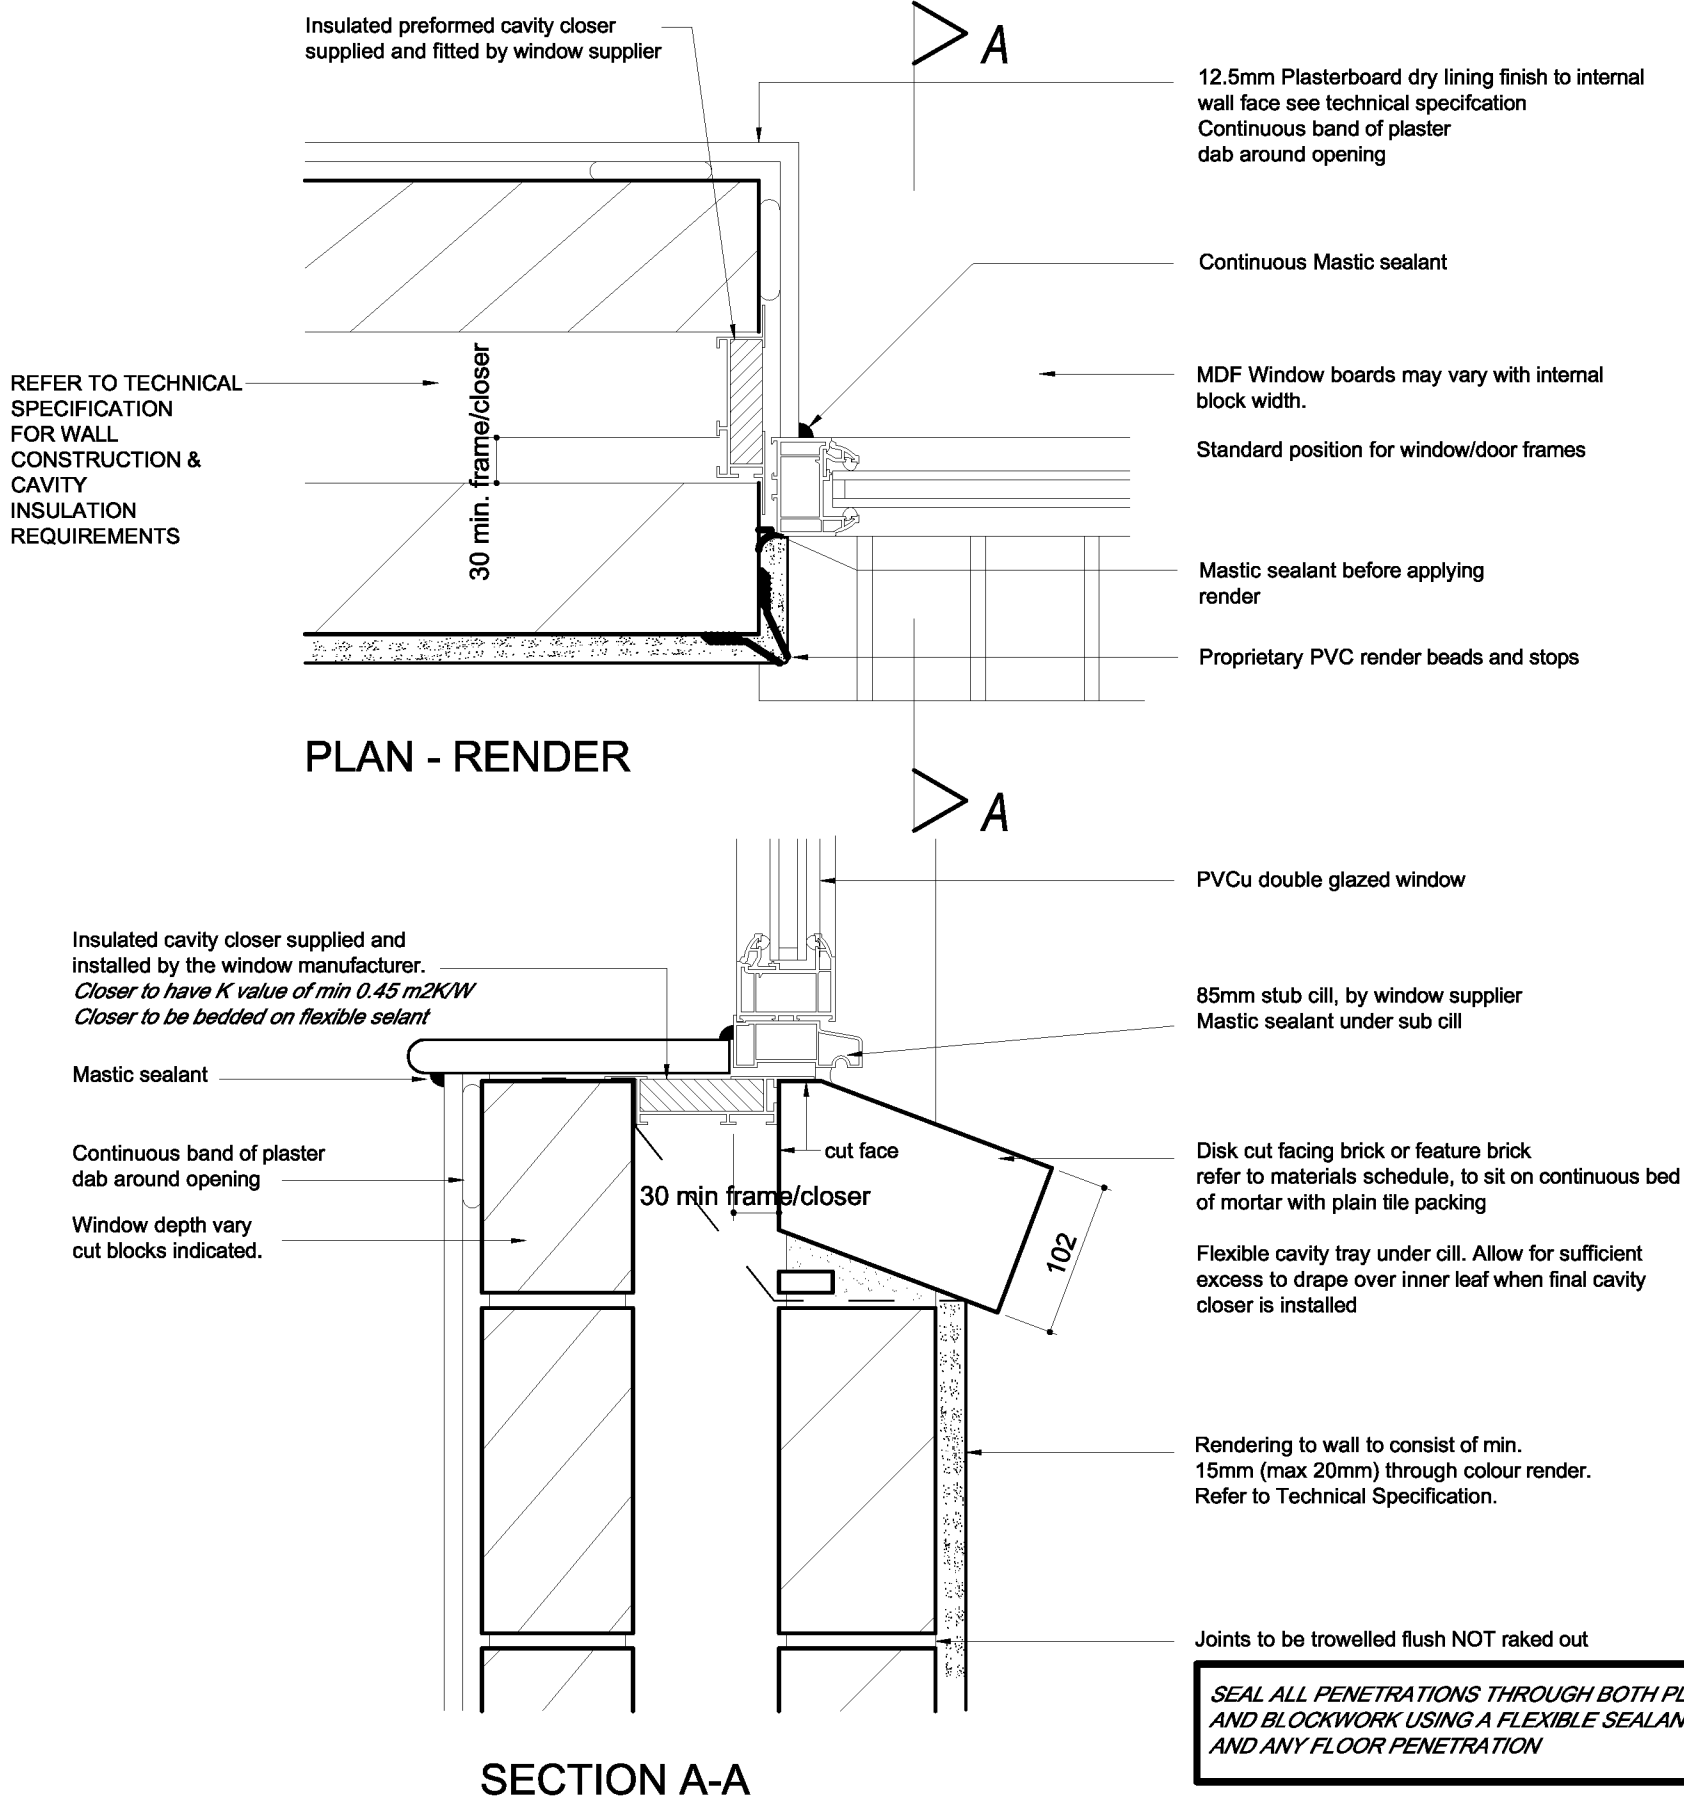

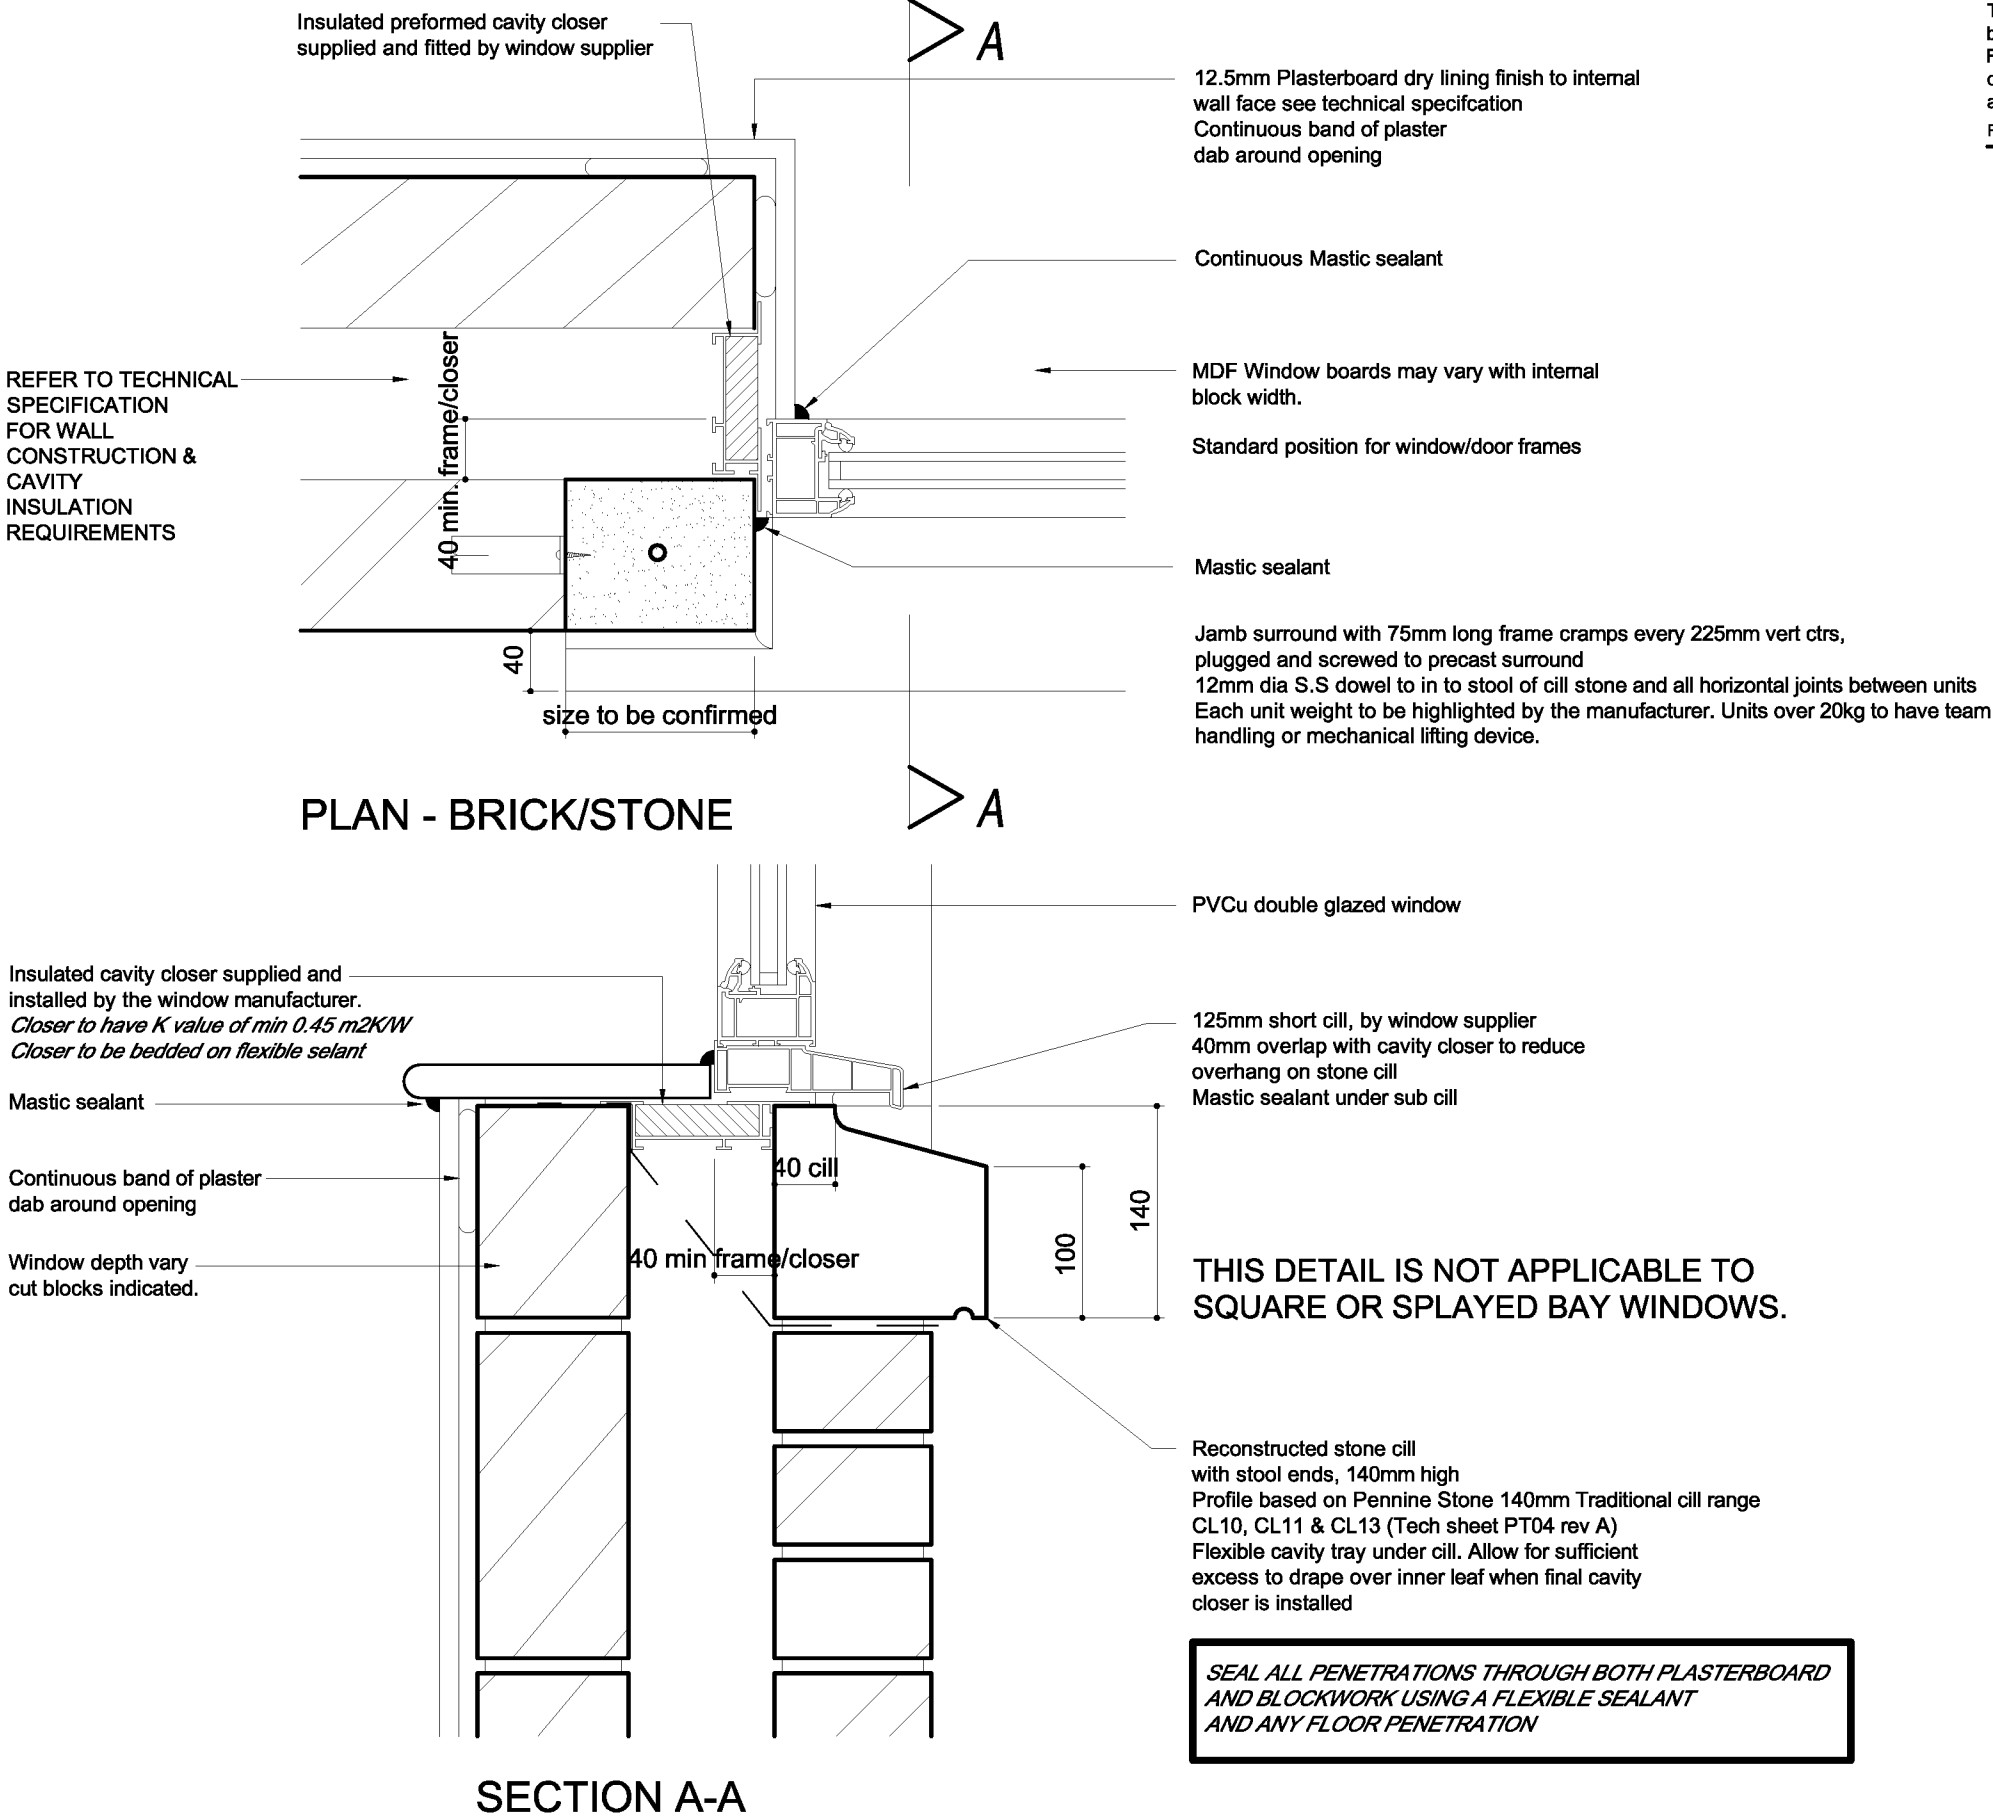


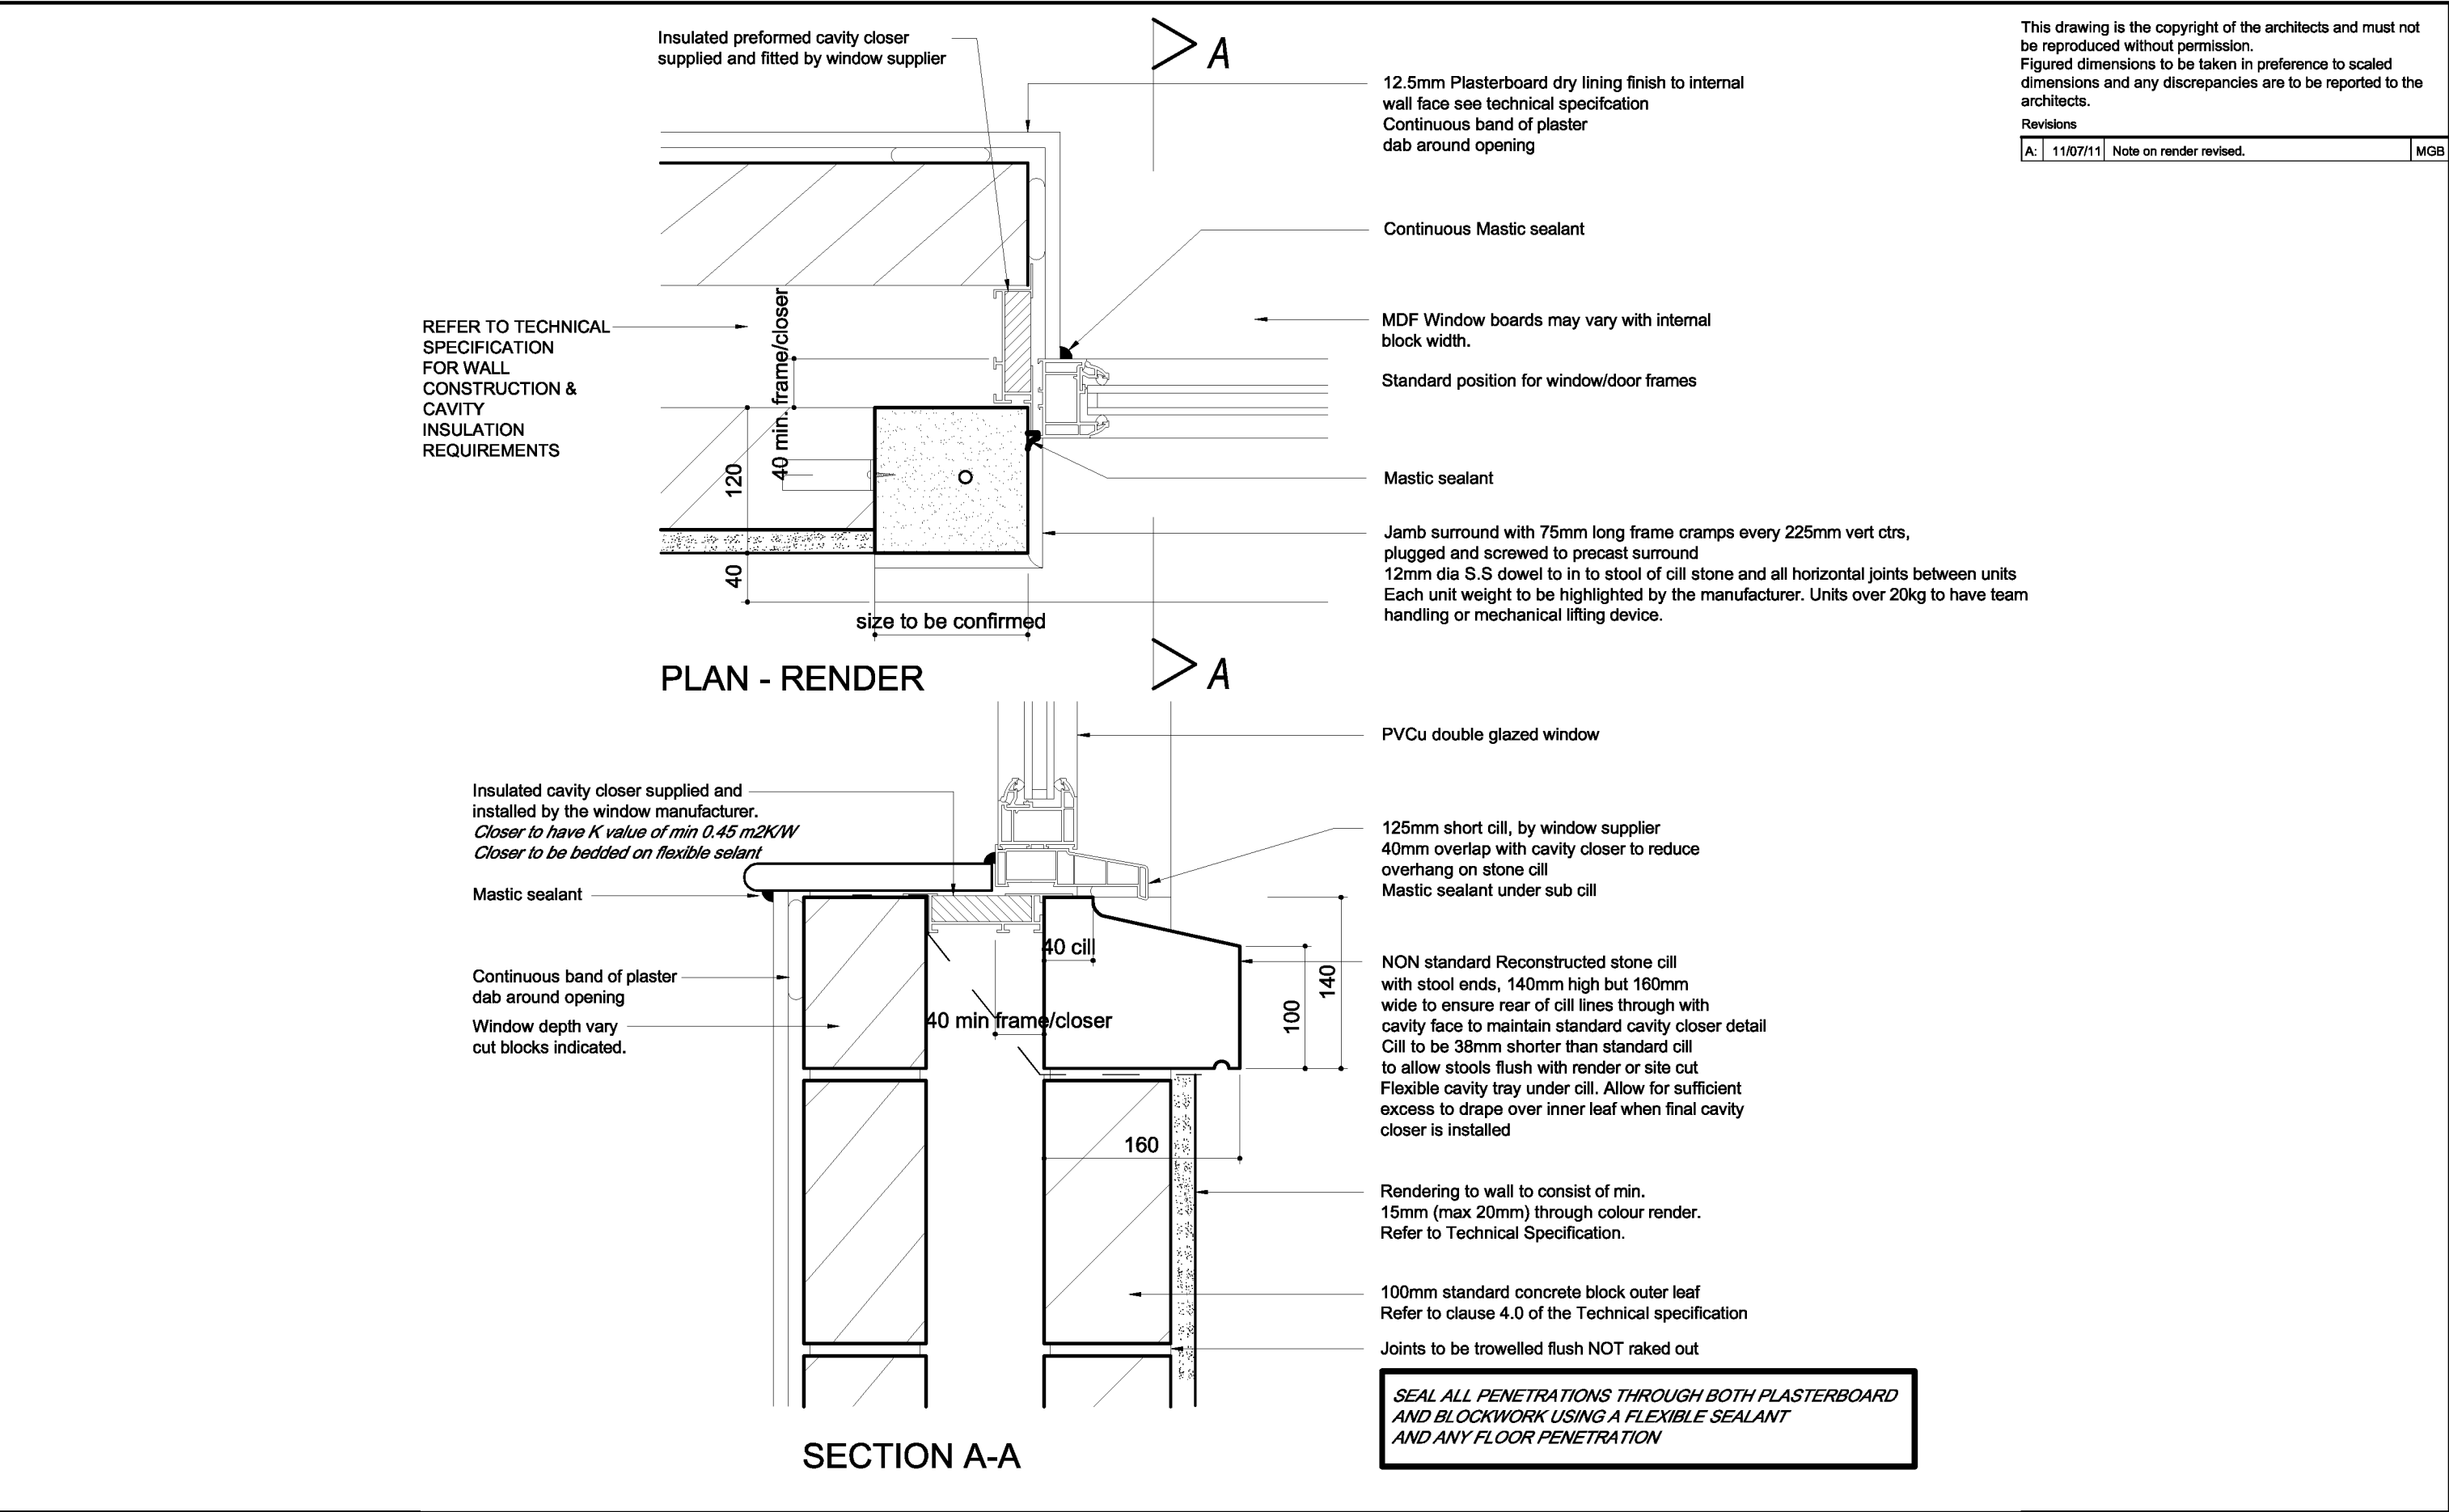

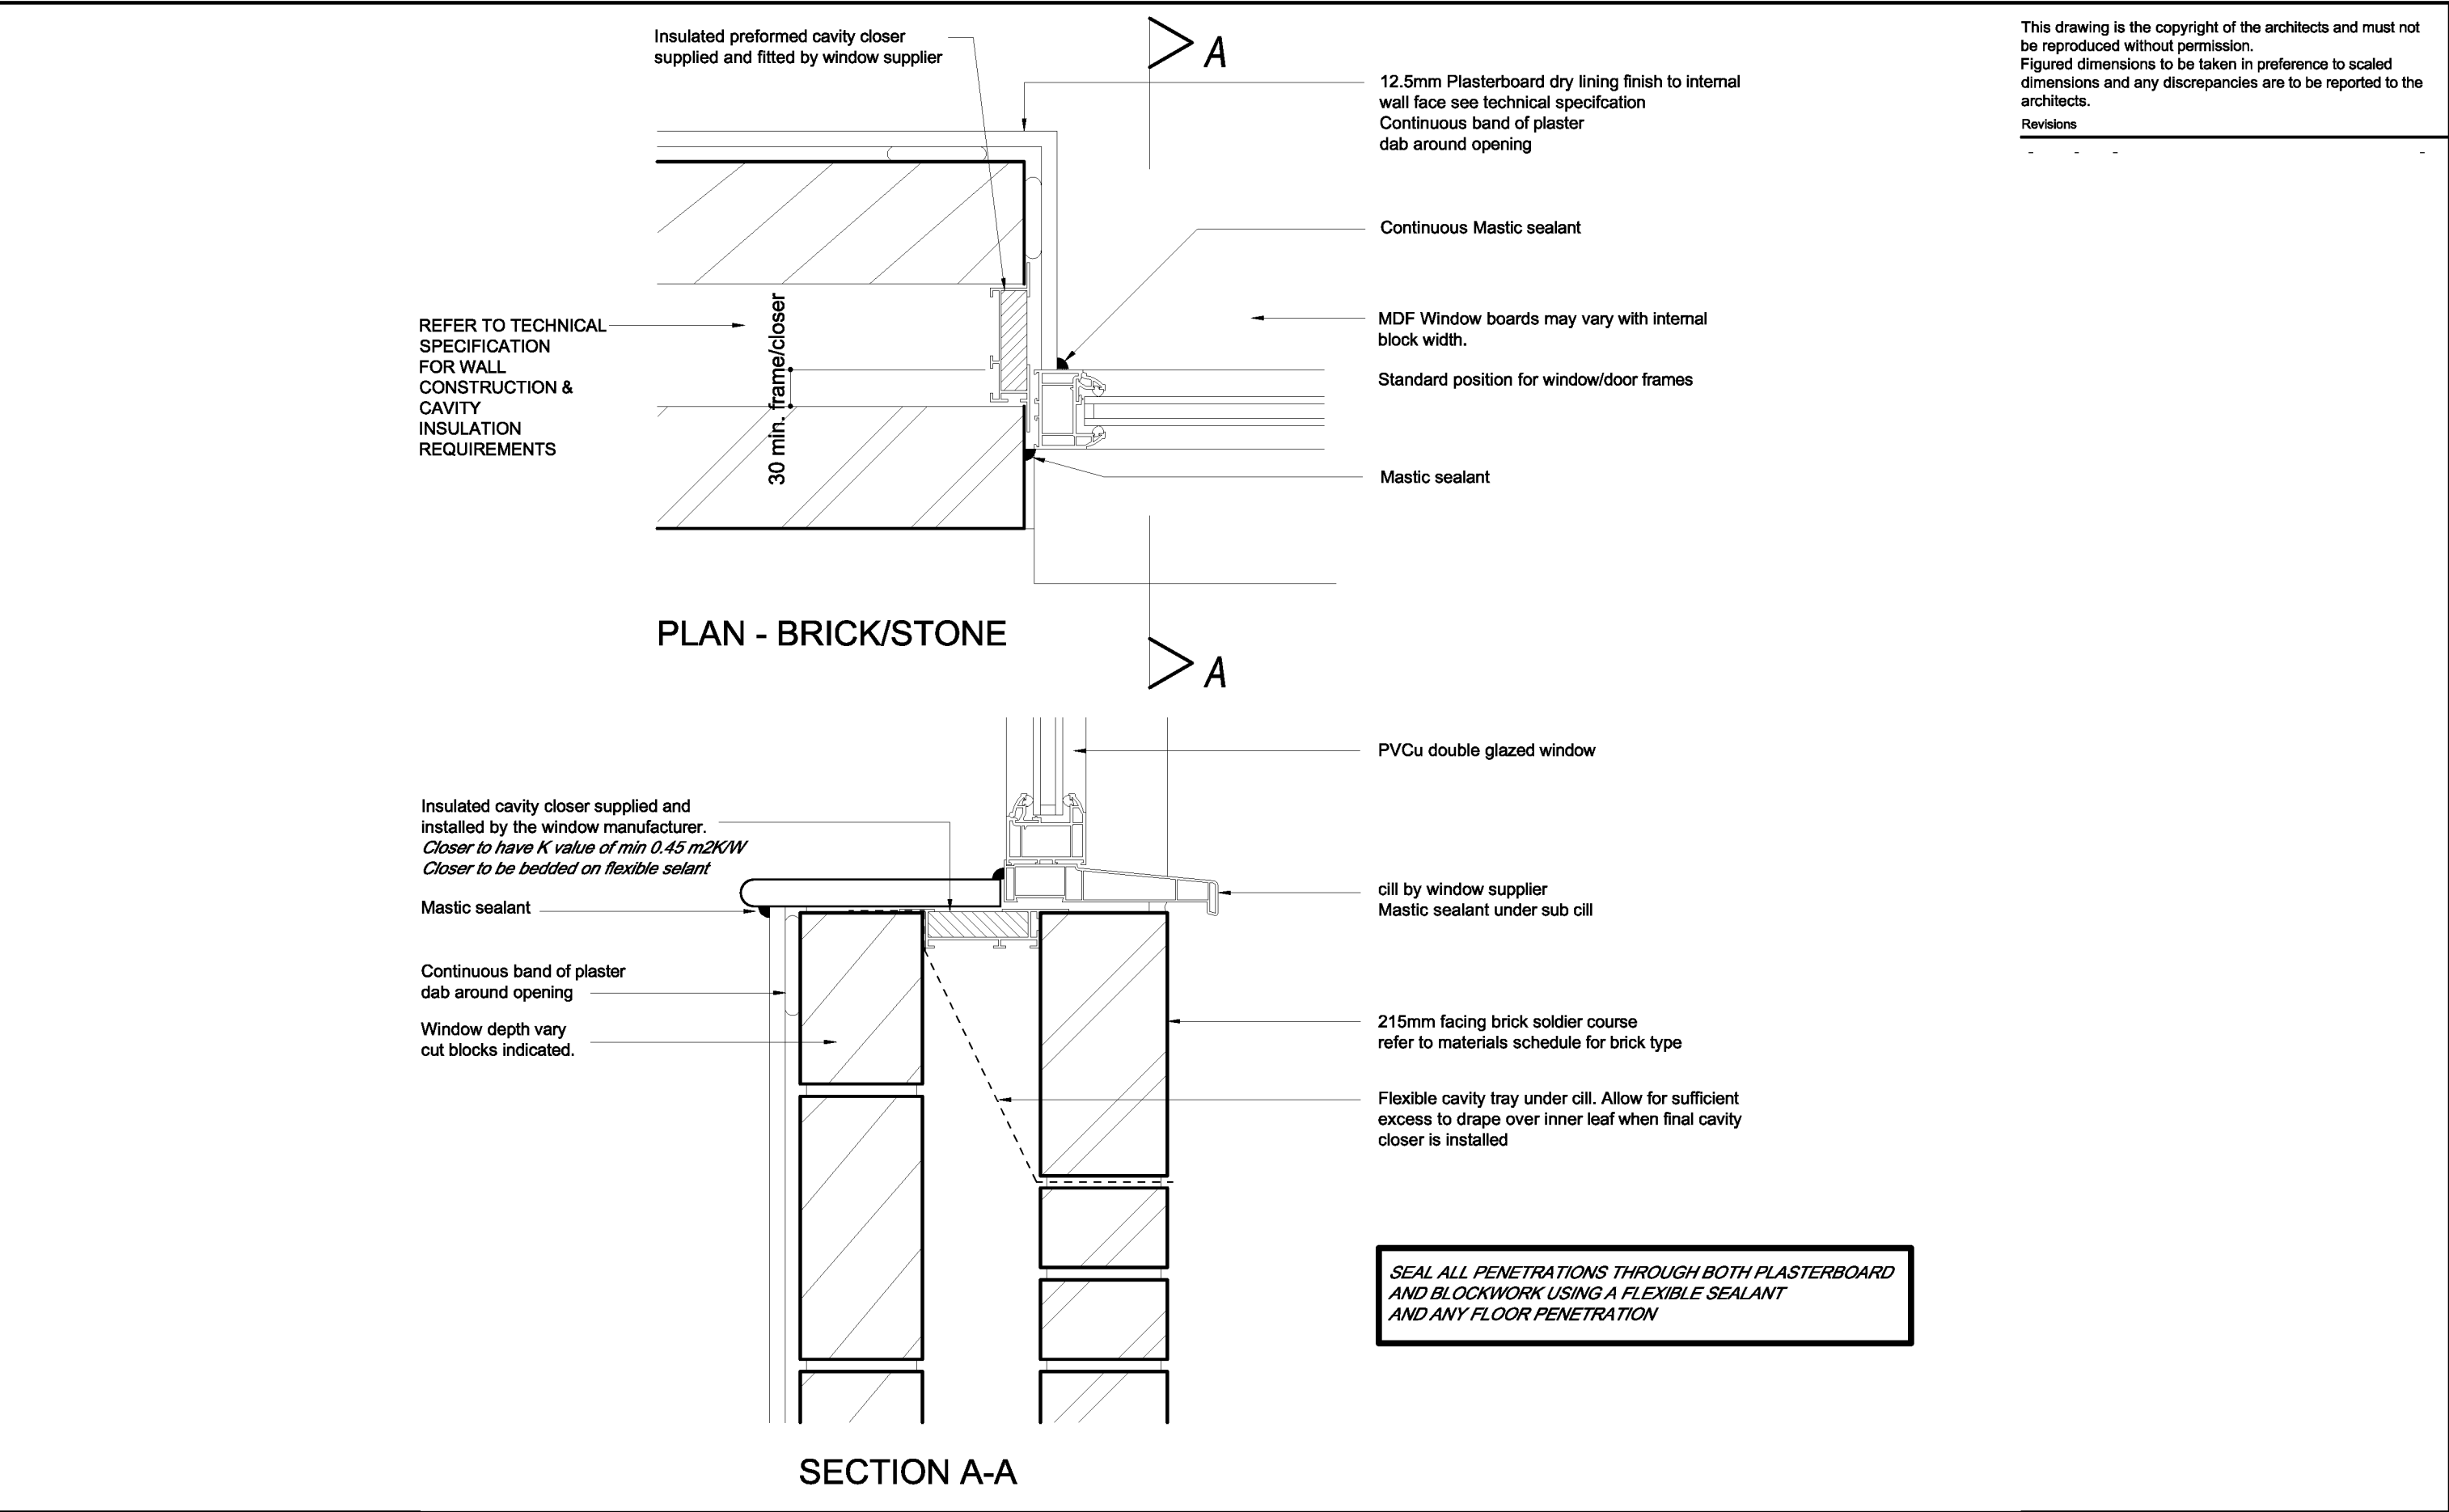


This drawing is the copyright of the architects and must not be reproduced without permission.
Figured dimensions to be taken in preference to scaled dimensions and any discrepancies are to be reported to the architects.

Revisions

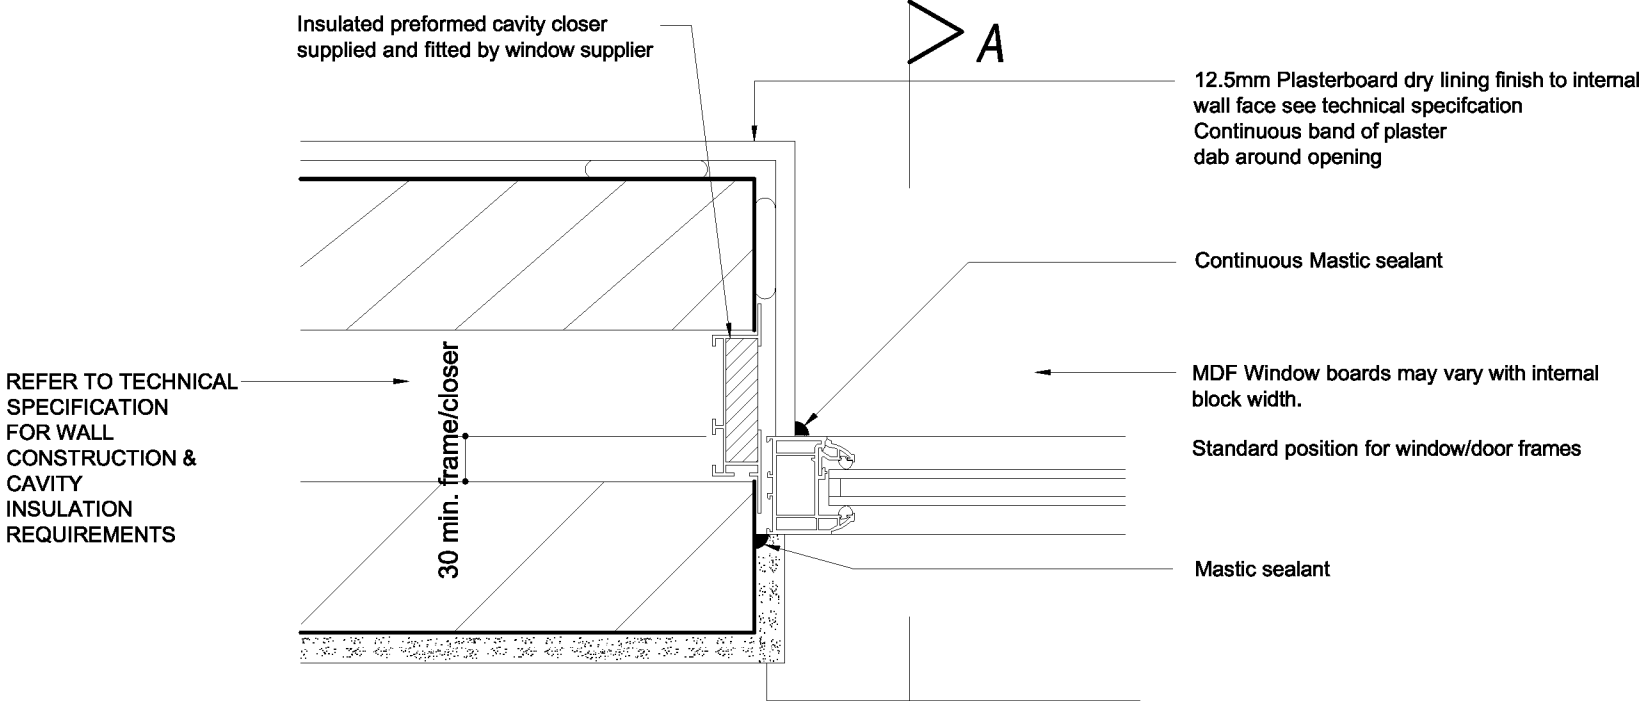

PLAN - RENDER

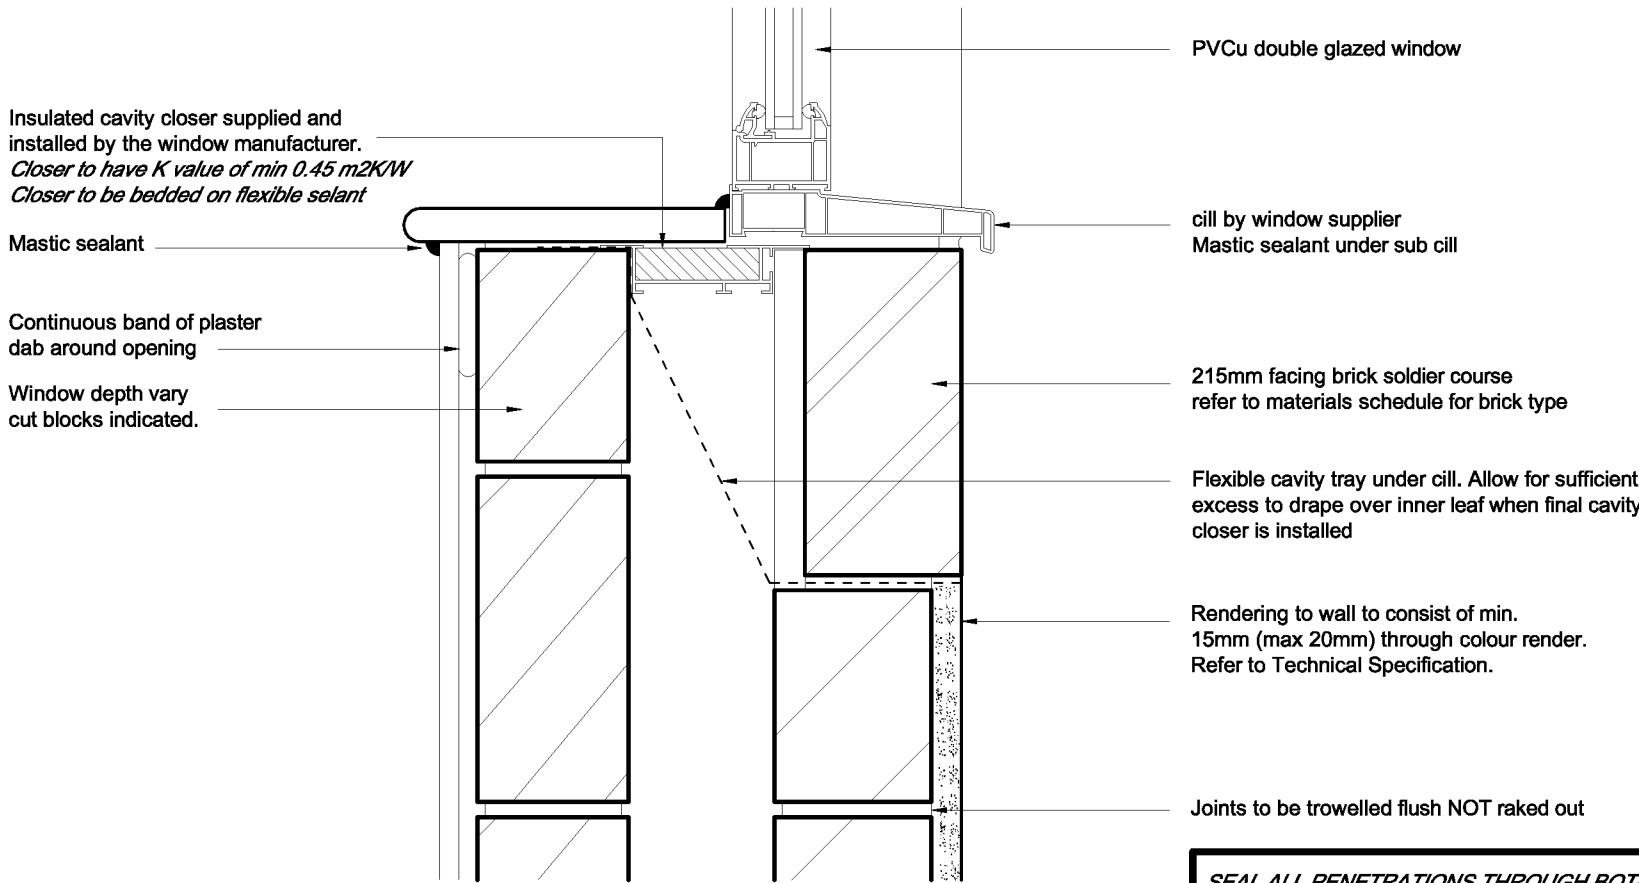

SECTION A-A


SEAL ALL PENETRATIONS THROUGH BOTH PLASTERBOARD AND BLOCKWORK USING A FLEXIBLE SEALANT AND ANY FLOOR PENETRATION

This drawing is the copyright of the architects and must not be reproduced without permission. Figured dimensions to be taken in preference to scaled dimensions and any discrepancies are to be reported to the architects.

Revisions			
A:	11/07/11	Note on render revised.	MGB

This drawing is the copyright of the architects and must not be reproduced without permission.
Figured dimensions to be taken in preference to scaled dimensions and any discrepancies are to be reported to the architects.

Revisions

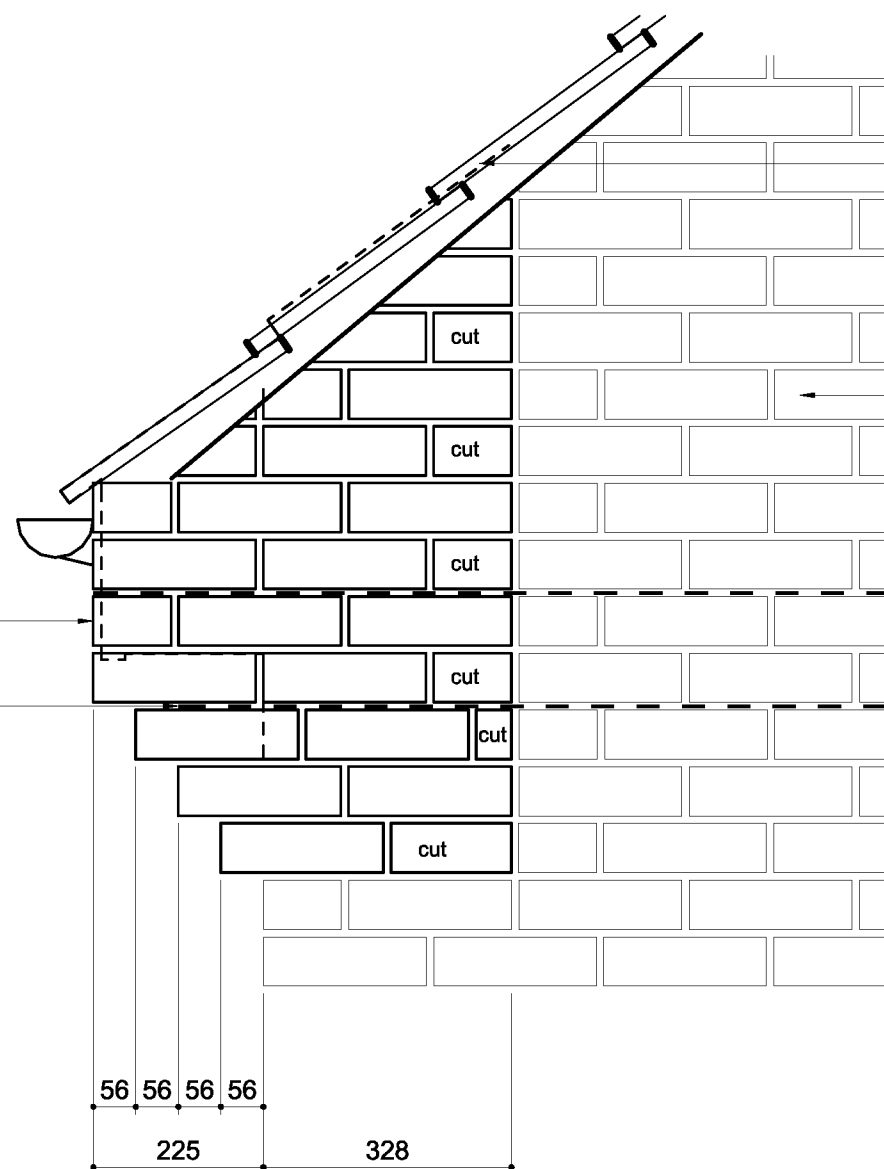

Feature brick when specified refer to house type schedule

Brick reinforcement

For verge detail refer to house type schedule

Main walling material as house type schedule


NOTE:
WHEN CORBEL IS CONSTRUCTED USING THE MAIN WALLING MATERIAL, DO NOT FORM THE VERTICAL JOINT

Fascia board

REFER TO TECHNICAL SPECIFICATION FOR WALL CONSTRUCTION & CAVITY INSULATION REQUIREMENTS

68mm wide brick reinforcement

Corbel to step out 25mm when unit is rendered or when indicated on the working drawings

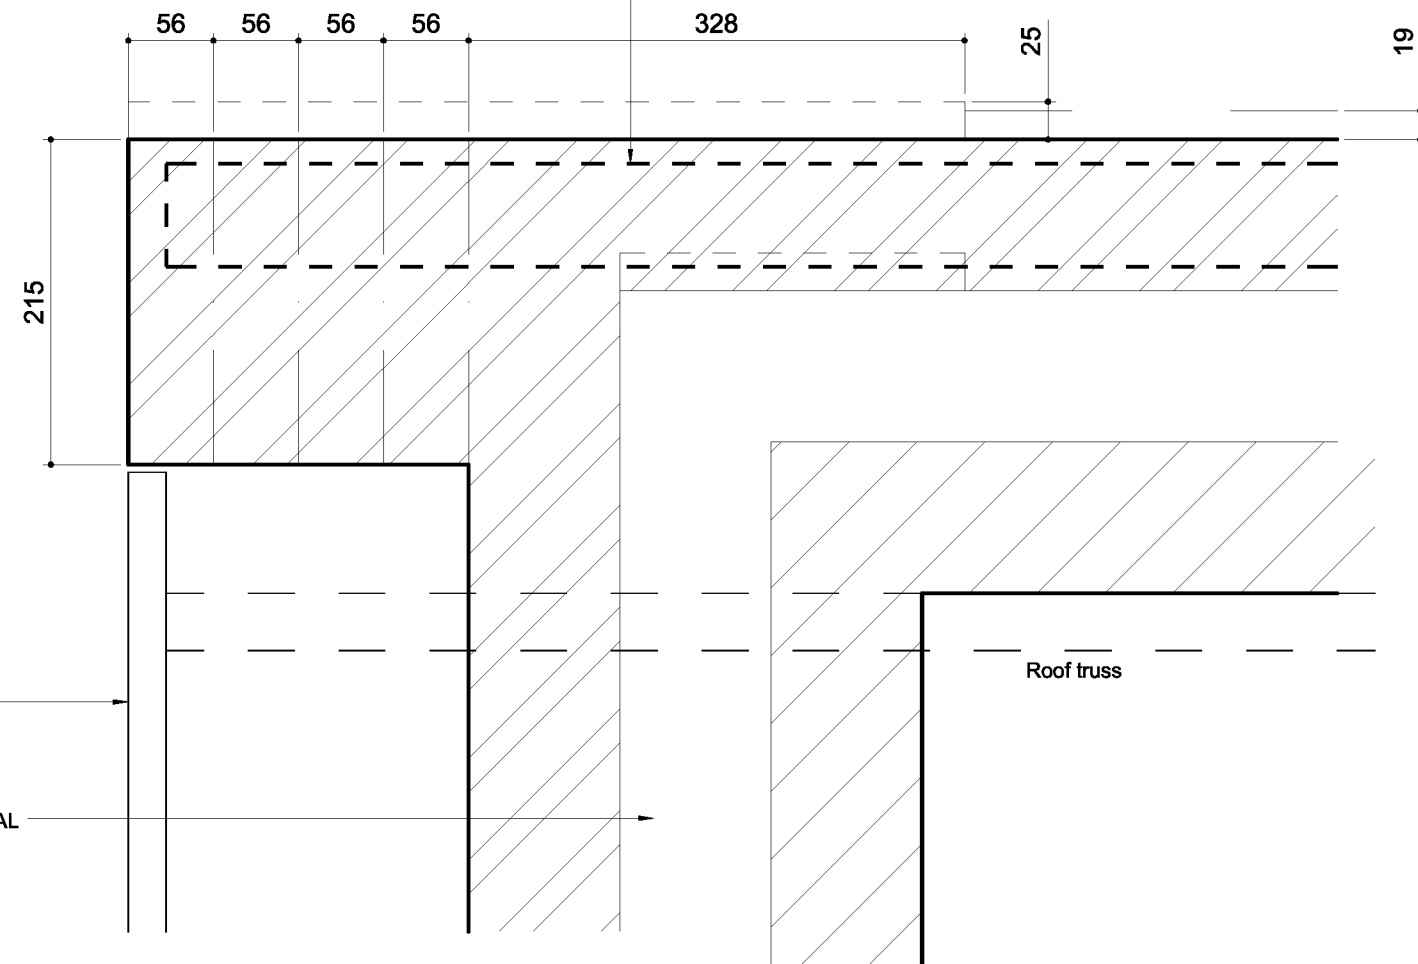


Roof truss

This drawing is the copyright of the architects and must not be reproduced without permission.
Figured dimensions to be taken in preference to scaled dimensions and any discrepancies are to be reported to the architects.

Revisions

A:	29/03/11	Notes revised with reference to Tyvek omitted.	MJS
B:	28/03/13	Drawing title revised.	AK

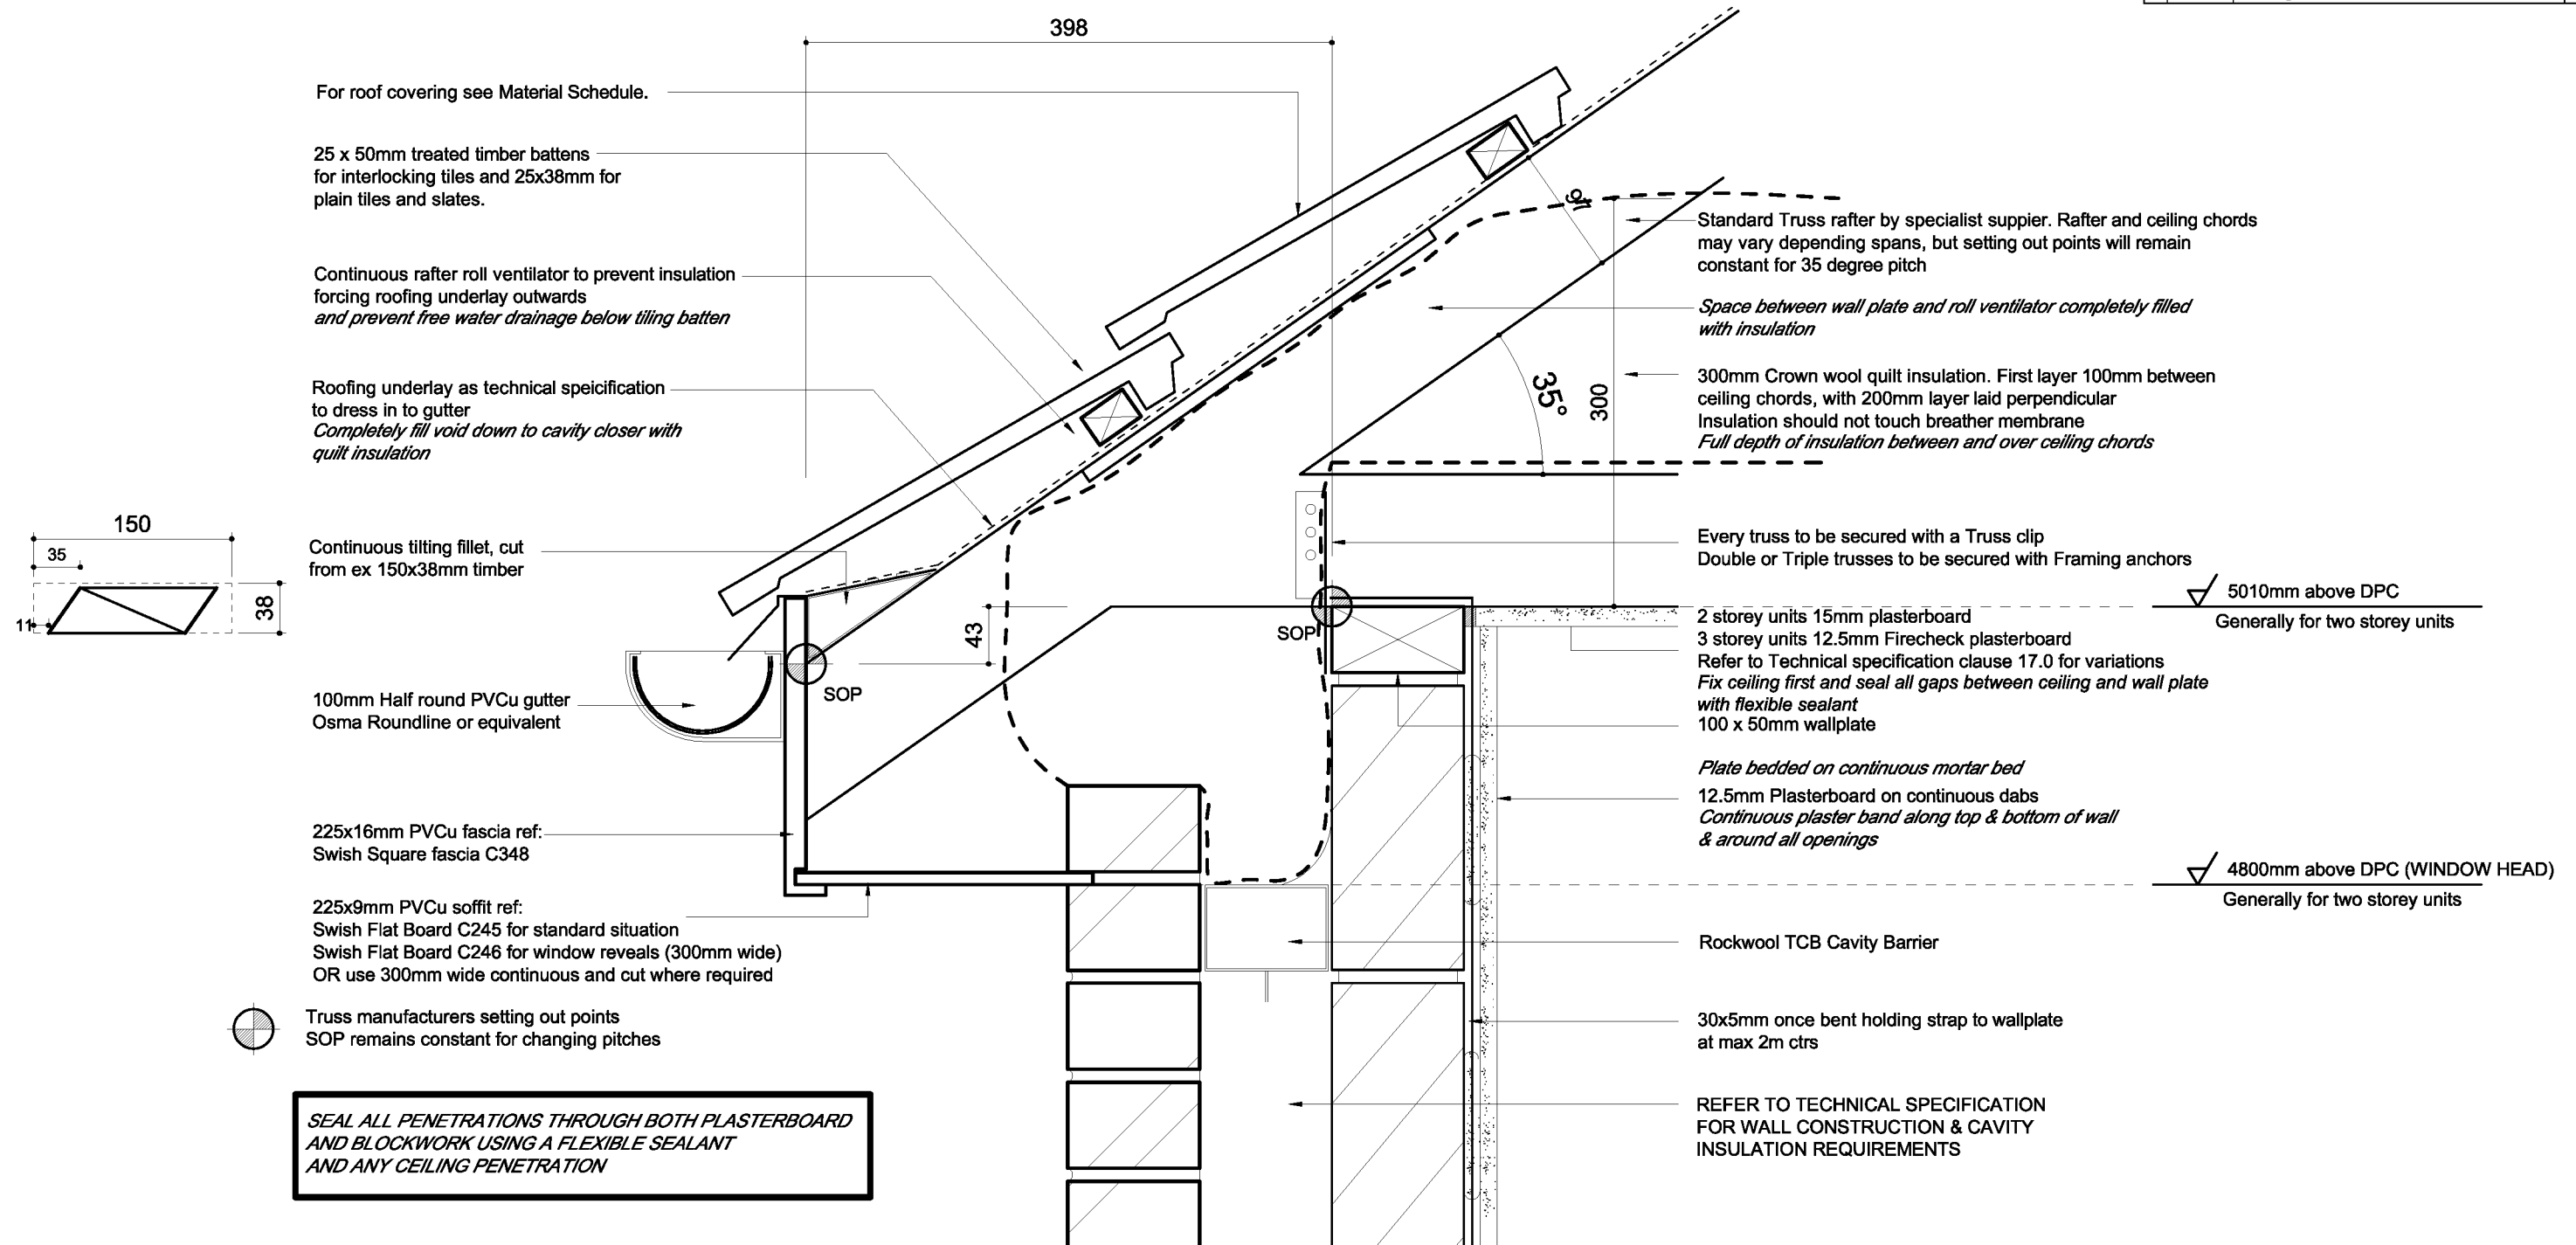

EAVES SECTION

Title:

Unventilated Boxed Eaves Detail

Drawing No:

GD-EAV-01

Scale @ A3:

1:5

Date:

01/10/10

Revision:

B


Drawn:

MJS

This drawing is the copyright of the architects and must not be reproduced without permission.
Figured dimensions to be taken in preference to scaled dimensions and any discrepancies are to be reported to the architects.

Revisions

A:	29/03/11	Notes revised with reference to Tyvek omitted.	MJS
B:	28/03/13	Drawing title revised.	AK

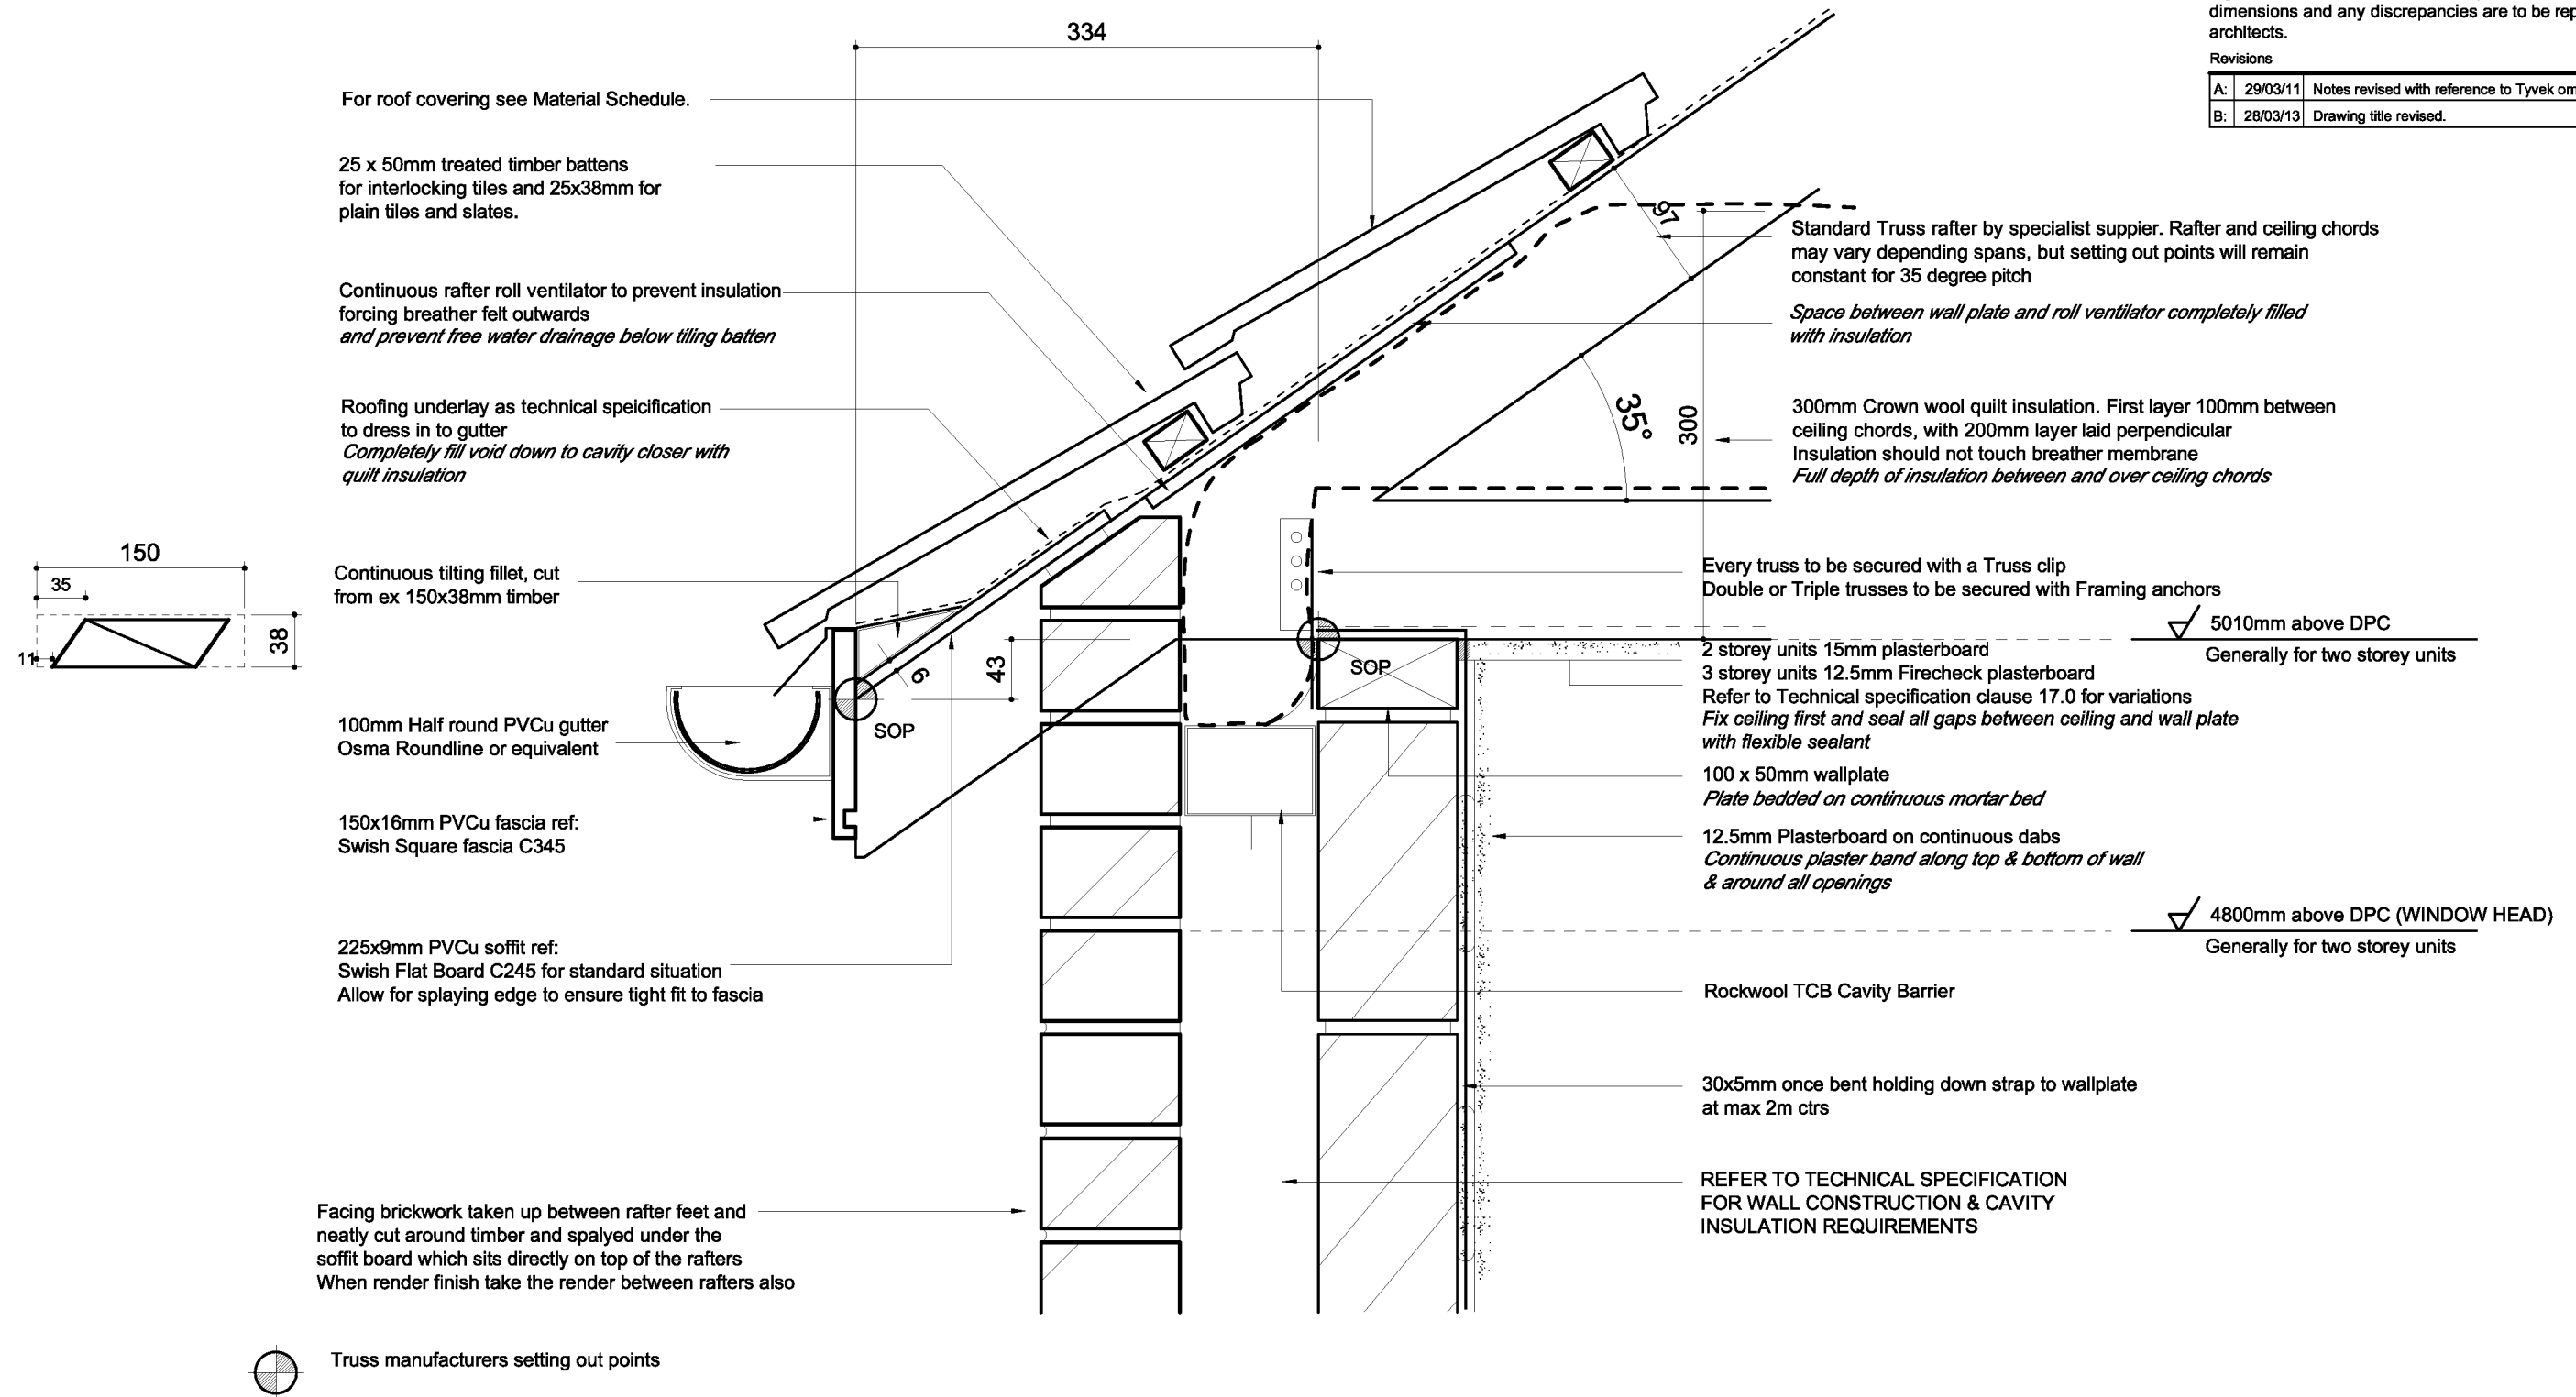

EAVES SECTION

SEAL ALL PENETRATIONS THROUGH BOTH PLASTERBOARD AND BLOCKWORK USING A FLEXIBLE SEALANT AND ANY CEILING PENETRATION

Title:

Unventilated Open Eaves Detail

Drawing No:

GD-EAV-02

Scale @ A3:

1:5

Date:

01/10/10

Revision:

B

Drawn:

MJS


Rafter Depth @ 400 c/c's.	Celotex Insulation between rafters	Celotex Insulation under rafters
100mm	80mm GA4000	80mm GA4000
150mm	130mm XR4000	50mm GA4000
175mm	150mm XR4000	35mm TB4000
225mm	200mm XR4000	12mm TB4000

Rafter Depth @ 600 c/c's.	Celotex Insulation between rafters	Celotex Insulation under rafters
100mm	80mm GA4000	75mm GA4000
150mm	130mm XR4000	45mm GA4000
175mm	150mm XR4000	25mm TB4000
225mm	200mm XR4000	12mm TB4000

This drawing is the copyright of the architects and must not be reproduced without permission.
Figured dimensions to be taken in preference to scaled dimensions and any discrepancies are to be reported to the architects.

Revisions			
A:	29/03/11	Notes revised with reference to Tyvek omitted.	MJS
B:	07/07/11	Insulation and ceiling treatment revised.	MGB
C:	16/10/12	Vapour Check added to sloping ceiling and plasterboard notes amended.	TD
D:	28/03/13	Drawing title revised.	AK

Standard Attic Truss by specialist supplier.
Fix ceiling first and seal all gaps between ceiling and wall
plasterboard with flexible sealant

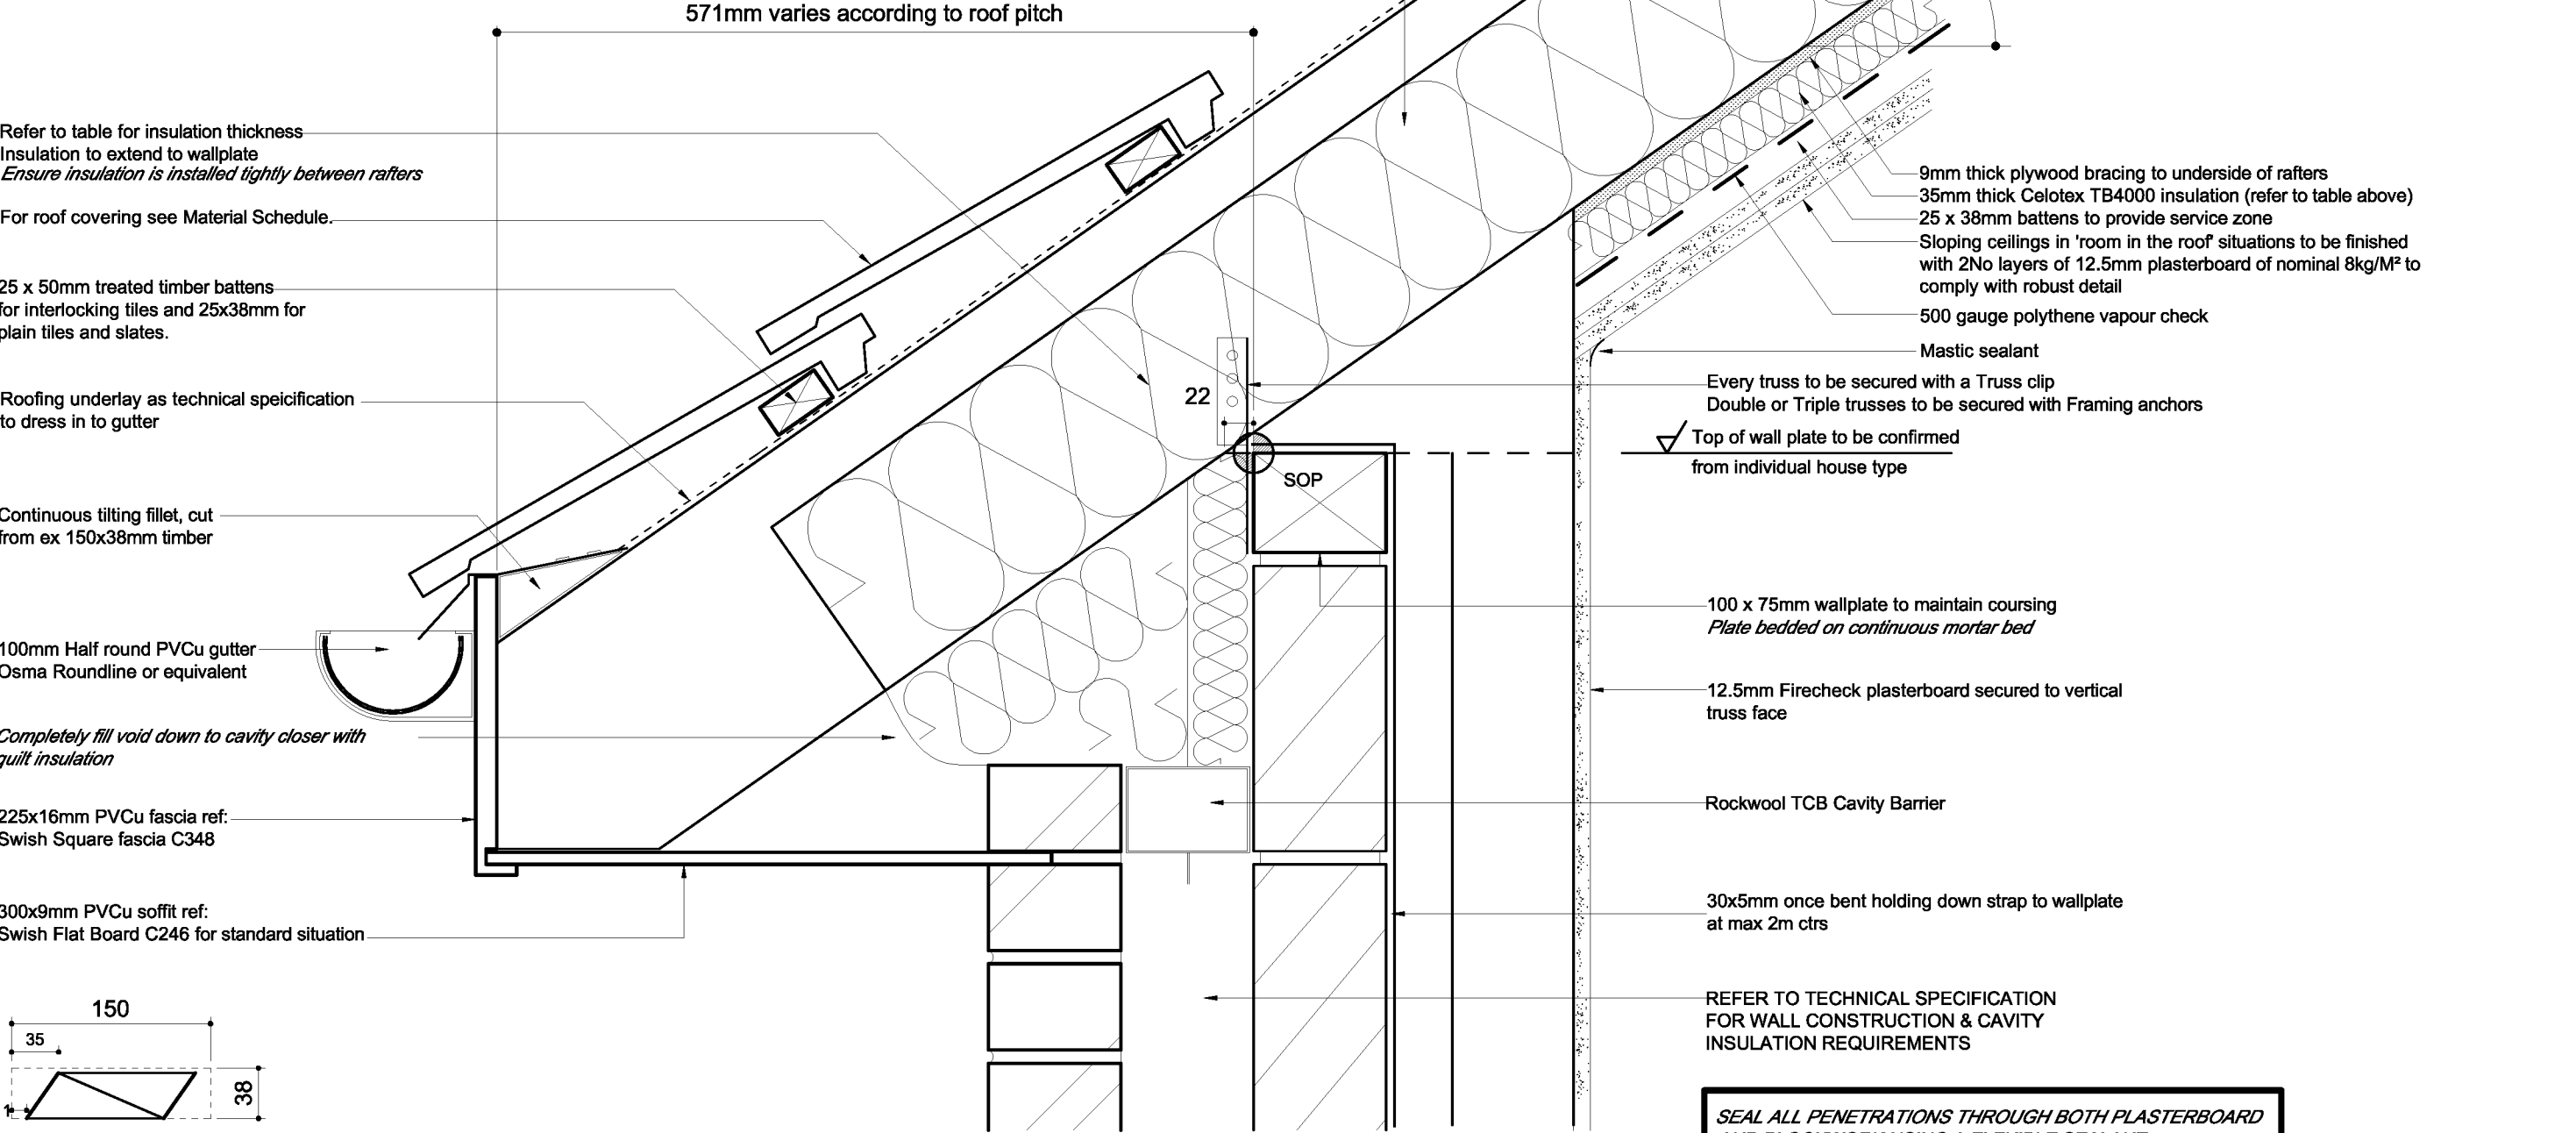

EAVES SECTION

Rafter Depth @ 400 c/c's.	Celotex Insulation between rafters	Celotex Insulation under rafters
100mm	80mm GA4000	80mm GA4000
150mm	130mm XR4000	50mm GA4000
175mm	150mm XR4000	35mm TB4000
225mm	200mm XR4000	12mm TB4000


Rafter Depth @ 600 c/c's.	Celotex Insulation between rafters	Celotex Insulation under rafters
100mm	80mm GA4000	75mm GA4000
150mm	130mm XR4000	45mm GA4000
175mm	150mm XR4000	25mm TB4000
225mm	200mm XR4000	12mm TB4000

Standard Attic Truss by specialist supplier.
Fix ceiling first and seal all gaps between ceiling and wall
plasterboard with flexible sealant

Refer to table above for insulation thickness
Insulation to extend to wallplate
Ensure insulation is installed tightly between rafters

This drawing is the copyright of the architects and must not
be reproduced without permission.
Figured dimensions to be taken in preference to scaled
dimensions and any discrepancies are to be reported to the
architects.

Revisions			
A:	29/03/11	Notes revised with reference to Tyvek omitted.	MJS
B:	07/07/11	Insulation and ceiling treatment revised.	MGB
C:	16/10/12	Vapour Check added to sloping ceiling and plasterboard notes amended.	TD

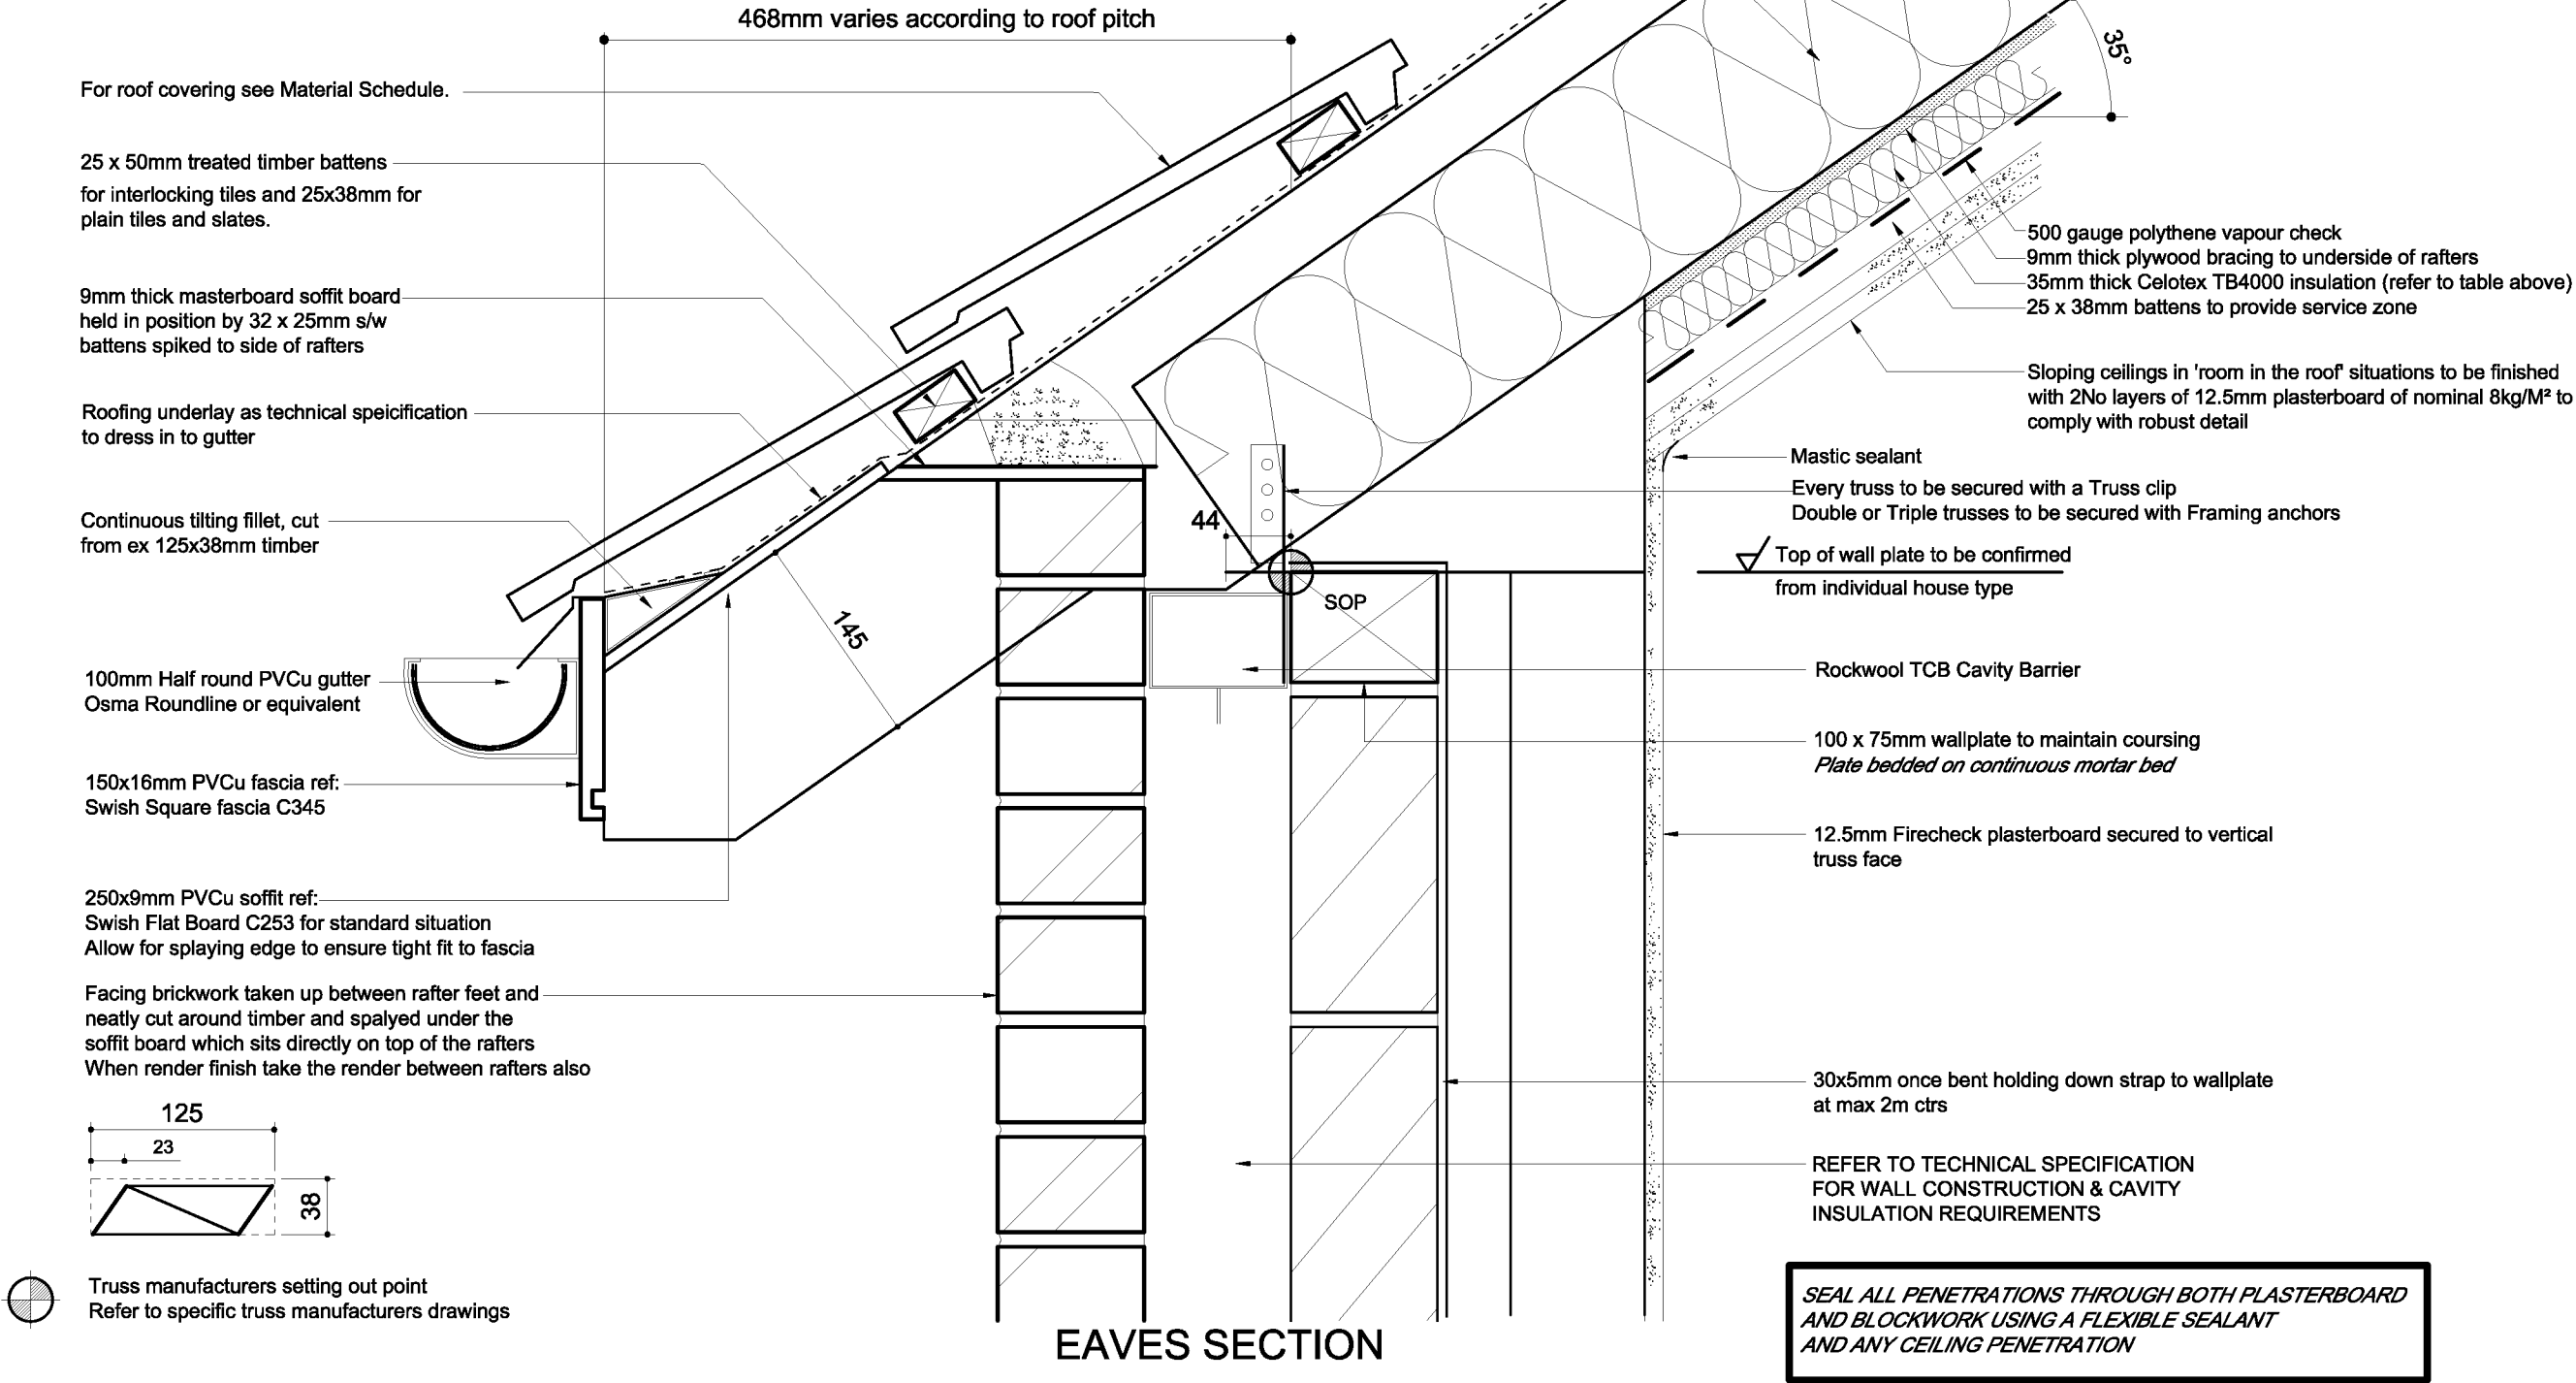

Rafter Depth @ 400 c/c's.	Celotex Insulation between rafters	Celotex Insulation under rafters
100mm	80mm GA4000	80mm GA4000
150mm	130mm XR4000	50mm GA4000
175mm	150mm XR4000	35mm TB4000
225mm	200mm XR4000	12mm TB4000

Rafter Depth @ 600 c/c's.	Celotex Insulation between rafters	Celotex Insulation under rafters
100mm	80mm GA4000	75mm GA4000
150mm	130mm XR4000	45mm GA4000
175mm	150mm XR4000	25mm TB4000
225mm	200mm XR4000	12mm TB4000

This drawing is the copyright of the architects and must not be reproduced without permission.
Figured dimensions to be taken in preference to scaled dimensions and any discrepancies are to be reported to the architects.

Revisions			
A:	29/03/11	Notes revised with reference to Tyvek omitted.	MJS
B:	07/07/11	Insulation and ceiling treatment revised.	MGB
C:	16/10/12	Vapour Check added to sloping ceiling and plasterboard notes amended.	TD
D:	28/03/13	Drawing title revised.	AK

Standard Attic Truss by specialist supplier.
Fix ceiling first and seal all gaps between ceiling and wall plasterboard with flexible sealant

Refer to table above for insulation thickness
Insulation to extend to wallplate
Ensure insulation is installed tightly between rafters

For roof covering see Material Schedule.

25 x 50mm treated timber battens
for interlocking tiles and 25x38mm for
plain tiles and slates.

Roofing underlay as technical specification
to dress in to gutter


Continuous tilting fillet, cut
from ex 150x38mm timber

100mm Half round PVCu gutter
Osma Roundline or equivalent

Completely fill void down to cavity closer with
quilt insulation

225x16mm PVCu fascia ref:
Swish Square fascia C348

300x9mm PVCu soffit ref:
Swish Flat Board C246 for standard situation

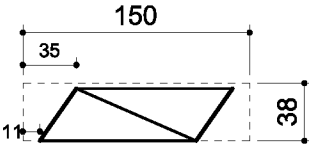

Truss manufacturers setting out point
Refer to specific truss manufacturers drawings

577mm varies according to roof pitch

35° Roof pitch variable

9mm thick plywood bracing to underside of rafters
35mm thick Celotex TB4000 insulation (refer to table above)
25 x 38mm battens to provide service zone
Sloping ceilings in 'room in the roof' situations to be finished
with 2No layers of 12.5mm plasterboard of nominal 8kg/M² to
comply with robust detail
500 gauge polythene vapour check

Top of wall plate to be confirmed
from individual house type
Mastic sealant

Every rafter to be secured with a Truss clip
Double or Triple rafters to be secured with Framing anchors

100 x 75mm wallplate to maintain coursing
Plate bedded on continuous mortar bed

12.5mm Firecheck plasterboard secured to vertical
brace face

Rockwool TCB Cavity Barrier

30x5mm once bent holding down strap to wallplate
at max 2m ctrs

REFER TO TECHNICAL SPECIFICATION
FOR WALL CONSTRUCTION & CAVITY
INSULATION REQUIREMENTS

SEAL ALL PENETRATIONS THROUGH BOTH PLASTERBOARD
AND BLOCKWORK USING A FLEXIBLE SEALANT
AND ANY CEILING PENETRATION


EAVES SECTION

This drawing is the copyright of the architects and must not be reproduced without permission.
Figured dimensions to be taken in preference to scaled dimensions and any discrepancies are to be reported to the architects.

Revisions			
A:	07/07/11	Insulation and ceiling treatment revised.	MGB
B:	16/10/12	Vapour check added to sloping ceiling and plasterboard notes amended. Vapour check omitted to horizontal ceiling.	TD

Rafter Depth @ 400 c/c's.	Celotex Insulation between rafters	Celotex Insulation under rafters
100mm	80mm GA4000	80mm GA4000
150mm	130mm XR4000	50mm GA4000
175mm	150mm XR4000	35mm TB4000
225mm	200mm XR4000	12mm TB4000

Rafter Depth @ 600 c/c's.	Celotex Insulation between rafters	Celotex Insulation under rafters
100mm	80mm GA4000	75mm GA4000
150mm	130mm XR4000	45mm GA4000
175mm	150mm XR4000	25mm TB4000
225mm	200mm XR4000	12mm TB4000

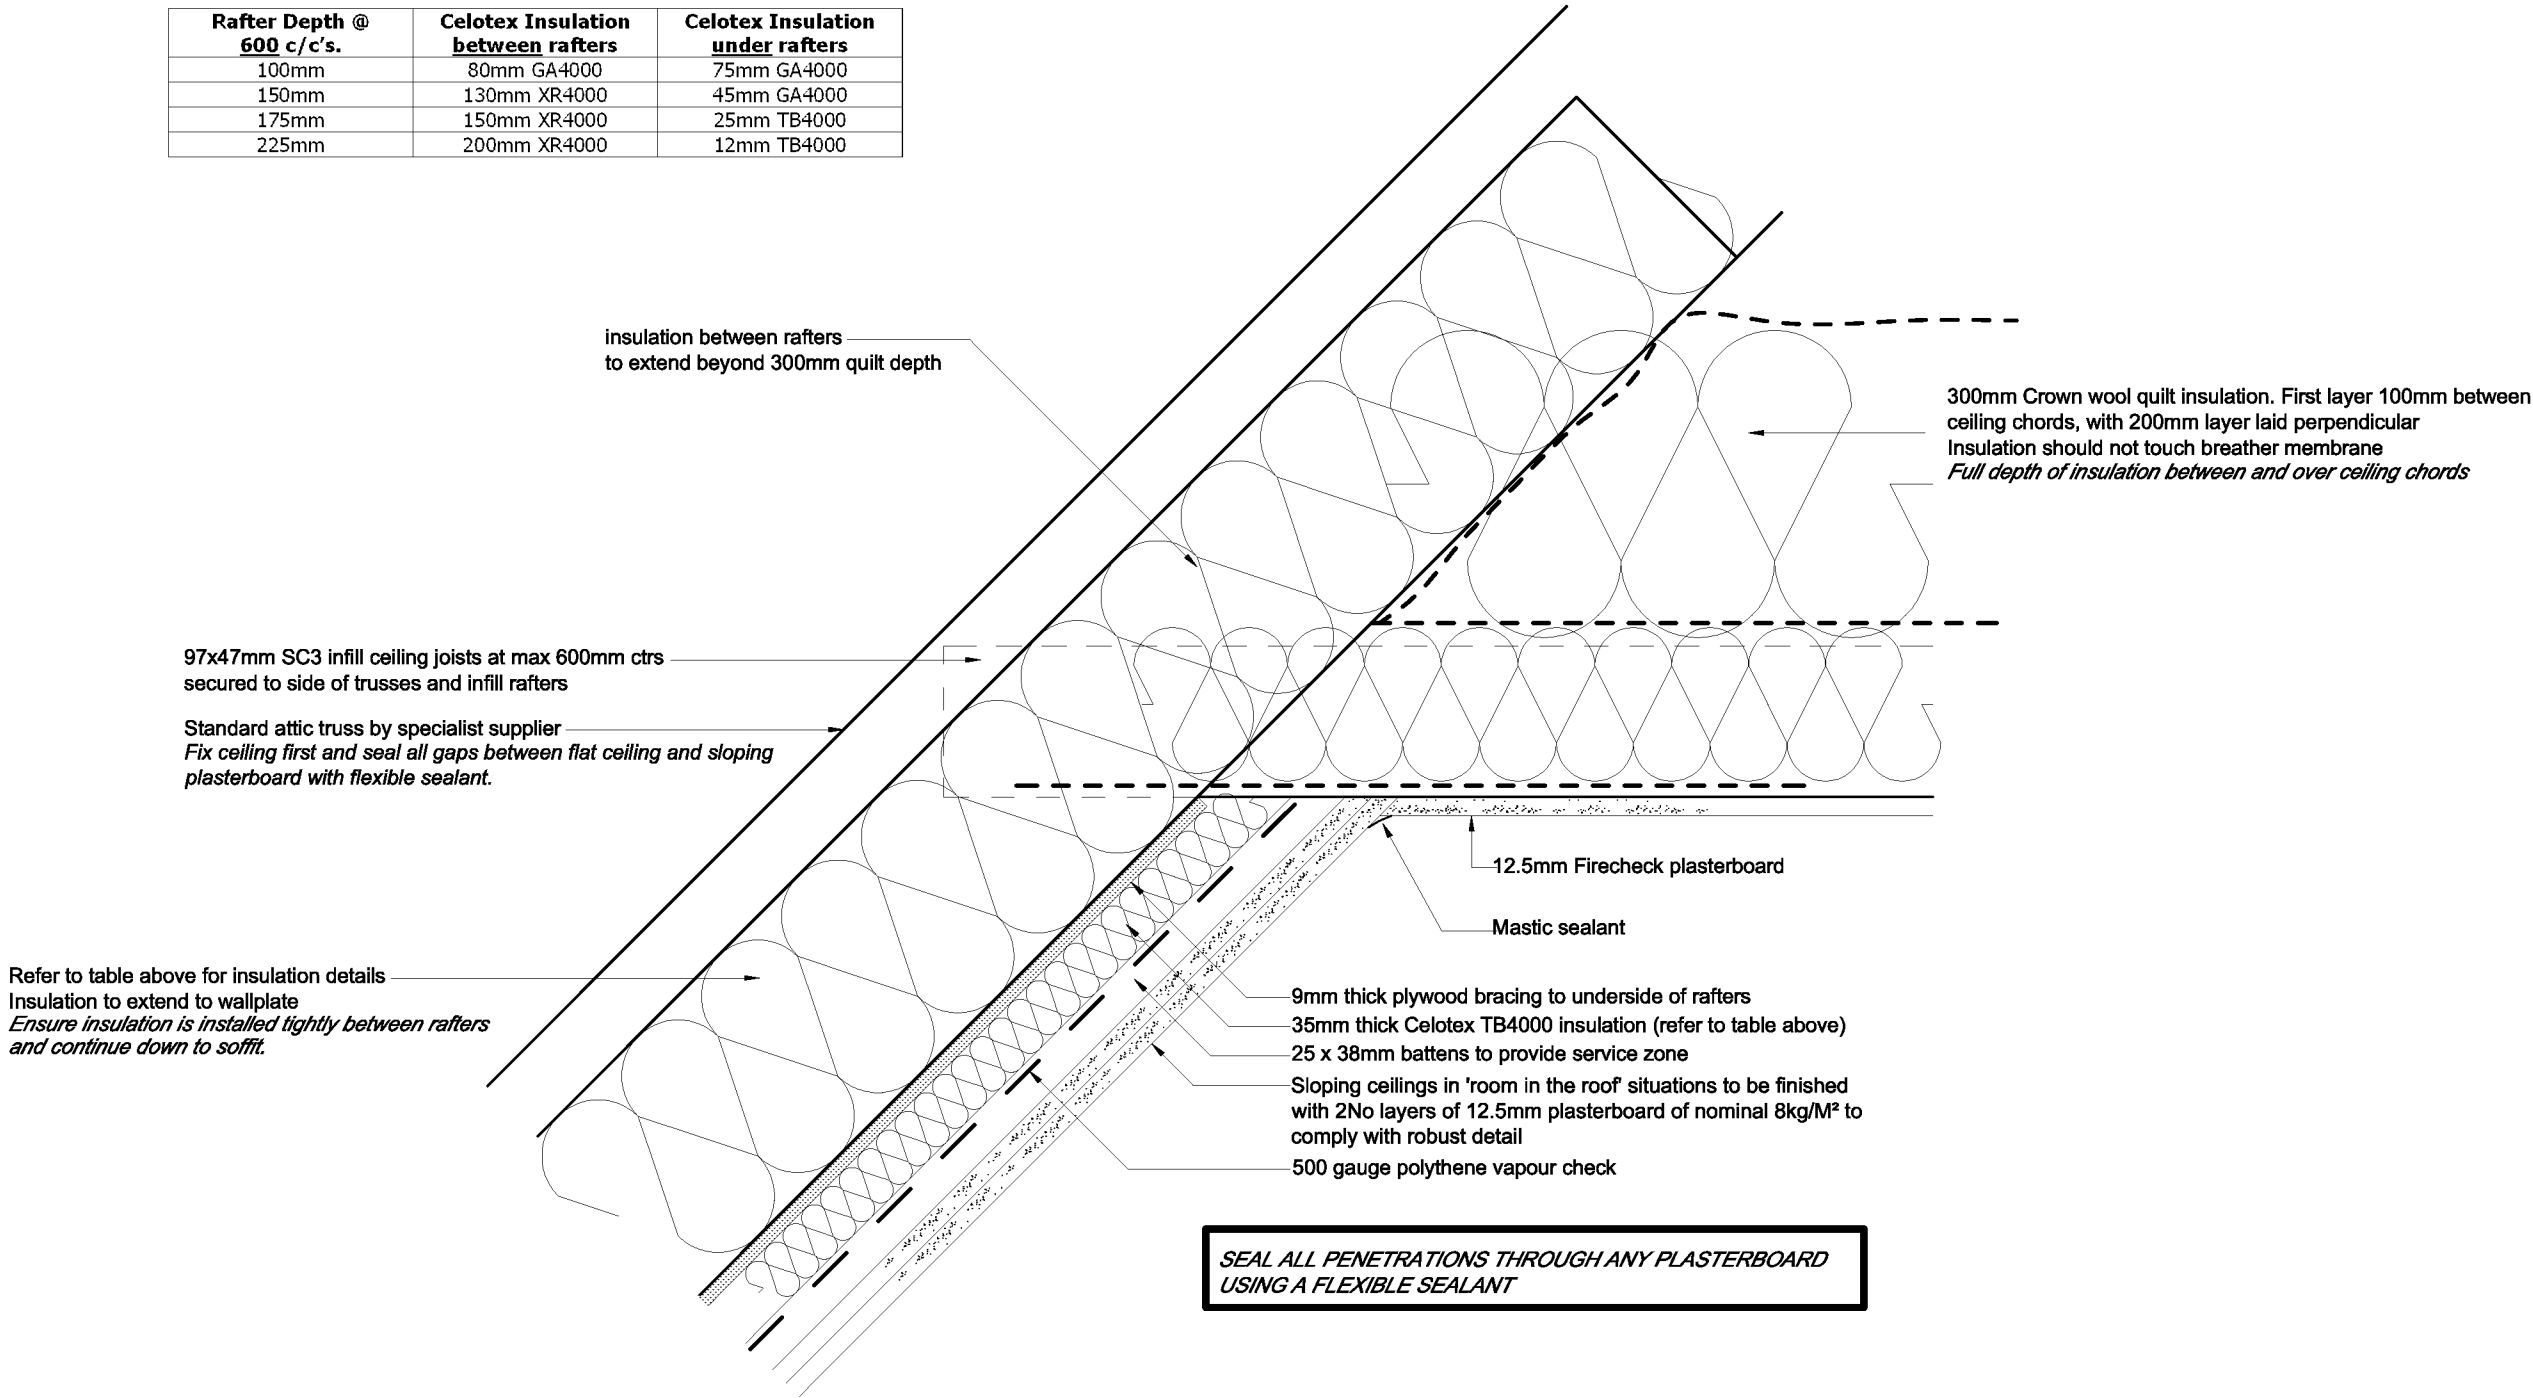

ROOF JUNCTION SECTION

Title:
Ceiling/Skilling Detail for Loose Rafter Roof

Drawing No:
GD-EAV-06

Revision:
B

Scale @ A3:
1:5

Date:
01/10/10

Drawn:
MJS




Rafter Depth @ 400 c/c's.	Celotex Insulation between rafters	Celotex Insulation under rafters
100mm	80mm GA4000	80mm GA4000
150mm	130mm XR4000	50mm GA4000
175mm	150mm XR4000	35mm TB4000
225mm	200mm XR4000	12mm TB4000

Rafter Depth @ 600 c/c's.	Celotex Insulation between rafters	Celotex Insulation under rafters
100mm	80mm GA4000	75mm GA4000
150mm	130mm XR4000	45mm GA4000
175mm	150mm XR4000	25mm TB4000
225mm	200mm XR4000	12mm TB4000

This drawing is the copyright of the architects and must not be reproduced without permission.
Figured dimensions to be taken in preference to scaled dimensions and any discrepancies are to be reported to the architects.


Revisions

Standard Attic Truss by specialist supplier.
Fix ceiling first and seal all gaps between ceiling and wall
plasterboard with flexible sealant

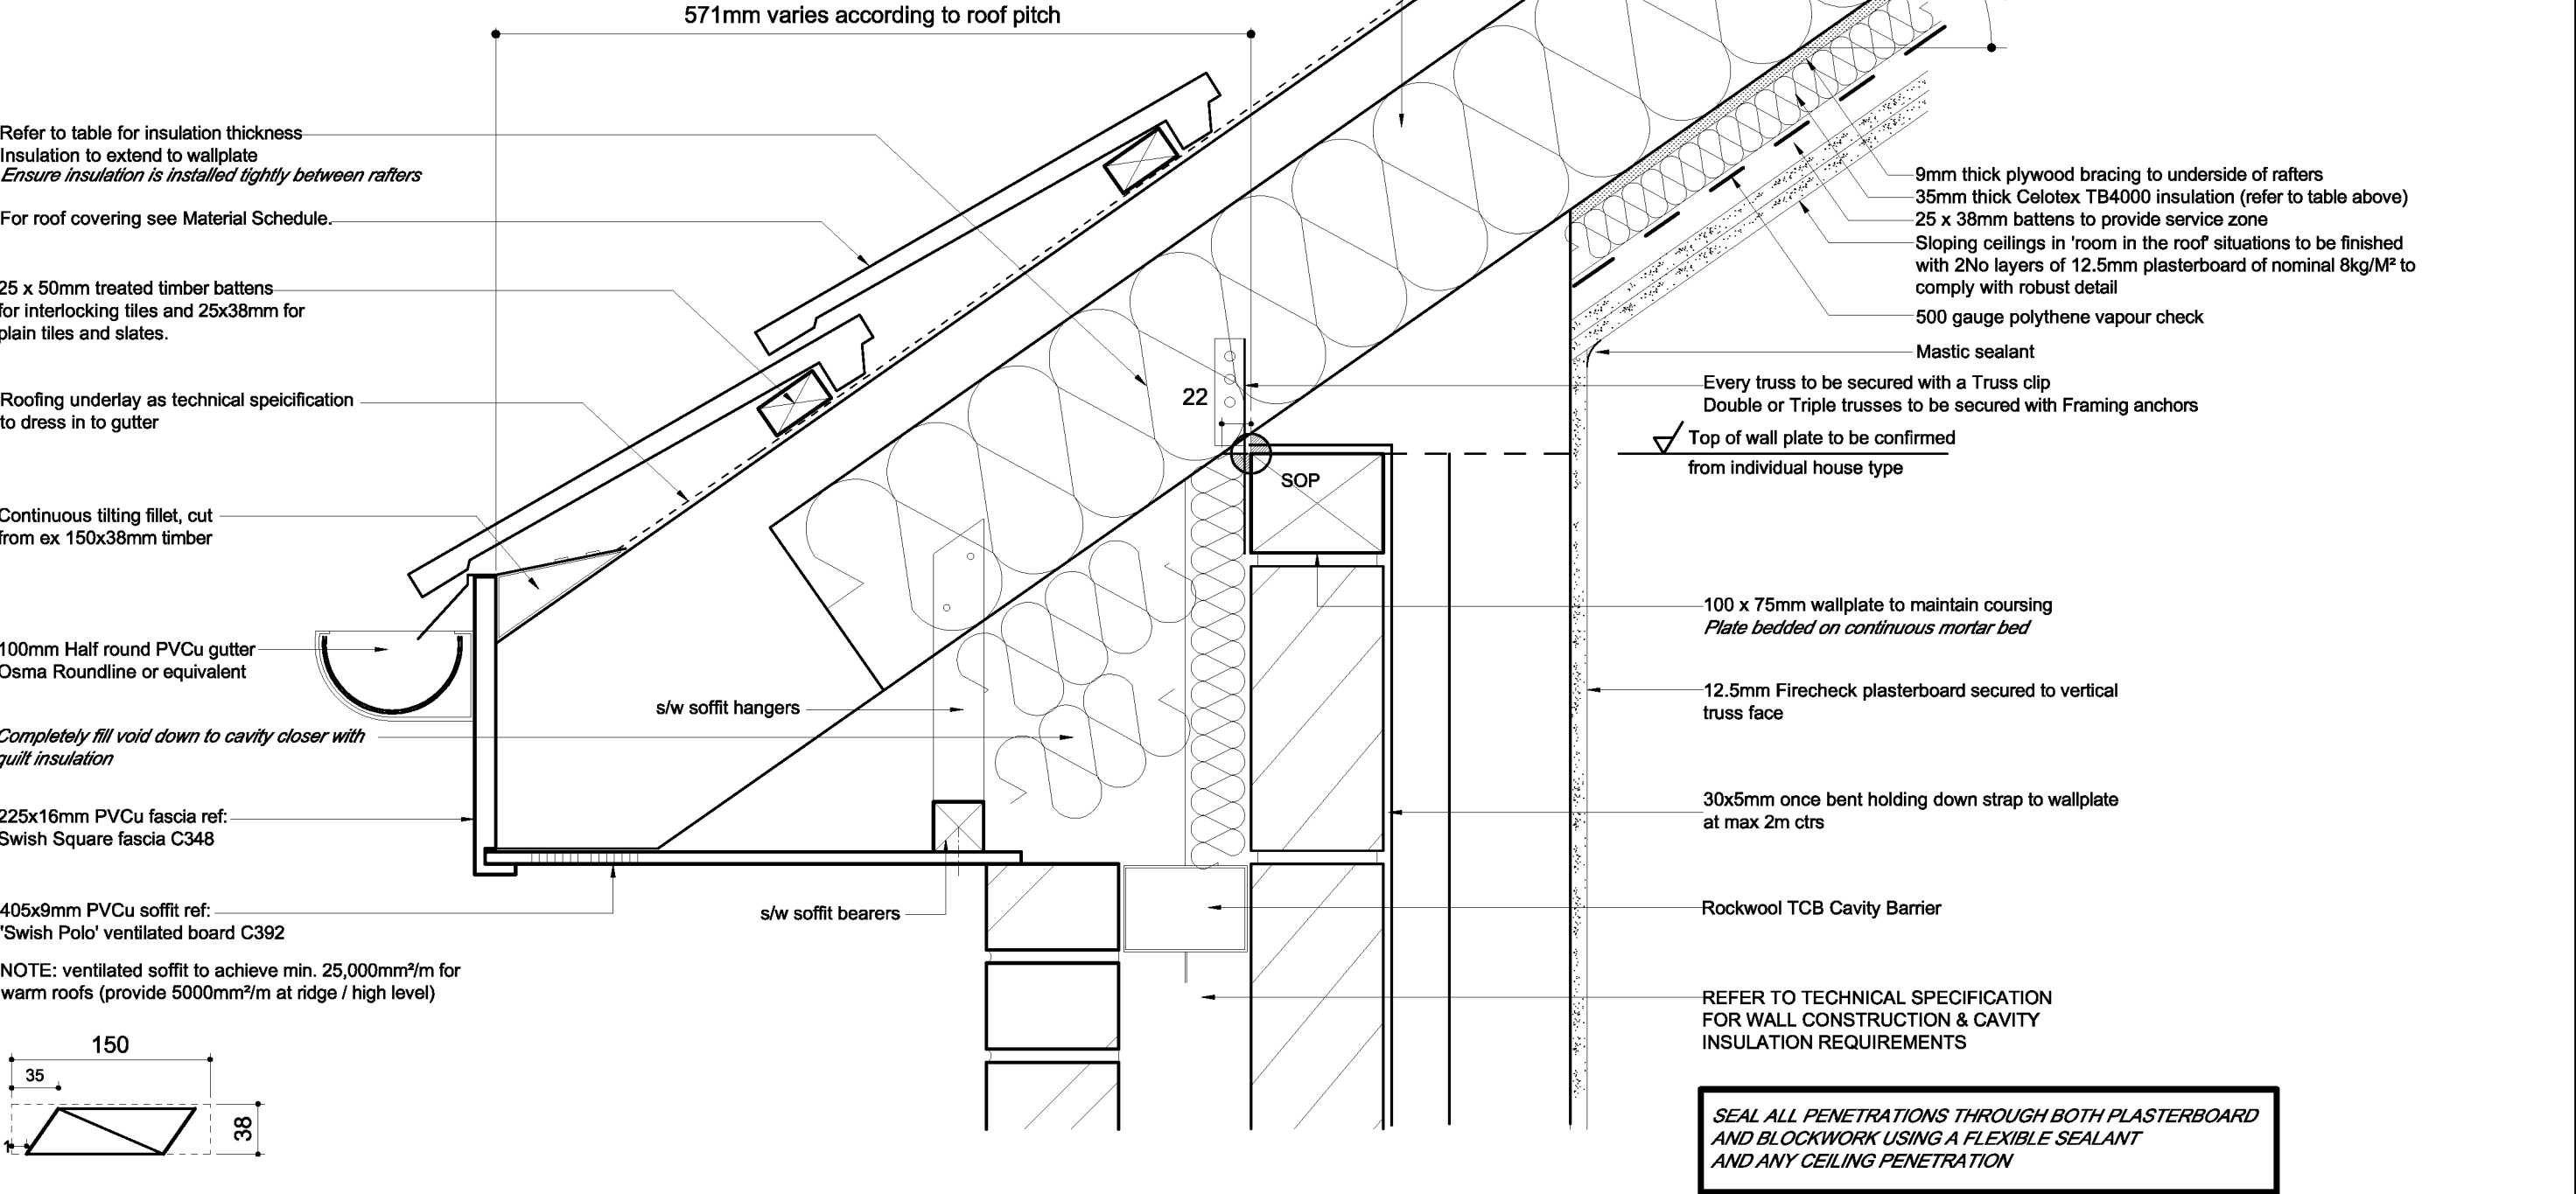

EAVES SECTION

Truss manufacturers setting out point
Refer to specific truss manufacturers drawings

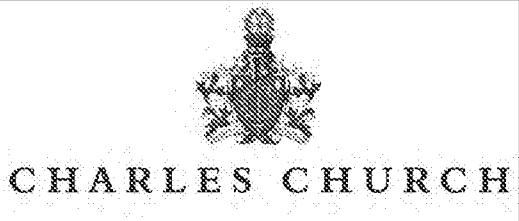

Title:
Ventilated Boxed Eaves Detail
for Raised Tie Roof

Drawing No:
GD-EAV-09
Scale @ A3:
1:5
Revision:
Date:
27/03/13
Drawn:
MJS



This drawing is the copyright of the architects and must not be reproduced without permission.
Figured dimensions to be taken in preference to scaled dimensions and any discrepancies are to be reported to the architects.

Revisions

- - -

SECTIONAL ELEVATION

Line of stepped flashing
position to suit roof slope

Roof construction as
specified

Cavity tray lapped over.
Lower/last tray to
provide weep hole
outlet through perp joint.

"V" trap polypropylene cavity tray well
lapped and fixed to manufacturers
details.

Code 4 lead flashing stepped and
built into wall under tray and
secured with lead wedge dressed
over tiles

REFER TO TECHNICAL SPECIFICATION
FOR WALL CONSTRUCTION & CAVITY
INSULATION REQUIREMENTS

CROSS SECTION

Title:

Stepped Flashing Abutment with Interlocking Tiles

Drawing No:

GD-FLA-01

Scale @ A3:

1:5

Date:

01/10/10

Revision:



-

Drawn:



MJS

This drawing is the copyright of the architects and must not be reproduced without permission.
Figured dimensions to be taken in preference to scaled dimensions and any discrepancies are to be reported to the architects.


Revisions

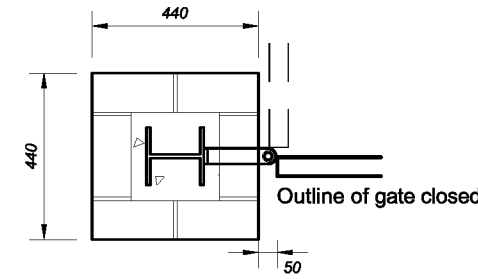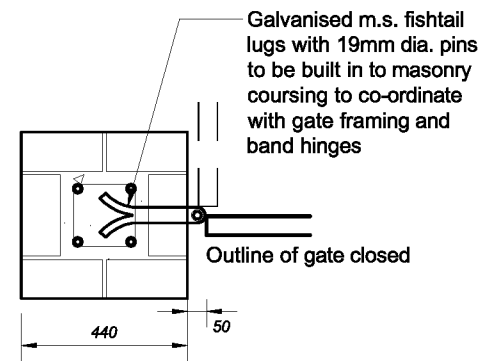


Galvanised m.s. channel mechanical fixed to main house wall at 450mm vertical ctrs with 100mm wide plates between flanges with hinge lugs welded to the plates. Set out hinge lugs to co-ordinate with 75mm coursing

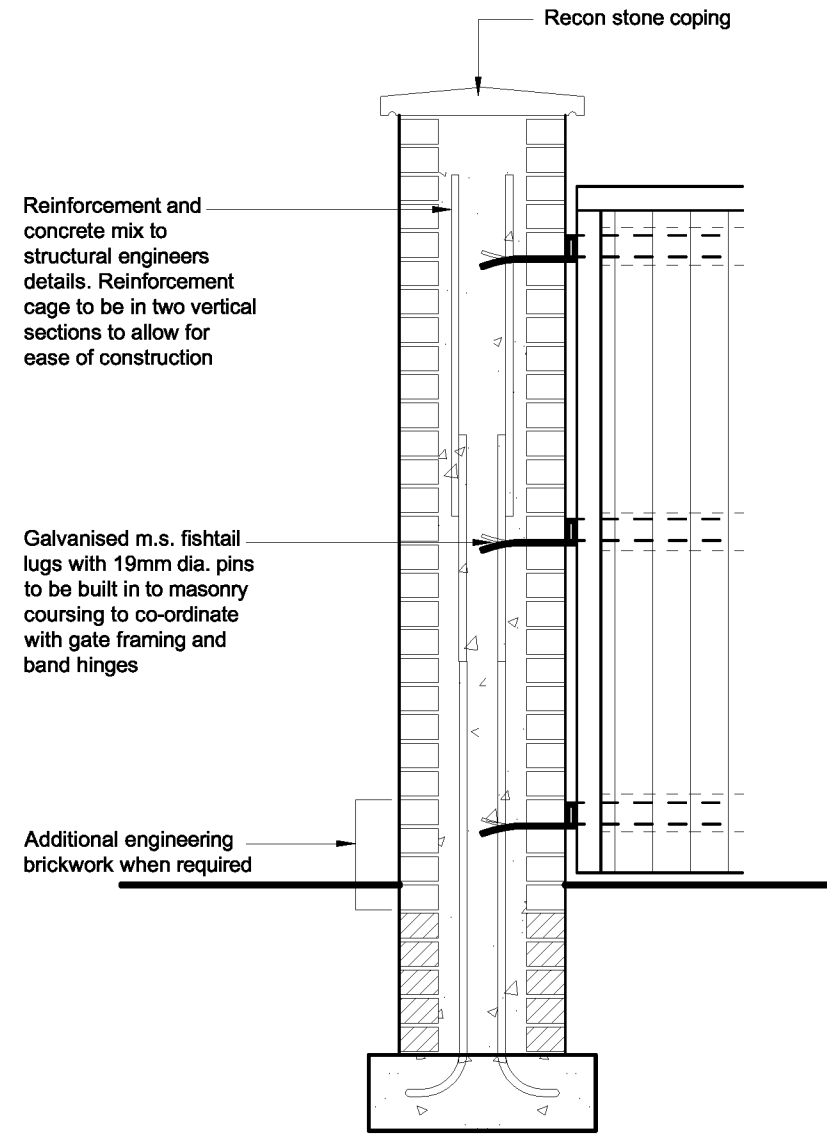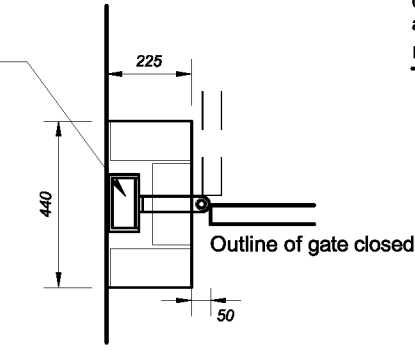

REINFORCED CONCRETE MASONRY PIER
When using 1200mm high gate no need to reinforce concrete in-fill

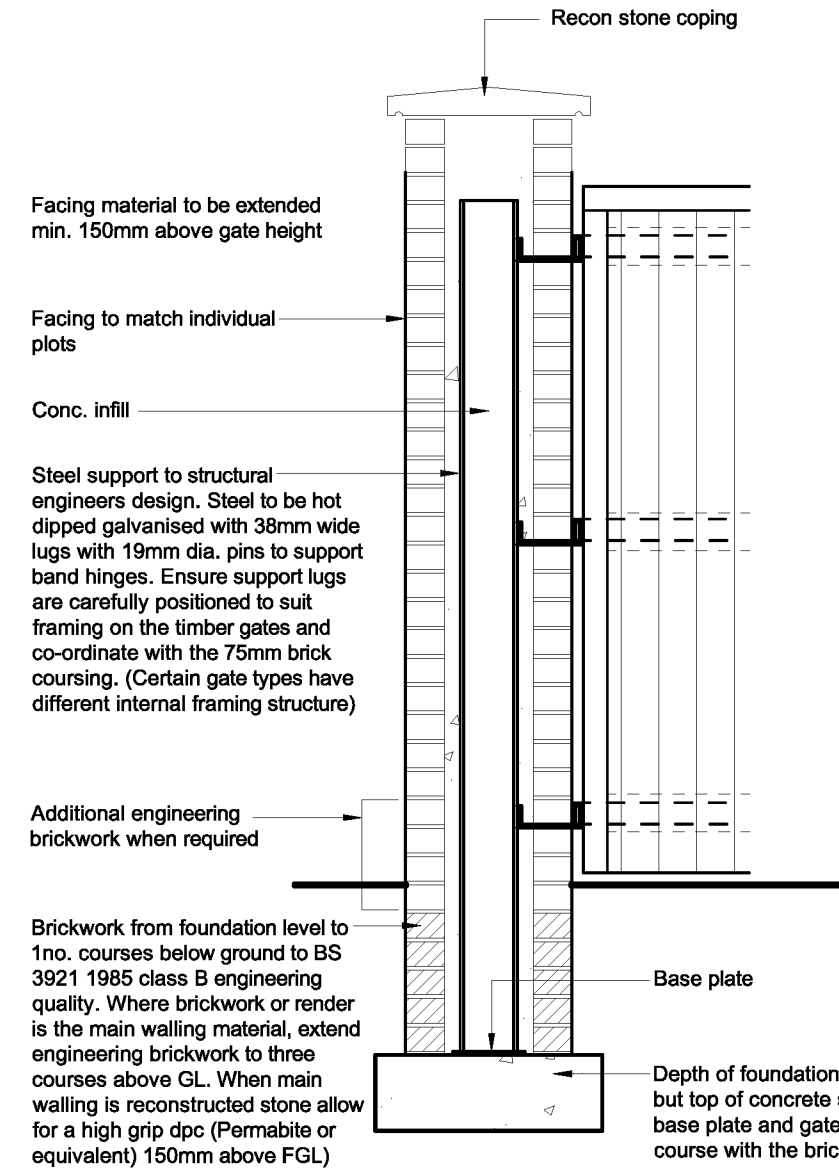

STEEL REINFORCED MASONRY PIER

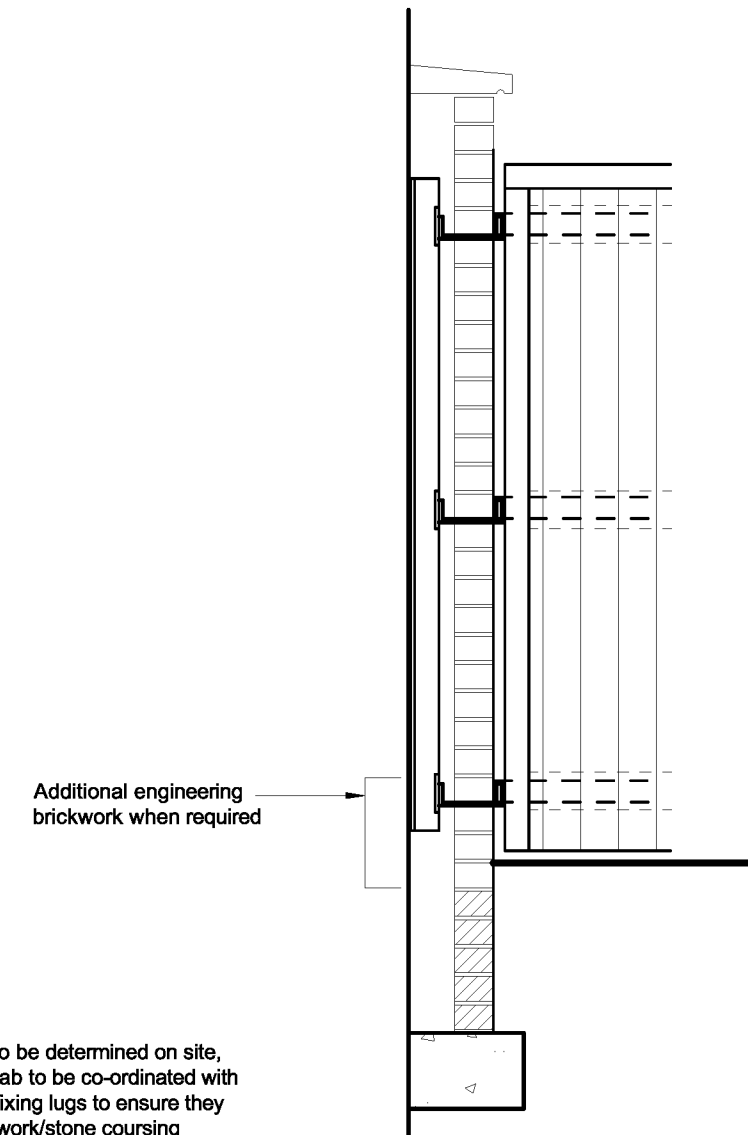


STEEL REINFORCED MASONRY PIER PIER - HALF PIER
When using 1200mm high gate no need to reinforce concrete in-fill

This drawing is the copyright of the architects and must not be reproduced without permission.
 Figured dimensions to be taken in preference to scaled dimensions and any discrepancies are to be reported to the architects.

Revisions

Rev	Description
1	Issue for tender

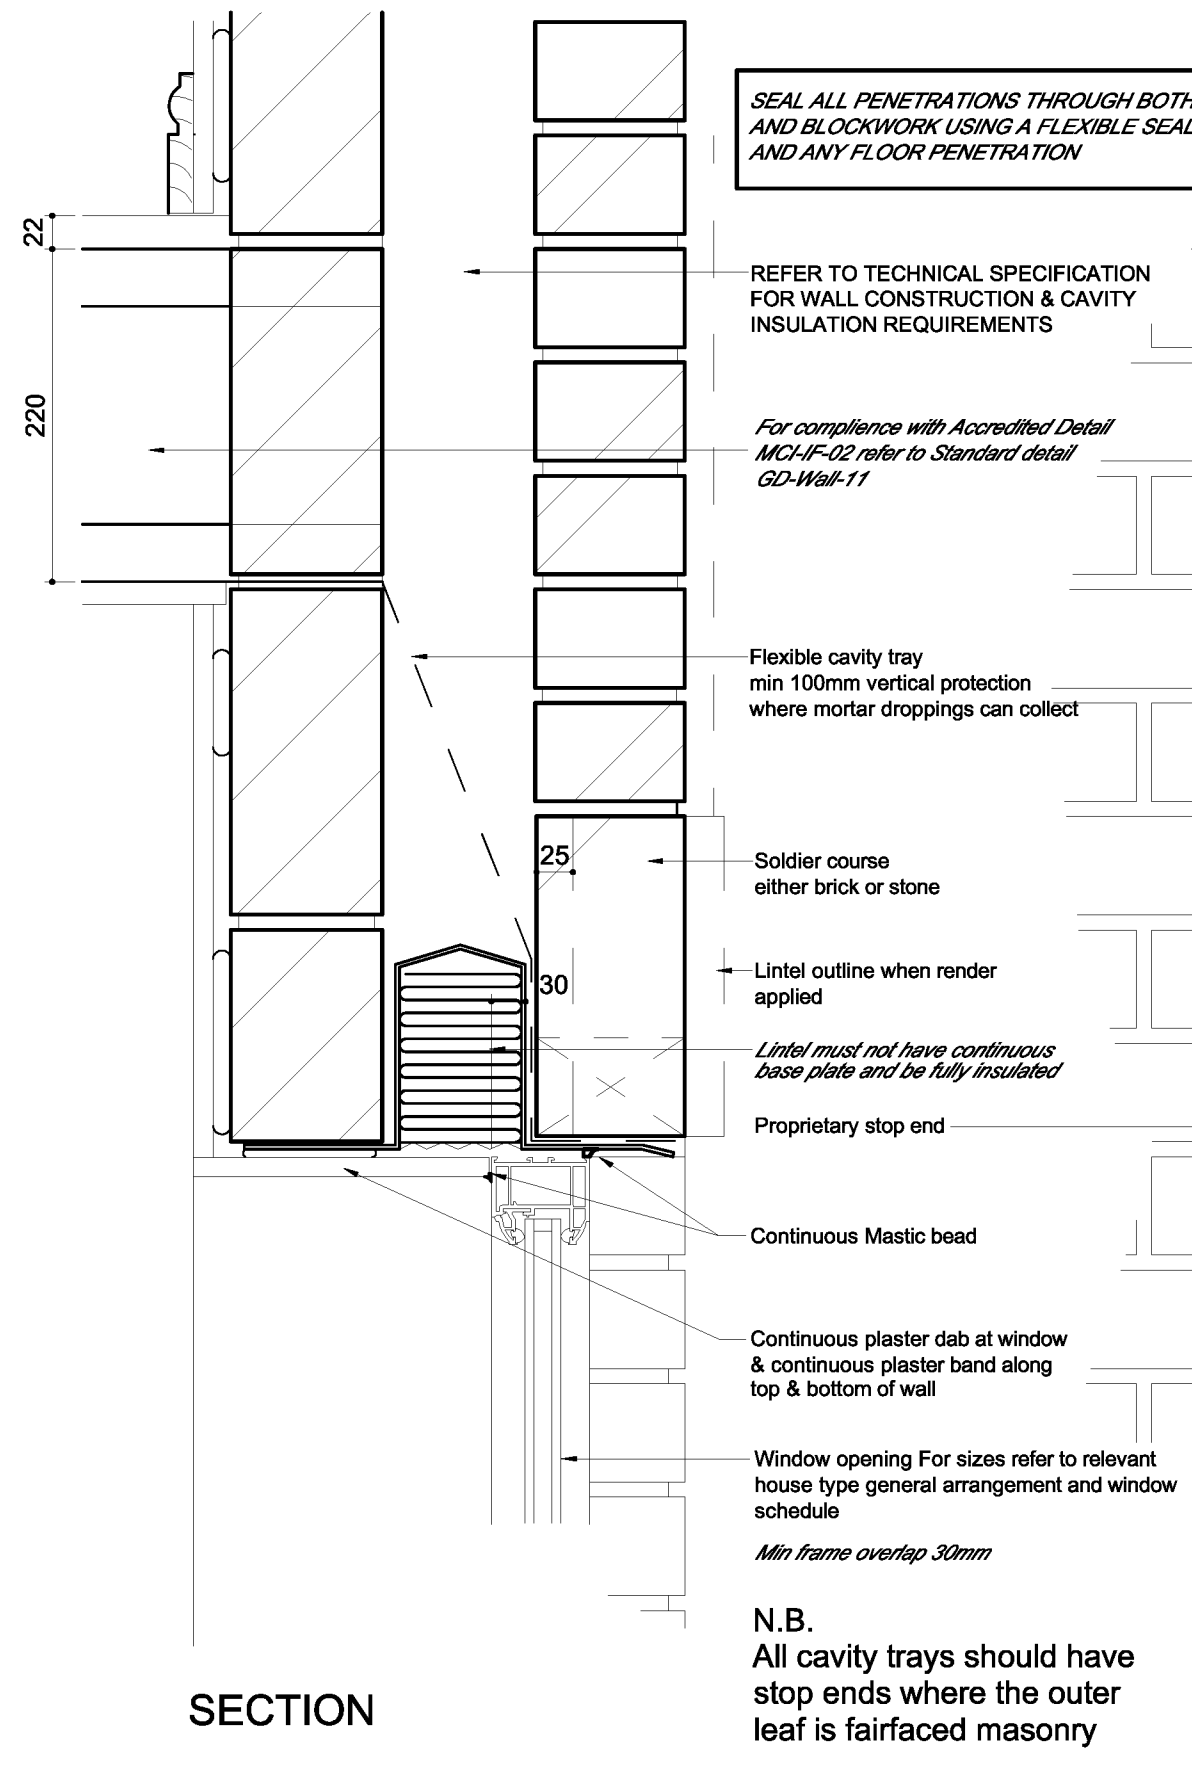

SEAL ALL PENETRATIONS THROUGH BOTH PLASTERBOARD AND BLOCKWORK USING A FLEXIBLE SEALANT AND ANY FLOOR PENETRATION

REFER TO TECHNICAL SPECIFICATION FOR WALL CONSTRUCTION & CAVITY INSULATION REQUIREMENTS

For compliance with Accredited Detail MCH-IF-02 refer to Standard detail GD-Wall-11

Flexible cavity tray min 100mm vertical protection where mortar droppings can collect

Soldier course either brick or stone

Lintel outline when render applied

Lintel must not have continuous base plate and be fully insulated

Proprietary stop end


Continuous Mastic bead

Continuous plaster dab at window & continuous plaster band along top & bottom of wall

Window opening For sizes refer to relevant house type general arrangement and window schedule

Min frame overlap 30mm

N.B.
 All cavity trays should have stop ends where the outer leaf is fairfaced masonry

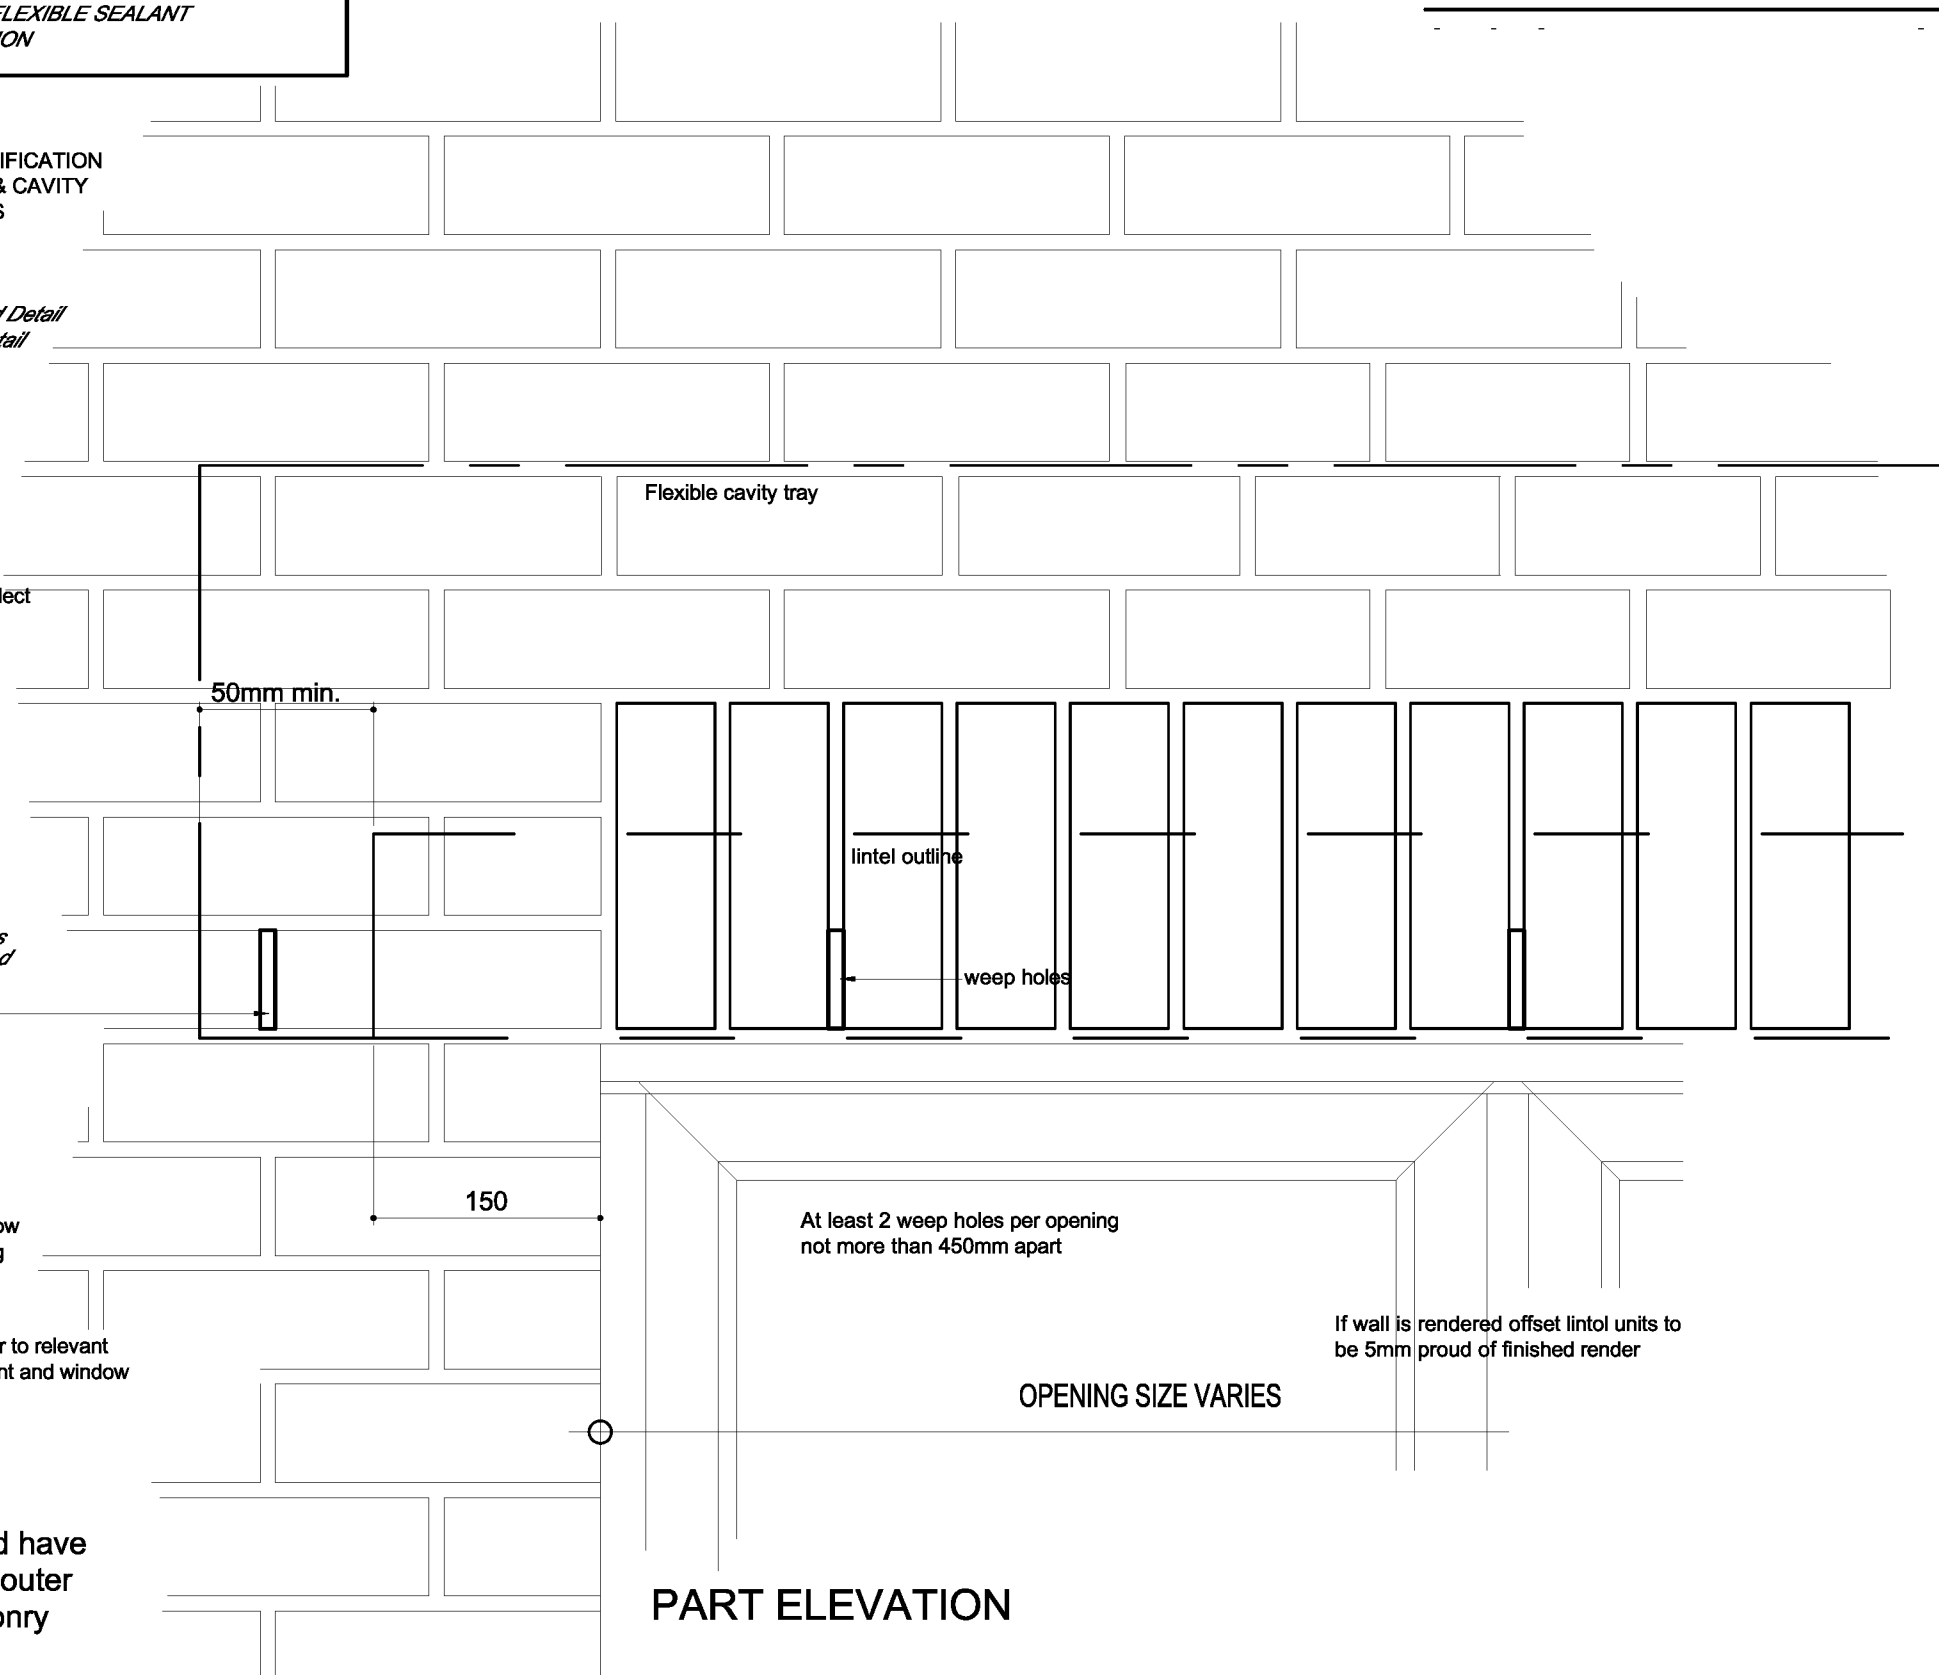

Flexible cavity tray

50mm min.

lintel outline

weep holes

150

At least 2 weep holes per opening not more than 450mm apart

If wall is rendered offset lintol units to be 5mm proud of finished render

OPENING SIZE VARIES

SECTION

PART ELEVATION



Title:
 Brick Soldier Lintel Detail

Drawing No:
 GD-LIN-01



Scale @ A3: 1:5
 Date: 01/10/10

Revision: -
 Drawn: MJS



This drawing is the copyright of the architects and must not be reproduced without permission.
Figured dimensions to be taken in preference to scaled dimensions and any discrepancies are to be reported to the architects.

Revisions

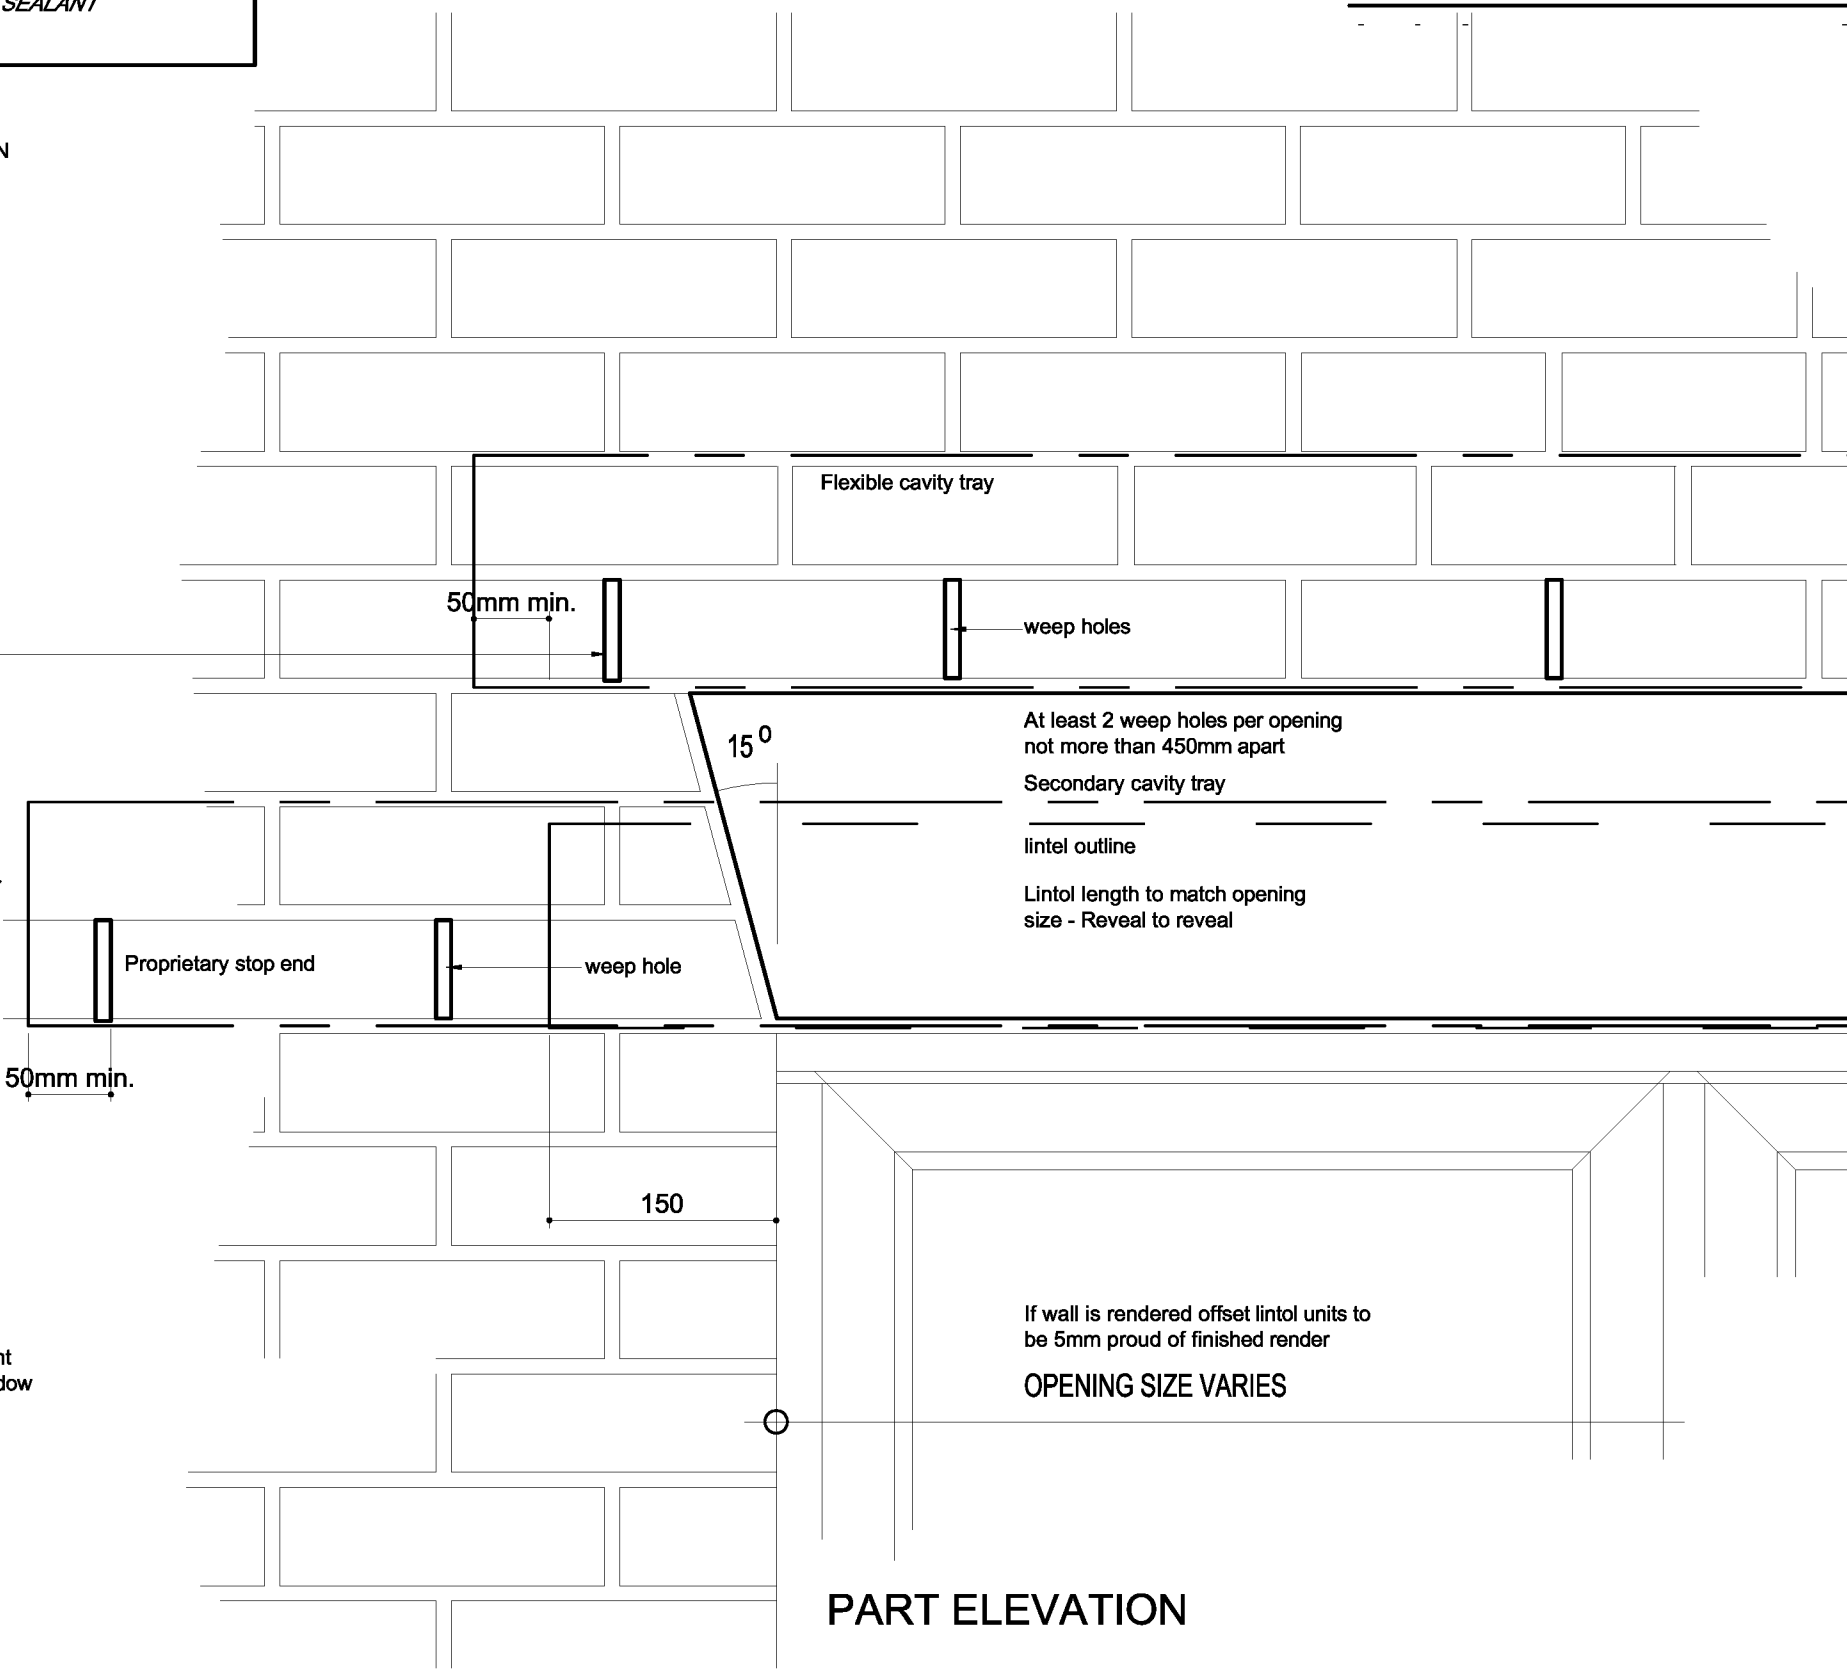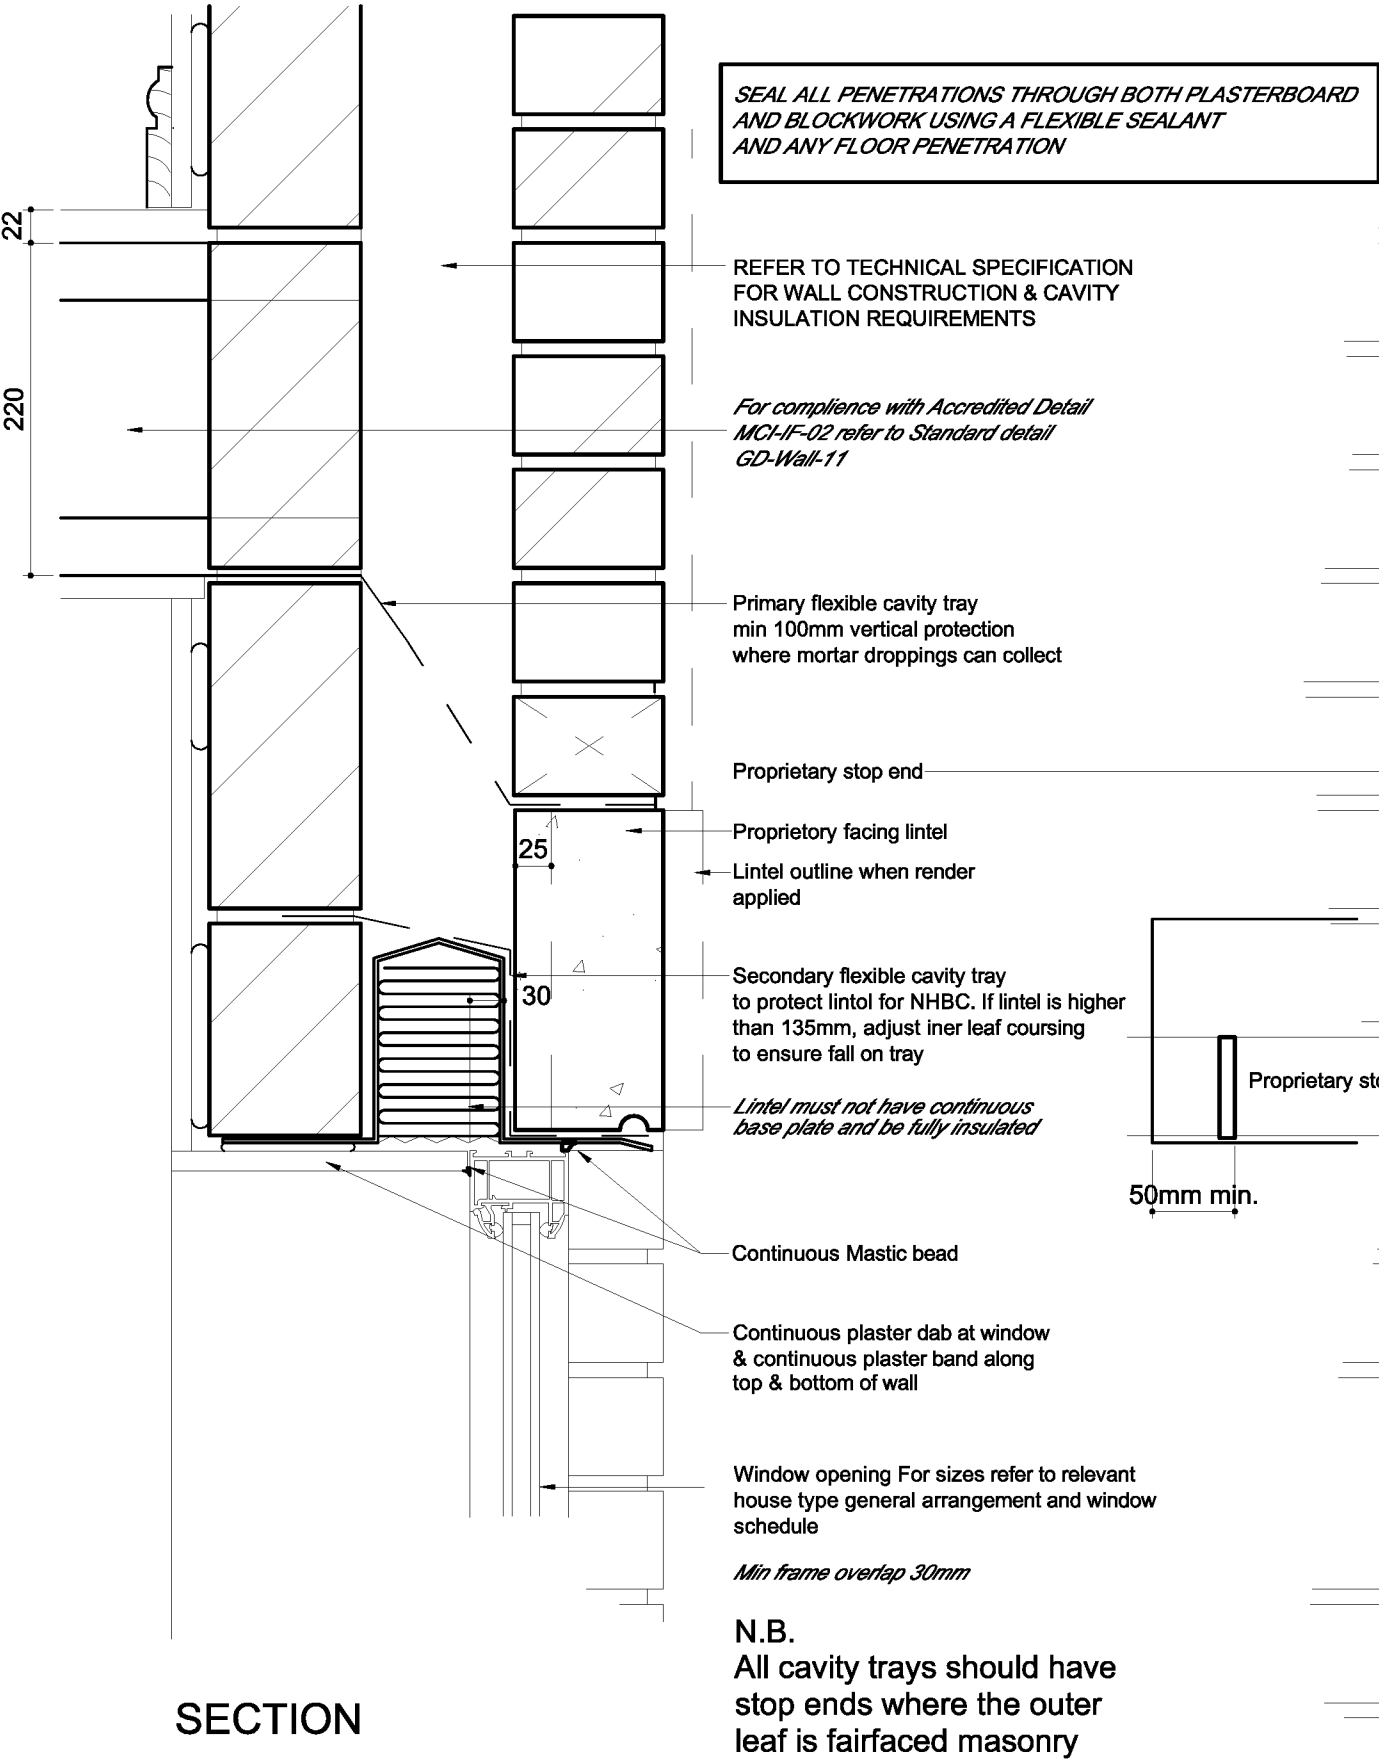

Title:
Splayed End Reconstituted Stone Lintel

Drawing No:
GD-LIN-02

Scale @ A3:
1:5


Date:
01/10/10

Revision:
-
Drawn:
MJS




This drawing is the copyright of the architects and must not be reproduced without permission.
Figured dimensions to be taken in preference to scaled dimensions and any discrepancies are to be reported to the architects.

Revisions

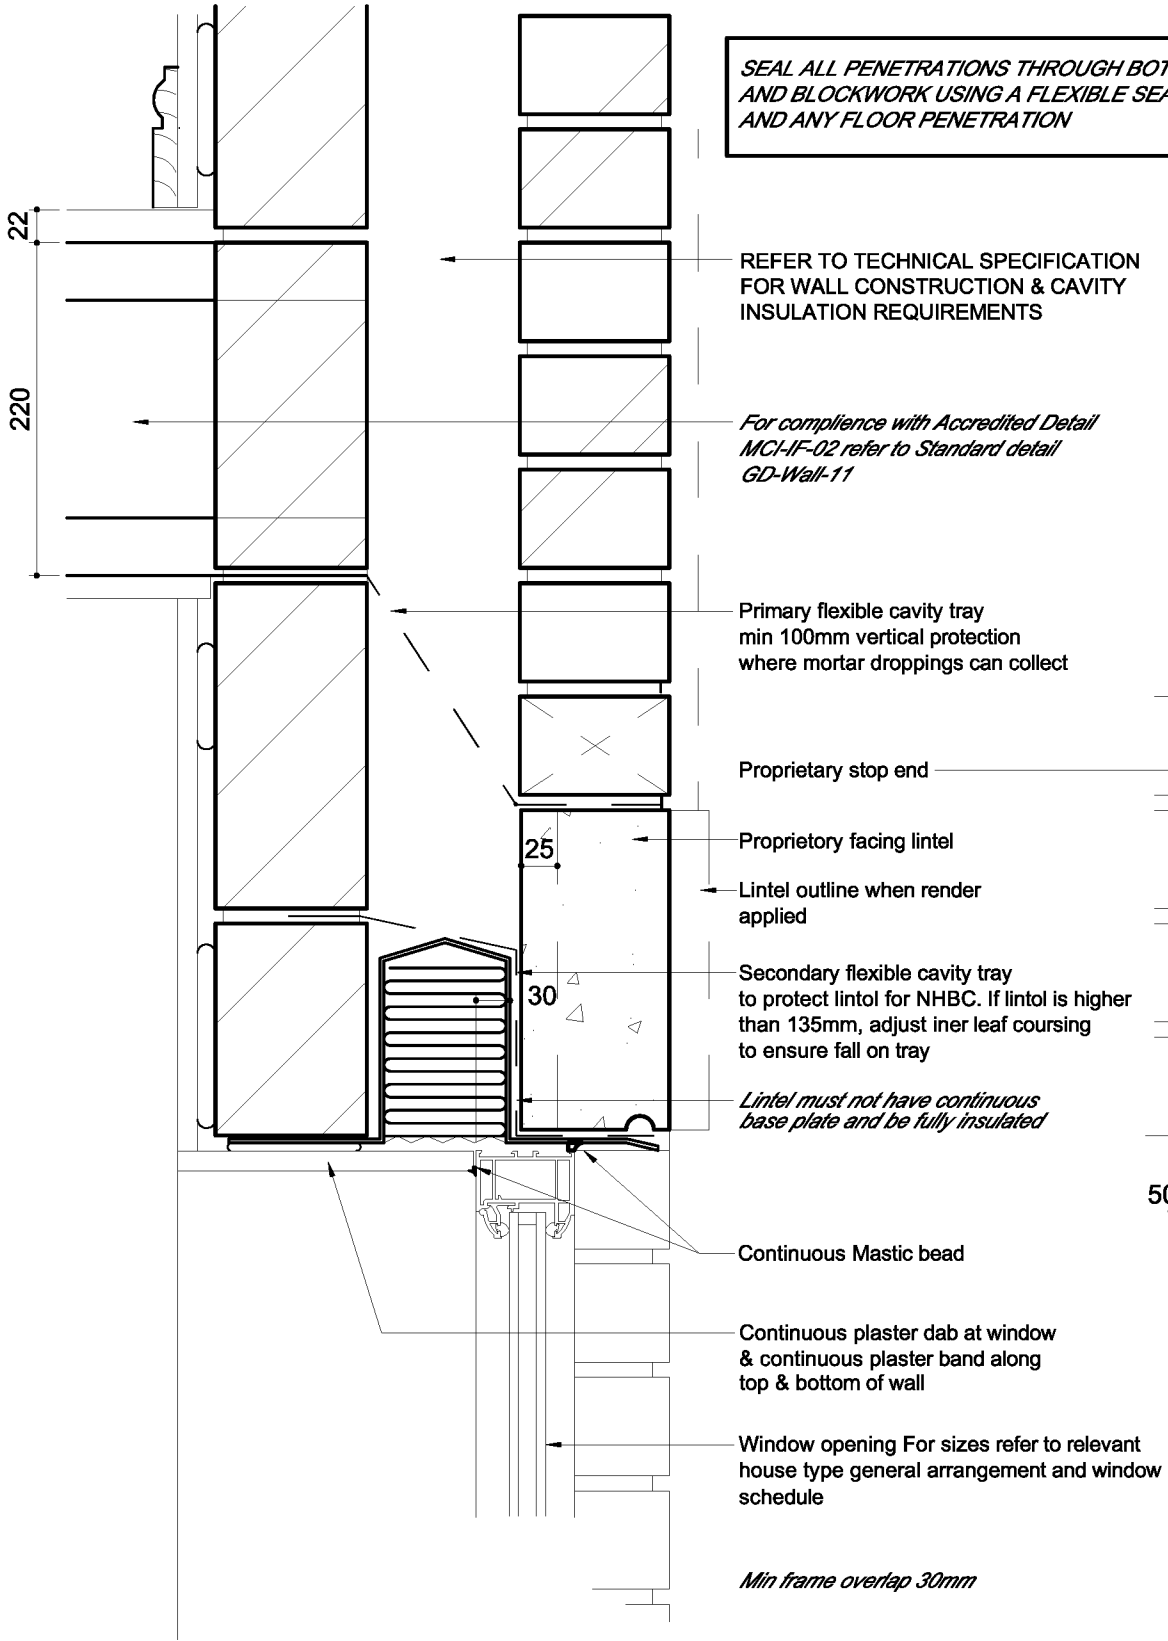

SECTION

N.B.
All cavity trays should have stop ends where the outer leaf is fairfaced masonry

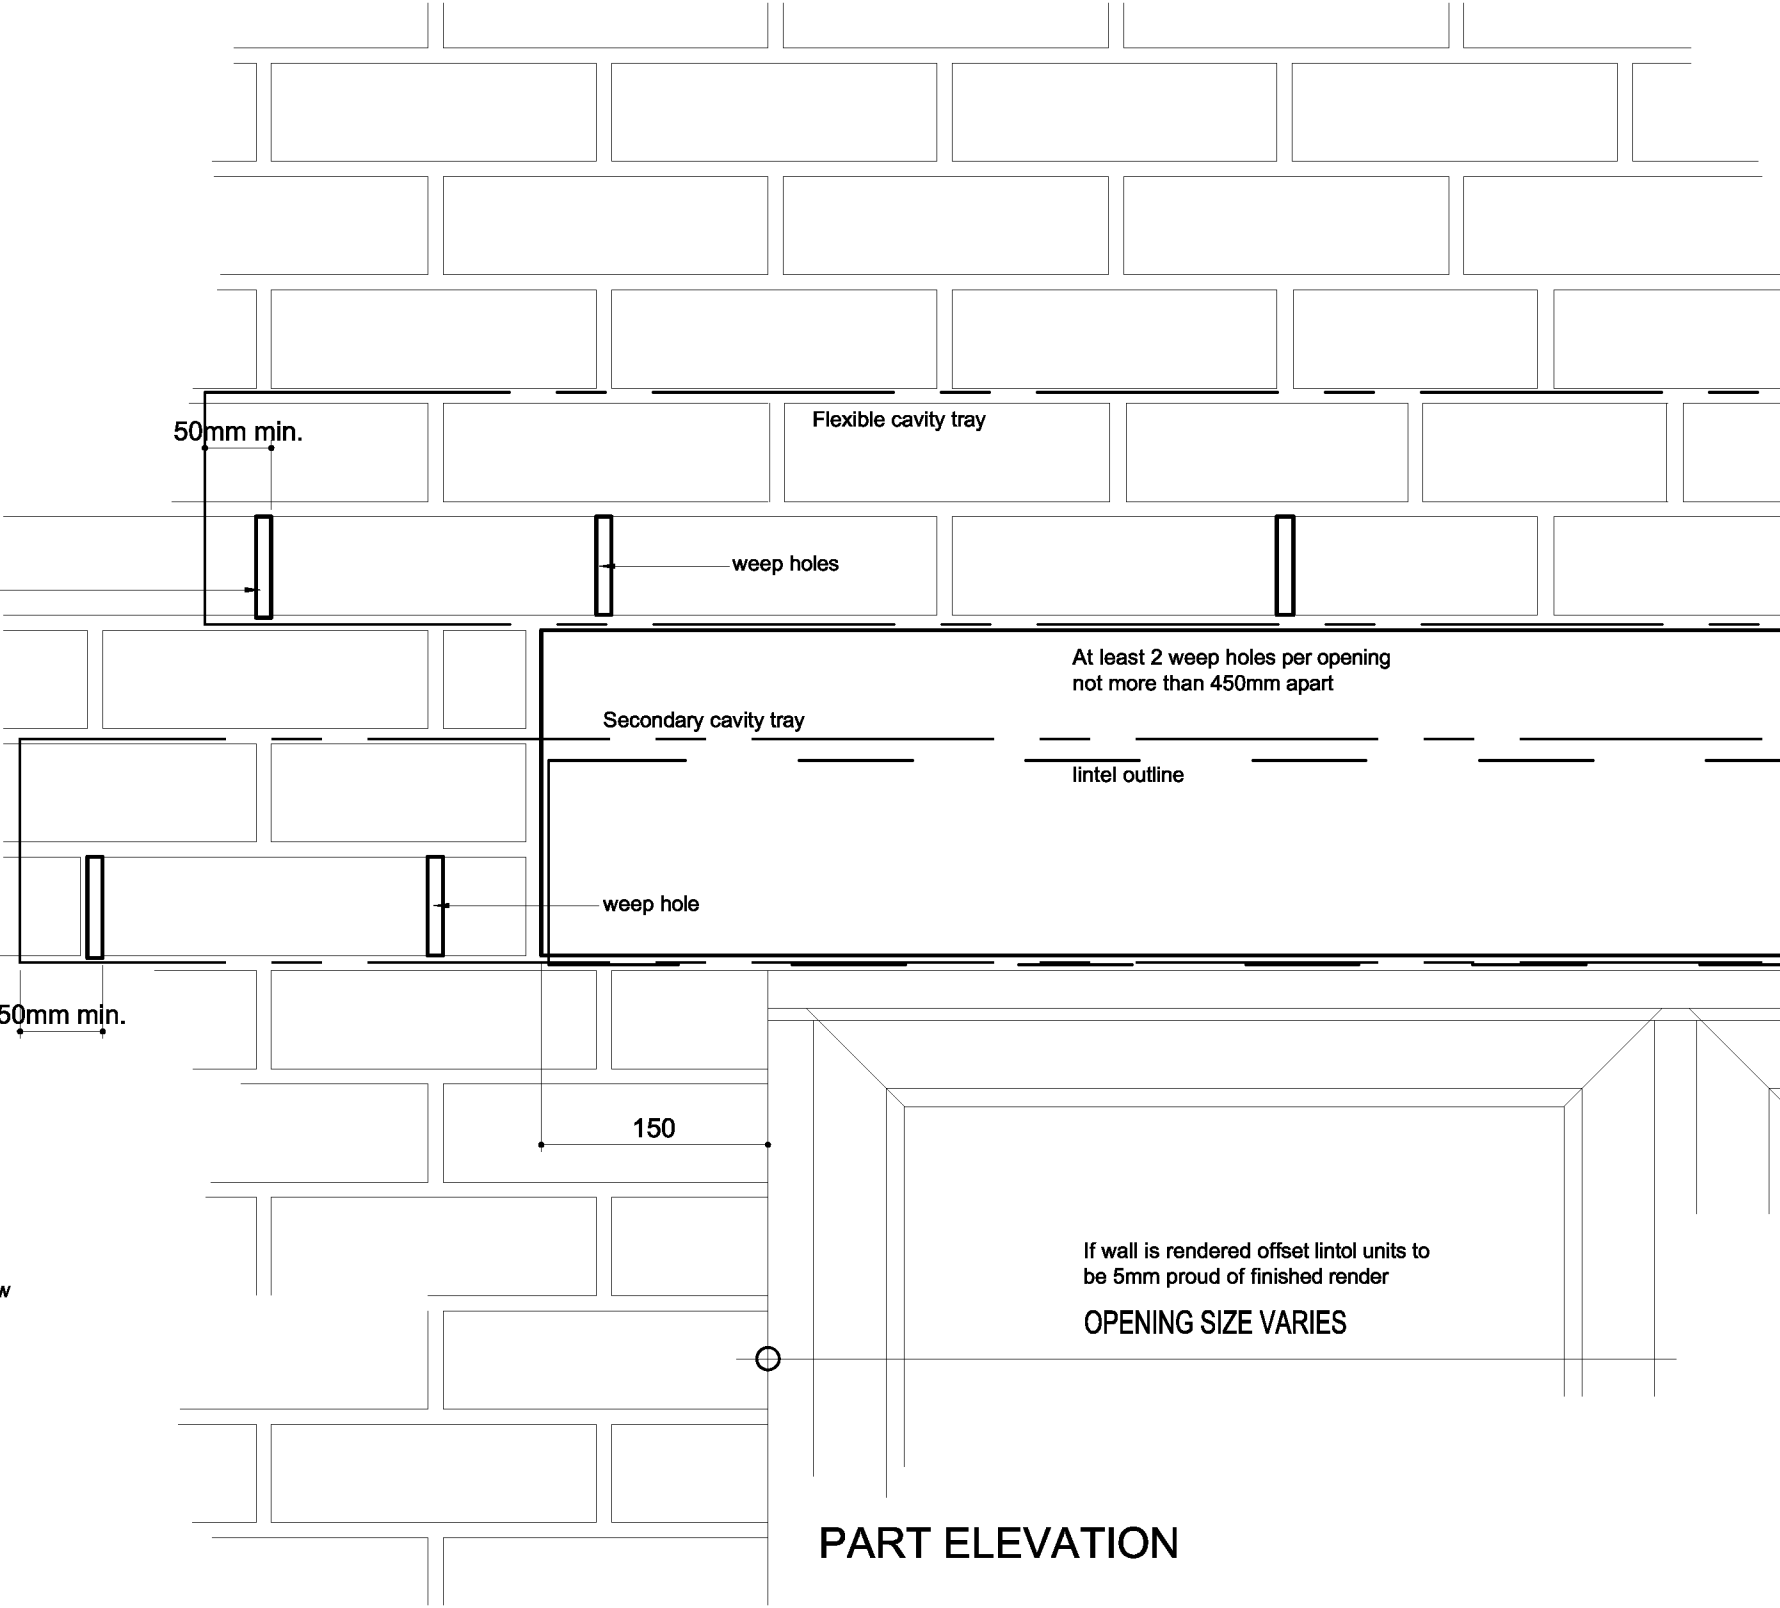

PART ELEVATION



Title:
Square End Reconstituted Stone Lintel

Drawing No:
GD-LIN-04

Scale @ A3:
1:5

Date:
01/10/10


Revision:
-

Drawn:
MJS




This drawing is the copyright of the architects and must not be reproduced without permission.
Figured dimensions to be taken in preference to scaled dimensions and any discrepancies are to be reported to the architects.

Revisions

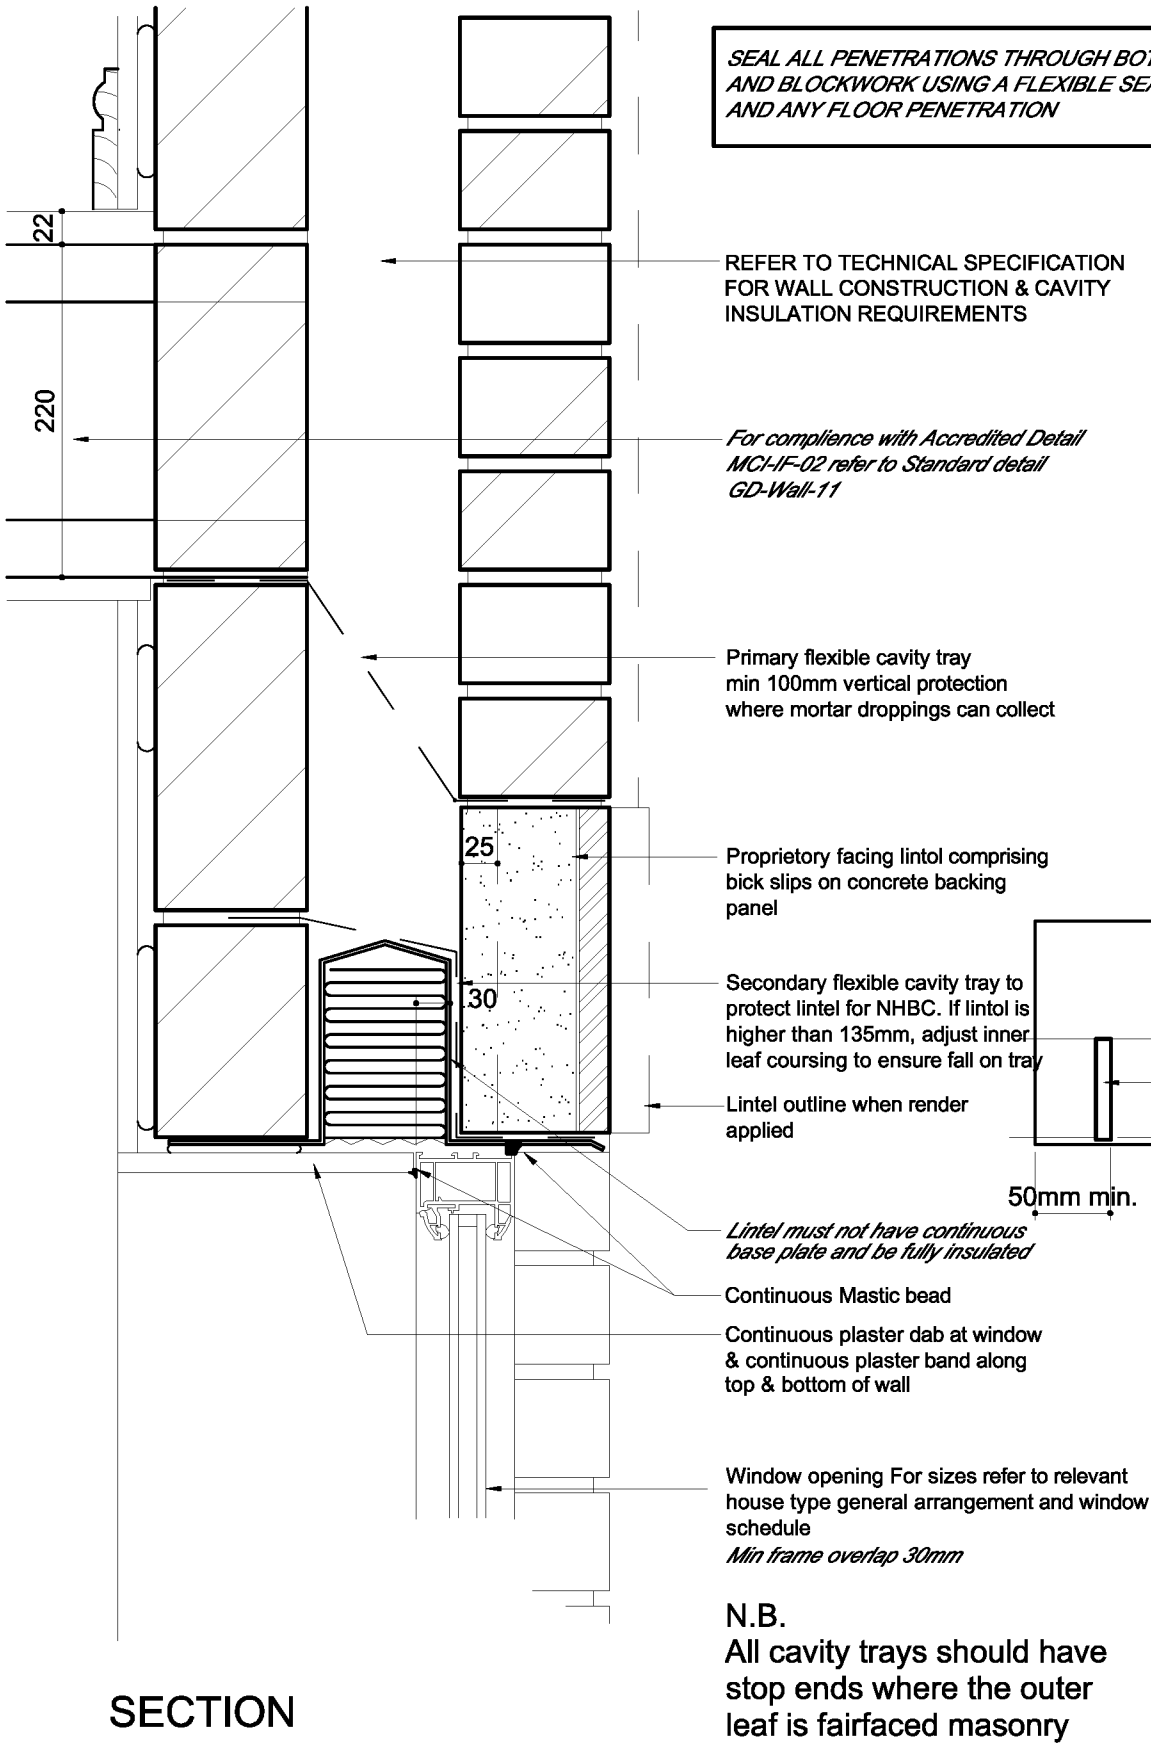

SECTION

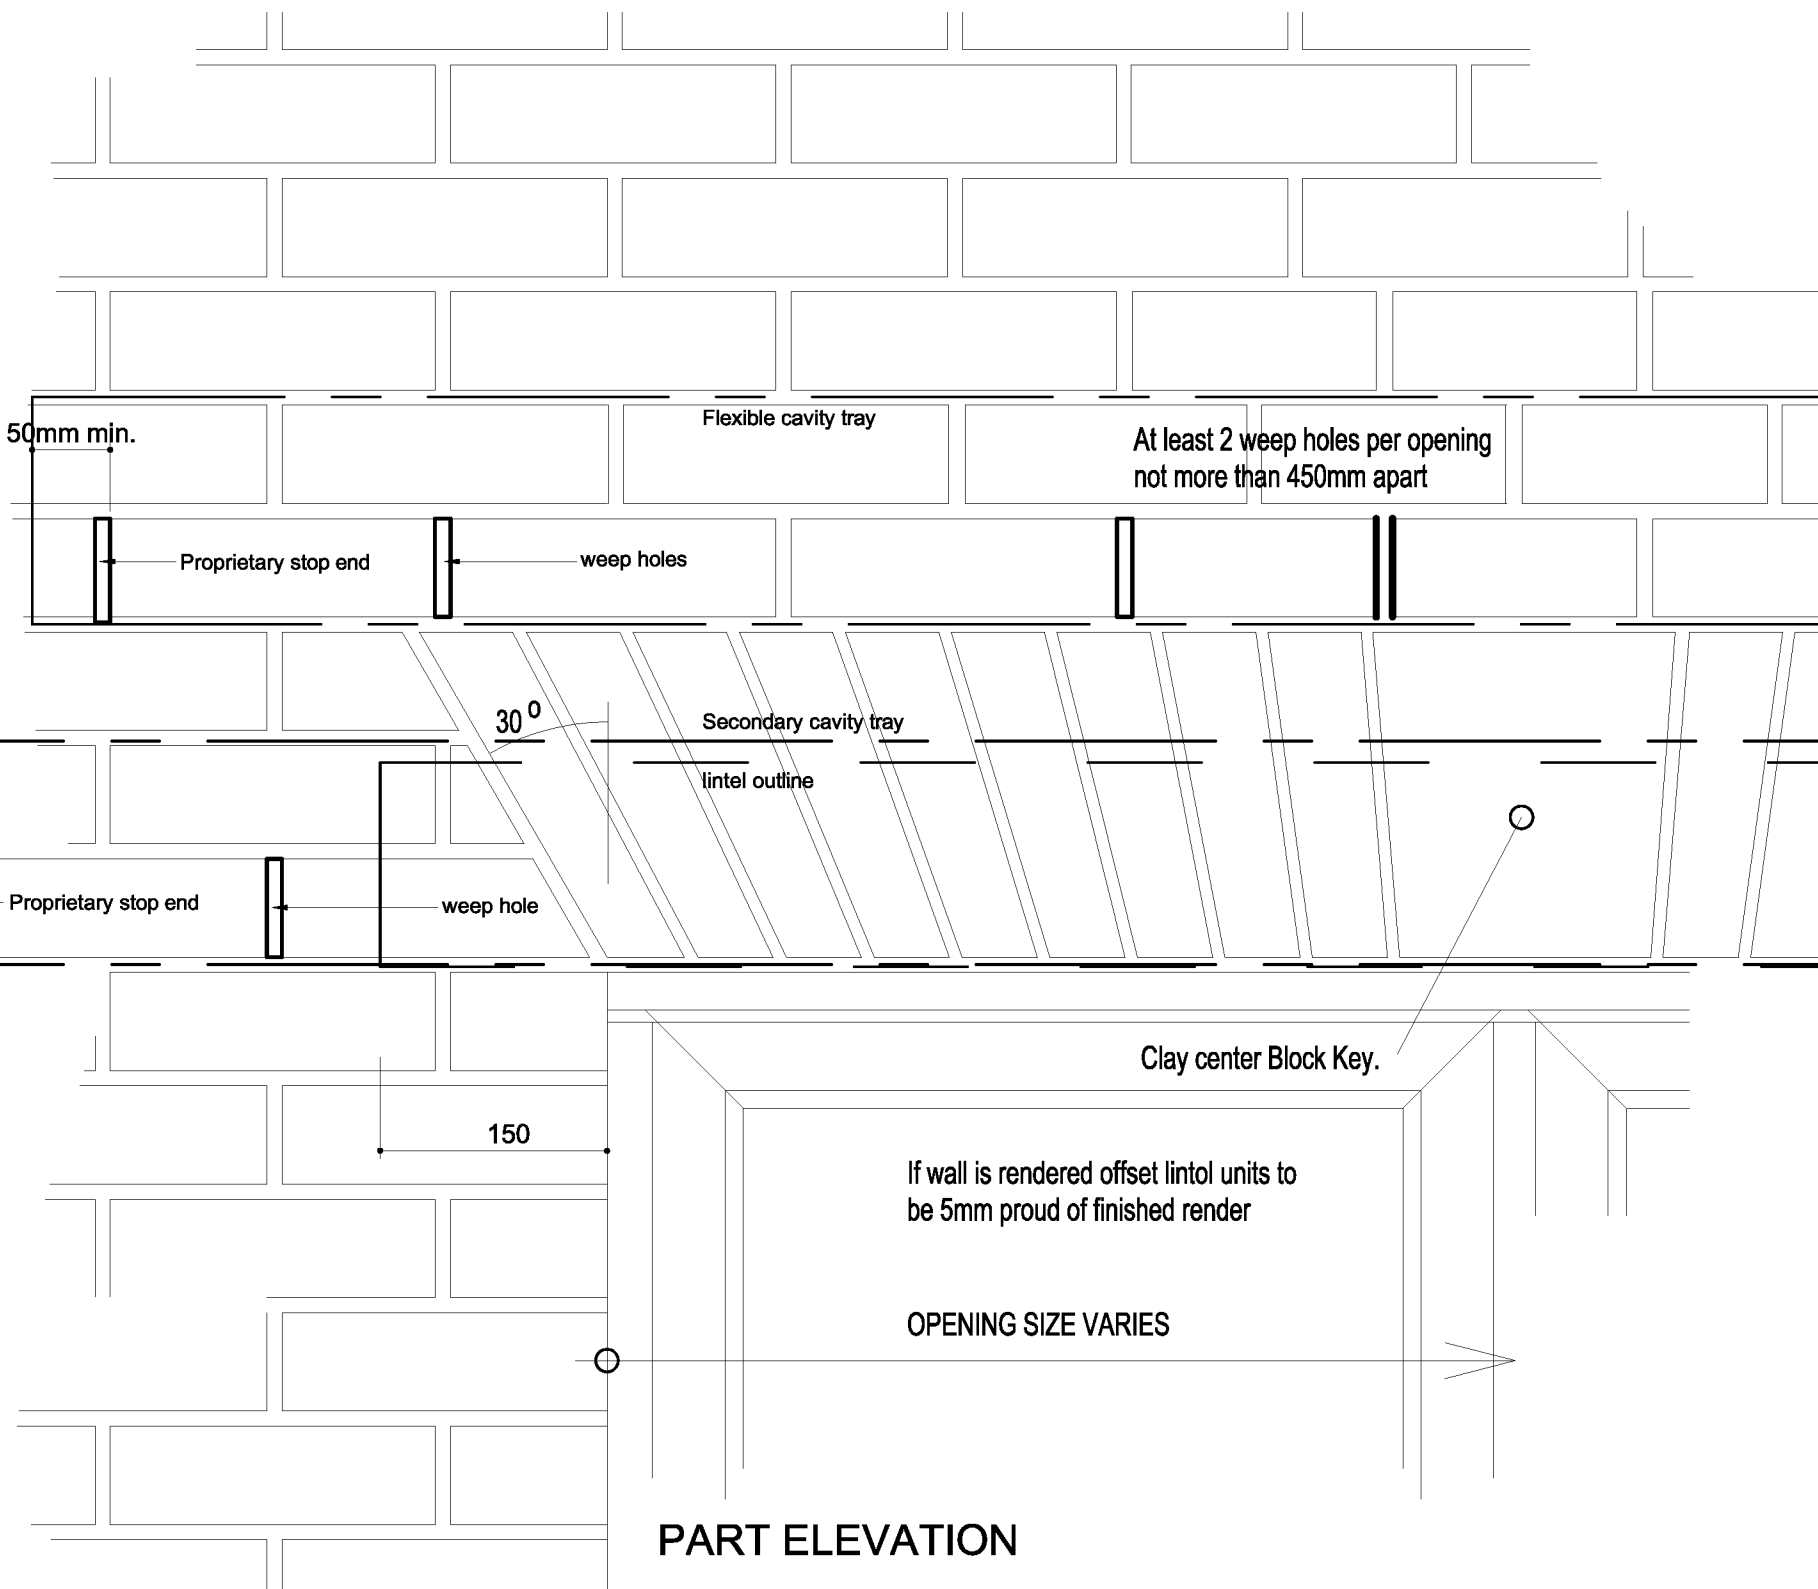

PART ELEVATION



Title:
Brick Voussoir Lintel Detail

Drawing No:
GD-LIN-05

Scale @ A3:
1:5

Date:
01/10/10

Revision:
-
Drawn:
MJS



SEAL ALL PENETRATIONS THROUGH BOTH PLASTERBOARD AND BLOCKWORK USING A FLEXIBLE SEALANT AND ANY FLOOR PENETRATION

This drawing is the copyright of the architects and must not be reproduced without permission. Figured dimensions to be taken in preference to scaled dimensions and any discrepancies are to be reported to the architects.

Revisions:

A.	11/07/11	Note on render revised.	MGB
B.	14/08/13	Sub floor ventilation note added.	DS

Minimum 75mm Kingspan TF70 Insulation laid over a DPM membrane. DPM to be taken under the internal leaf DPC

Minimum 75mm reinforced sand/cement screed If all gas carcass pipework is fitted before laying the screed a power floated mesh reinforced screed can be used. Refer to section 15.0 of the Technical specification

REFER TO TECHNICAL SPECIFICATION FOR WALL CONSTRUCTION & CAVITY INSULATION REQUIREMENTS

Continuous plaster band min 25mm off floor

Continuous mastic seal under skirting

Minimum 38mm perimeter insulation strip to be masked by the skirting board. Insulation gives K value of min 1.70 m2K/W Floor insulation must tightly abut the blockwork wall

100mm standard concrete block outer leaf Refer to clause 5.0 of the Technical specification

Joints to be trowelled flush NOT raked out

Rendering to wall to consist of min. 15mm (max 20mm) through colour render. Refer to Technical Specification.

Proprietary PVC render beads and stops

dpc

dpc

Cut block OR insulation bricks of the same strength as required above DPC

Facing material to commence min 150mm below finished GL Refer to Engineering layout for external levels

2 skins 100mm 7.0N/mm2 concrete block. Refer to Engineering layout for external levels

Ventilation to underfloor voids to be provided in accordance with clause 2.0 of the Technical Specification and to be ducted openings providing not less than 1500mm² per metre run of external wall or 500mm per m² of floor area, whichever gives the greater opening.

300mm wide Celcon Foundation 7 blocks (7.0N/mm2) up to 375mm below finished GL. Refer to Engineering layout for levels

dpm

dpc

Depth of beams based on 175mm deep Rackham Beams Refer to clause 14.0 of the Technical specification

min. 150mm void req'd

Level off ground and treat with a suitable weed killer as clause 14.0 of the Technical specification

Title:

Render Plinth Detail

Drawing No:

GD-PLN-01

Scale @ A3:

1:5

Revision:

B

Date:

01/10/10

Drawn:


MJS




PERSIMMON
Together, we make a home

CANOPY TO BE FIXED TO WALL IN STRICT ACCORDANCE WITH MANUFACTURERS RECOMMENDATIONS & INSTRUCTIONS. ATTENTION TO BE MADE TO TYPE & NUMBER OF FIXINGS REQUIRED.

This drawing is the copyright of the architects and must not be reproduced without permission.
Figured dimensions to be taken in preference to scaled dimensions and any discrepancies are to be reported to the architects.
Revisions

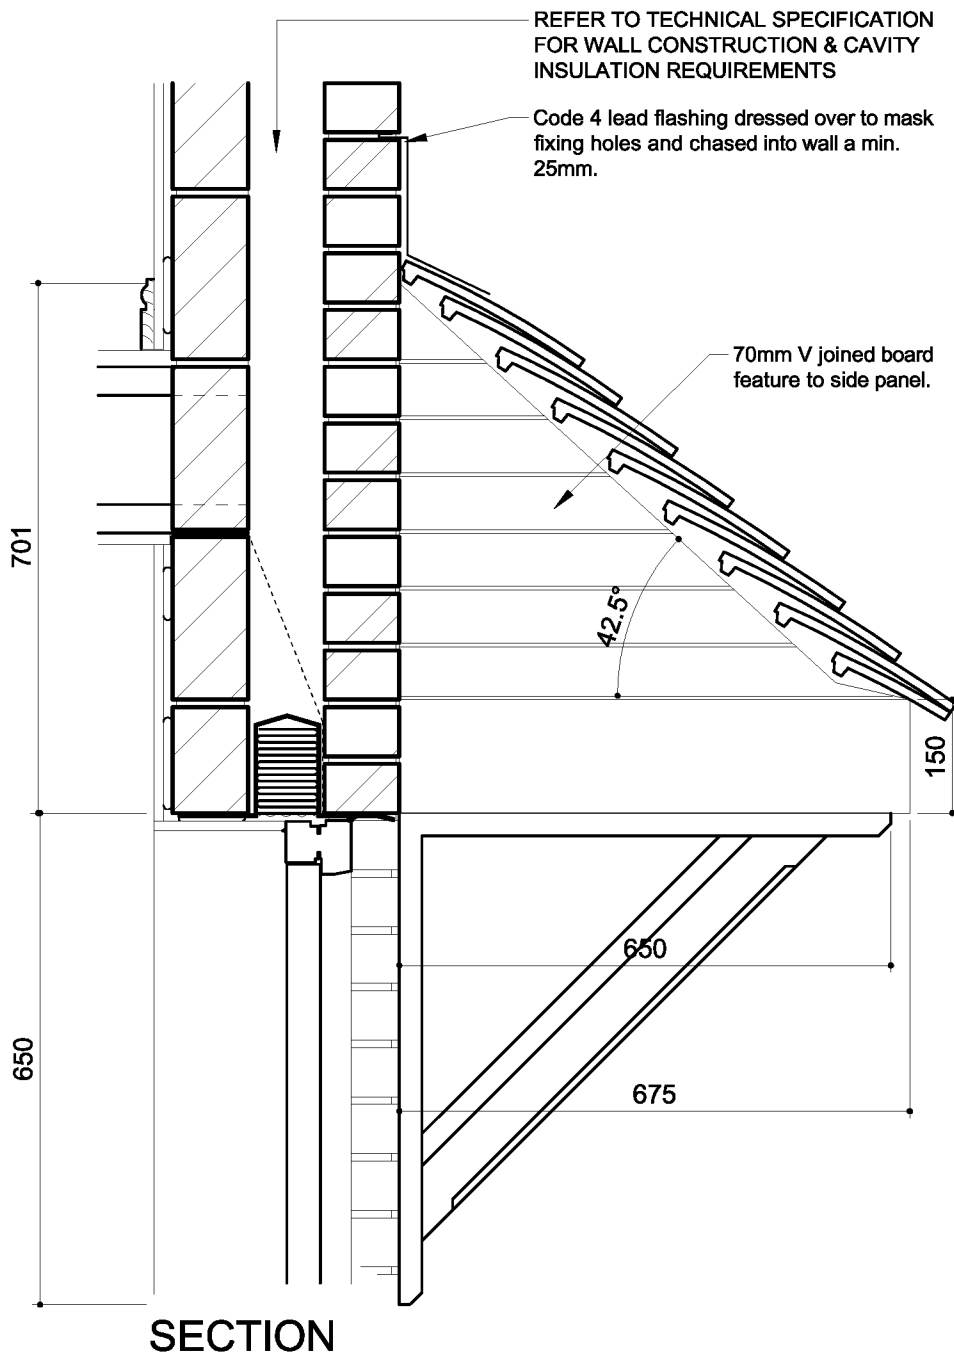

STORMKING 040810 GRP Canopy with brackets

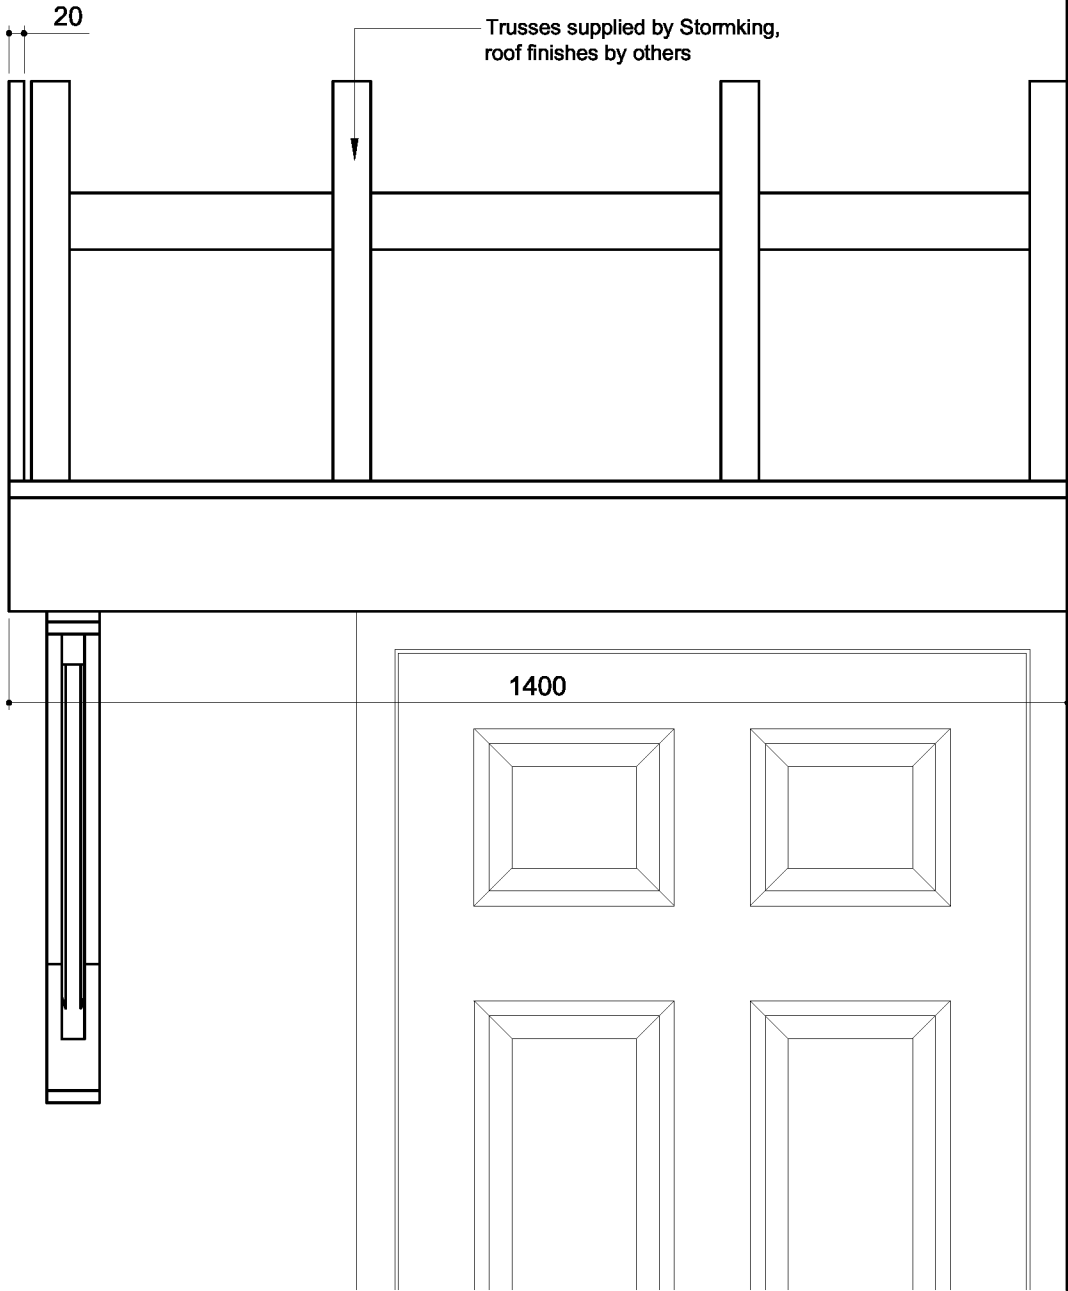

Title:
Lean-To Corner GRP Canopy With Brackets

Drawing No:
GD-PO-04

Scale @ A3:
1:10

Date:
01/10/10


Revision:
-
Drawn:
MJS




CANOPY TO BE FIXED TO WALL IN STRICT ACCORDANCE WITH MANUFACTURERS RECOMMENDATIONS & INSTRUCTIONS. ATTENTION TO BE MADE TO TYPE & NUMBER OF FIXINGS REQUIRED.

This drawing is the copyright of the architects and must not be reproduced without permission.
Figured dimensions to be taken in preference to scaled dimensions and any discrepancies are to be reported to the architects.


Revisions		
A:	01/05/12	Width, projection & Stormking reference revised.
		MGB

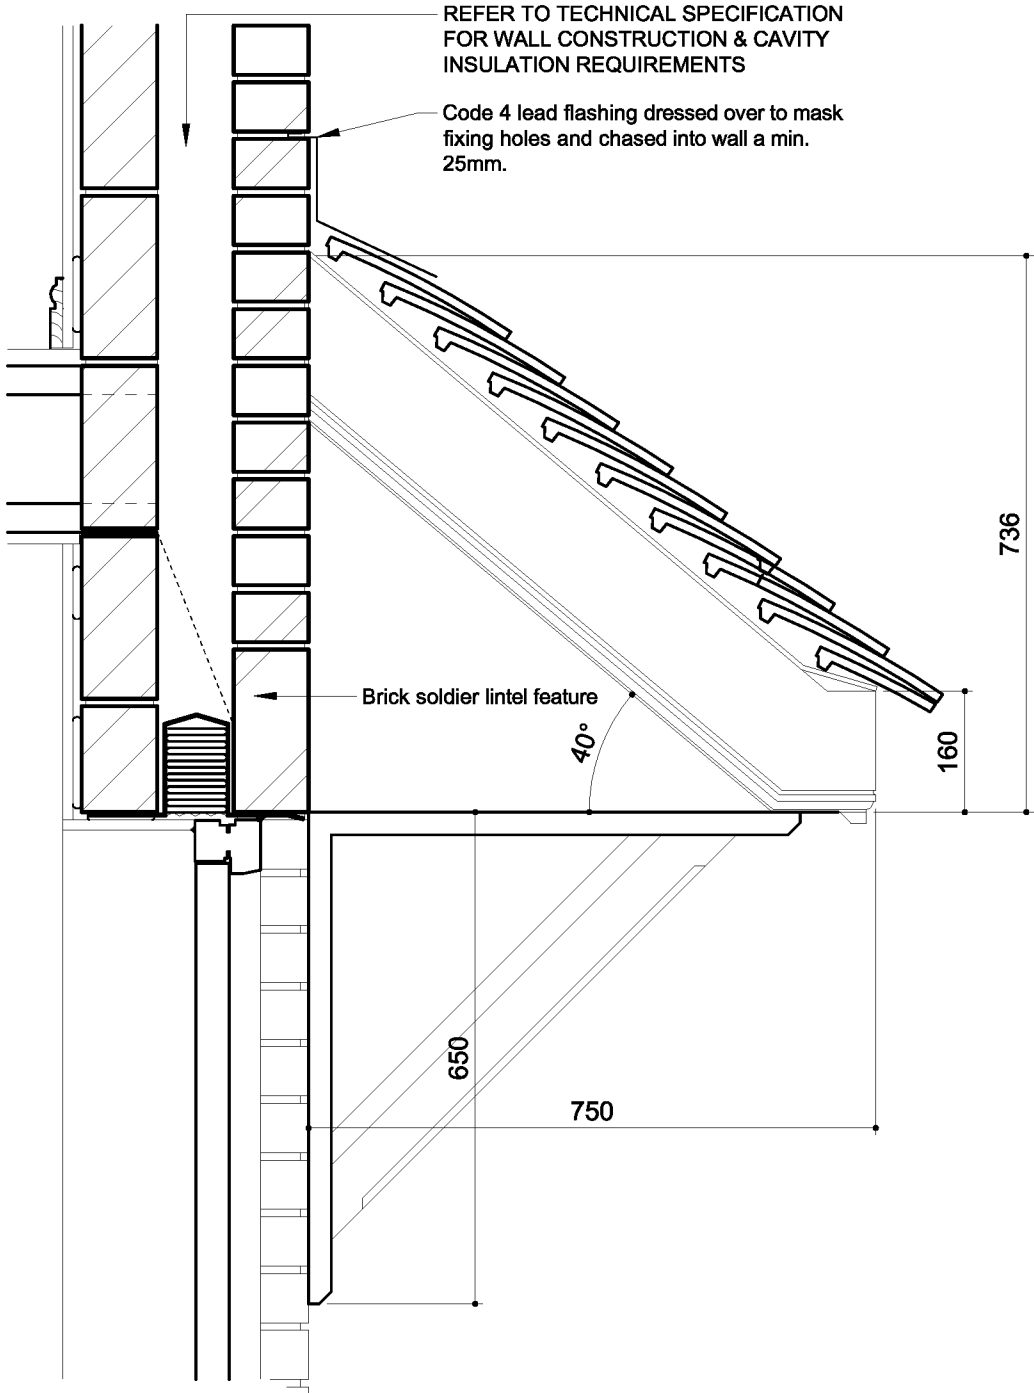

SIDE VIEW

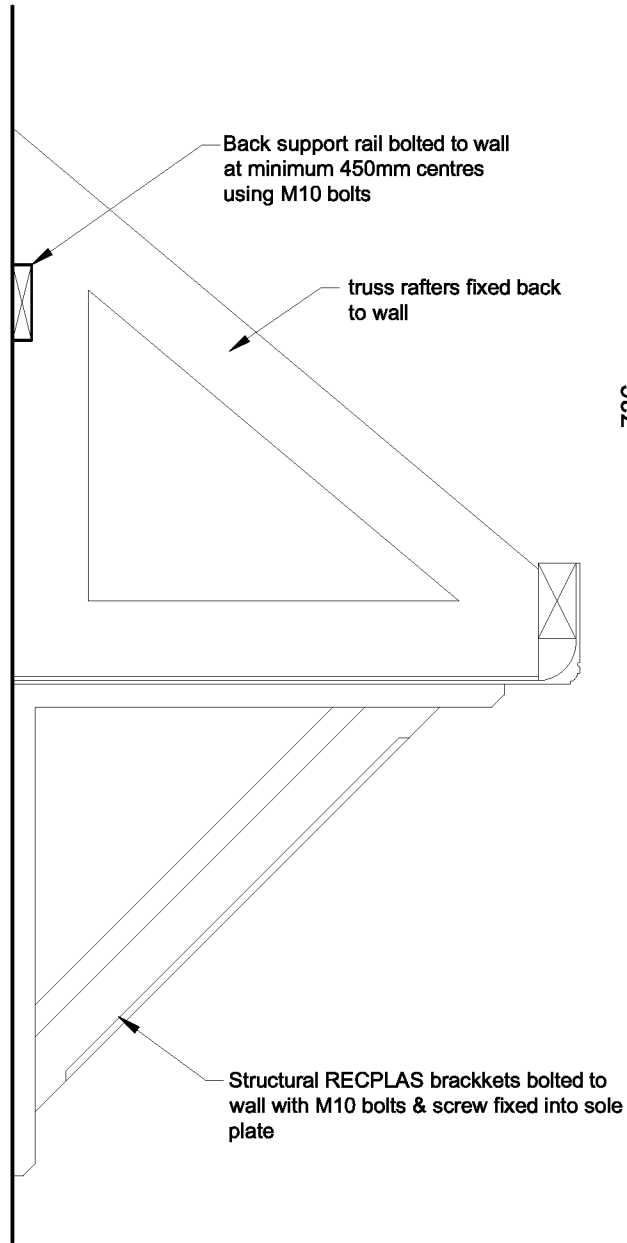

SECTION

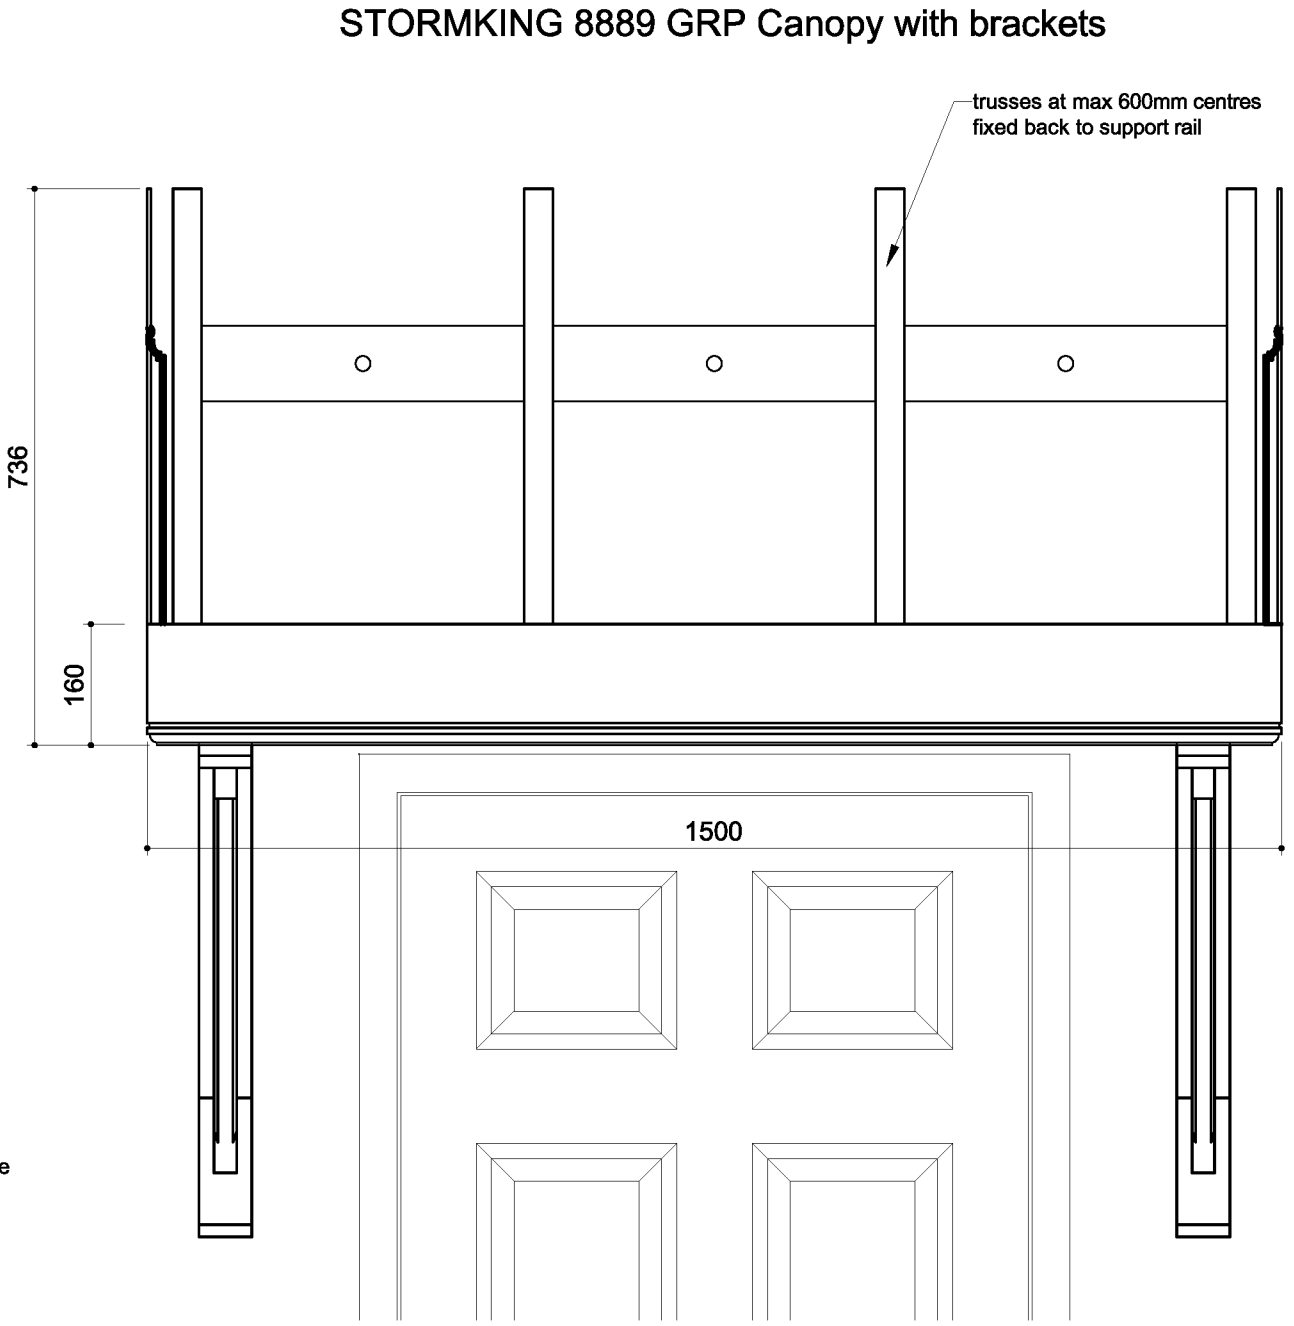

FRONT ELEVATION



Title:
GRP Open Lean-To Canopy & Brackets

Drawing No:
GD-PO-06

Scale @ A3:
1:10

Date:
01/10/10

Revision:
A
Drawn:
MJS



Roof tiles profile will vary
see technical specification

Stainless steel verge clip to suit
tile profile and exposure rating

Mortar bedding, colour to match tiling

Min 300 x 6mm undercloak

Masterboard cavity closer
or similar

Stretchers to be cut to rake of roof
Stretchers to be flush with main gable

N.B.
When gable is rendered, maintain 50mm
Verge overhang. Corbel stretchers to corbel
max 30mm

Verge Stretchers flush with
gable brickwork

SKETCH EXTRACT
ELEVATION

SECTION

This drawing is the copyright of the architects and must not
be reproduced without permission.
Figured dimensions to be taken in preference to scaled
dimensions and any discrepancies are to be reported to the
architects.

Revisions		
A:	29/03/11	Notes revised with reference to Tyvek omitted. MJS

25 x 38 OR 25 x 50mm battens on roofing underlay
as technical specification on prefabricated trussed rafters

For position of last truss see
relevant general arrangement
drawing

Rockwool TCB Cavity Barrier

In cold roof situations ONLY
blockwork above ceiling insulation
to be standard dense blockwork

REFER TO TECHNICAL SPECIFICATION
FOR WALL CONSTRUCTION & CAVITY
INSULATION REQUIREMENTS



Title:
Raking Stretcher Verge with 50mm Overhang


Drawing No:
GD-VER-01


Scale @ A3:
1:2

Date:
01/10/10



Revision:
A
Drawn:
MJS



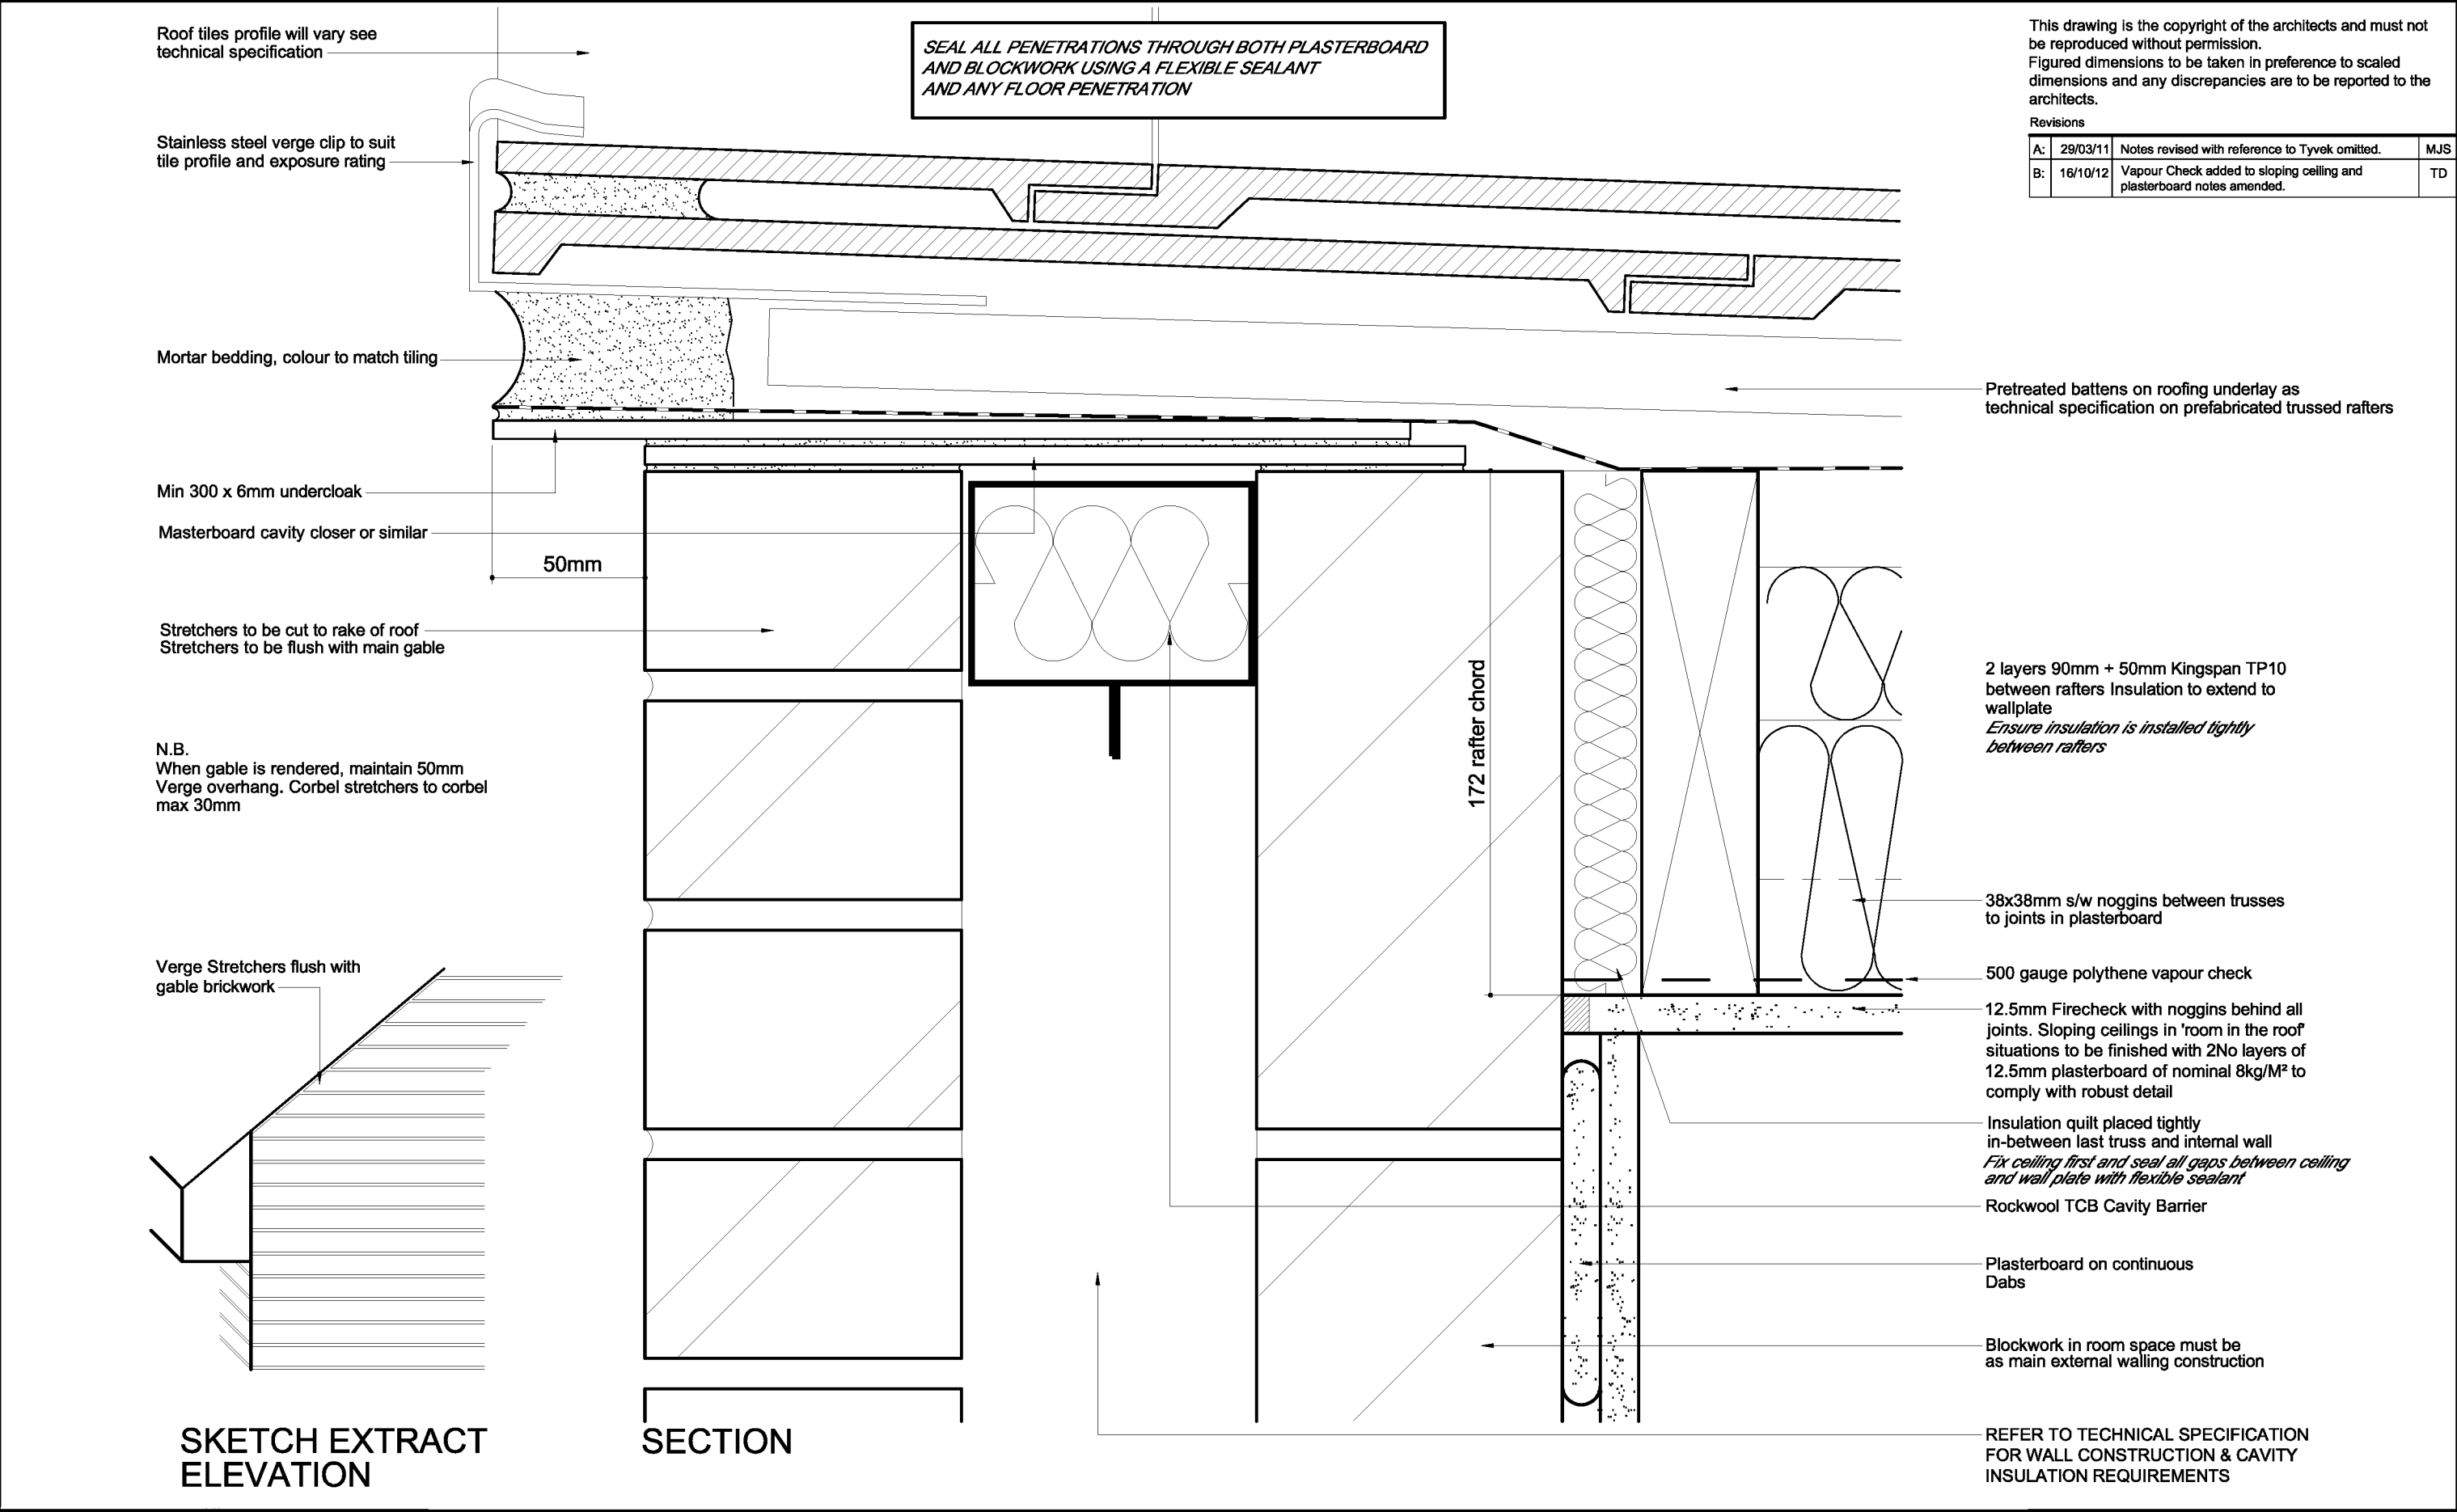

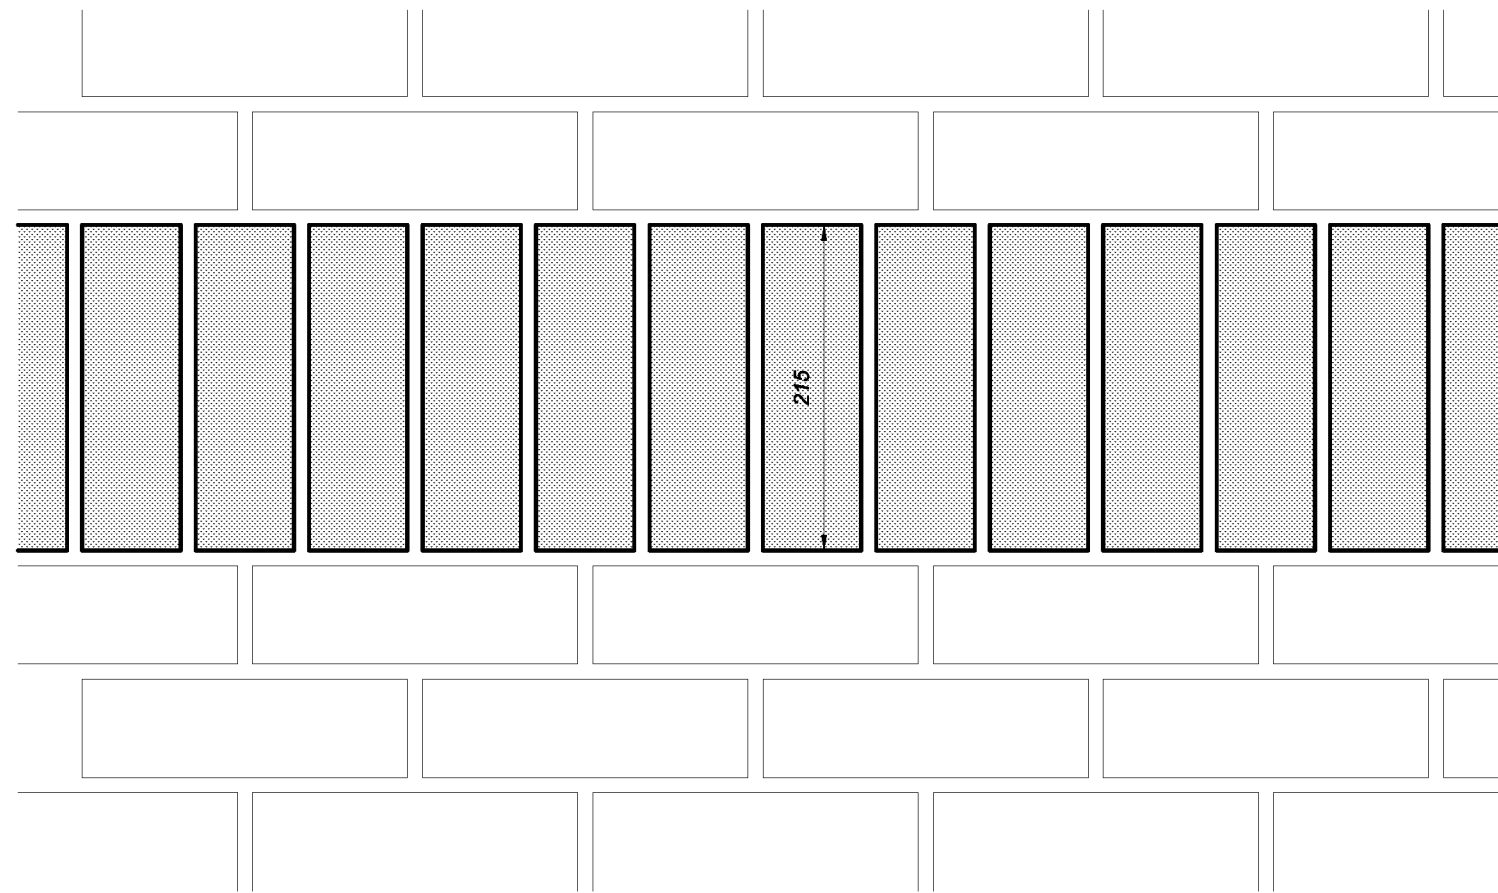


PART ELEVATION

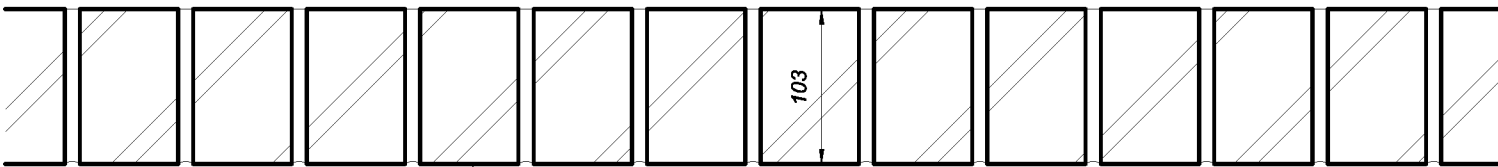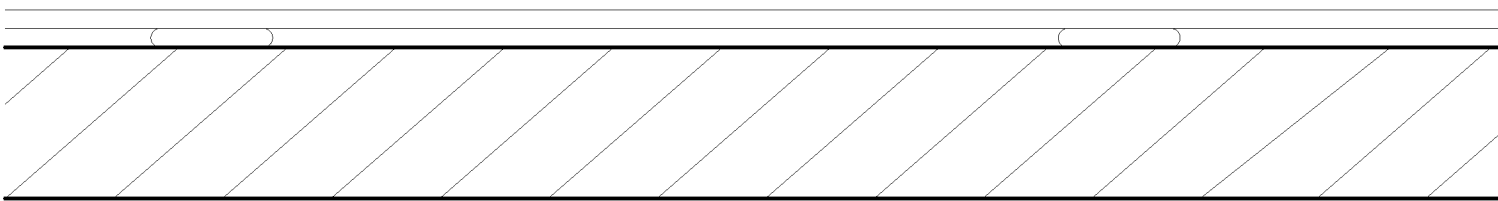

Facing of soldier band course
flush with face brickwork


PLAN OF SOLDIER COURSE COURSE

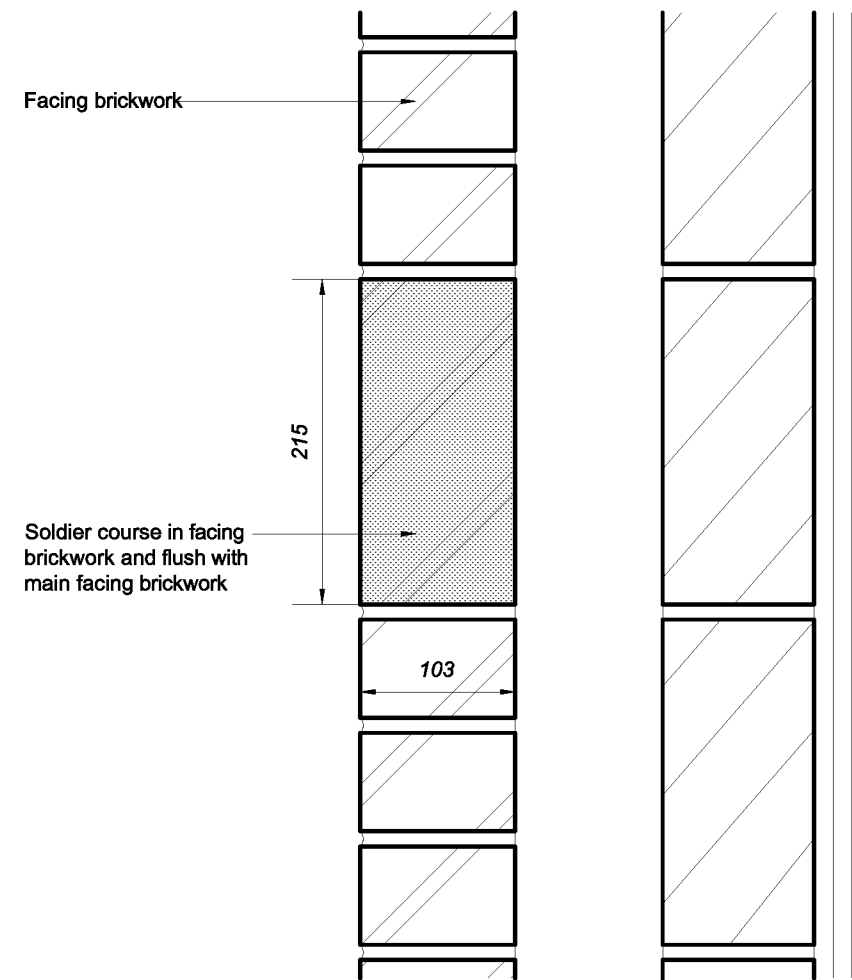



SECTION

This drawing is the copyright of the architects and must not be reproduced without permission.
Figured dimensions to be taken in preference to scaled dimensions and any discrepancies are to be reported to the architects.


Revisions

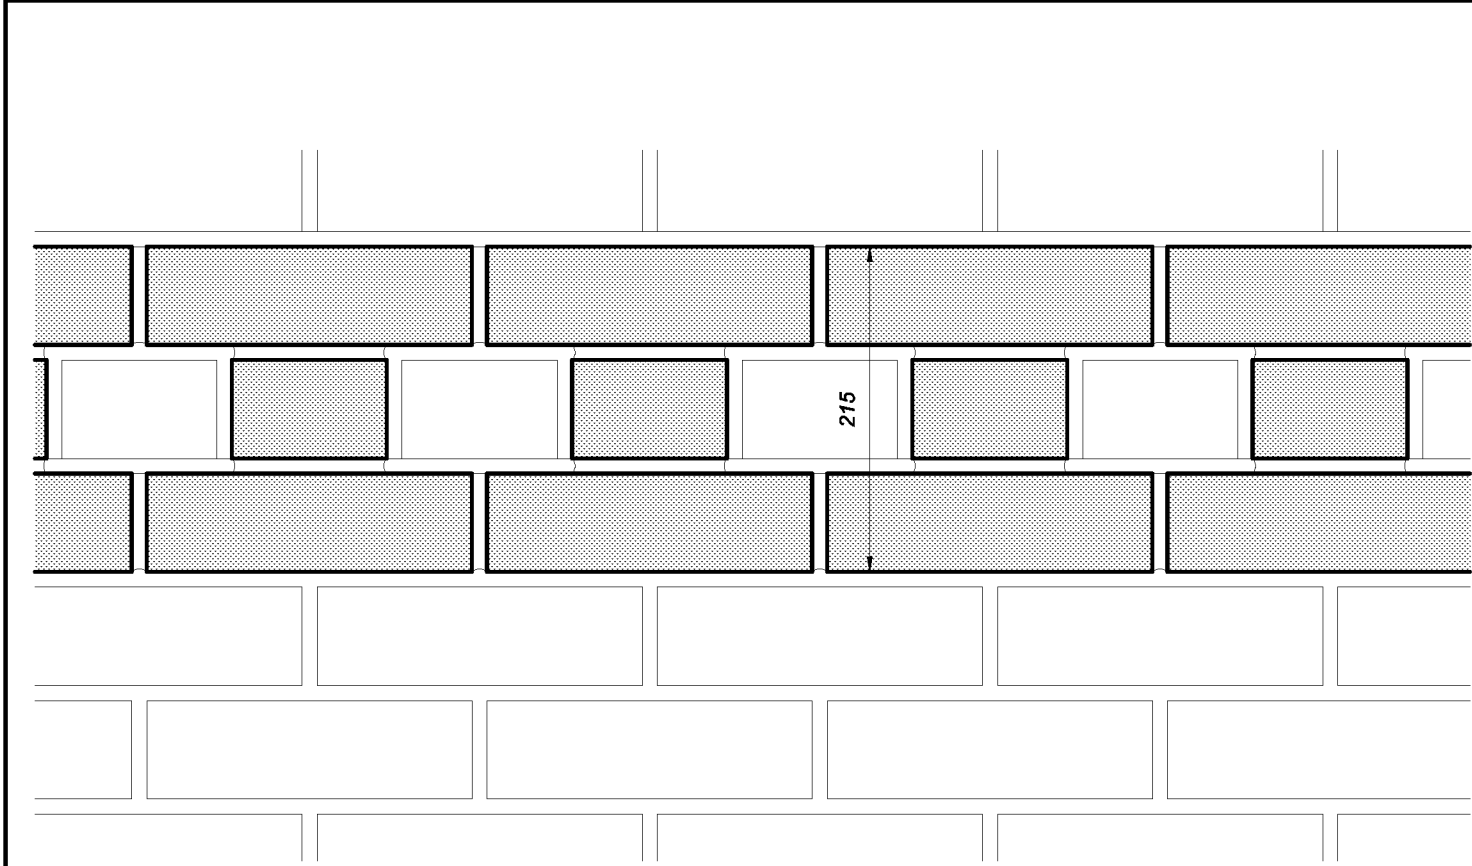

PART ELEVATION

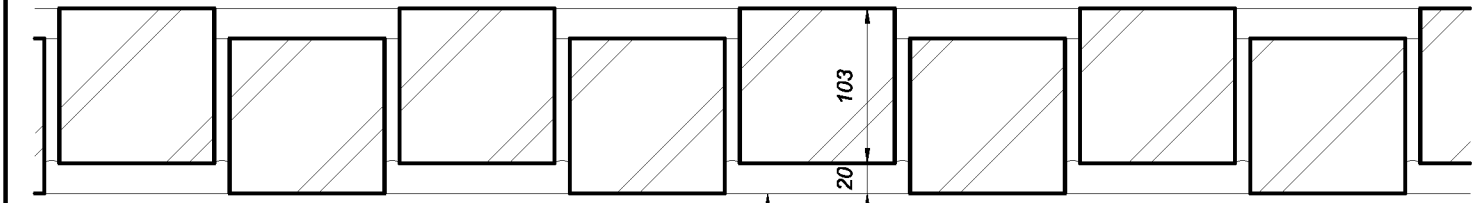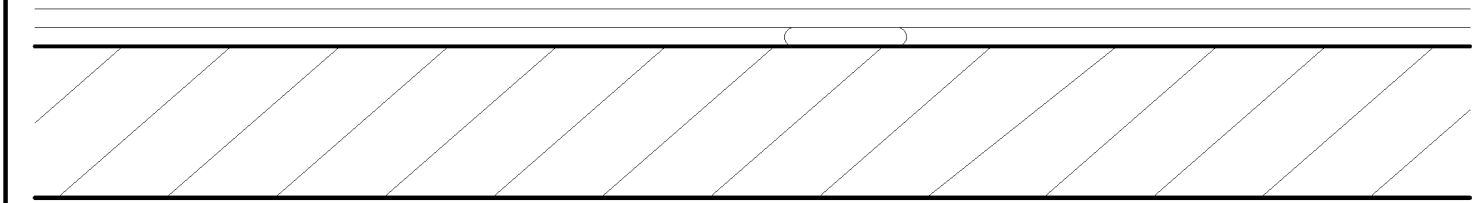

PLAN OF ALTERNATING SNAPPED HEADER COURSE

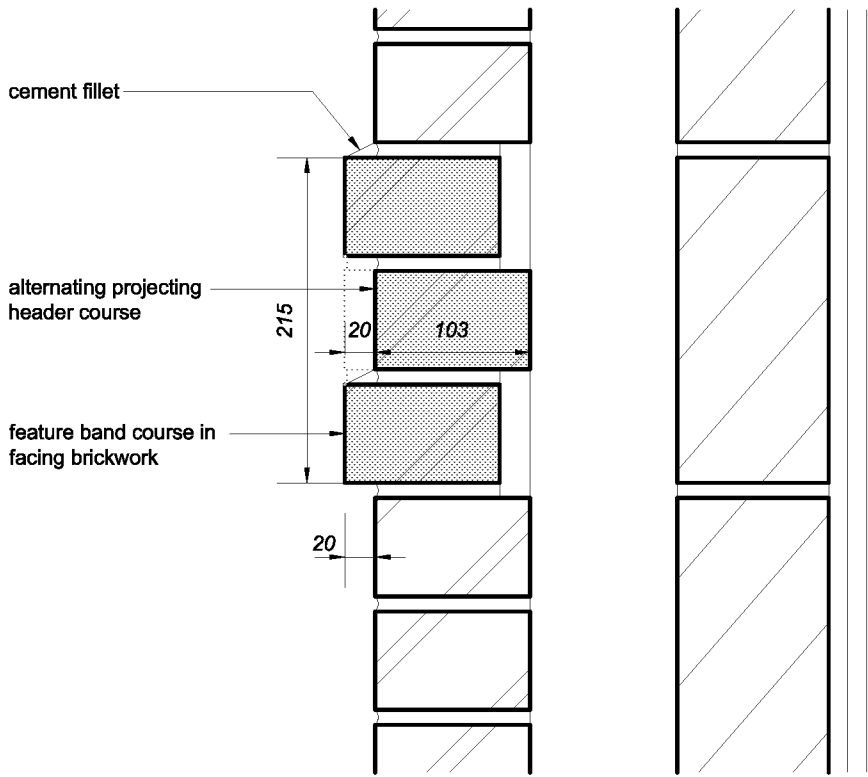

SECTION

This drawing is the copyright of the architects and must not be reproduced without permission.
Figured dimensions to be taken in preference to scaled dimensions and any discrepancies are to be reported to the architects.

Revisions

- - -



Title:
Feature Brick Dentil Band (1)


Drawing No:
GD-WALL-12

Scale @ A3:
1:5



Date:
01/10/10

Revision:
-
Drawn:
MJS



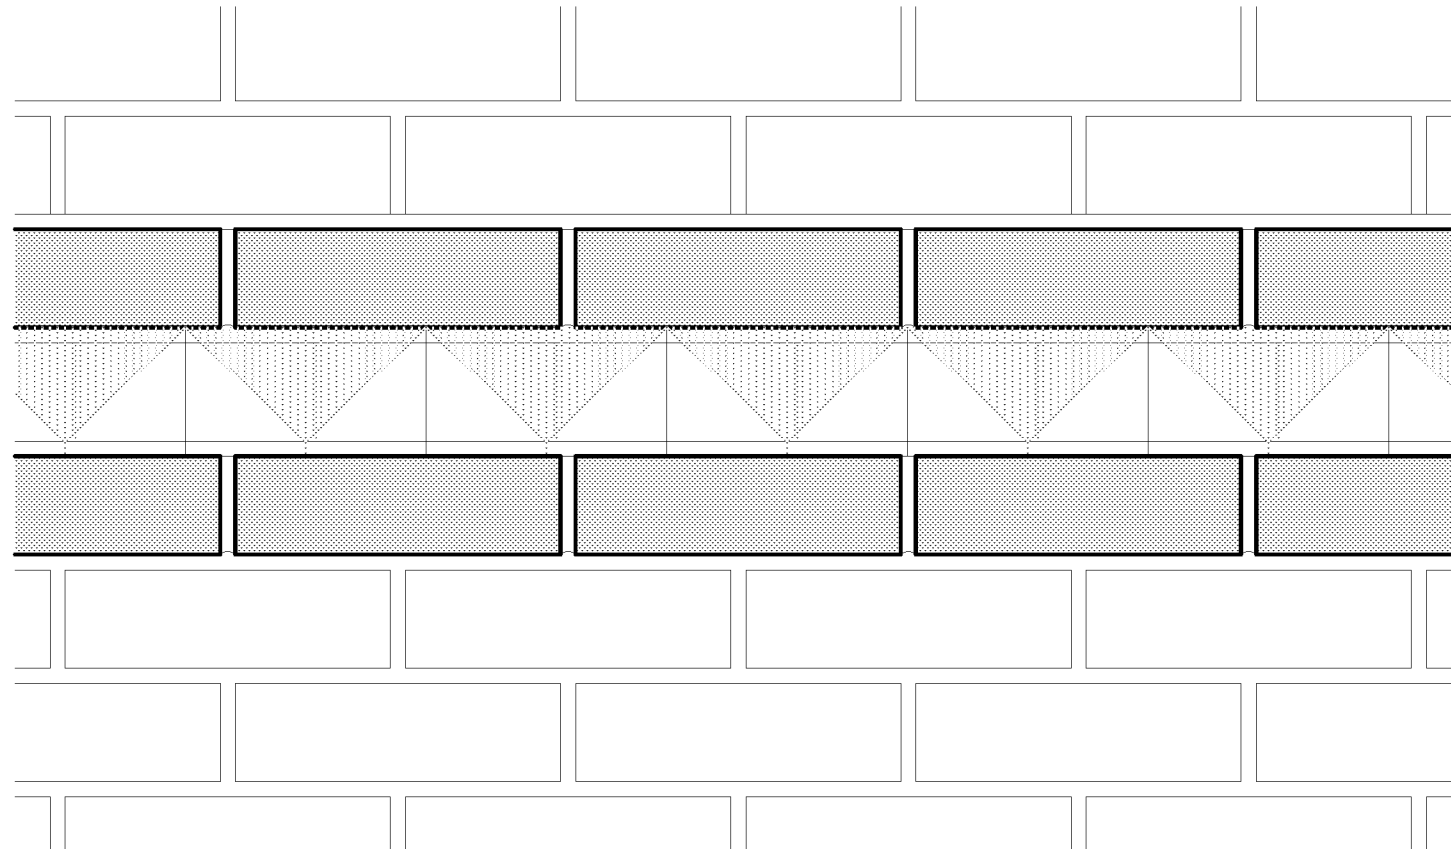


PART ELEVATION

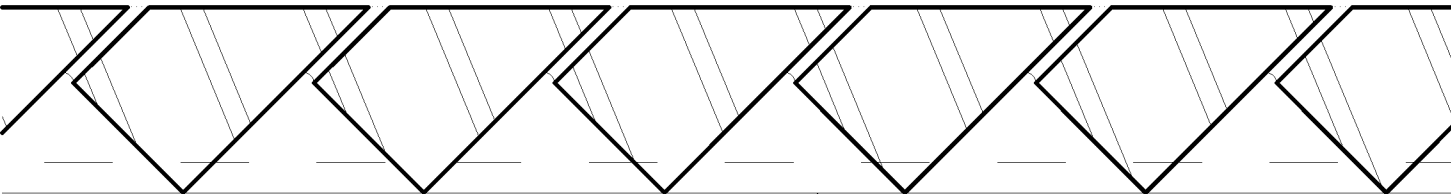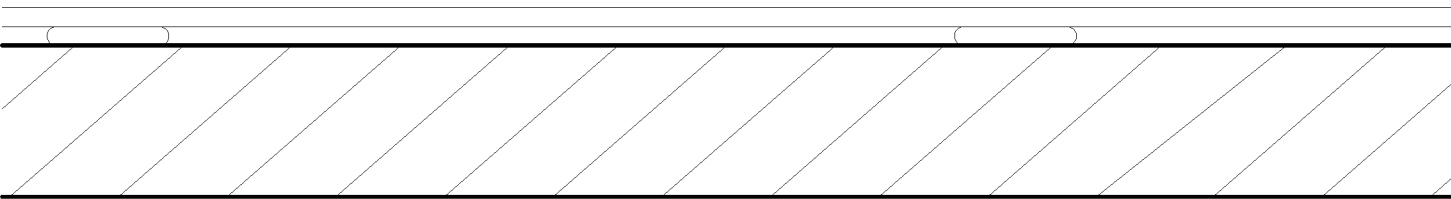

facing of projecting band

PLAN OF ANGLED SNAPPED HEADER COURSE

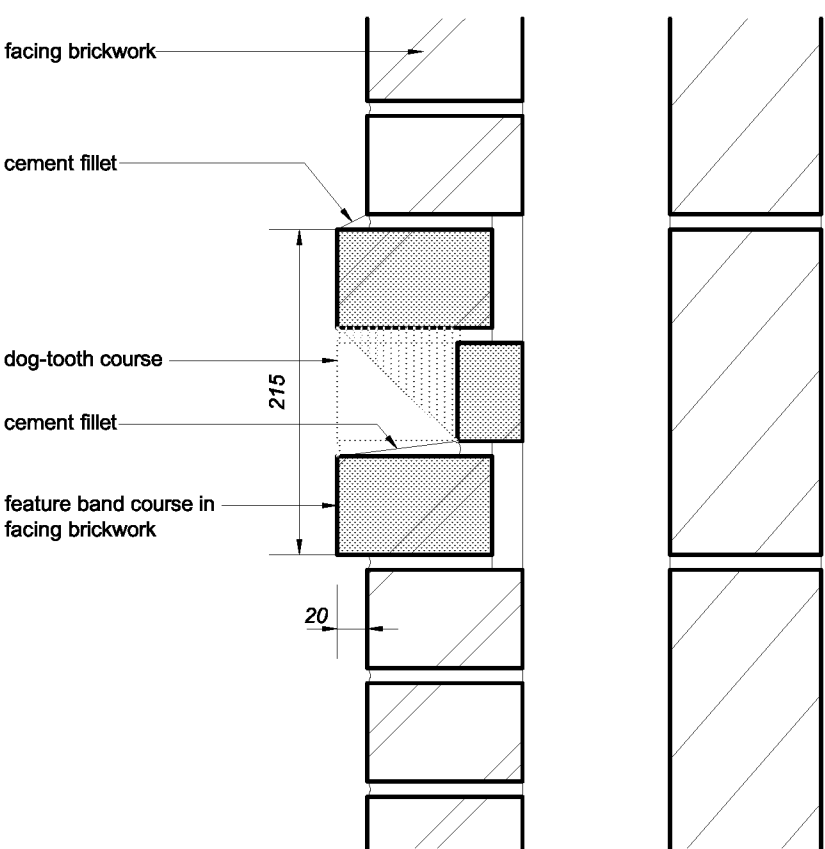

SECTION

This drawing is the copyright of the architects and must not be reproduced without permission.
Figured dimensions to be taken in preference to scaled dimensions and any discrepancies are to be reported to the architects.

Revisions

- - -