
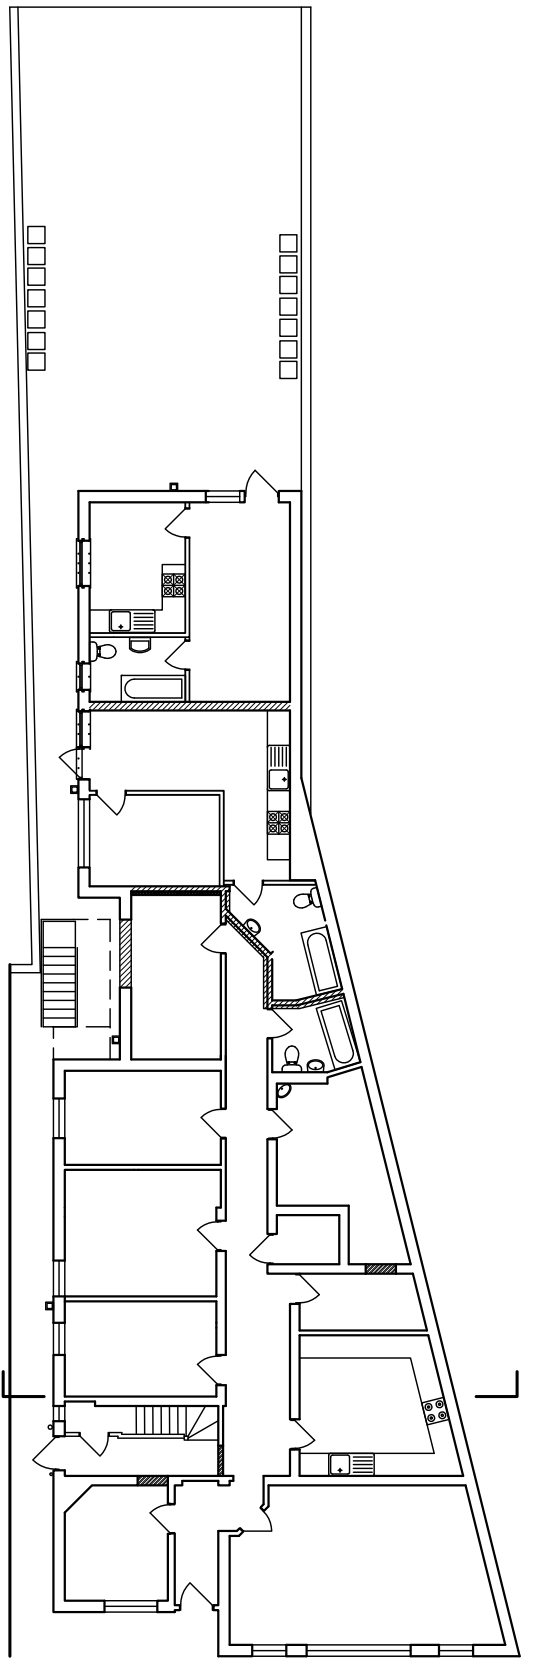


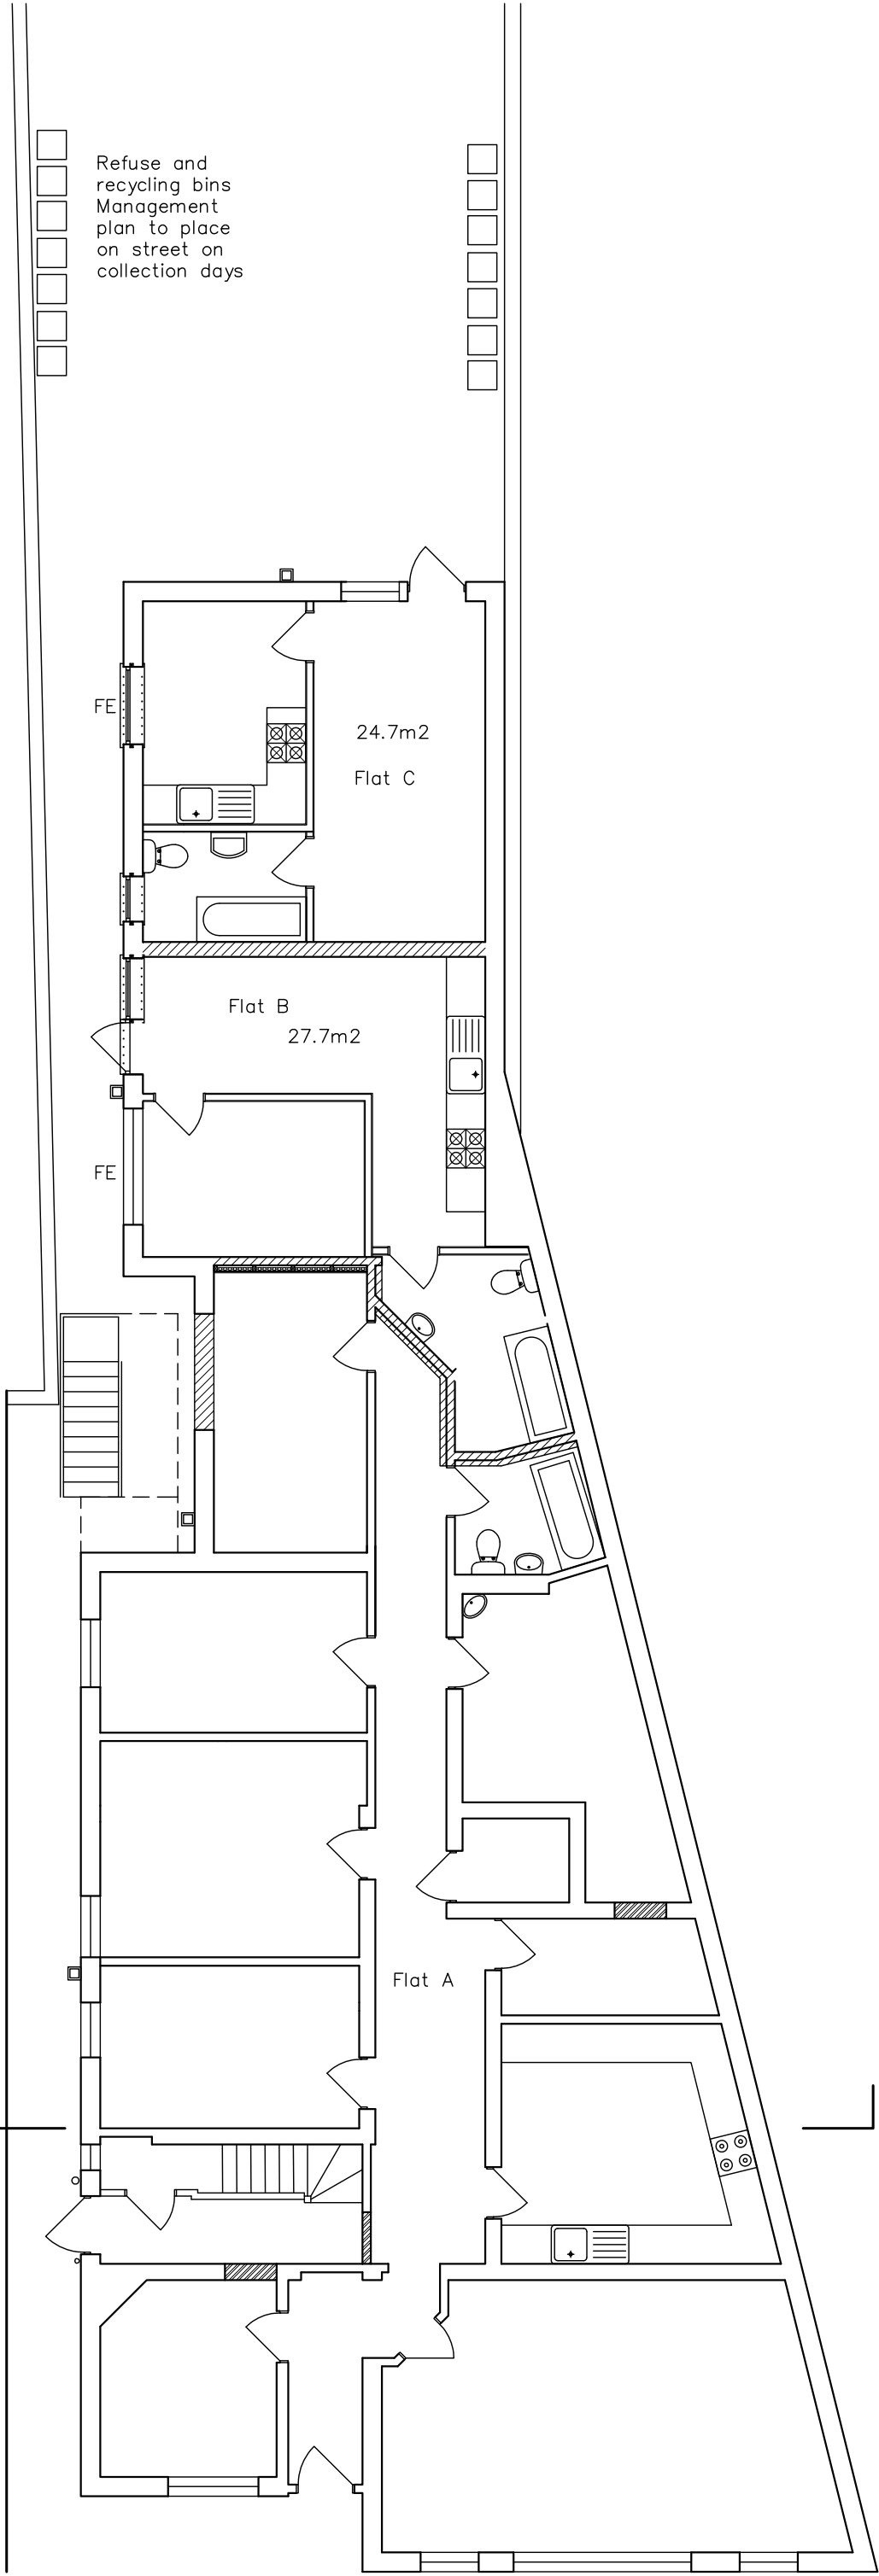

Amendments: –

Bryceson Shaw Associates Surveyors and Designers 2 Wellesley Court, Fitzalan Road, Littlehampton, West Sussex BN17 5JW Tel. & Fax 01903 734381 Mobile: 07889 651301 E-mail: brycesonshaw@btinternet.com	
Project: Proposed conversion to self contained flats; 3 River Road, Littlehampton BN17 5BN	
Drawing: Site plan	
For: Mr. A. Karboub	
Drawn: PKS	Date: July 2013
Scales: 1:100 1:200	No: 906/01/12
To scale when printed on A3	