



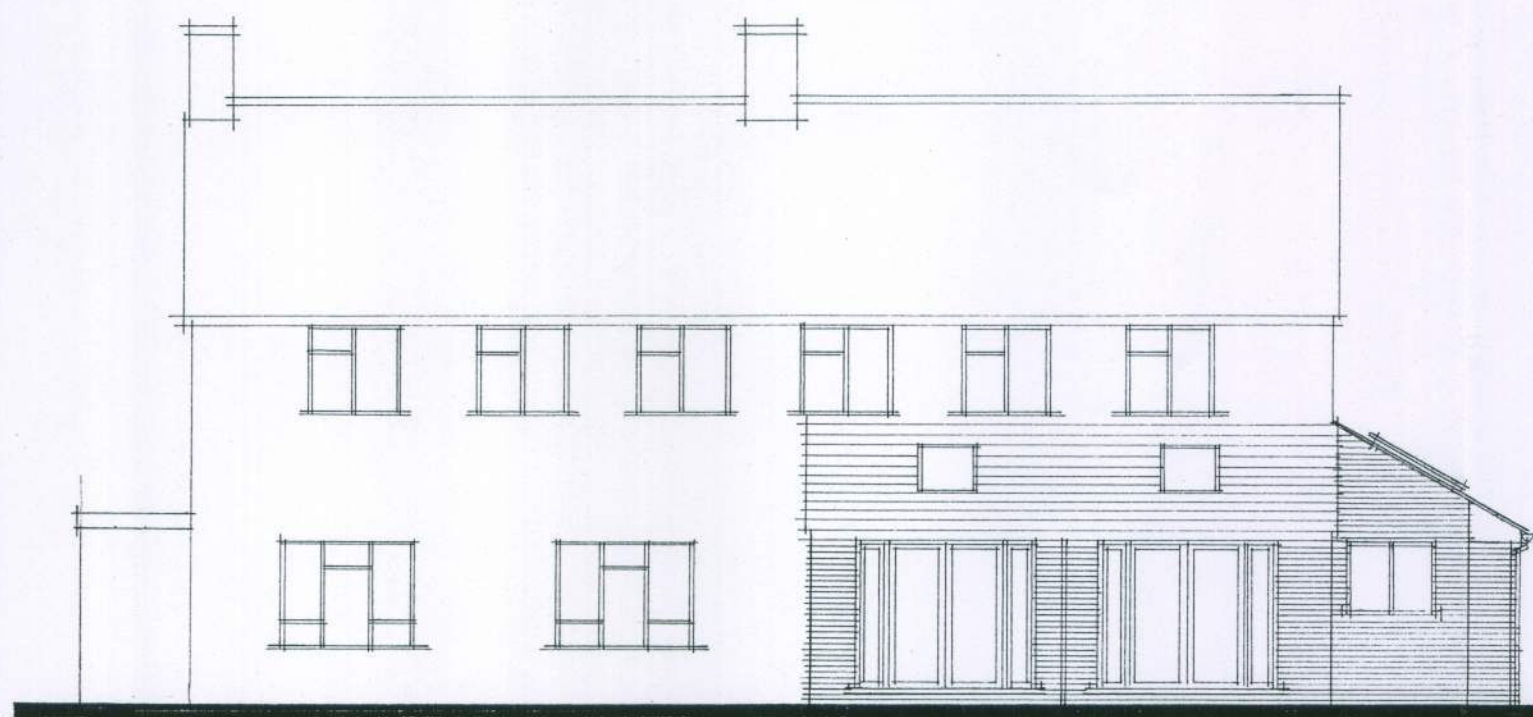


REAR ELEVATION

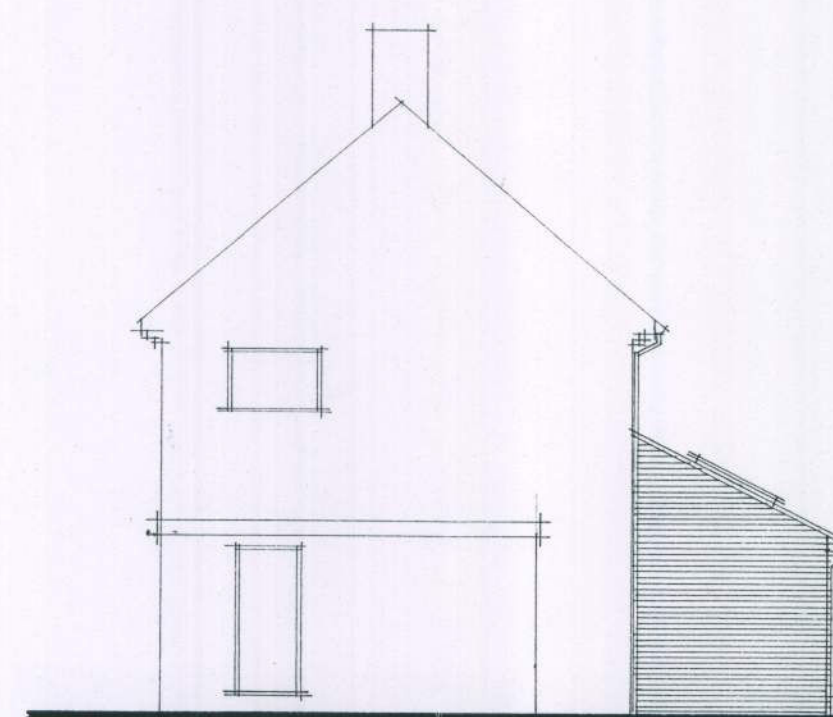



SOUTH ELEVATION




NORTH ELEVATION

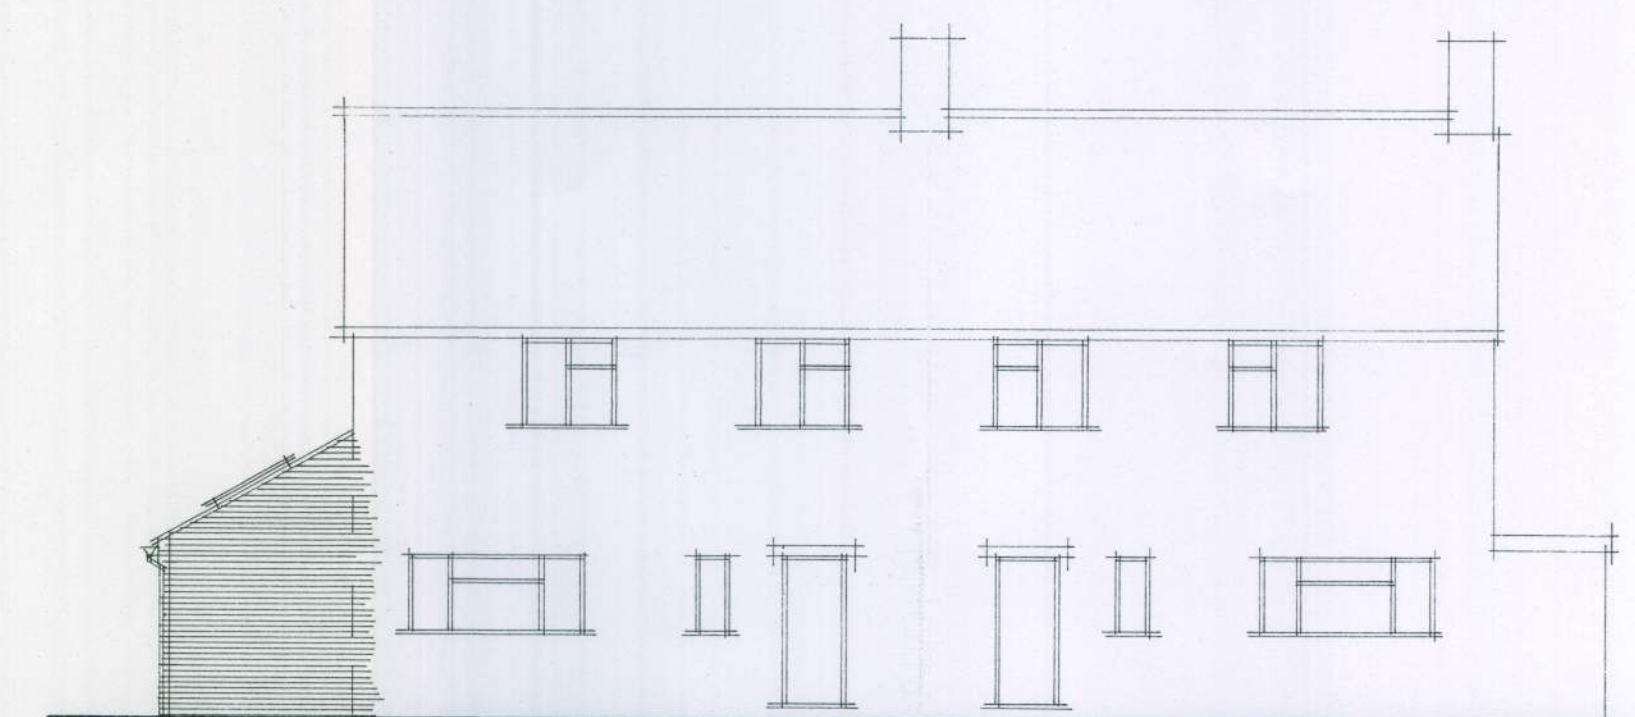

FRONT ELEVATION

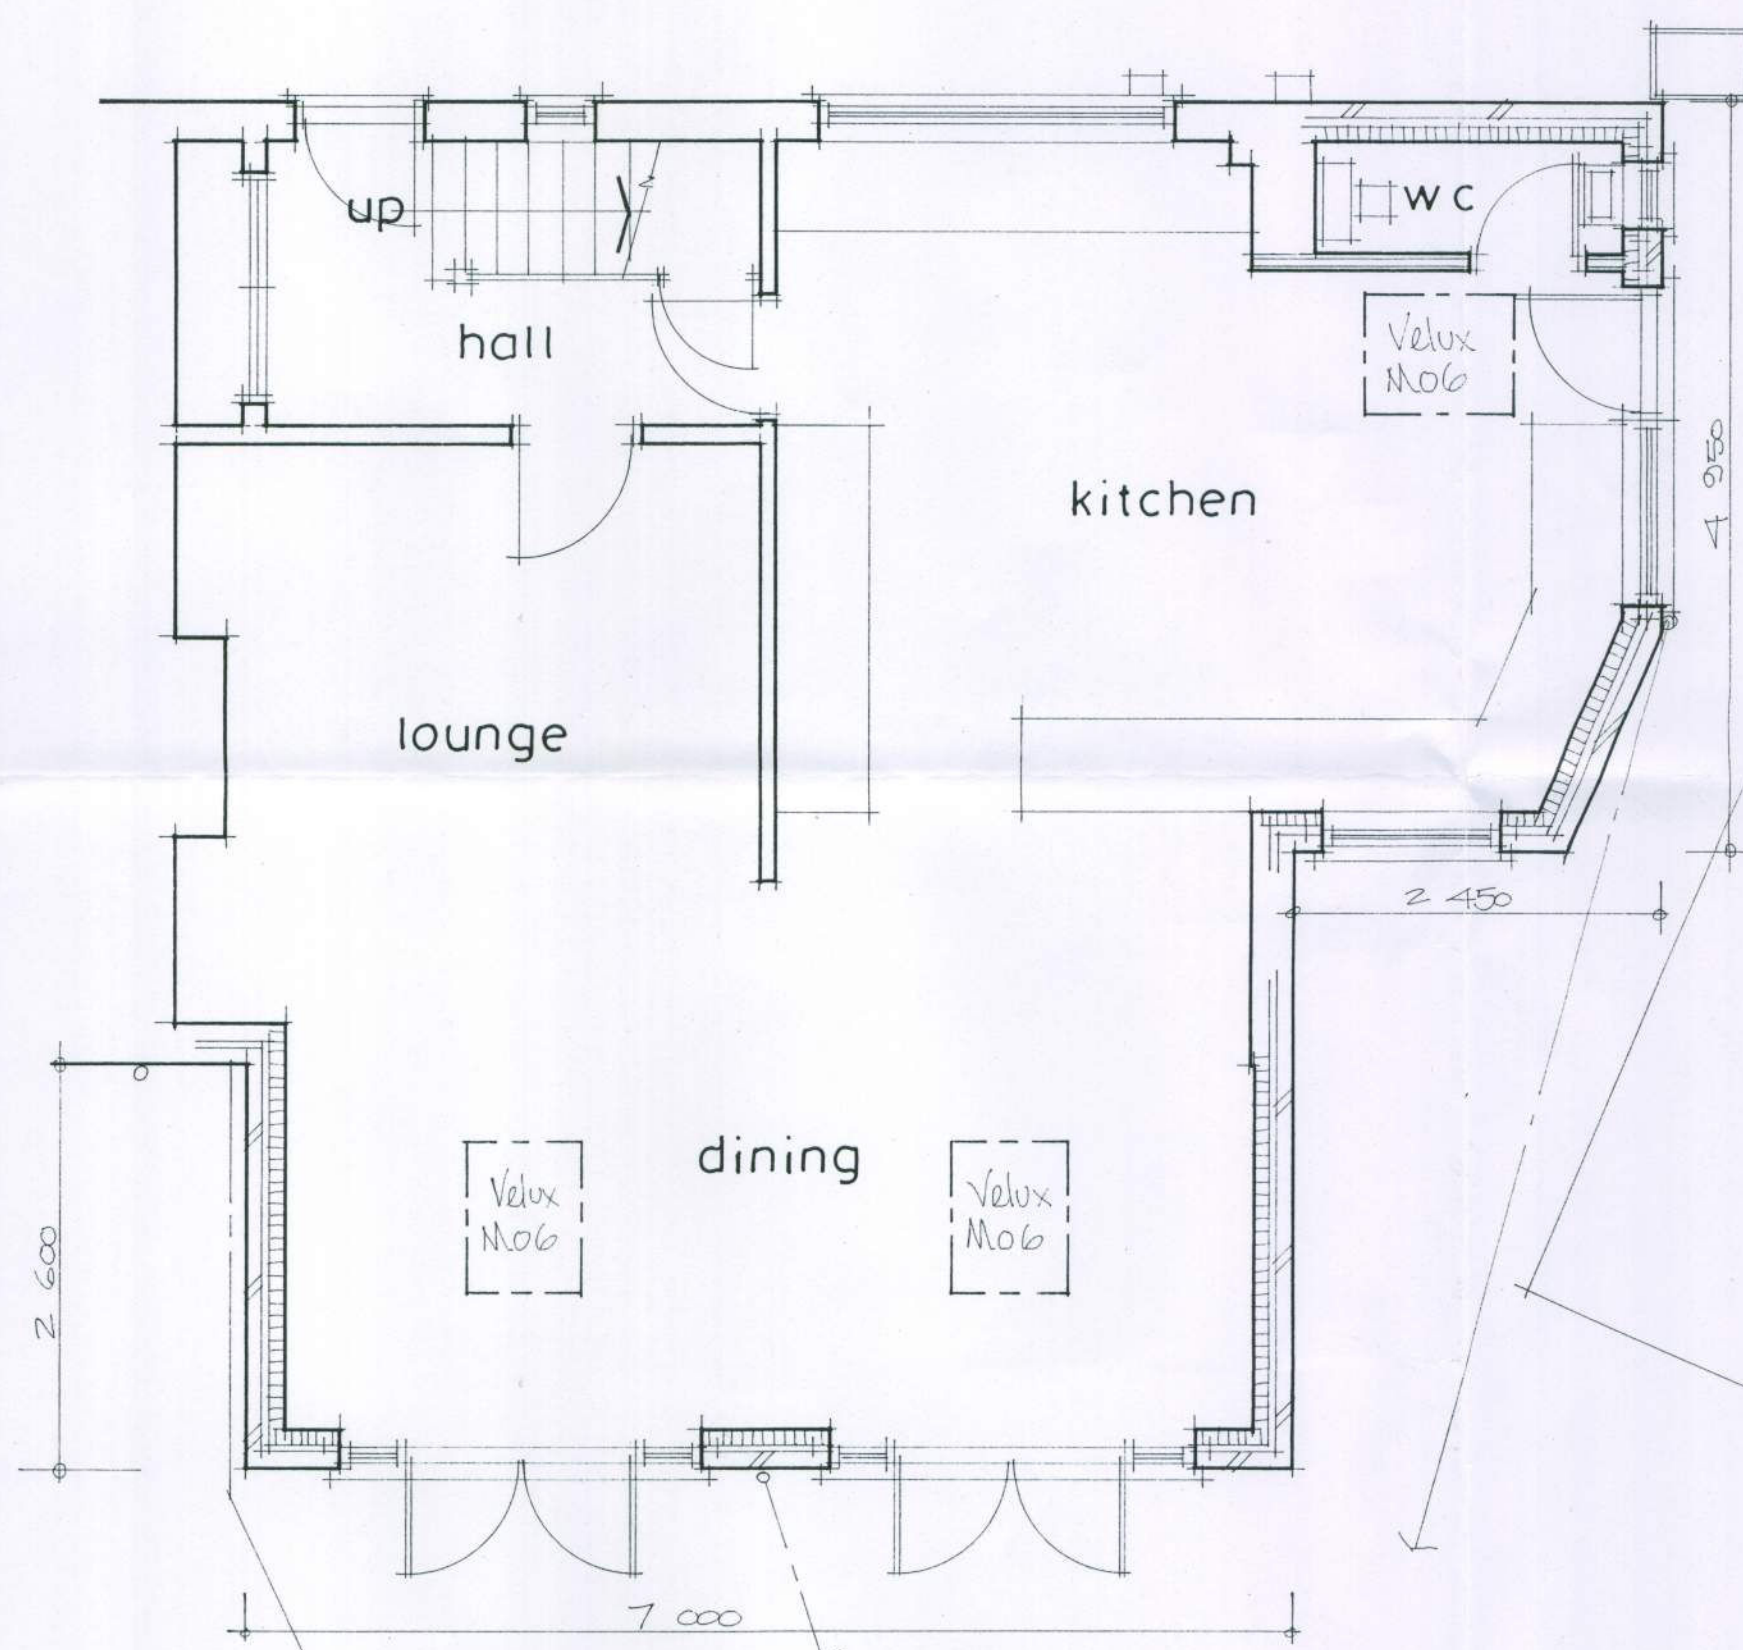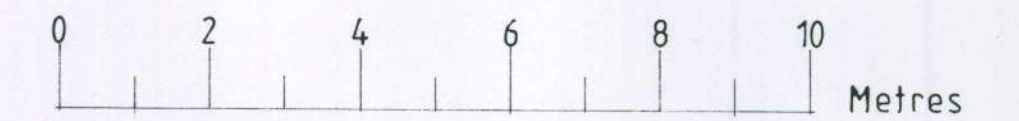

GROUND FLOOR PLAN

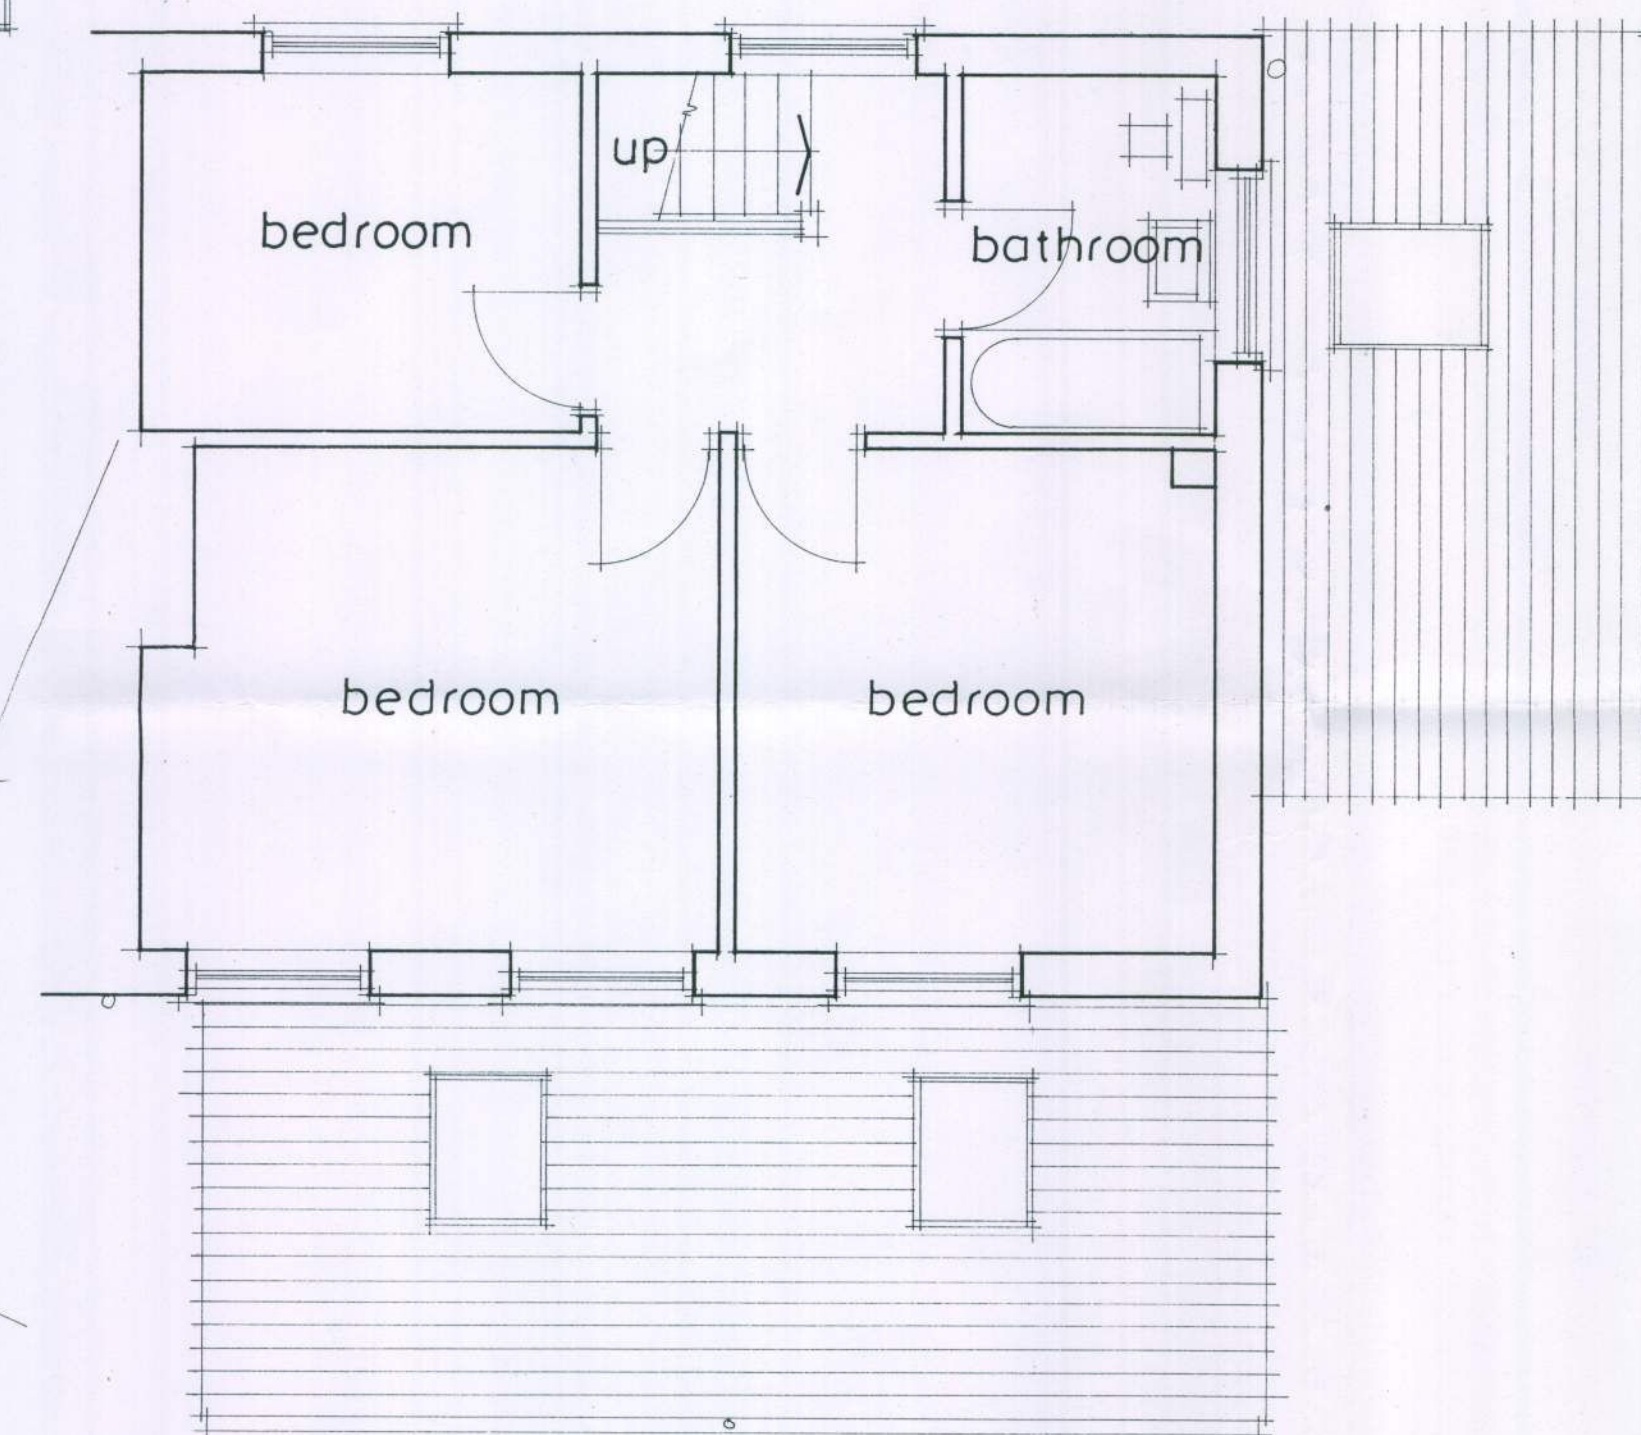

FIRST FLOOR PLAN

ARUN DISTRICT COUNCIL	
No.	LU 123/10
Received	

Alan Scarratt
ARCHITECTURAL SERVICES

33 Hurley Road, Worthing, West Sussex BN13 2PA
Tel/Fax: (01903) 690102

client **Mr. & Mrs. B. Prior**

job **25 Horsham Road West
Littlehampton
West Sussex**

dwg. no. **AS.582**

dwg. title
side & rear extensions

drawn by *Alan Scarratt*

date **April 2010** scale **1:100
1:50**

Do not scale off drawings.

Check all dimensions on site before
off work is commenced.

All ground levels and surroundings
to conform with current building
regulations, B.S.S. and C.O.P's.

