



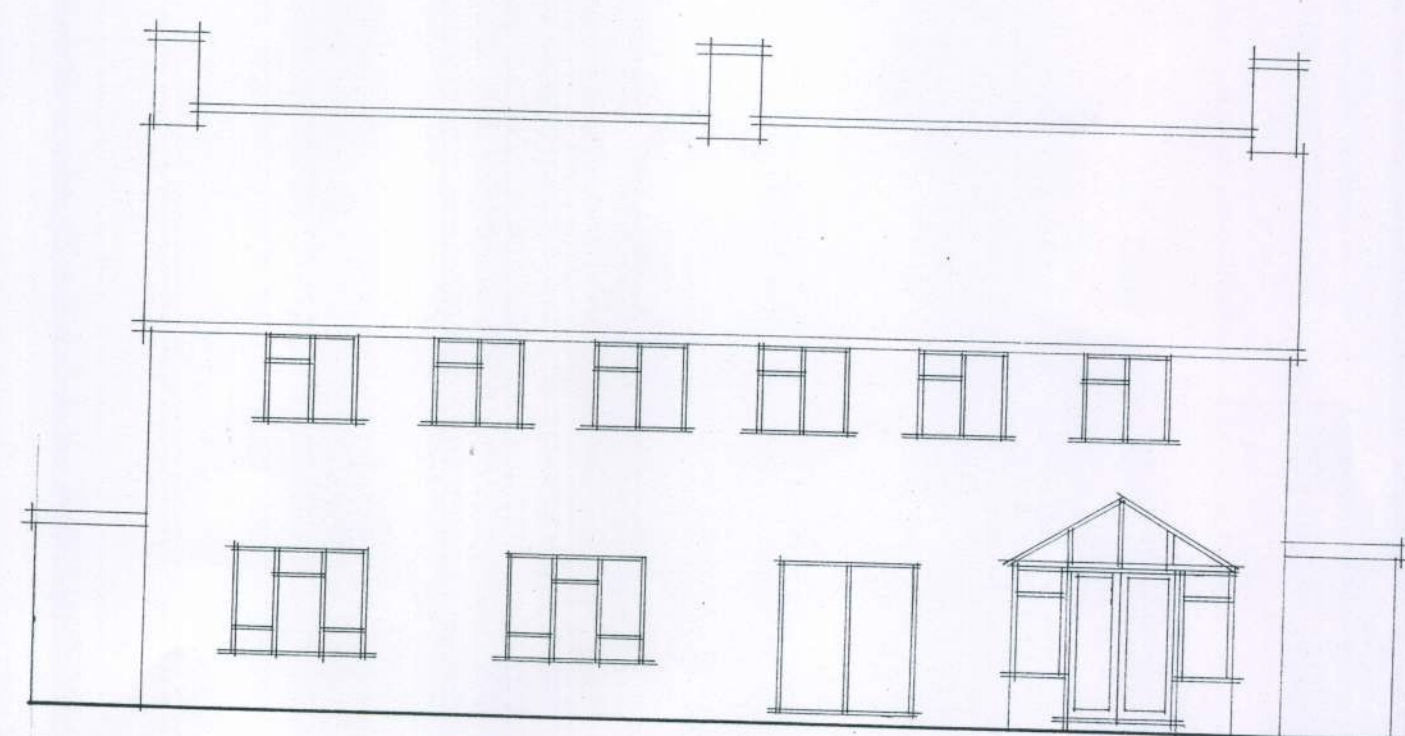


REAR ELEVATION

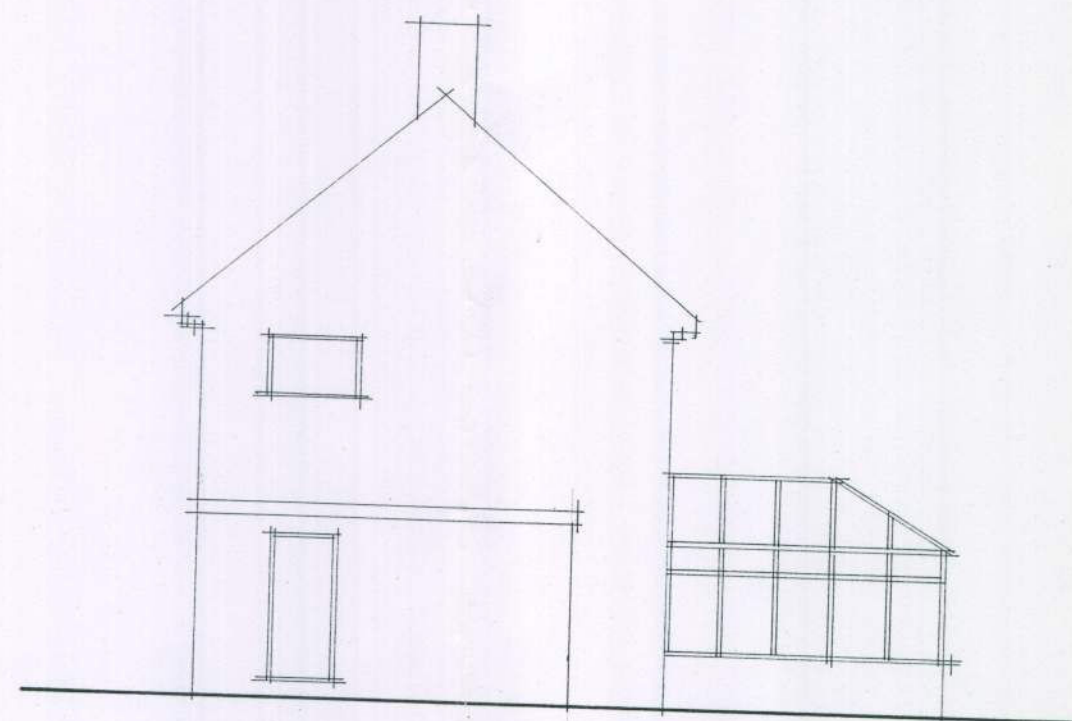



SOUTH ELEVATION




NORTH ELEVATION

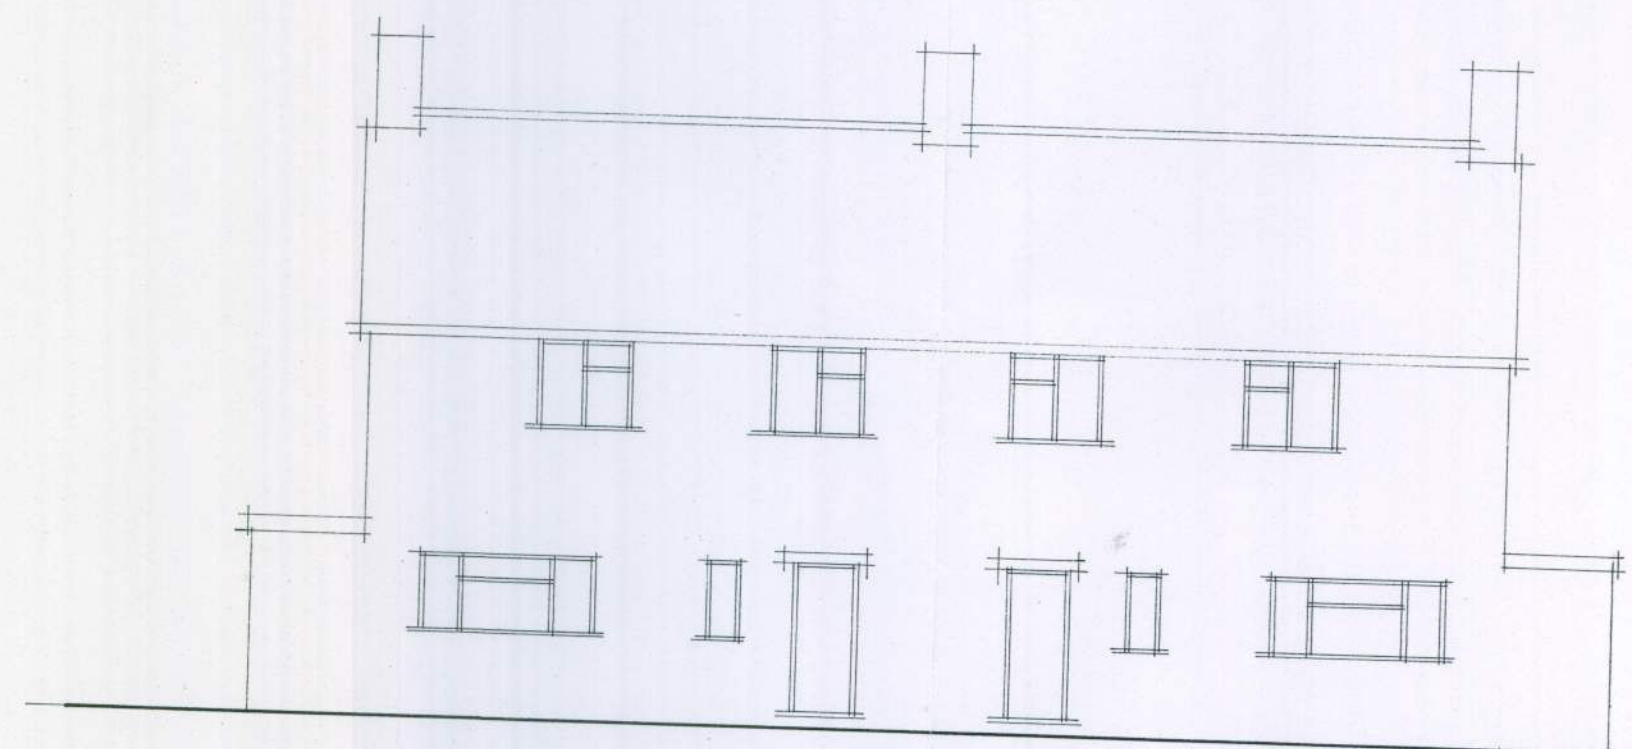

FRONT ELEVATION

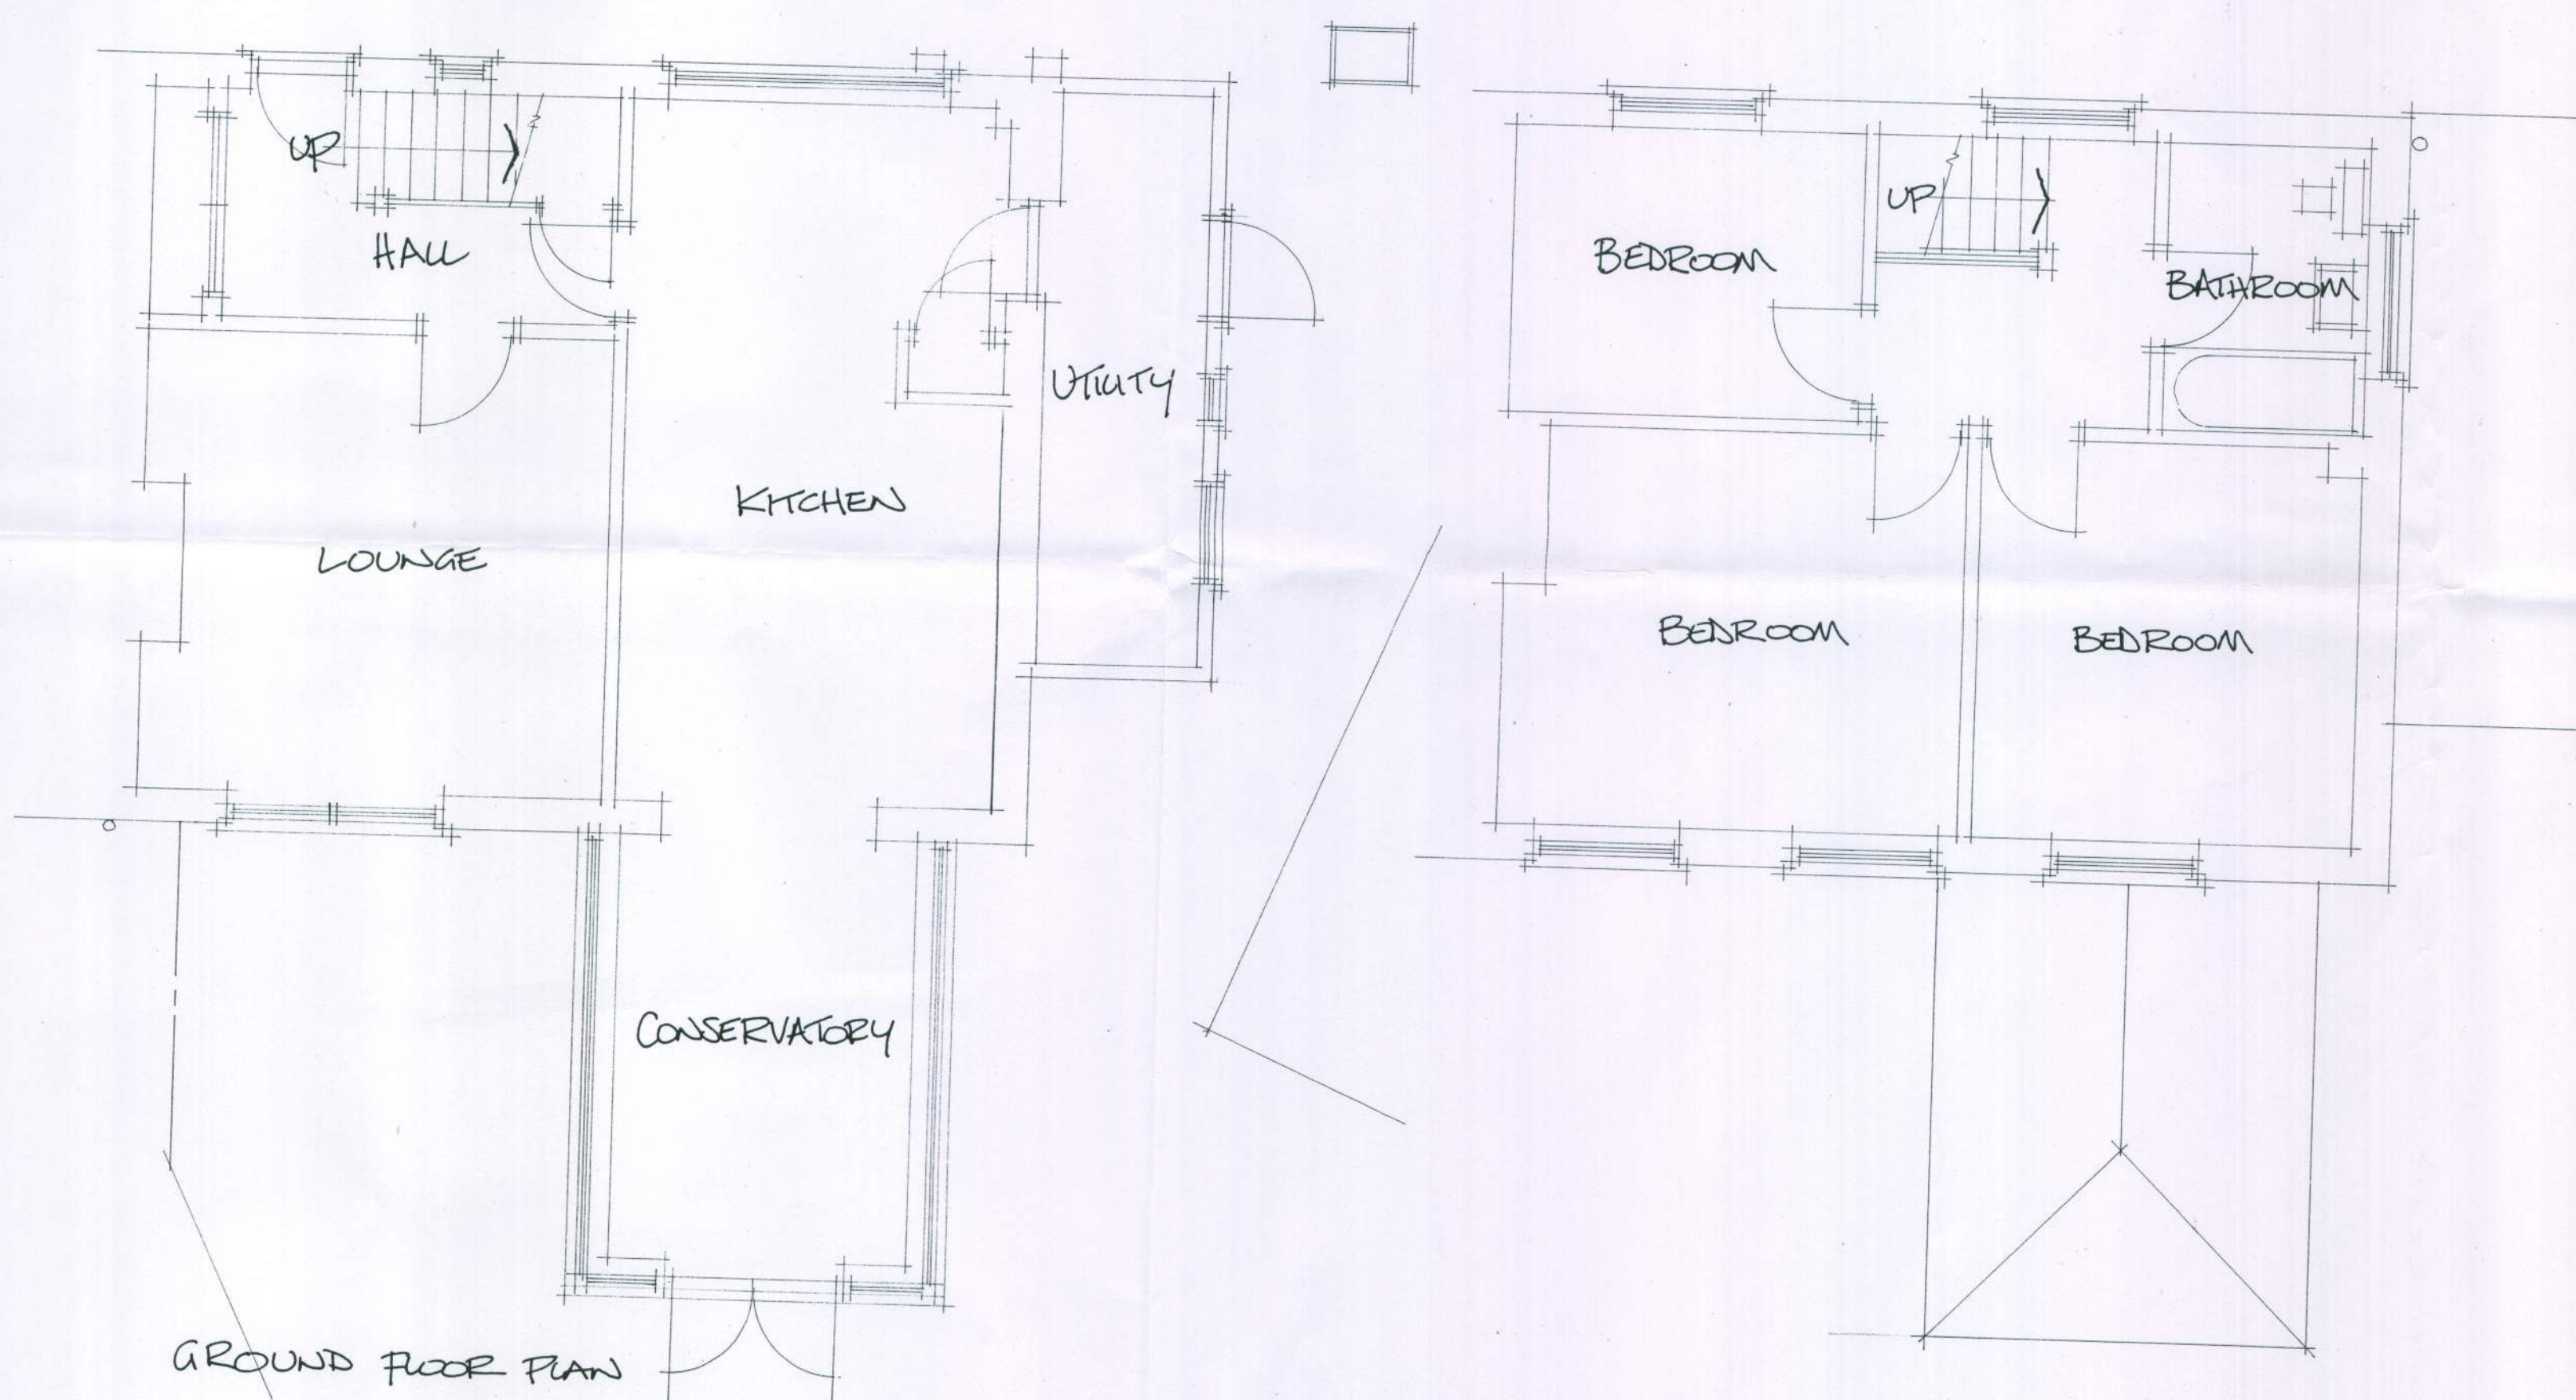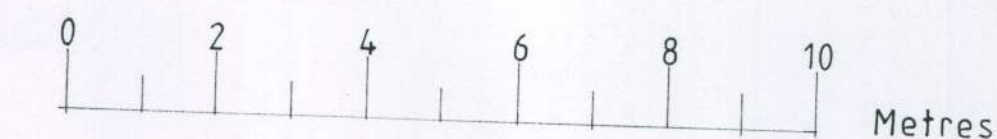

GROUND FLOOR PLAN

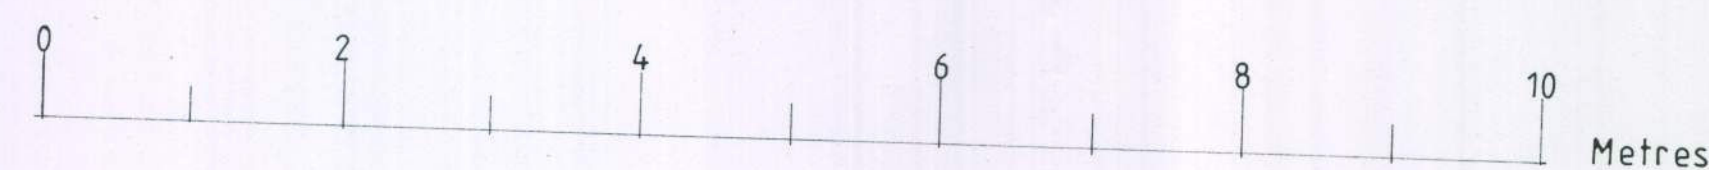

ARUN DISTRICT COUNCIL			
No.	KU	123	10
Received			

Alan Scarratt
ARCHITECTURAL SERVICES

33 Hurley Road, Worthing, West Sussex BN13 2PA
Tel/Fax: (01903) 690162

client MR & MRS B PRIOR

job 25 HORSHAM ROAD WEST
LITTLEHAMPTON
WEST SUSSEX

dwg. no. AS.582.1

dwg. title EXISTING

drawn by *Alan Scarratt*

date April 2000 scale 1:100
1:50

This is not a scale drawing.
Check all dimensions on site before
work is commenced.
All ground levels and existing