




Side Elevation



Front Elevation




Side Elevation

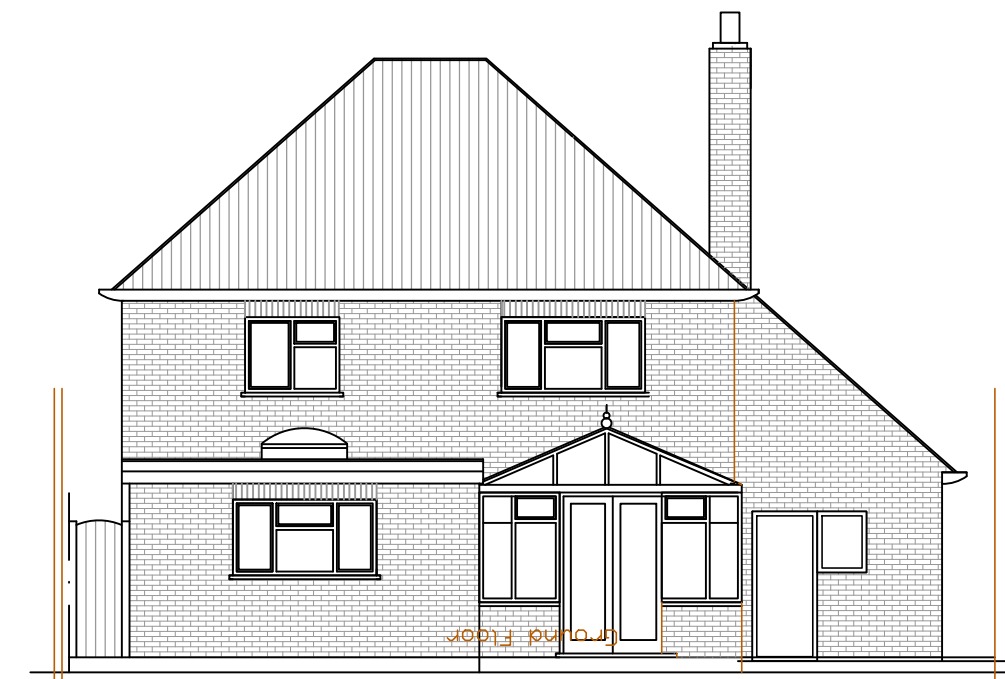


Rear Elevation

EXISTING ELEVATIONS 1:100

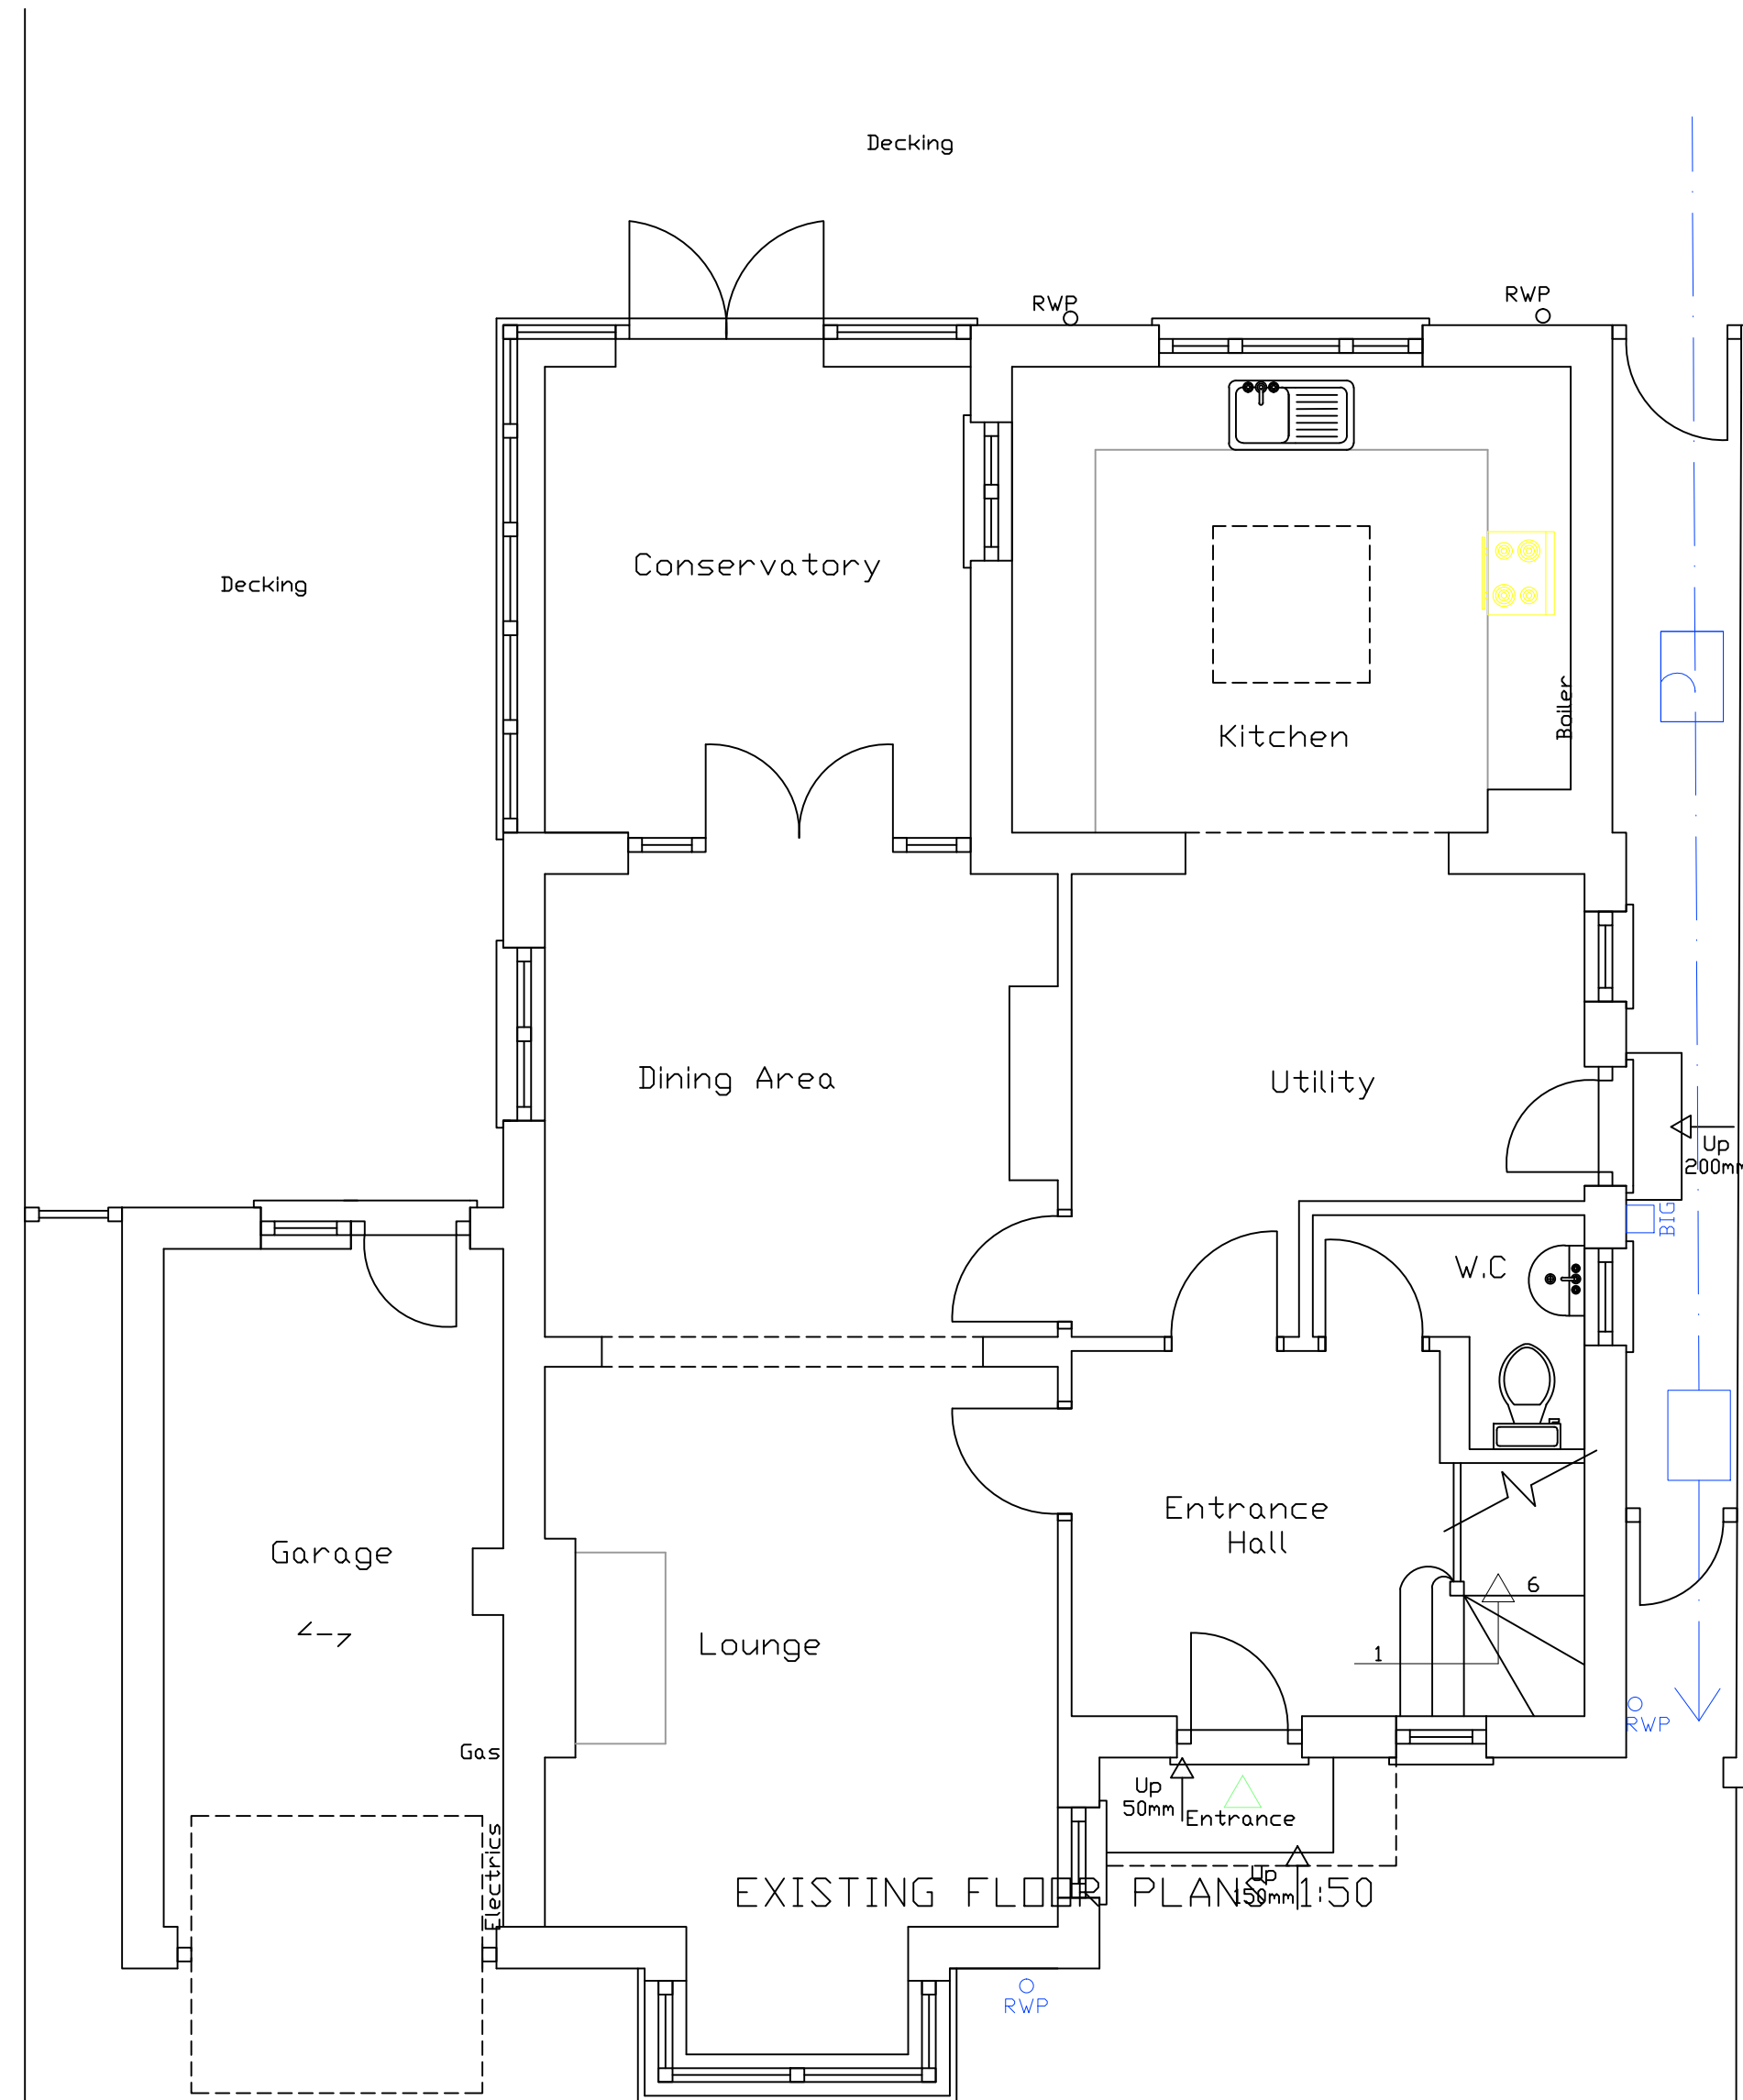


EXISTING FLOOR PLANS 1:50


Ground Floor

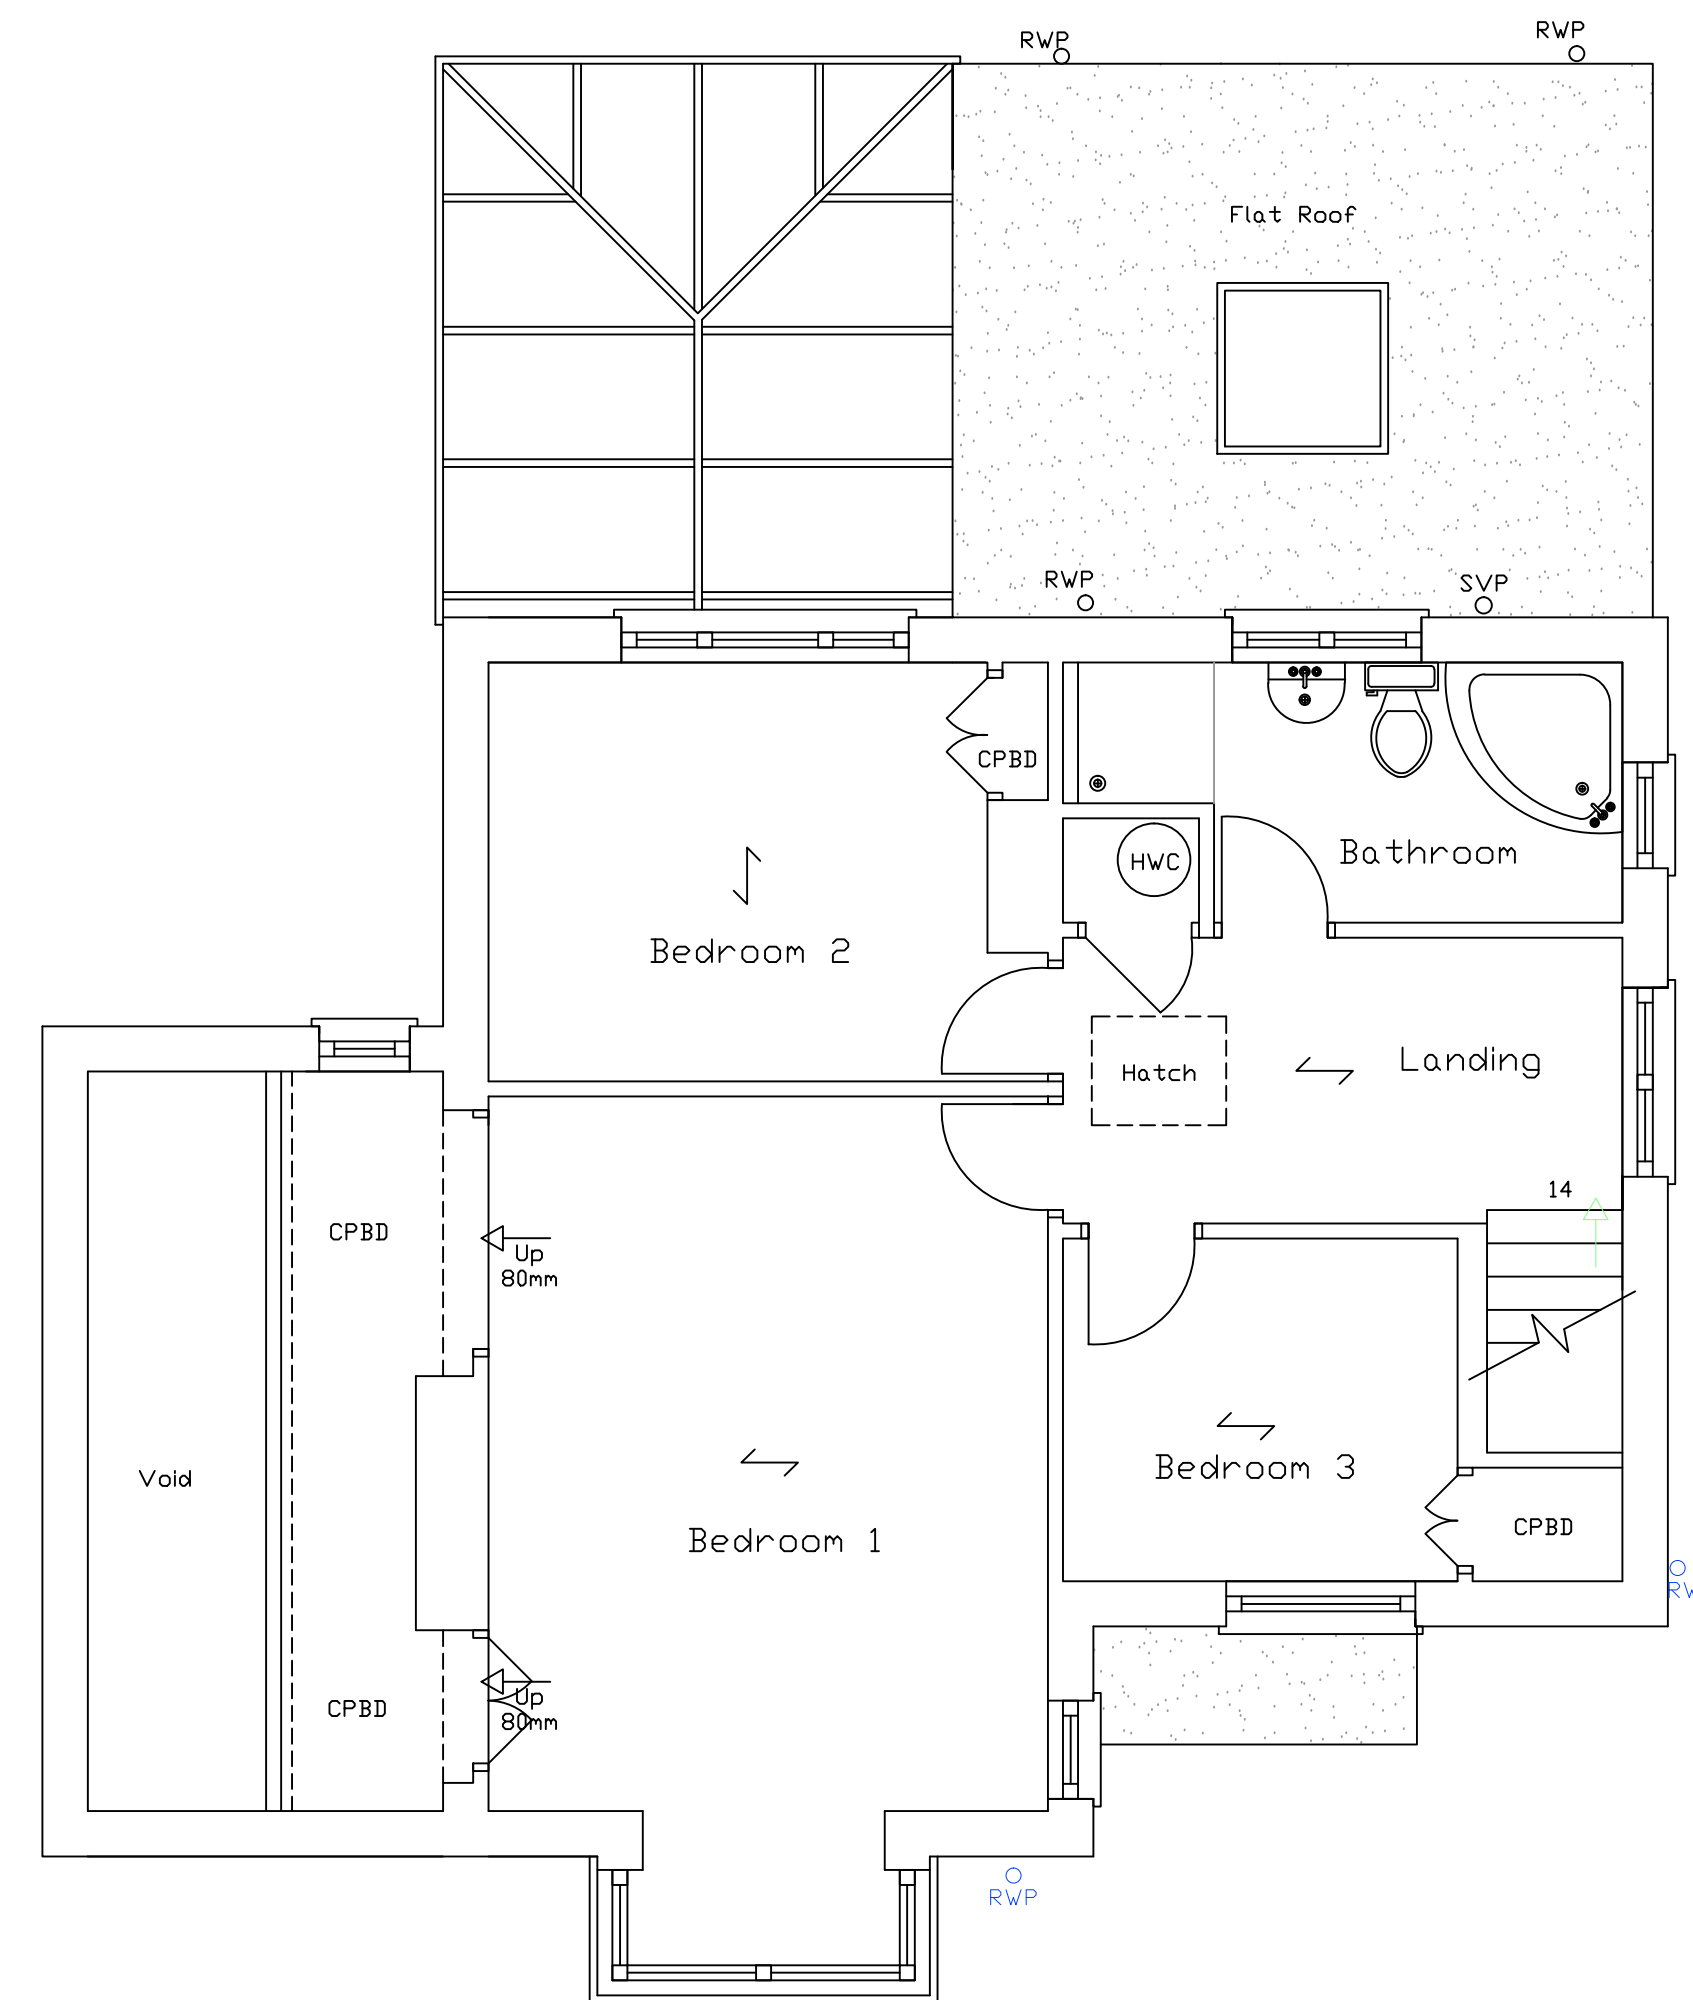


First Floor

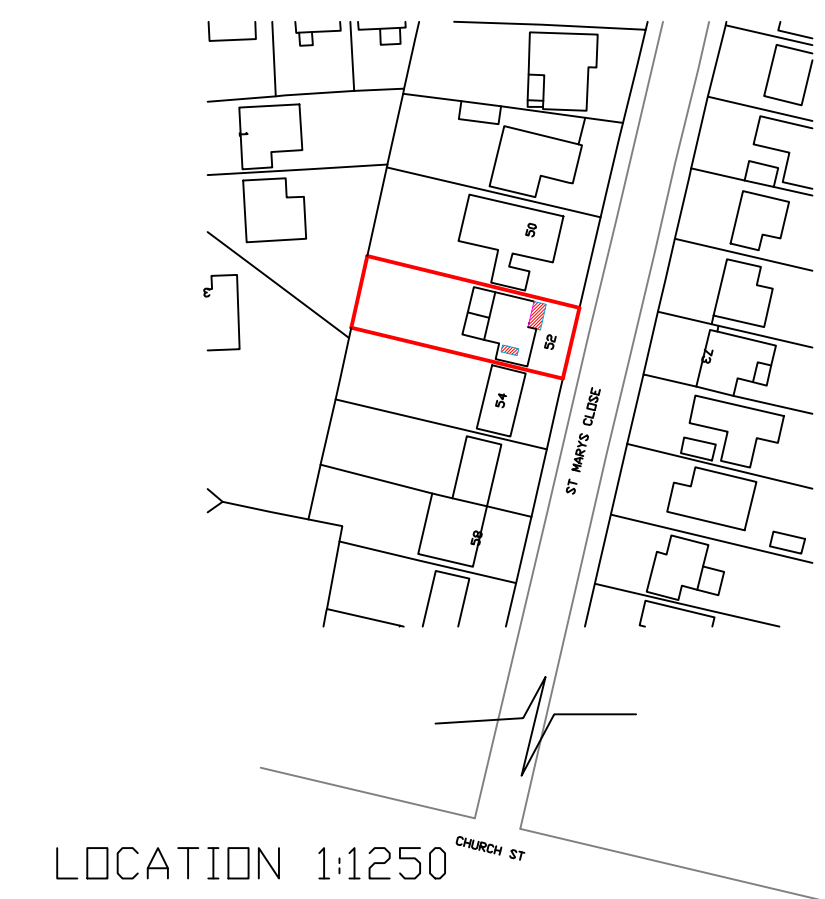

LOCATION 1:1250

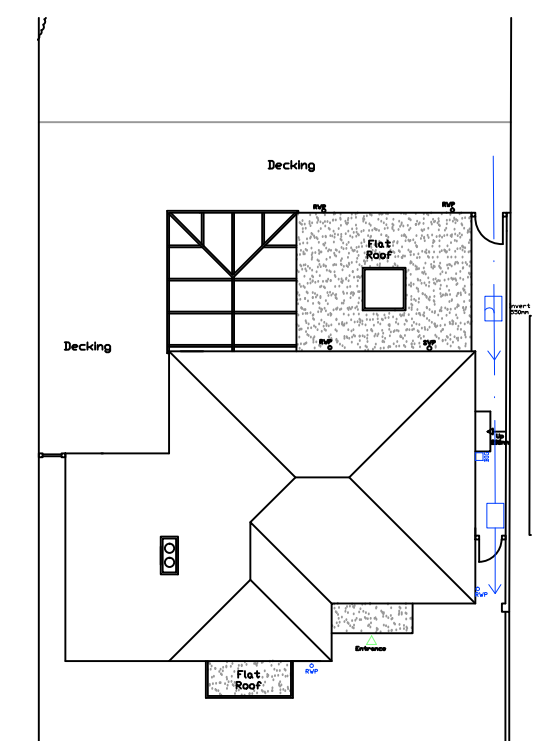

EXISTING ROOF PLAN 1:200

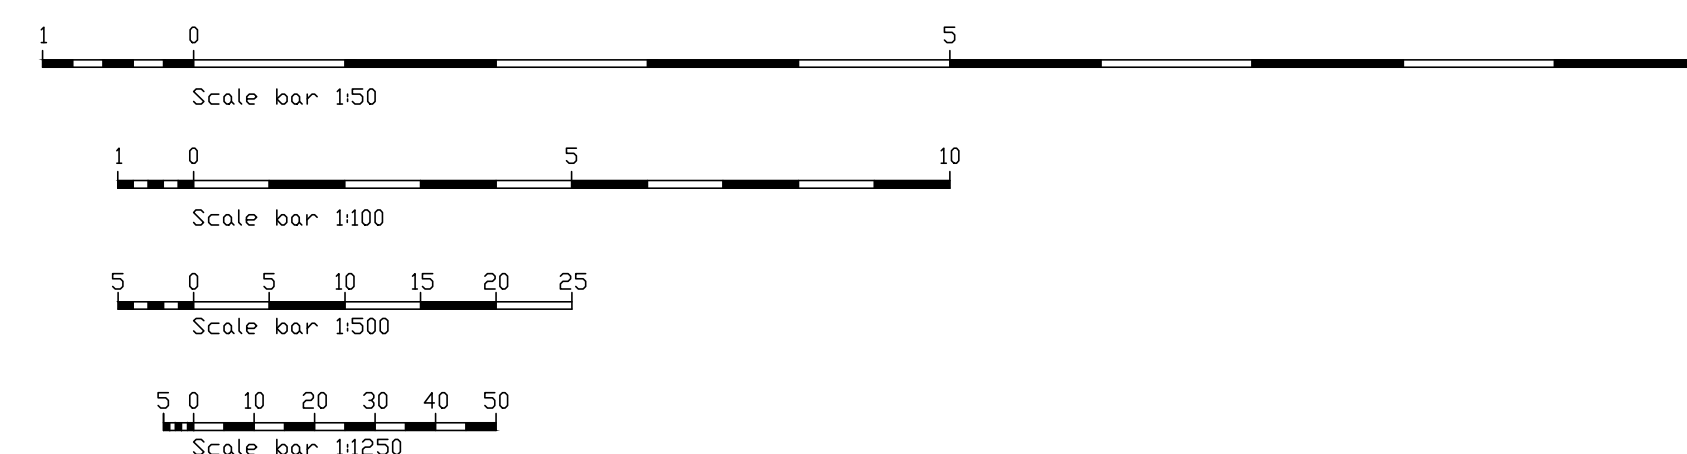

All dimensions to be checked on site prior to commencement of work, except for planning purposes.			
This drawing is the copyright of			
CALDOTECH LTD			
and may not be copied, altered or reproduced in any way without written authority.			
CALDOTECH LTD			
11 THE PARADE			
WILLOWHAYNE CRESCENT			
EAST PRESTON			
WEST SUSSEX			
BN16 1NS			
Telephone 01903 859176			
EXISTING FLOOR PLANS, ELEVATIONS, ROOF PLAN & LOCATION			
52 St. Mary's Close			
Littlehampton			
Sussex			
BN17 5QQ			
CLIENT			
Mr & Mrs Bryant-Nichols			
Issue			
Details			
By			
Date			
SCALE			
AS SHOWN on A1			
DATE			
08/04/14			
DRAWING NUMBER			
13091/01			