





Existing First Floor Plan
1:100 @ A1

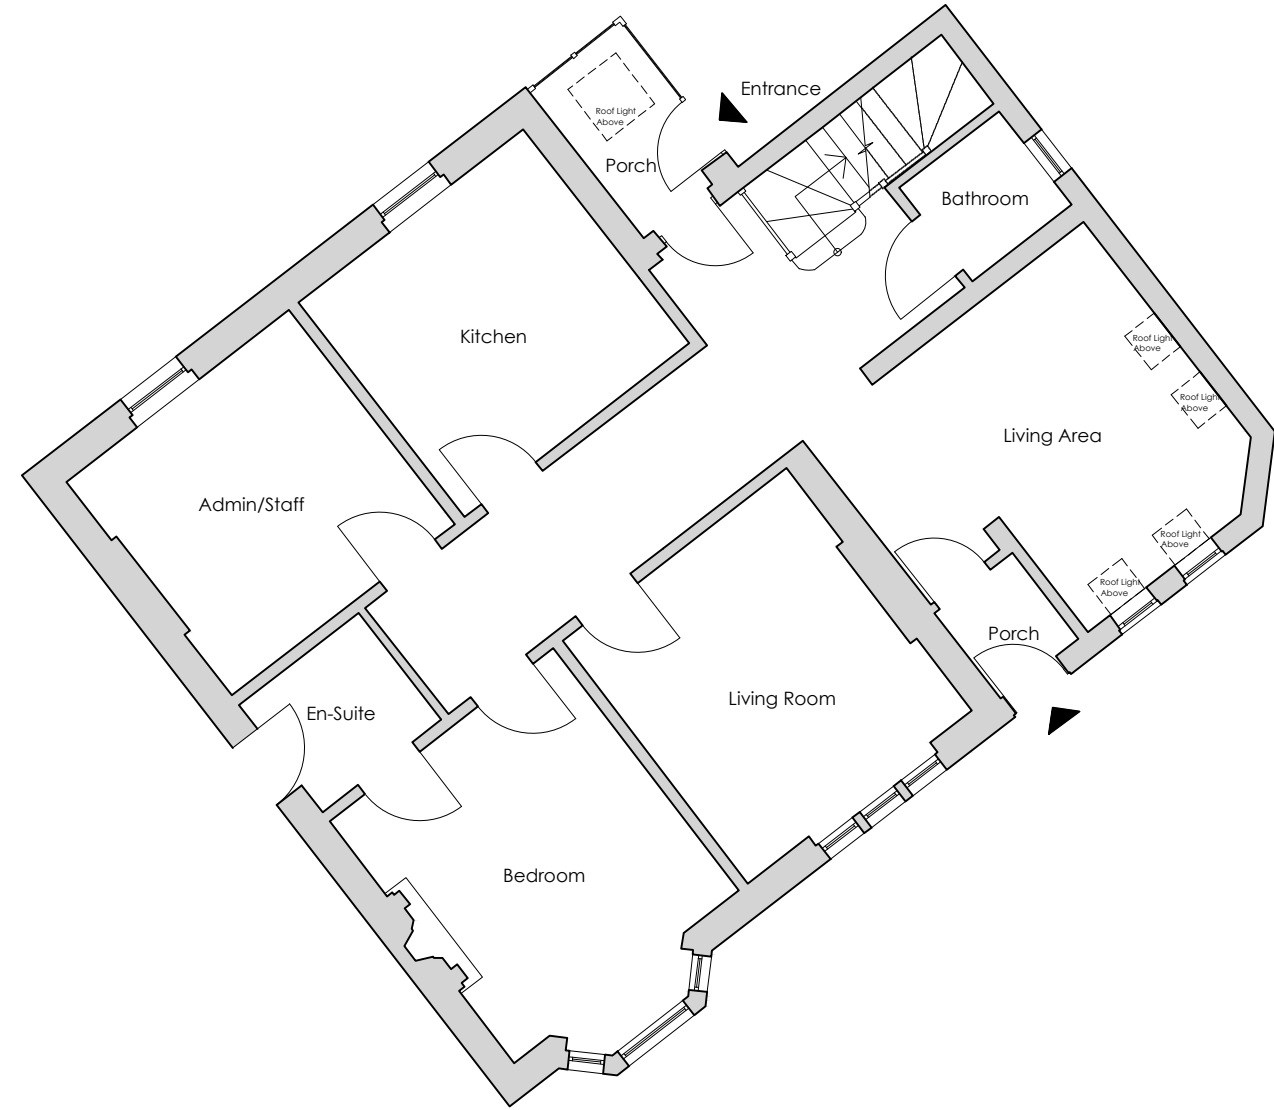

Existing Ground Floor Plan
1:100 @ A1

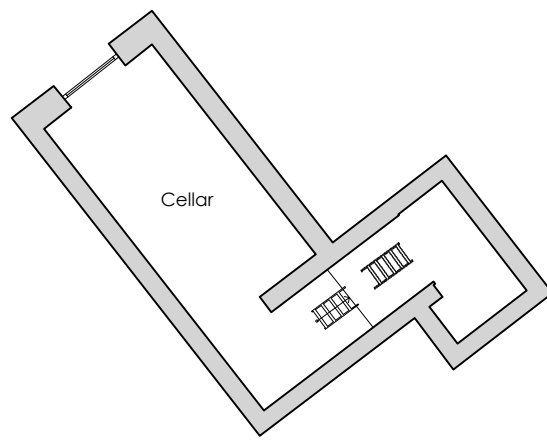

Existing Lower Ground Floor Plan
1:100 @ A1



Existing Elevations
1:100 @ A1

Both drawings and designs are the copyright of **CO-ARCH LTD**. This drawing should not be copied or reproduced without written consent.

All dimensions are to be checked on site. **CO-ARCH LTD** should be notified of any discrepancy prior to proceeding further.

Do not scale from this drawing for construction & fabrication purposes, use only the illustrated dimensions herein. Additional dimensions are to be requested and checked directly.

Illustrated information from 3rd party consultants/specialists is shown as indicatively only. See other consultant / specialist drawings for full information and detail.

Scale:
0 1 3 5 10m

Revision Note & Date
01 13.05.2021 Amendments according to council response Initial

Project Title
Proposed Change of Use from C2 to Sui Generis
HMO Residential at 18-22 East St, Littlehampton

Clients Details
Jenny Andrew

Drawing Title
Existing Floor Plans and Elevations (18-20)

Scale 1:100 @A1 Date May 21 Drawn AW

Drawing Status
DRAFT

Project Number 20.173AB Drawing Number 020.000 Drawing Revision B

CO-ARCH
www.co-arch.co.uk / ashley@co-arch.co.uk