


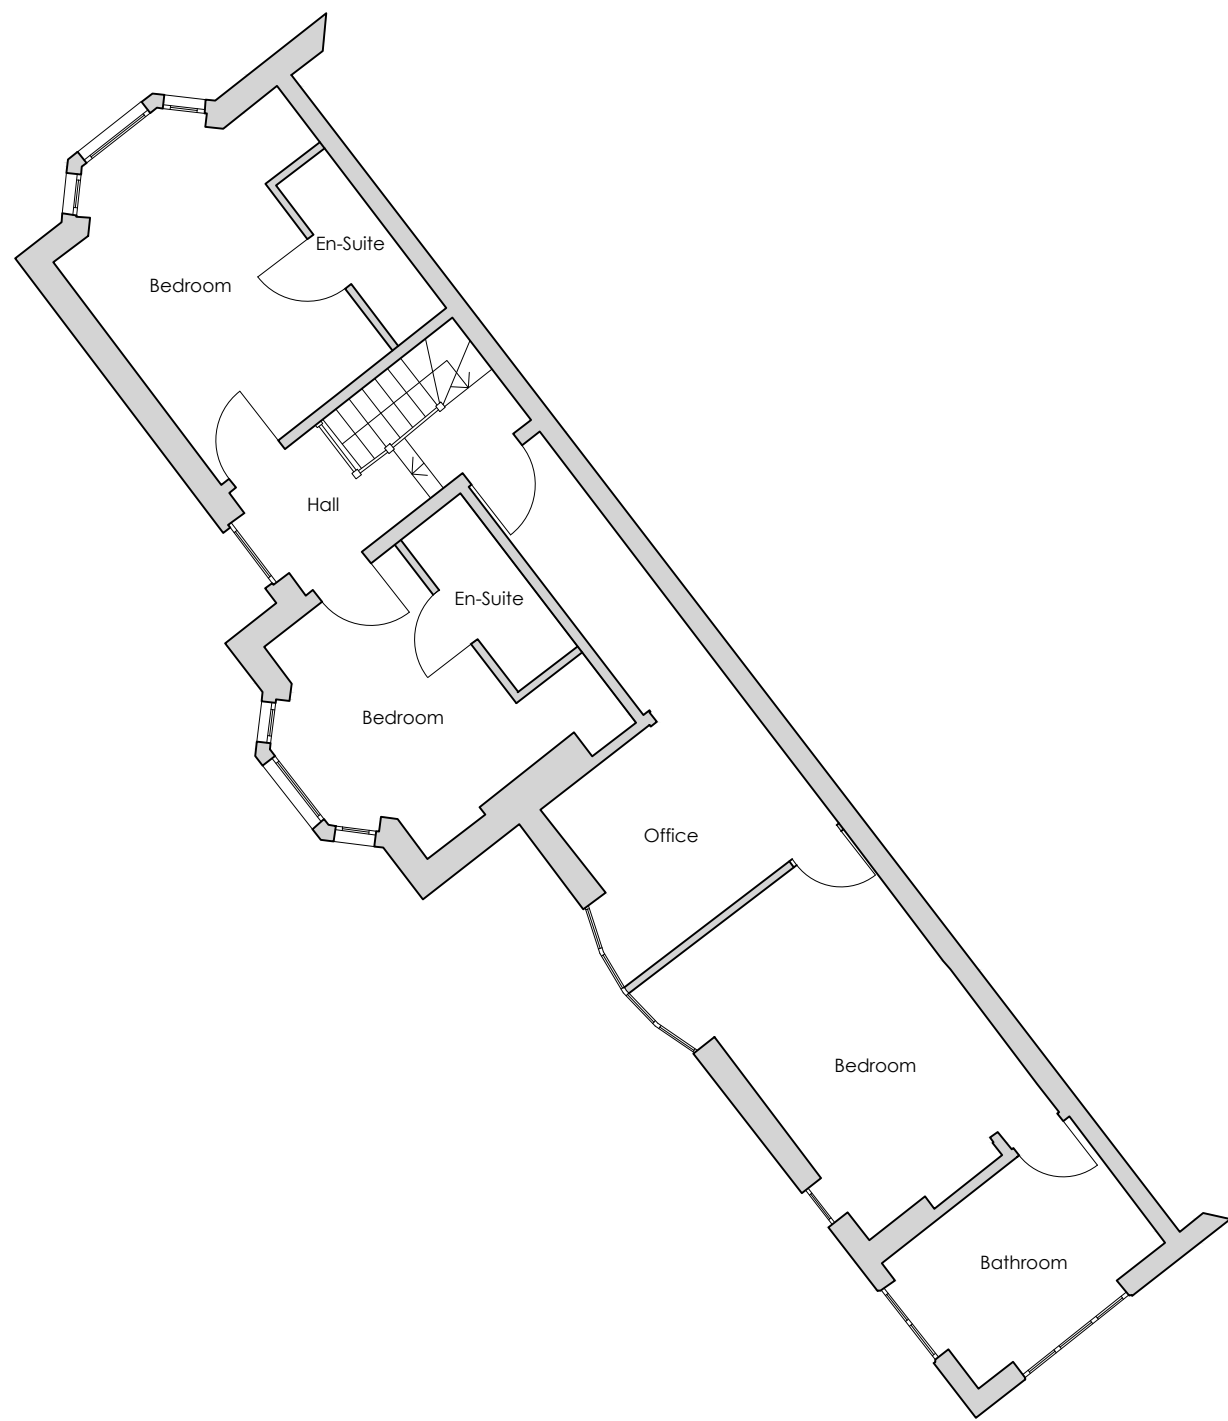


Both drawings and designs are the copyright of **CO-ARCH LTD**. This drawing should not be copied or reproduced without written consent.


All dimensions are to be checked on site. **CO-ARCH LTD** should be notified of any discrepancy prior to proceeding further.

Do not scale from this drawing for construction & fabrication purposes, use only the illustrated dimensions herein. Additional dimensions are to be requested and checked directly.

Illustrated information from 3rd party consultants/specialists is shown as indicatively only. See other consultant / specialist drawings for full information and detail.

 

Existing First Floor Plan  
1:100 @ A1

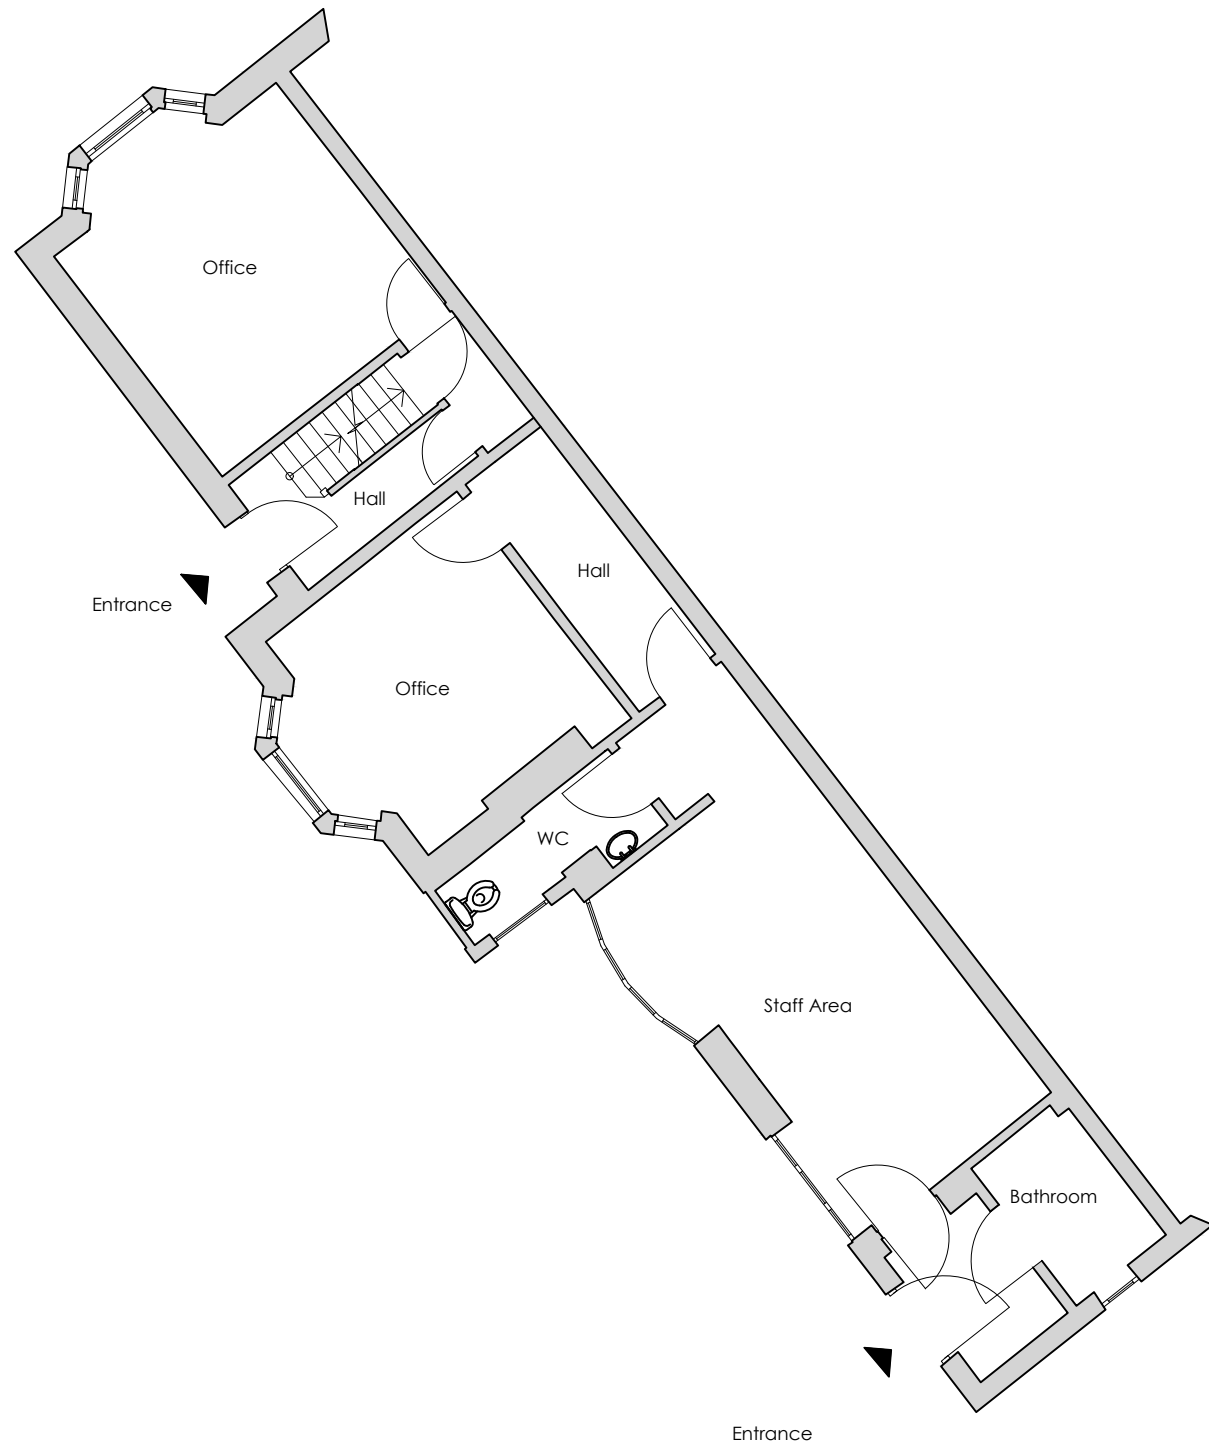

Existing Ground Floor Plan  
1:100 @ A1



Revision Note & Date  
01 13.05.2021 Amendments according to council response Initial

Project Title  
Proposed Change of Use from C2 to Sui Generis  
HMO Residential at 18-22 East St, Littlehampton

Clients Details  
Jenny Andrew

Drawing Title  
Existing Floor Plans and Elevations (21-22)


Scale 1:100 @A1 Date May 21 Drawn AW

Drawing Status  
**DRAFT**

Project Number 20.173AB Drawing Number 020.001 Drawing Revision B



Existing Lower Ground Floor Plan  
1:100 @ A1

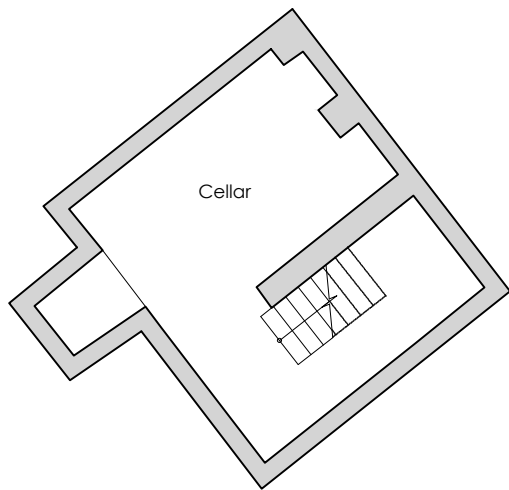

Existing Elevations  
1:100 @ A1