


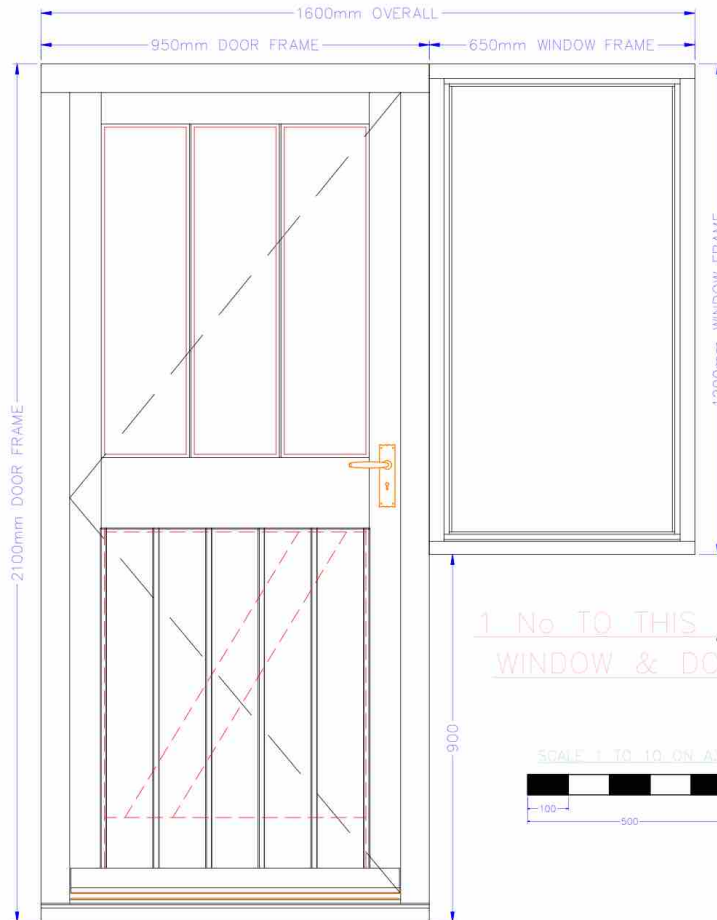

1 No TO THIS **ED06**
WINDOW & DOOR



JOB: **GABRIELLE HELYER**

REVISIONS:

CLIENT:
Gabrielle Helyer, x-gabie-x@hotmail.com
The Farm, East Street, Littlehampton
West Sussex, BN17 6AU - 07450 884 825

PROJECT:
Littlehampton - Accoya Joinery
Various Frames - 3 Coat Finish TBC
Ironmongery TBC - Metal Critals By Others

TITLE:
Frame ED6 - 3 Coat Finish TBC
Ironmongery TBC - Metal Critals By Others
Plan & Elevation

DRAWING No:
Q772 - J293 - E

REVISION: APPROVED FOR DISTRIBUTION BY:

DRAWN BY: DATE: SCALE: SHEET:
DEREK 22/03/22 1:10 A3

DRAWING FILE NAME (DWG):

DRAWING FILE LOCATION:
C:\Users\ladyghe\OneDrive\Documents\Q772\Q772-35466-Win-Door-Ed6.dwg

COPYRIGHT



THIS DRAWING THE INFORMATION CONTAINED AND THE
DESIGN EXPRESSLY FOR THE SALE PROPERTY AND
COPYRIGHT OF FINELINE JOINERY LTD. REPRODUCTION IN
ANY FORM BY ANY PERSONS OF THE WHOLE OR ANY PART
OF THIS DRAWING OR THE USE OF THE INFORMATION BY ANY
THIRD PARTY WITHOUT EXPRESS PERMISSION OF FINELINE
BY FINELINE JOINERY LTD. WILL BE AN
INFRINGEMENT OF COPYRIGHT.

fine
line
NORTH END YARD


**NORTH END YARD
NORTH STREET
PETWORTH
GU28 9NH**

Tel: +44 (0) 1799 422 550
E-mail: enquiries@fine-line-joinery.co.uk
Website: www.fine-line-joinery.co.uk

© 2022 Fine Line Joinery Ltd.

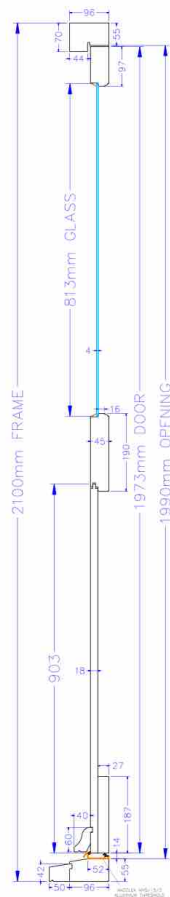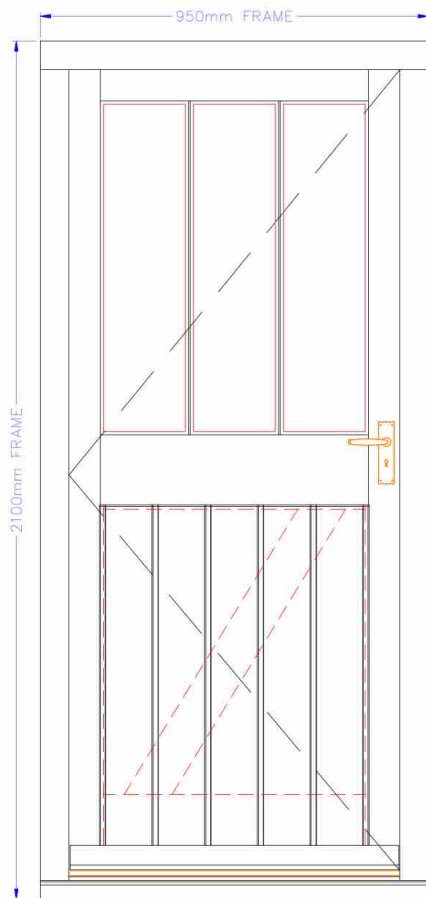

1 No TO THIS **ED6**
SINGLE DOOR FRAME

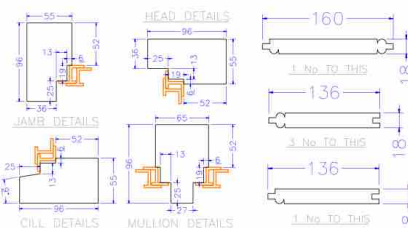

JOB: GABRIELLE HELYER

REVISIONS:

CLIENT:
Gabrielle Helyer, x-gabie-x@hotmail.com
The Farm, East Street, Littlehampton
West Sussex, BN17 6AU - 07450 884 825

PROJECT:
Littlehampton - Accoya Joinery
Various Frames - 3 Coat Finish TBC
Ironmongery TBC - Metal Crittalls By Others

TITLE:
ED6 Door Frame & Details - 3 Coat Finish TBC
Ironmongery TBC - Metal Crittals By Others
Plan, Section & Elevation Plus Details

DRAWING No:
Q772 - J293 - C

REVISION:	APPROVED FOR DISTRIBUTION BY
-----------	------------------------------

DRAWN BY: DEREK	DATE: 22/03/22	SCALE: VARIOUS	SHEET A3
--------------------	-------------------	-------------------	-------------

DRAWING FILE NAME (DWG):

DRAWING FILE NAME (DWG):

DRAWING FILE LOCATION:

COPYRIGHT

THIS DRAWING THE INFORMATION CONTAINED AND THE
DESIGNS EXPRESSED ARE THE SOLE PROPERTY AND
COPYRIGHT OF PINKLINE JEWELRY LTD. REPRODUCTION IN
ANY FORM BY ANY PERSONS OF THE WHOLE OR ANY PART
OF THIS DRAWING OR THE USE OF THE INFORMATION BY ANY
THIRD PARTY UNLESS EXPRESSLY AUTHORIZED IN WRITING
BY PINKLINE TRADITIONAL JEWELRY LTD. WILL BE AN
INFRINGEMENT OF COPYRIGHT.


fineline
FIBER OPTIC CABLES • ACCESSORIES • PATCH PANELS

NORTH END YARD
NORTH STREET
PETWORTH
GU28 9NH

Tel: +44 (0) 1798 422 530
E-mail: enquiries@fine-line-jomery.co.uk
Website: www.fine-line-jomery.co.uk



PLAN SECTION

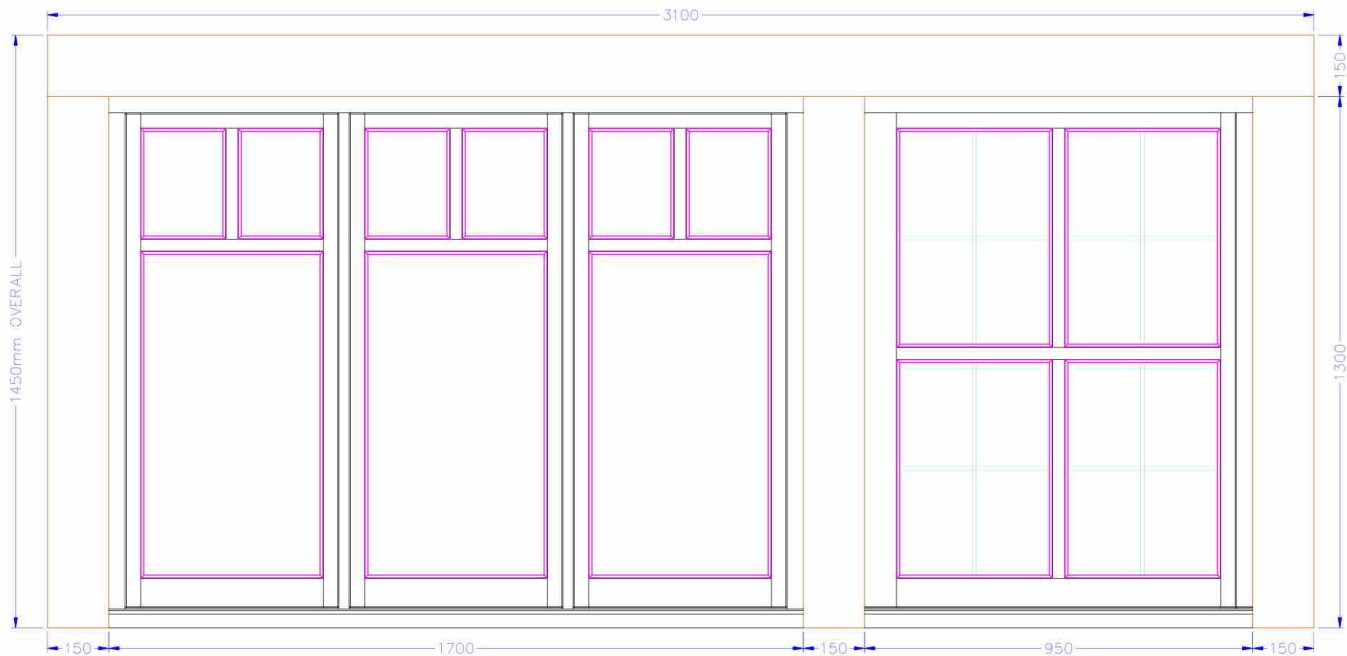

FRONT ELEVATION

OAK OUTER PORCH FRAME
DOUGLAS FIR INTERNALS

W10

SCALE 1 TO 10 ON A3



JOB: **GABRIELLE HELYER**

REVISIONS:

CLIENT:
Gabrielle Helyer , x-gabie-x@hotmail.com
The Farm , East Street , Littlehampton
West Sussex , BN17 6AU - 07450 884 825

PROJECT:
Littlehampton - Oak Porch With Douglas Fir
Inner Frames - All 4mm Beaded Glazing With
Some Applied Leads - Base Coat Finish TBC

TITLE:
Oak Frame With Douglas Fir Inner Frames
Fixed Glazing - Base Coat Finish TBC
Plan & Elevation

DRAWING No:
Q683 - J292 - A

REVISION: APPROVED FOR DISTRIBUTION BY:

DRAWN BY: DATE: SCALE: SHEET:
DEREK 22/03/22 1:10 A3

DRAWING FILE NAME (DWG):

DRAWING FILE LOCATION:

COPYRIGHT

THIS DRAWING THE INFORMATION CONTAINED AND THE
DESIGN EXPRESSED ARE THE SOLE PROPERTY AND
COPYRIGHT OF FINE LINE JOINERY LTD. REPRODUCTION IN
ANY FORM OR BY ANY MEANS OF THIS WORK OR ANY PART
OF THIS DRAWING OR THE USE OF THE INFORMATION BY ANY
THIRD PARTY WITHOUT EXPRESS PERMISSION IN WRITING
BY FINE LINE JOINERY LTD. SHALL BE AN
INFRINGEMENT OF COPYRIGHT.

fine line
joinery ltd


**NORTH END YARD
NORTH STREET
PETWORTH
GU28 9NH**

Tel: +44 (0) 1798 422 550
E-mail: enquiries@fine-line-joinery.co.uk
Website: www.fine-line-joinery.co.uk

SCALE 1 TO 10 ON A3



OAK OUTER PORCH FRAME DOUGLAS FIR INTERNALS W10

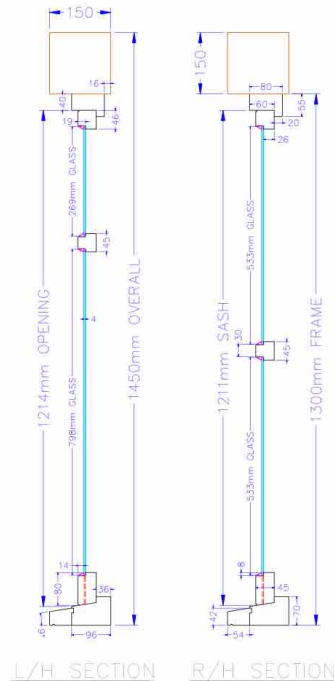

JOB: **GABRIELLE HELYER**

REVISIONS:

CLIENT:
Gabrielle Helyer, x-gabie-x@hotmail.com
The Farm, East Street, Littlehampton
West Sussex, BN17 6AU - 07450 884 825

PROJECT:
Littlehampton - Oak Porch With Douglas Fir
Inner Frames - All 4mm Beaded Glazing With
Some Applied Leads - Base Coat Finish TBC

TITLE:
Oak Frame With Douglas Fir Inner Frames
Fixed Glazing - Base Coat Finish TBC
Sections

DRAWING No:
Q683 - J292 - B

REVISION: APPROVED FOR DISTRIBUTION BY:

DRAWN BY: DATE: 22/03/22 SCALE: 1:10 SHEET:


DRAWING FILE NAME (DWG):

DRAWING FILE LOCATION:
C:\Users\jhelyst\OneDrive\Documents\Q683 - J292 - B\Oak Frame With Douglas Fir Inner Frames

COPYRIGHT

THIS DRAWING THE INFORMATION CONTAINED AND THE
DESIGN EXPRESSLY FOR THE SALE PROPERTY AND
COPYRIGHT OF FINELINE JOINERY LTD. REPRODUCTION IN
ANY FORM OR BY ANY MEANS OF THIS WORK OR ANY PART
OF THIS DRAWING OR THE USE OF THE INFORMATION BY ANY
THIRD PARTY WITHOUT EXPRESS WRITTEN PERMISSION
BY FINELINE JOINERY LTD. WILL BE AN
INFRINGEMENT OF COPYRIGHT.

fineline
NORTH END YARD
NORTH STREET
PETWORTH
GU28 9NH
Tel: +44 (0) 1799 422 550
E-mail: enquiries@fine-line-joinery.co.uk
Website: www.fine-line-joinery.co.uk

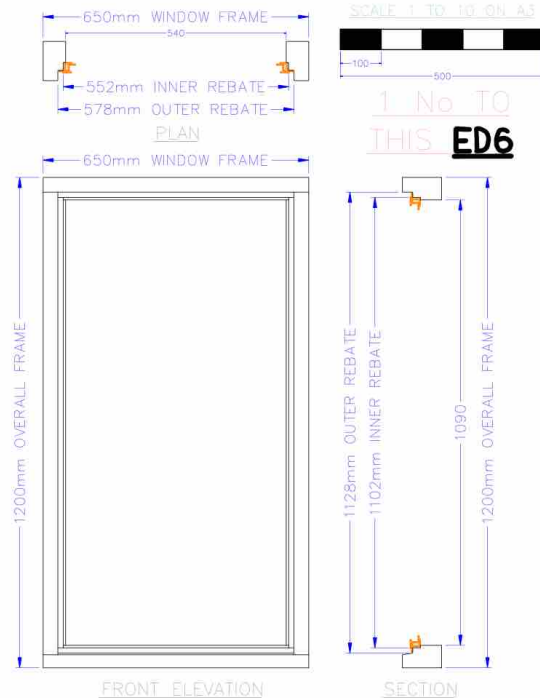

JOB: **GABRIELLE HELYER**

REVISIONS:

CLIENT:
Gabrielle Helyer, x-gabie-x@hotmail.com
The Farm, East Street, Littlehampton
West Sussex, BN17 6AU - 07450 884 825

PROJECT:
Littlehampton - Accoya Joinery
Various Frames - 3 Coat Finish TBC
Ironmongery TBC - Metal Crittals By Others

TITLE:
Window Frame ED6 - 3 Coat Finish TBC
Metal Crittals By Others
Plan & Elevation

DRAWING No:
Q772 - J293 - D

REVISION: APPROVED FOR DISTRIBUTION BY:

DRAWN BY: DATE: SCALE: SHEET:
DEREK 22/03/22 1:10 A3

DRAWING FILE NAME (DWG):

DRAWING FILE LOCATION:
C:\Users\ladyghe\OneDrive\Documents\Q772\Q772-354dwg\Q772-354dwg.dwg


COPYRIGHT

THIS DRAWING THE INFORMATION CONTAINED AND THE
DESIGN EXPRESSED ARE THE SOLE PROPERTY AND
COPYRIGHT OF FINELINE JOINERY LTD. REPRODUCTION IN
ANY FORM OR BY ANY MEANS OF THE WHOLE OR ANY PART
OF THIS DRAWING OR THE USE OF THE INFORMATION BY ANY
THIRD PARTY WITHOUT EXPRESS PERMISSION IS PROHIBITED.
BY FINELINE JOINERY LTD. WILL BE AN
INFRINGEMENT OF COPYRIGHT.


fineLine
NORTH END YARD

**NORTH END YARD
NORTH STREET
PETWORTH
GU28 9NH**

Tel: +44 (0) 1799 422 550
E-mail: enquiries@fine-line-joinery.co.uk
Website: www.fine-line-joinery.co.uk

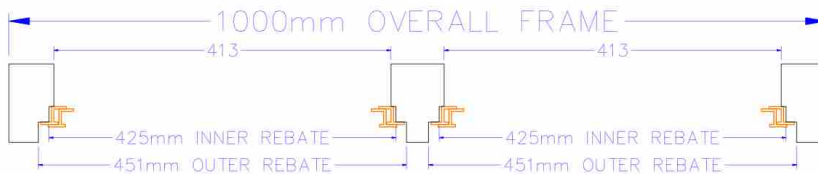


PLAN

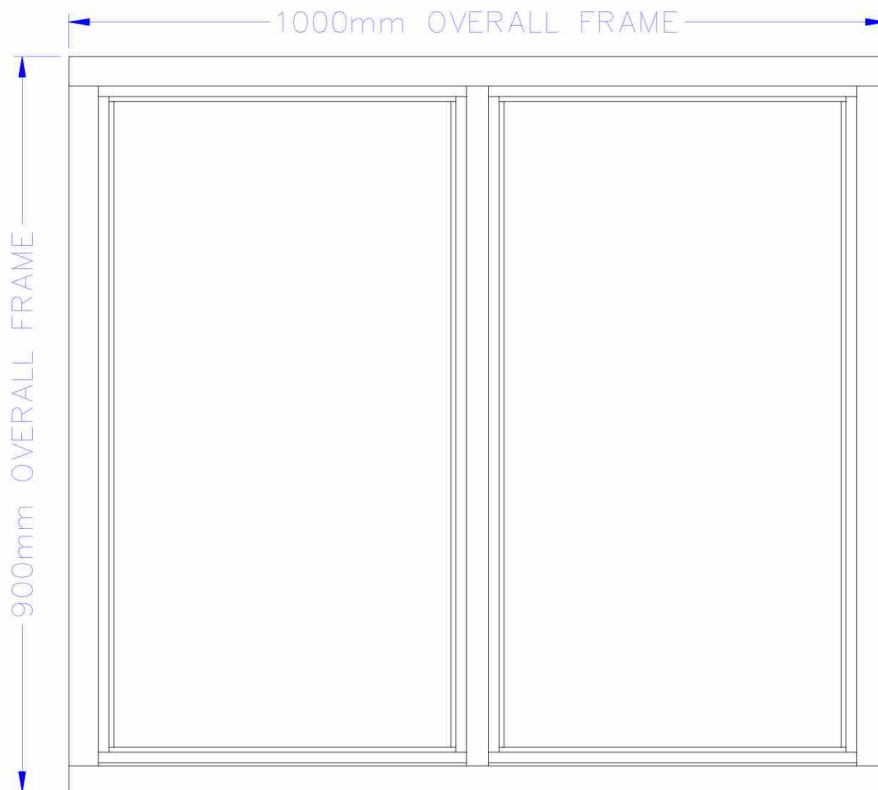


FRONT ELEVATION

SCALE 1 TO 5 ON A3

 

1 No TO THIS **W16**

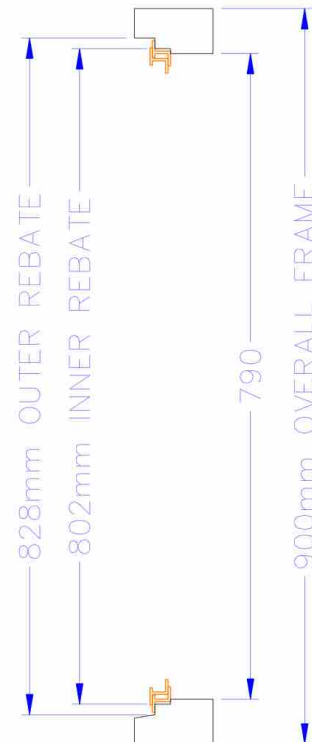

SECTION

JOB: **GABRIELLE HELYER**

REVISIONS:

CLIENT:
Gabrielle Helyer, x-gabie-x@hotmail.com
The Farm, East Street, Littlehampton
West Sussex, BN17 6AU - 07450 884 825

PROJECT:
Littlehampton - Accoya Joinery
Various Frames - 3 Coat Finish TBC
Ironmongery TBC - Metal Crittals By Others

TITLE:
Sub Frame W16 - 3 Coat Finish TBC
Metal Crittals By Others
Plan & Elevation

DRAWING No:
Q772 - J293 - B

REVISION: APPROVED FOR DISTRIBUTION BY:

DRAWN BY: DATE: SCALE: SHEET:

DEREK 22/03/22 1:5 A3


DRAWING FILE NAME (DWG):

DRAWING FILE LOCATION:
C:\Users\lady@fine\Documents\2022\1-25-24\W16\W16.dwg


COPYRIGHT

THIS DRAWING THE INFORMATION CONTAINED AND THE
DESIGNER EXPRESSLY AND THE SOLE PROPERTY AND
COPYRIGHT OF FINELINE JOINERY LTD. REPRODUCTION IN
ANY FORM OR BY ANY MEANS OF THE WHOLE OR ANY PART
OF THIS DRAWING OR THE USE OF THE INFORMATION BY ANY
THIRD PARTY WITHOUT EXPRESS WRITTEN PERMISSION
BY FINELINE JOINERY LTD. WILL BE AN
INFRINGEMENT OF COPYRIGHT.

fine
line
NORTH END YARD
NORTH STREET
PETWORTH
GU28 9NH
Tel: +44 (0) 1799 422 550
E-mail: enquiries@fine-line-joinery.co.uk
Website: www.fine-line-joinery.co.uk

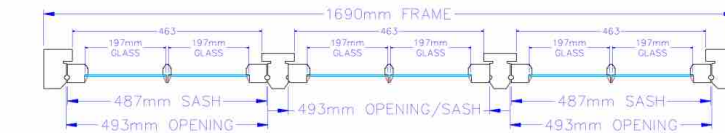

PLAN SECTION

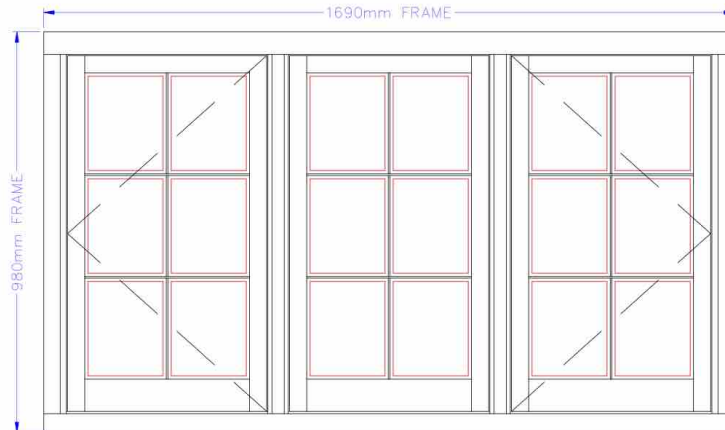

FRONT ELEVATION



1 No TO THIS



SECTION

W19

JOB:
KMCL CARPENTRY LTD

REVISIONS:
Revision A 15/11/21 :-
Sub frames replaced by windows & larger doors added as per e-mail instructions from Ryan 13/11/21.
Revision B 02/12/21 :-
Drawings scaled as per e-mail instructions from Ryan 30/11/21.

Kieran Munt - 07815 001 346 / 01903 367 073
kieran@kmdl.co.uk

CLIENT:
Mr Ryan McConville - 07530 149 966
ryan.mcconville@icloud.com
Littlehampton - Accoya Joinery

PROJECT:
Littlehampton
Accoya Window & Sub Frames-Primed Finish
Brass Butts - Handle & Slay Re Used On Site

TITLE:
Accoya Window & Sub Frames-Primed Finish
Brass Butts - Handle & Slay Re Used On Site
Plan / Section & Elevation

DRAWING No:
Q651 - J219 - B

REVISION:
REV B APPROVED FOR DISTRIBUTION BY:


DRAWN BY: DATE: SCALE: SHEET:
DEREK 02/12/21 1:10 A3

DRAWING FILE NAME (DWG):


DRAWING FILE LOCATION:
C:\Users\k.munt\Documents\Accoya\Q651-Q652\W19\Q651-J219-B\W19-B.dwg

COPYRIGHT
THIS DRAWING THE INFORMATION CONTAINED AND THE WORKS EXPRESSED ARE THE SOLE PROPERTY AND COPYRIGHT OF FINELINE JOINERY LTD. REPRODUCTION IN ANY FORM OR BY ANY MEANS OF THE WHOLE OR ANY PART OF THIS DRAWING OR THE USE OF THE INFORMATION BY ANY THIRD PARTY WITHOUT EXPRESS WRITTEN PERMISSION BY FINELINE JOINERY LTD. WILL BE AN INFRINGEMENT OF COPYRIGHT.

fineLine
NORTH END YARD
NORTH STREET
PETWORTH
GU28 9NH
Tel: +44 (0) 1799 422 550
E-mail: enquiries@fine-line-joinery.co.uk
Website: www.fine-line-joinery.co.uk

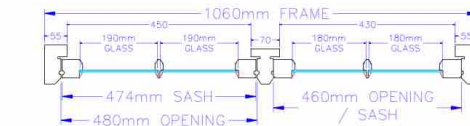

PLAN SECTION

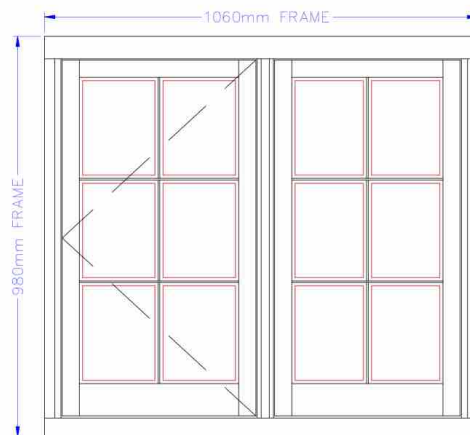

FRONT ELEVATION



1 No TO THIS



SECTION

W20

JOB:
KMCL CARPENTRY LTD

REVISIONS:
Revision A 15/11/21 :-
Sub Frames replaced by windows & larder
doors added as per e-mail instructions from
Ryan 13/11/21.
Revision B 02/12/21 :-
Drawings scaled as per e-mail instructions
from Ryan 30/11/21.

Kieran Munt - 07815 001 346 / 01903 367 073
kieran@kmdl.co.uk

CLIENT:
Mr Ryan McConville - 07530 149 966
ryan.mcconville@icloud.com
Littlehampton - Accoya Joinery

PROJECT:
Littlehampton
Accoya Window & Sub Frames-Primed Finish
Brass Butts - Handle & Slay Re Used On Site

TITLE:
Accoya Window & Sub Frames-Primed Finish
Brass Butts - Handle & Slay Re Used On Site
Plan , Section & Elevation

DRAWING No:
Q651 - J219 - C

REVISION:
REV B APPROVED FOR DISTRIBUTION BY:

DRAWN BY: DATE: SCALE: SHEET:
DEREK 02/12/21 1:10 A3

DRAWING FILE NAME (DWG):

DRAWING FILE LOCATION:
C:\Users\kerry\Documents\Accoya\Q651-J219\Q651-J219.dwg


COPYRIGHT

THIS DRAWING THE INFORMATION CONTAINED AND THE
DESIGNER EXPRESSLY AND THE SOLE PROPERTY AND
COPYRIGHT OF FINELINE JOINERY LTD. REPRODUCTION IN
ANY FORM OR BY ANY MEANS OF THIS WORK OR ANY PART
OF THIS DRAWING OR THE USE OF THE INFORMATION BY ANY
THIRD PARTY WITHOUT EXPRESS WRITTEN PERMISSION
BY FINELINE JOINERY LTD. WILL BE AN
INFRINGEMENT OF COPYRIGHT.


fine
line
NORTH END YARD

**NORTH END YARD
NORTH STREET
PETWORTH
GU28 9NH**

Tel: +44 (0) 1799 422 550
E-mail: kieran@fine-line-joinery.co.uk
Website: www.fine-line-joinery.co.uk

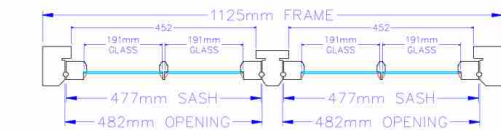

PLAN SECTION

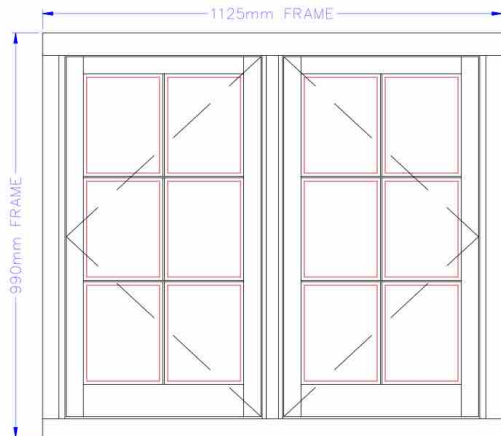

FRONT ELEVATION

SCALE 1 TO 10 ON A3





1 No TO THIS

W11



SECTION

 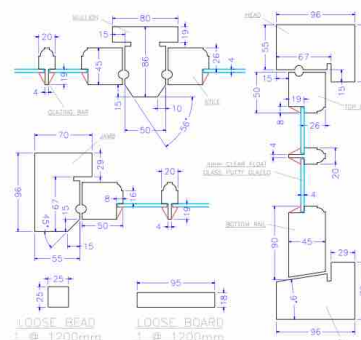

SCALE 1 TO 5 ON A3

JOB:
KMCL CARPENTRY LTD

REVISIONS:
Revision A 15/11/21 -
Sub Frames replaced by windows & larder
doors added as per e-mail instructions from
Ryan 13/11/21.
Revision B 02/12/21 -
Drawings scaled as per e-mail instructions
from Ryan 30/11/21.

Kieran Munt - 07815 001 346 / 01903 367 073
kieran@kmdl.co.uk

CLIENT:
Mr Ryan McConville - 07530 149 966
ryan.mcconville@icloud.com
Littlehampton - Accoya Joinery

PROJECT:
Littlehampton
Accoya Window & Sub Frames-Primed Finish
Brass Butts - Handle & Stay Re Used On Site
TITLE:
Accoya Window & Sub Frames-Primed Finish
Brass Butts - Handle & Stay Re Used On Site
Plan , Section & Elevation

DRAWING No:
Q651 - J219 - A

REVISION:
REV B APPROVED FOR DISTRIBUTION BY:

DRAWN BY: DATE: SCALE: SHEET:
DEREK 02/12/21 VARIOUS A3

DRAWING FILE NAME (DWG):

DRAWING FILE LOCATION:
C:\Users\kerry\Documents\Accoya\Q651-Q652\Q651-Q652\Q651-Q652.dwg


COPYRIGHT

THIS DRAWING THE INFORMATION CONTAINED AND THE
DESIGN EXPRESSLY FOR THE SOLE PROPERTY AND
COPYRIGHT OF FINE LINE JOINERY LTD. REPRODUCTION IN
ANY FORM OR BY ANY MEANS OF THIS WORK IS A PART
OF THIS DRAWING OR THE USE OF THE INFORMATION IN ANY
FORM WITHOUT EXPRESS WRITTEN PERMISSION OF FINE
LINE JOINERY LTD. WILL BE AN
INFRINGEMENT OF COPYRIGHT.



fine line
joinery ltd

**NORTH END YARD
NORTH STREET
PETWORTH
GU28 9NH**

Tel: +44 (0) 1799 422 550
E-mail: kieran@fine-line-joinery.co.uk
Website: www.fine-line-joinery.co.uk

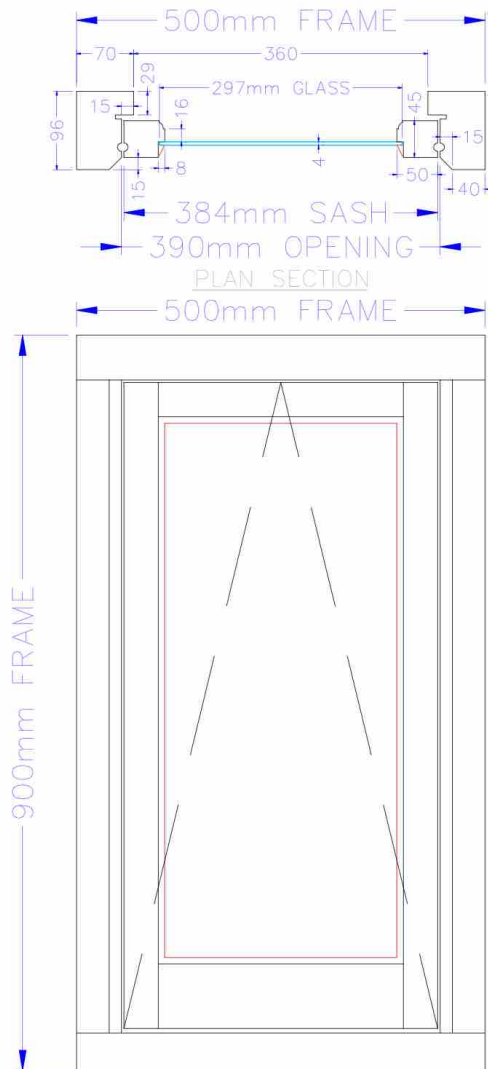

FRONT ELEVATION

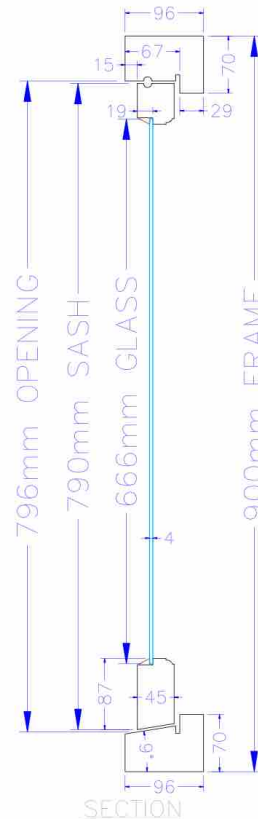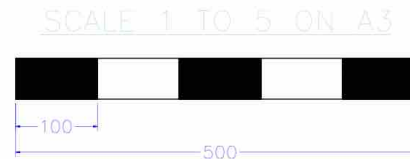

JOB: **GABRIELLE HELYER**

REVISIONS:

CLIENT:
Gabrielle Helyer, x-gabie-x@hotmail.com
The Farm, East Street, Littlehampton
West Sussex, BN17 6AU - 07450 884 825

PROJECT:
Littlehampton - Accoya Joinery
Various Frames - 3 Coat Finish TBC
Ironmongery TBC - Metal Crittalls By Others

TITLE:
Window Frame W6 - 3 Coat Finish TBC
Ironmongery TBC
Plan & Elevation

DRAWING No:
Q772 - J293 - A

REVISION: APPROVED FOR DISTRIBUTION BY:

DRAWN BY: DATE: SCALE: SHEET:

DRAWING FILE NAME (DWG):

DRAWING FILE LOCATION:
C:\Users\ladyrsmith\Documents\Q772\Q772-354616-W6-WindowFrame.dwg

COPYRIGHT

THIS DRAWING THE INFORMATION CONTAINED AND THE
DESIGN EXPRESSLY FOR THE SOLE PROPERTY AND
COPYRIGHT OF FINELINE JOINERY LTD. REPRODUCTION IN
ANY FORM OR BY ANY MEANS OF THE WHOLE OR ANY PART
OF THIS DRAWING OR THE USE OF THE INFORMATION IN ANY
MANNER WITHOUT EXPRESS PERMISSION OF FINELINE
BY FINELINE JOINERY LTD. WILL BE AN
INFRINGEMENT OF COPYRIGHT.

fine
line
NORTH END YARD

**NORTH END YARD
NORTH STREET
PETWORTH
GU28 9NH**

Tel: +44 (0) 1794 422 550
E-mail: enquiries@fine-line-joinery.co.uk
Website: www.fine-line-joinery.co.uk

Further Details in regards to W16 & ED6

Simon from Sussex leaded lights will provide the glass to go within the frames. The details of what he will be supplying us with is below:

W16

New traditional metal Sussex pin manufactured with pins attached to wooden frame and fully functional. 2 new leaded lights manufactured using heritage clear glass and English lead came.

One leaded light fully attached to Sussex Pin opening frame.

One non opening leaded light glazed into new wooden frame using traditional putty.

All windows will be made to fit the new wooden frames which are being supplied by fineline.

Please note this window has been created to match exactly the existing window on that elevation W15 – Pictured Below :



ED6 Window

New traditional leaded lights manufactured using heritage clear glass and English lead came.

One non opening leaded light glazed into new wooden frame using traditional putty.

All windows will be made to fit the new wooden frames which are being supplied by fineline.

Further information in regards to finishes.

W16, W6, ED6 Window W11, W19 & W20

All these windows will be finished in a Weathershield Pure brilliant white Satin wood paint.

The Porch W10

These windows will be finished in Weathershield Black Satin wood paint – this matches the current porch.

Doors will be sealed, protected and left natural with a clear sealant.