




PLAN SECTION

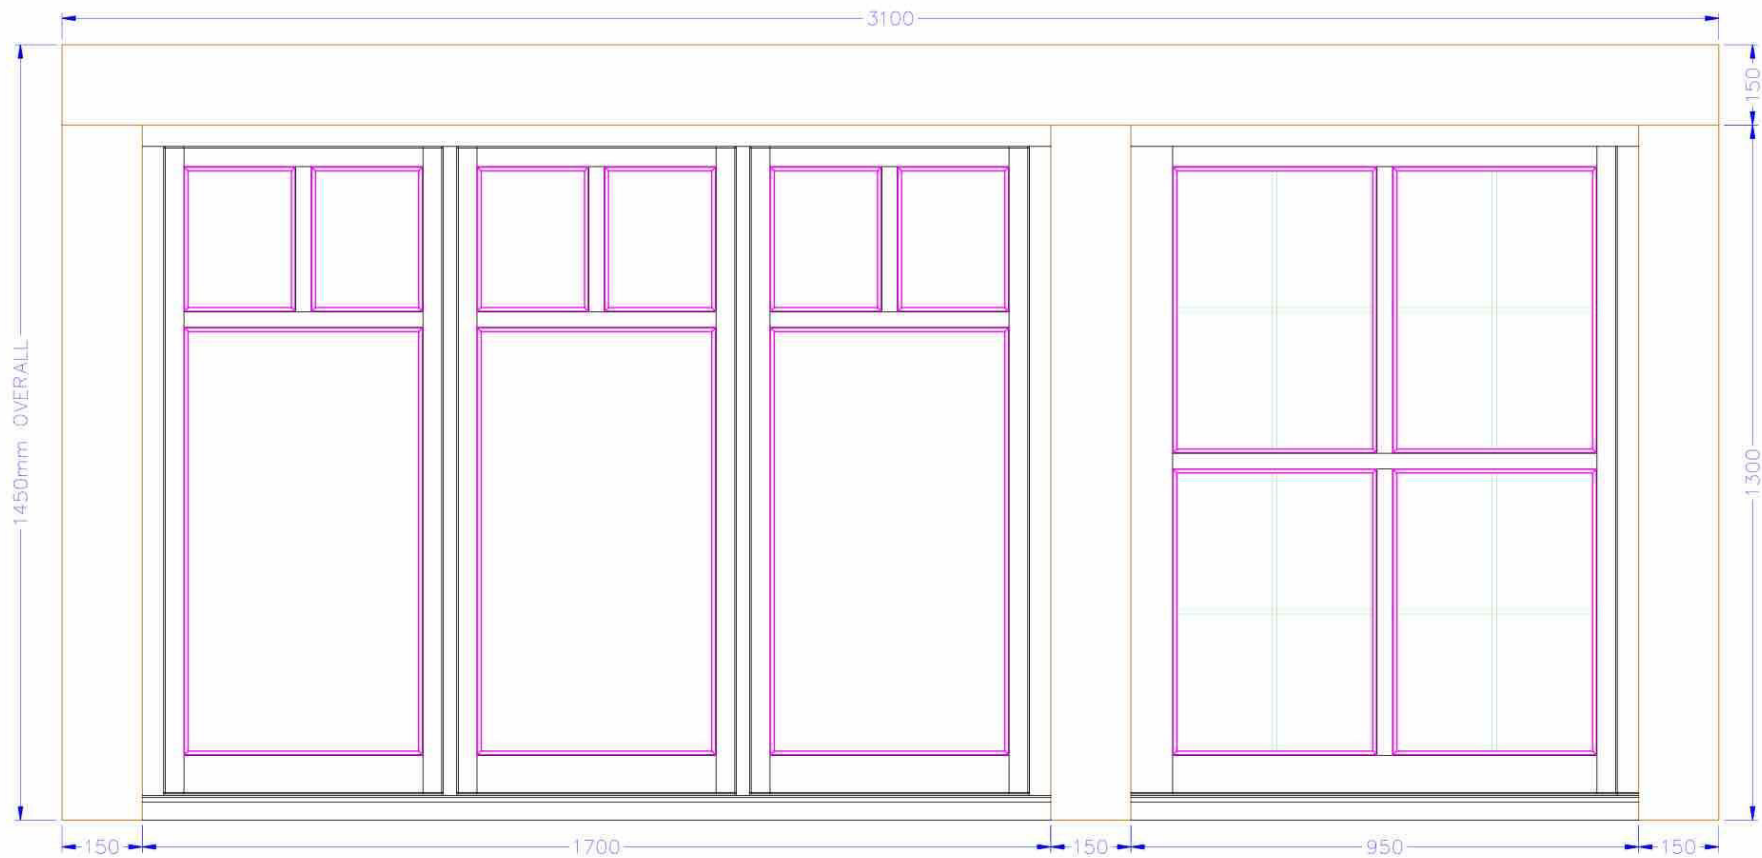

FRONT ELEVATION

OAK OUTER PORCH FRAME
DOUGLAS FIR INTERNALS

W10

SCALE 1 TO 10 ON A3



JOB: **GABRIELLE HELYER**

REVISIONS:

CLIENT:
Gabrielle Helyer, x-gabie-x@hotmail.com
The Farm, East Street, Littlehampton
West Sussex, BN17 6AU - 07450 884 825

PROJECT:
Littlehampton - Oak Porch With Douglas Fir
Inner Frames - All 4mm Beaded Glazing With
Some Applied Leads - Base Coat Finish TBC

TITLE:
Oak Frame With Douglas Fir Inner Frames
Fixed Glazing - Base Coat Finish TBC
Plan & Elevation

DRAWING No:
Q683 - J292 - A

REVISION:

APPROVED FOR DISTRIBUTION BY:

DRAWN BY: DEREK DATE: 22/03/22 SCALE: 1;10 SHEET: A3

DRAWING FILE NAME (DWG):

DRAWING FILE LOCATION:

COPYRIGHT

THIS DRAWING THE INFORMATION CONTAINED AND THE
DESIGNS EXPRESSED ARE THE SOLE PROPERTY AND
COPYRIGHT OF FINELINE JOINERY LTD. REPRODUCTION IN
ANY FORM BY ANY PERSONS OF THE WHOLE OR ANY PART
OF THIS DRAWING OR THE USE OF THE INFORMATION BY ANY
THIRD PARTY UNLESS EXPRESSLY AUTHORIZED BY WRITING
BY FINELINE TRADITIONAL JOINERY LTD. WILL BE AN
INFRINGEMENT OF COPYRIGHT.

fineline
"TRADITIONAL. ACROSS THE WORLD"

**NORTH END YARD
NORTH STREET
PETWORTH
GU28 9NH**

Tel: +44 (0) 1798 422 530
E-mail: enquiries@fineline-joinery.co.uk
Website: www.fineline-joinery.co.uk