


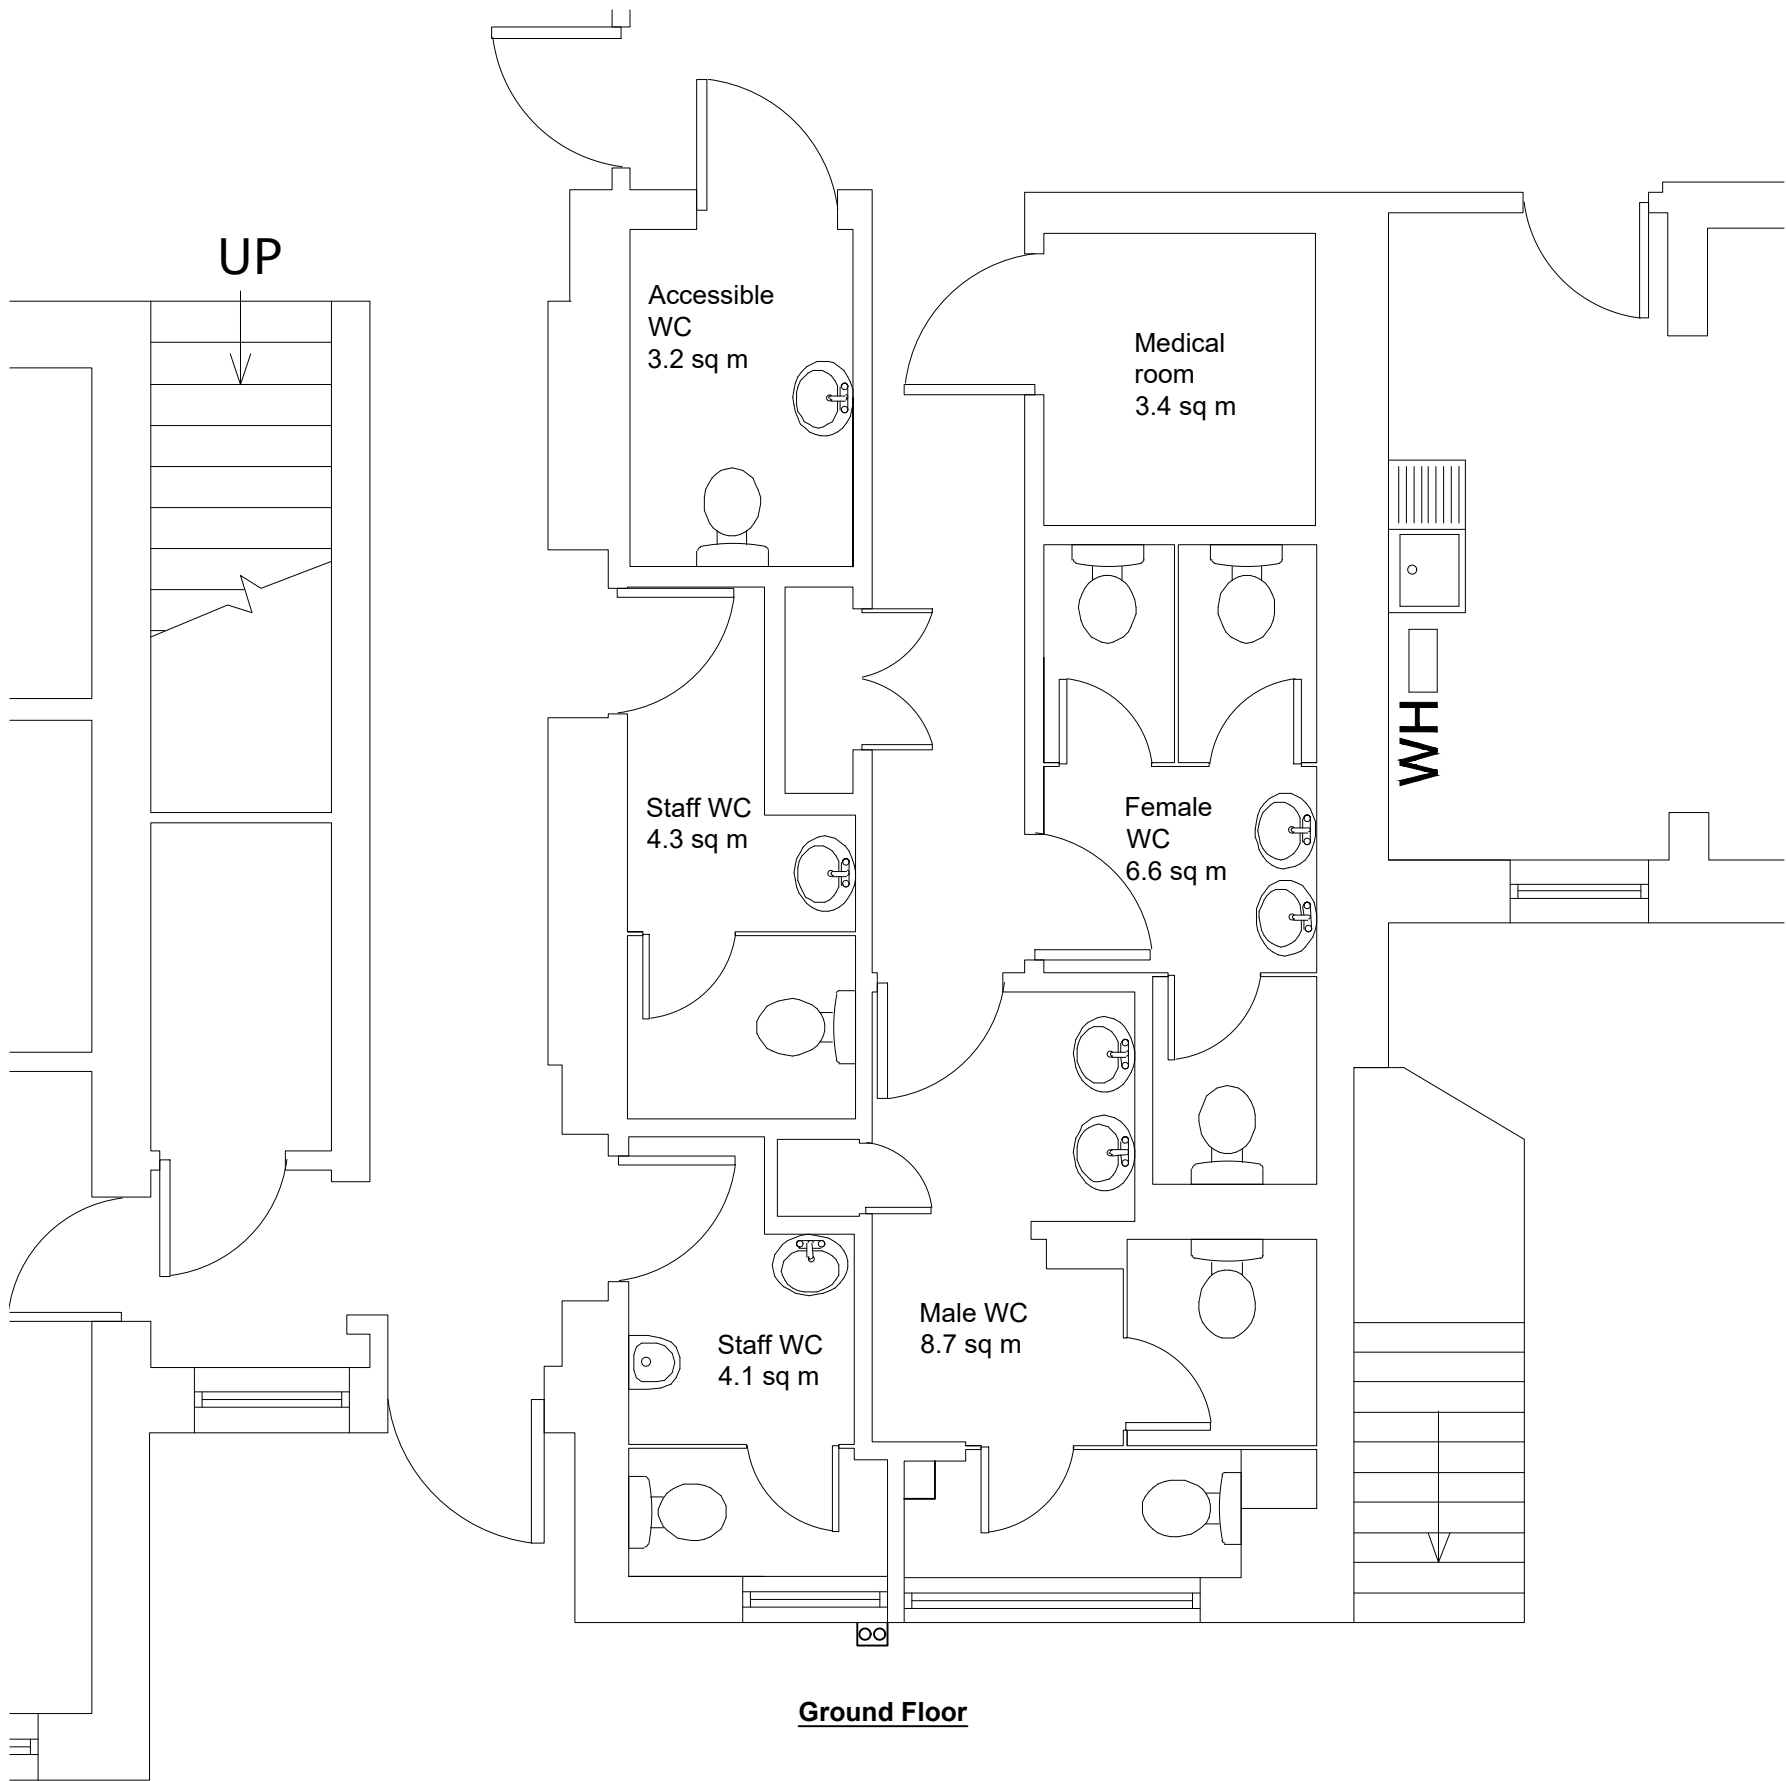

Do Not Scale

Use only written dimensions. All dimensions must be verified prior to the works being put into hand and any discrepancies reported to the originator.

| Health And Safety Information   |                     |                   |                   |
|---|---------------------|-------------------|-------------------|
|   | Details             | Initials          | Date              |
| Asbestos Survey   |                     |                   |                   |
| Structural Check/Lifting & Handling   |                     |                   |                   |
| Site Survey   |                     |                   |                   |
| Access and Egress/Site Compound   |                     |                   |                   |
| Hazards Identified   |                     |                   |                   |
|   |                     |                   |                   |
|   |                     |                   |                   |
| Rev.   | Details of Revision | Date              | Sign              |
| Client:   |                     |                   |                   |
| <div><div><div>west<br/>sussex<br/>county<br/>council</div></div><div><div>multi<br/>disciplinary<br/>consultant</div><div>PARTNERSHIP</div></div></div> |                     |                   |                   |
| Project:   |                     |                   |                   |
| WSAPC Littlehampton - Structural and Consequential Works   |                     |                   |                   |
| Ref:<br>5193898   |                     |                   |                   |
| Drawing No:<br>DR005   |                     |                   |                   |
| Title:<br>WSAPC Littlehampton - Existing Floor plans   |                     |                   |                   |
| Scale:<br>1:50   | Drawn:<br>WH        | Checked:<br>SD    | Co-ord chk:<br>JL |
| Original Size:<br>A3   | Date:<br>13/12/19   | Date:<br>22/03/30 | Date:<br>23/03/30 |
| Status:   | Tender              |                   |                   |