


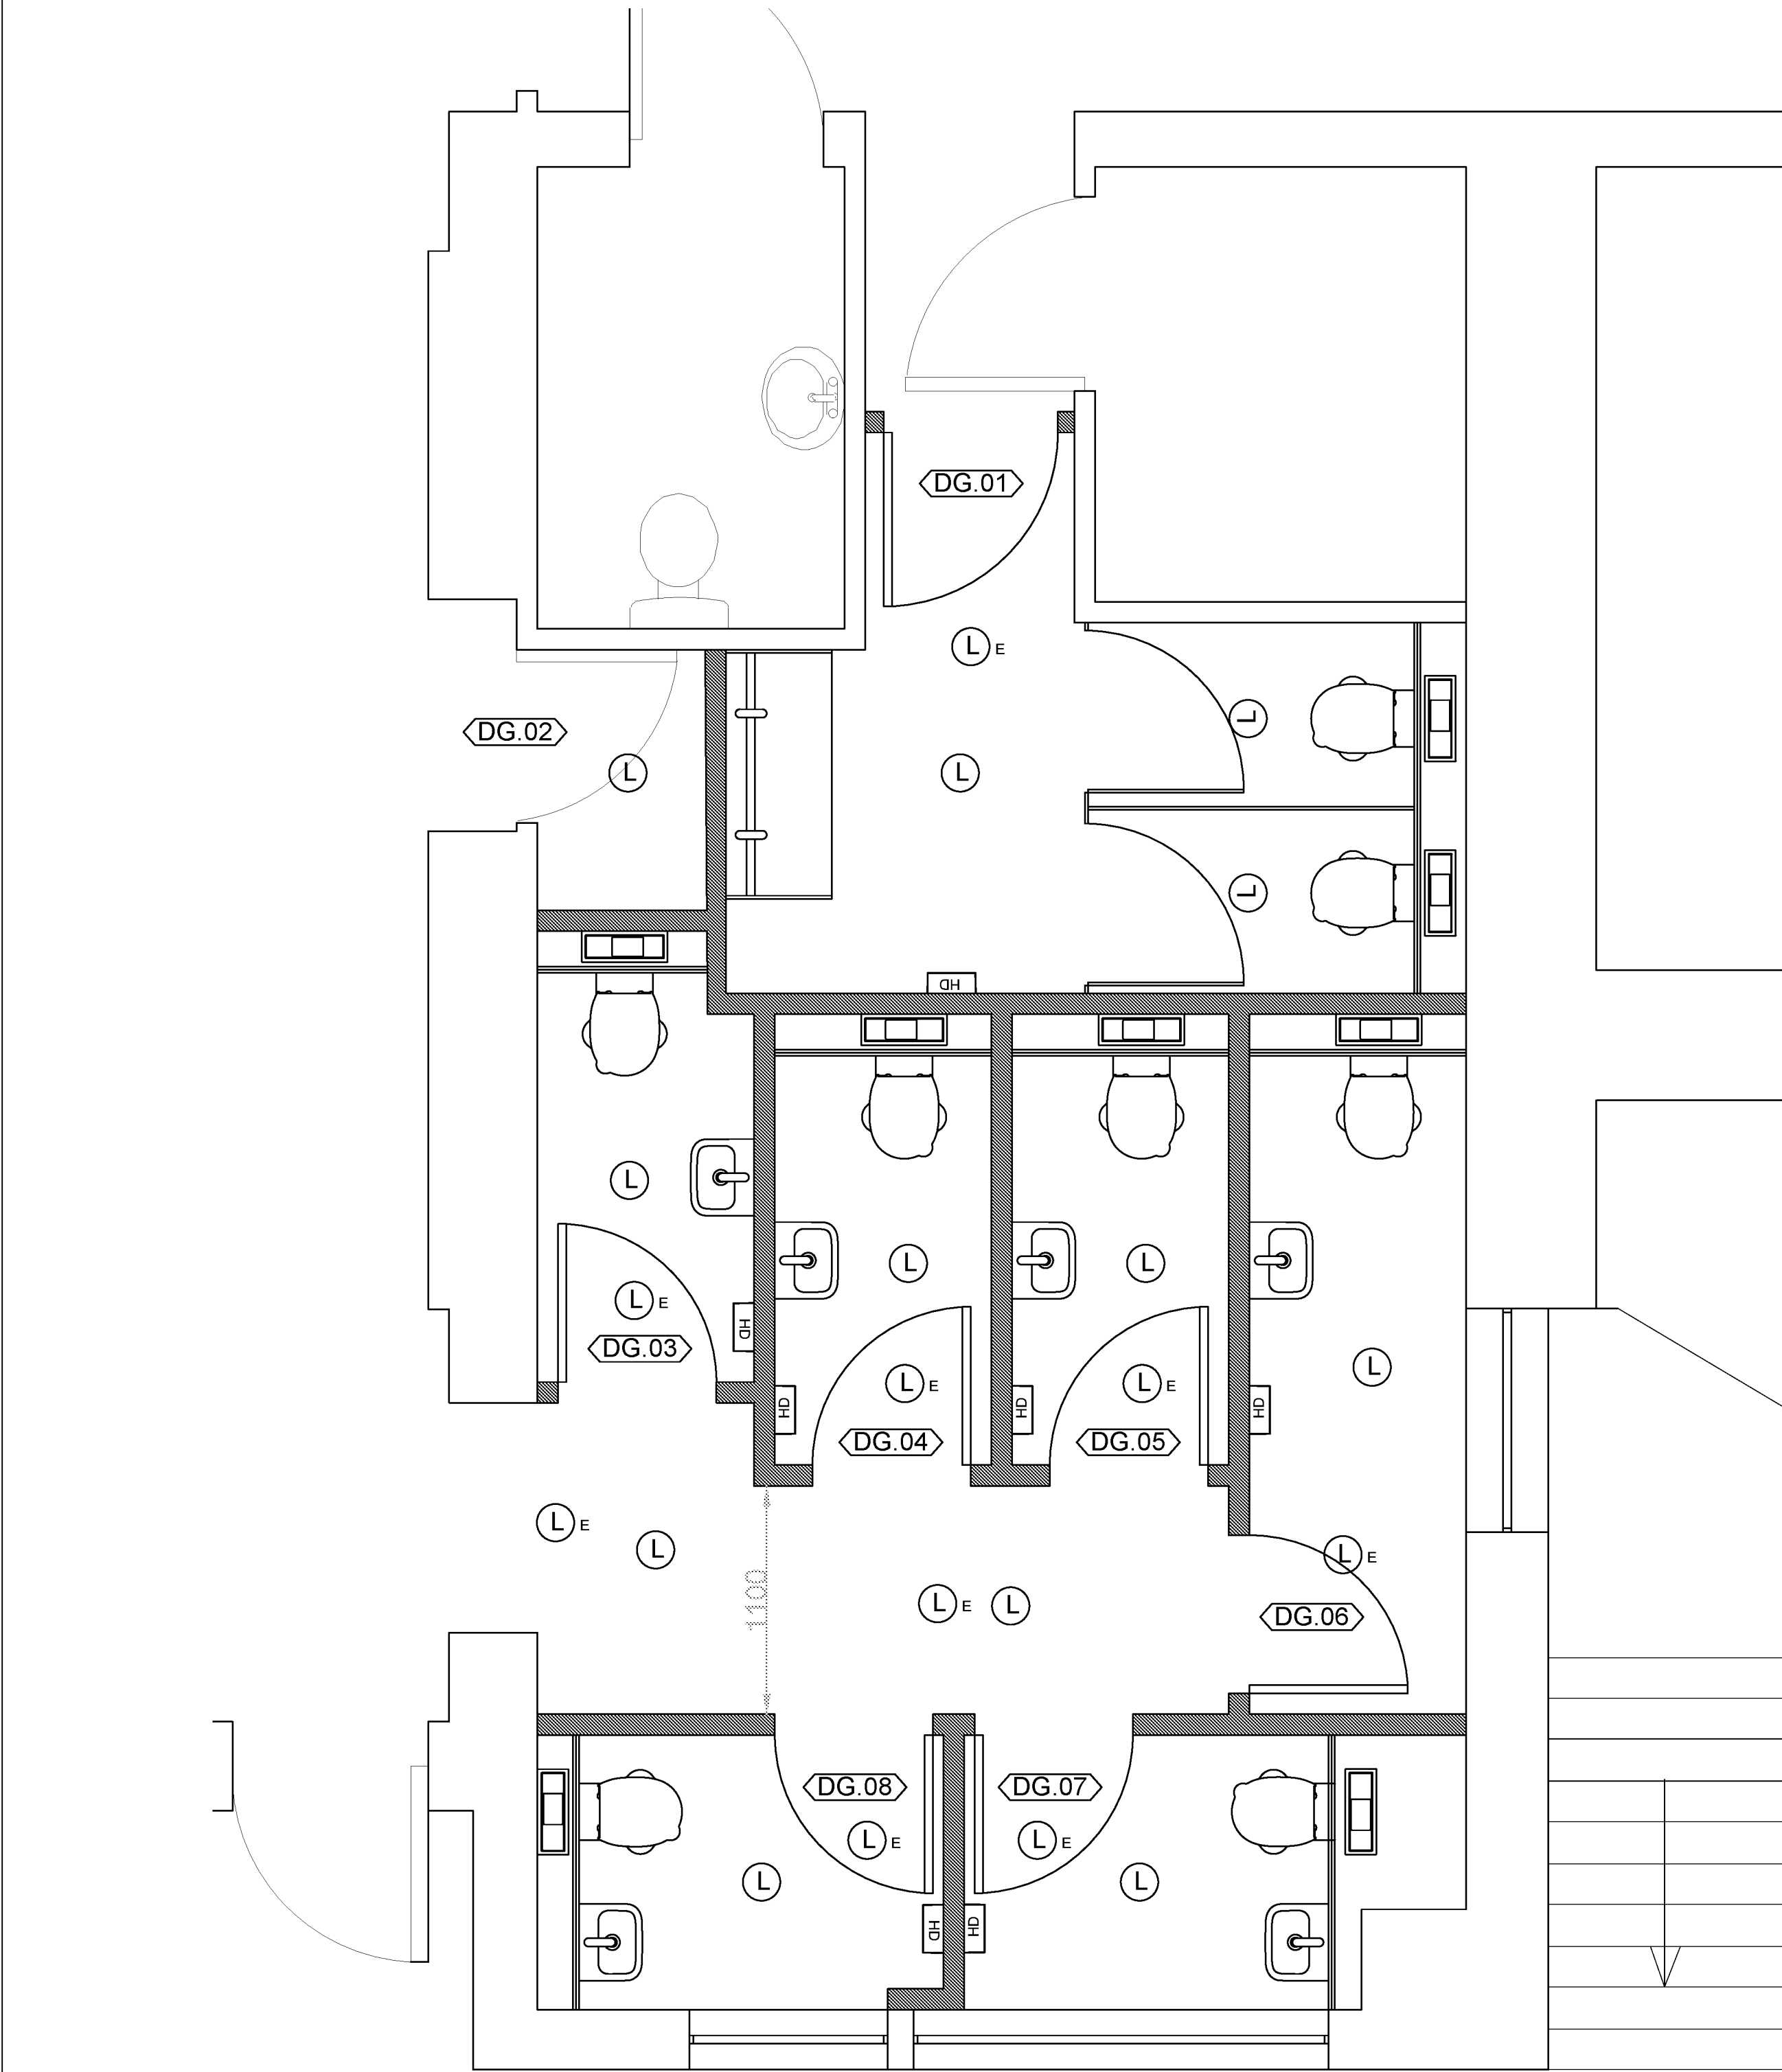

Proposed WC Layout



General Notes:

Dimensions:
Dimensions shown for illustration purposes only and are not to be relied upon. Site measurements re to be taken by the contractor and final position of partitions are agreed with the CA.

M&E:
M&E works are to the Contractors Design (CDP). Please see the CDP Scope of Works for further information.

Partitions:
Partitions to be constructed from 100mm thick concrete blockwork with a combination of decorated, plastered and decorated and hygienic cladding finishes.

Pipework Encasement:
All pipework is to be concealed within the service voids and vanity units. Where this is not possible, provide and install vertical and horizontal pipework encasements using proprietary Pendock boxings.

Ironmongery sets:

Ironmongery Set 1:
3 No. Stainless steel ball bearing hinges
1 No. Stainless steel lever handle (both sides of the door)
1 No. Euro cylinder lock including case and keeps/strike plates. Thumb turn to rear.
2 No. Stainless steel kick plate
1 No. Stainless steel signage
2 No. Stainless steel escutcheon


Ironmongery Set 2:
3 No. Stainless steel ball bearing hinges
1 No. Stainless steel lever handle (both sides of the door)
1 No. Stainless steel thumb turn lock with privacy indicator
1 No. Stainless steel Dorma TS 93 door closer
2 No. Stainless steel kick plate
1 No. Stainless steel signage

Electrical Key

- Ⓛ: Emergency Light
- Ⓛ: Light Fitting
- HD: Hand Dryer

Door Schedule

Door No.	Location	Door Width (mm)	Door Height (mm)	Fire Rating	Single (s) or Double (d) or Single with Slave (ss)	Core	Door Finish	Ironmongery Set	Door Spec. Reference	Door Type	Signage	Vision Panel
DG.01	Staff WC	838	1980	-	S	Solid	Painted	2	L20-480A	1	UNISEX & STAFF	No
DG.02	Cleaners CPD	As Existing	As Existing	FD60	S	Solid	Painted	1	L20-480A	1	FDKL	No
DG.03	Unisex WC	762	1980	-	S	Solid	Painted	2	L20-480A	1	UNISEX	No
DG.04	Unisex WC	762	1980	-	S	Solid	Painted	2	L20-480A	1	UNISEX	No
DG.05	Unisex WC	762	1980	-	S	Solid	Painted	2	L20-480A	1	UNISEX	No
DG.06	Unisex WC	762	1980	-	S	Solid	Painted	2	L20-480A	1	UNISEX	No
DG.07	Unisex WC	762	1980	-	S	Solid	Painted	2	L20-480A	1	UNISEX	No
DG.08	Unisex WC	762	1980	-	S	Solid	Painted	2	L20-480A	1	UNISEX	No

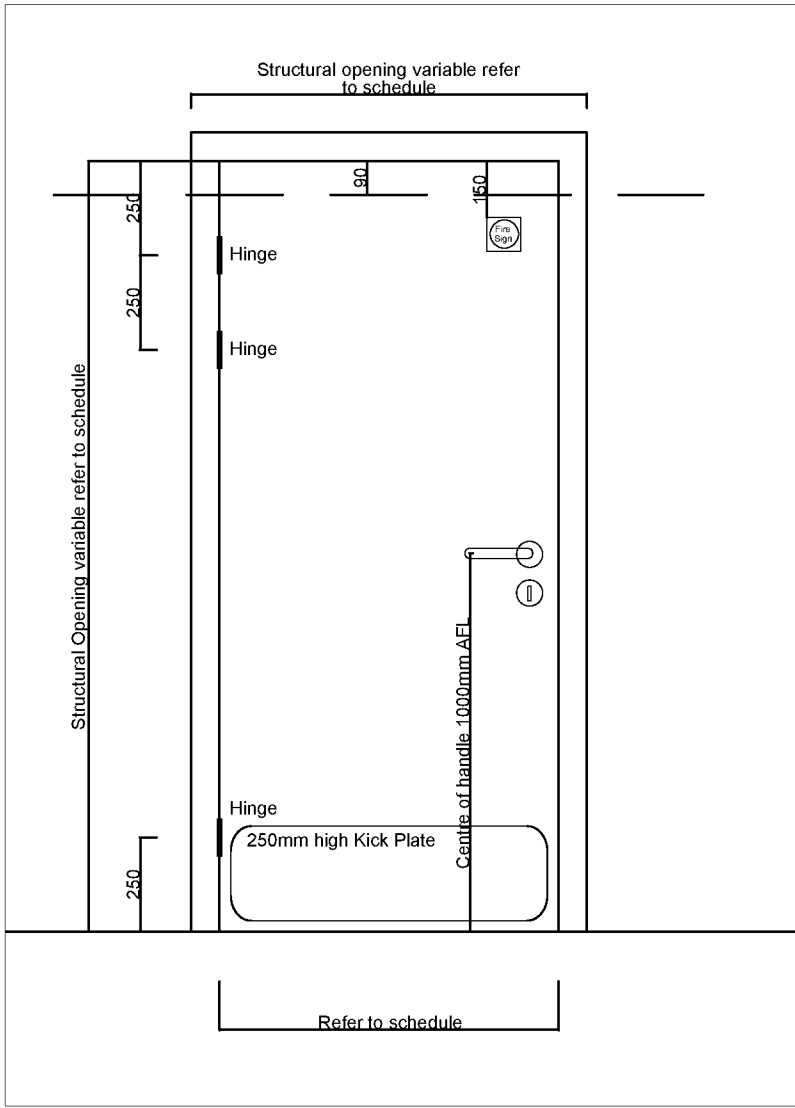

Single Leaf

DOOR TYPE 1

TYPICAL ELEVATION

Reverse handling to suit door swings detailed on proposed layout drawings.

Do Not Scale

Use only written dimensions. All dimensions must be verified prior to the works being put into hand and any discrepancies reported to the originator.



Health And Safety Information

	Details	Initials	Date
Asbestos Survey			
Structural Check/Lifting & Handling			
Site Survey			
Access and Egress/Site Compound			
Hazards Identified			

A	Adjustment of order layout to provide separated facilities. This incorporates a staff facility and individual self contained WC's for use by the public.	16.03.2020	SD
---	---	------------	----

Rev.	Details of Revision	Date	Sign
------	---------------------	------	------

Client:

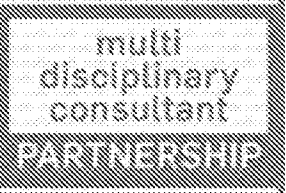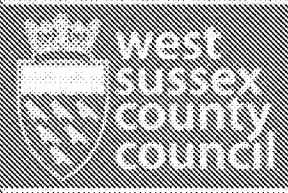

Project:
WSAPC Littlehampton - Structural and Consequential Works

Ref:
5193898

Drawing No:
DR006

Title:
WSAPC Littlehampton - Proposed WC Floor plans

Scale: 1:50	Drawn: WH	Checked: JL	Co-ord chk: SD
Original Size: A1	Date: 16/03/20	22/03/20	23/03/20

Status: Tender