



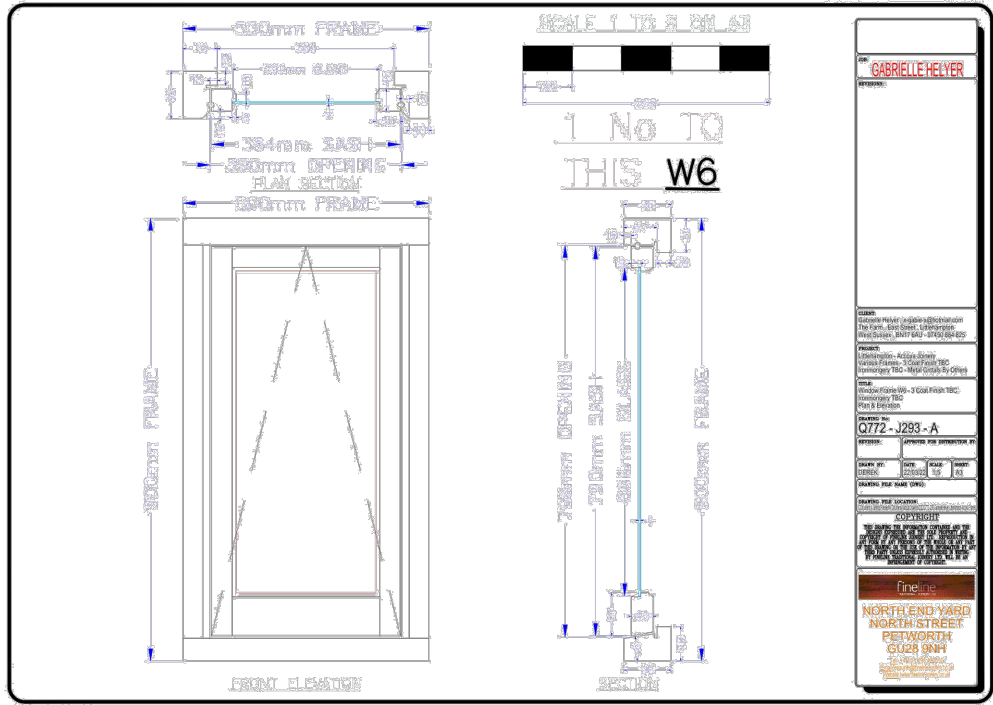


FOR THE PURPOSE OF THIS APPLICATION - CONDITION 4

For further information refer to W6 Sectional Plans.

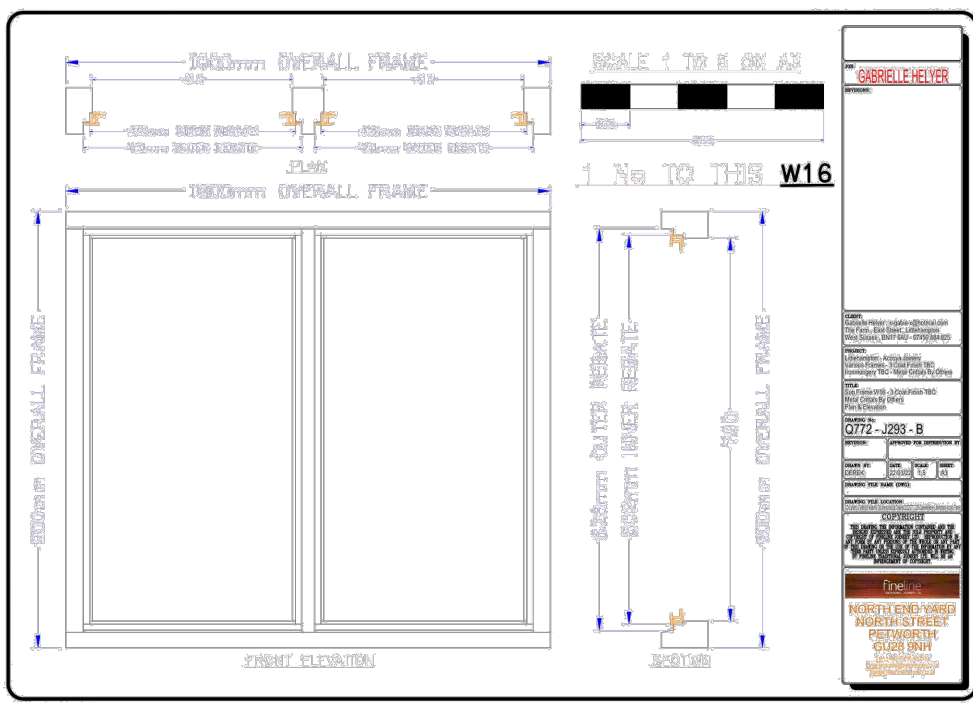


FOR THE PURPOSE OF THIS APPLICATION - CONDITION 4

For further information refer to W16 Sectional Plans.

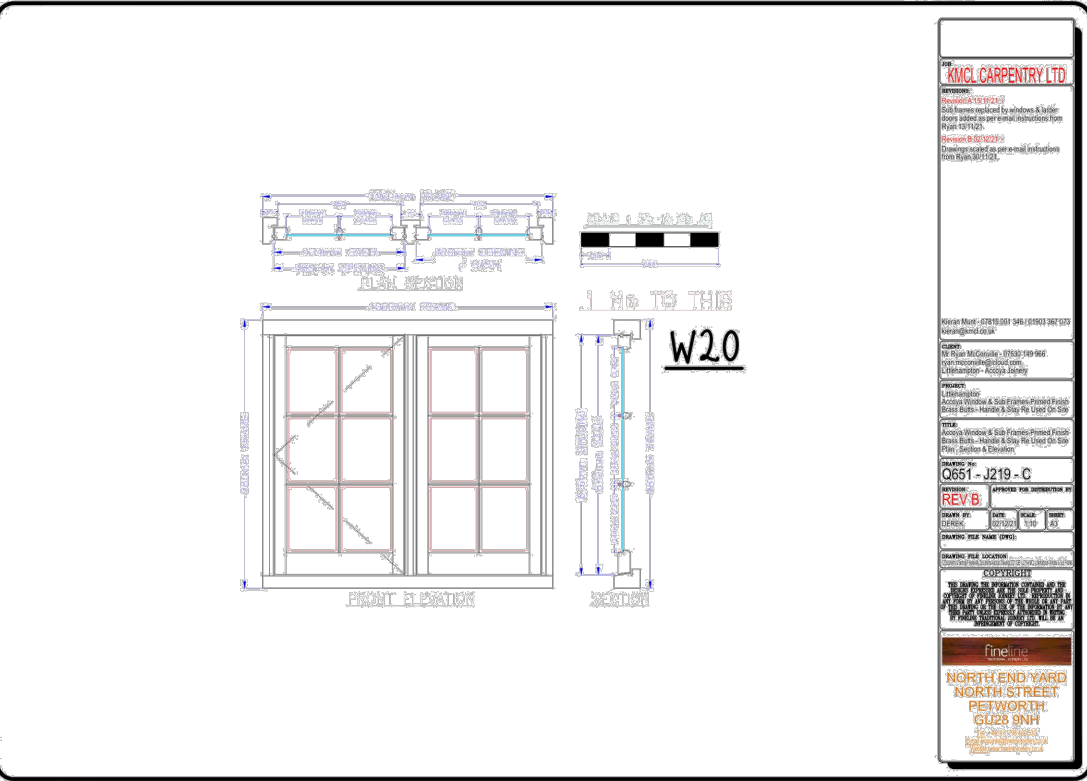


FOR THE PURPOSE OF THIS APPLICATION - CONDITION 4

For further information refer to W20 Sectional Plans.

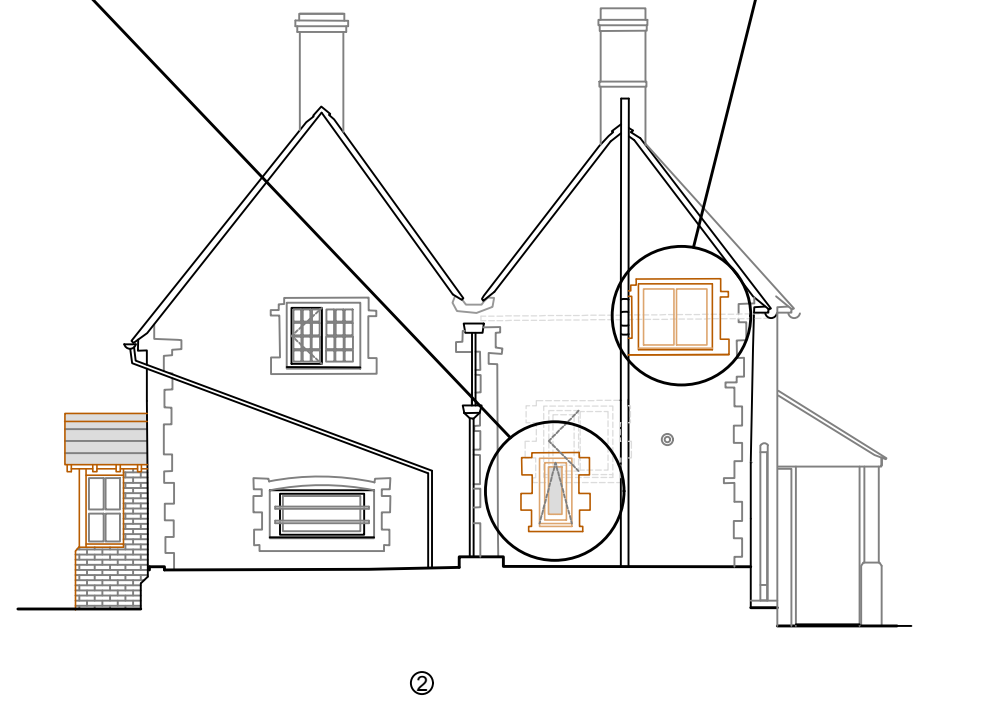

North Elevation

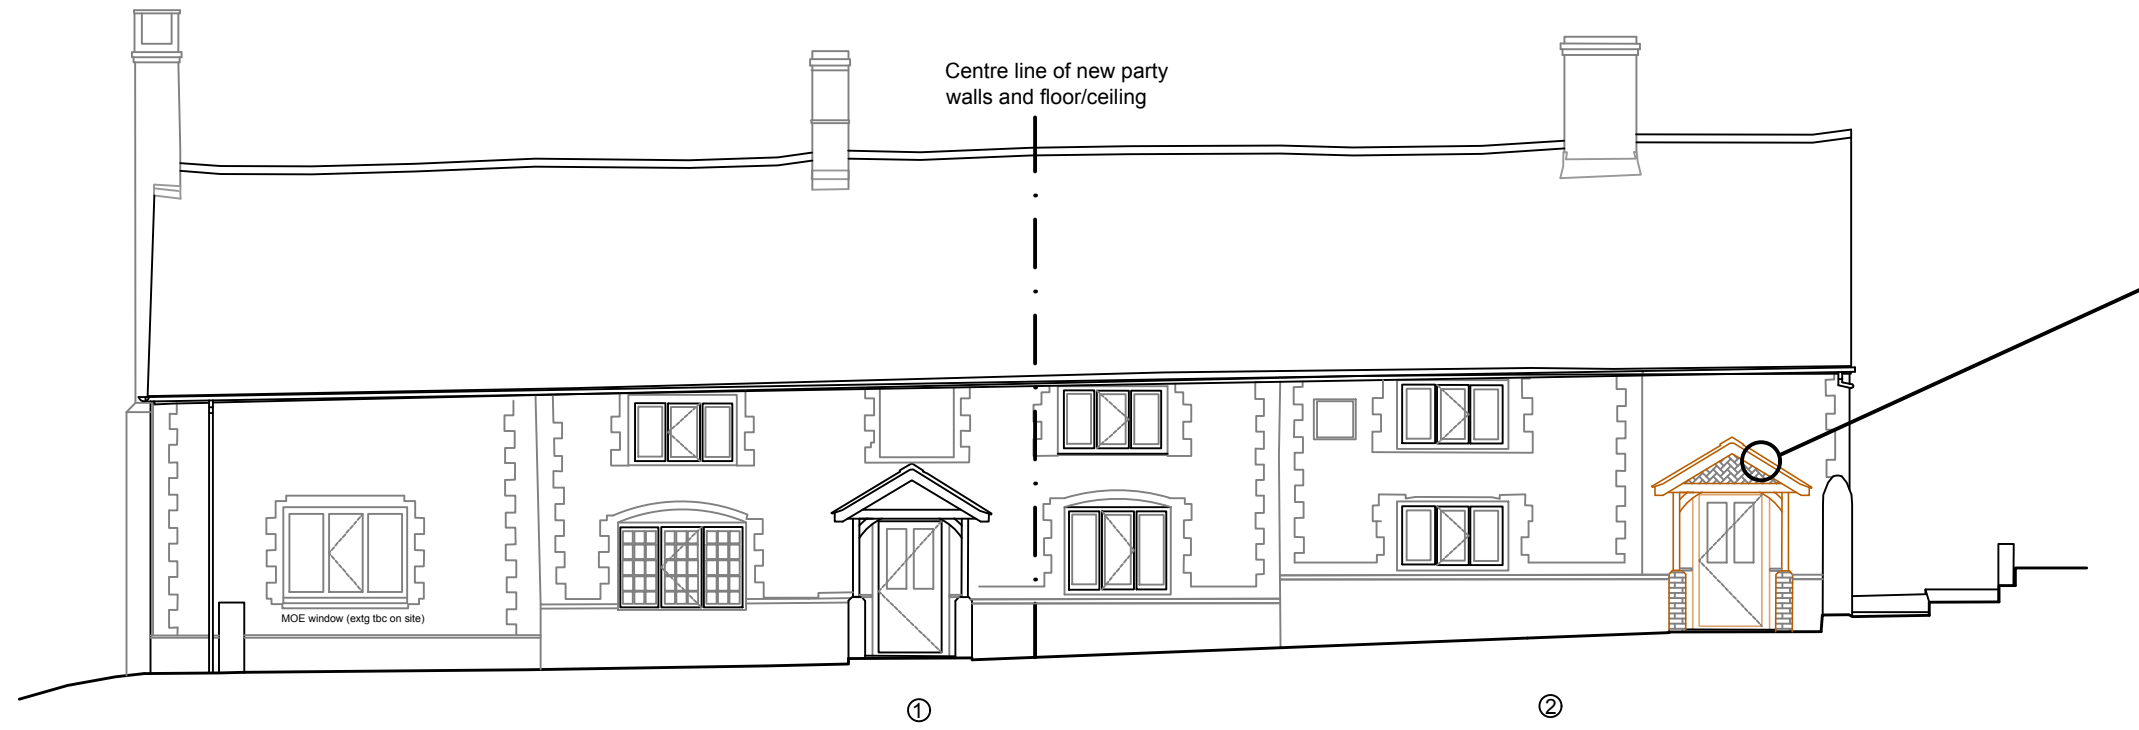


East Elevation




Existing Front Porch to Plot 1
(New Rear Porch to Plot 2 to match)

(INFORMATION PROVIDED FOR FIRST APPLICATION)

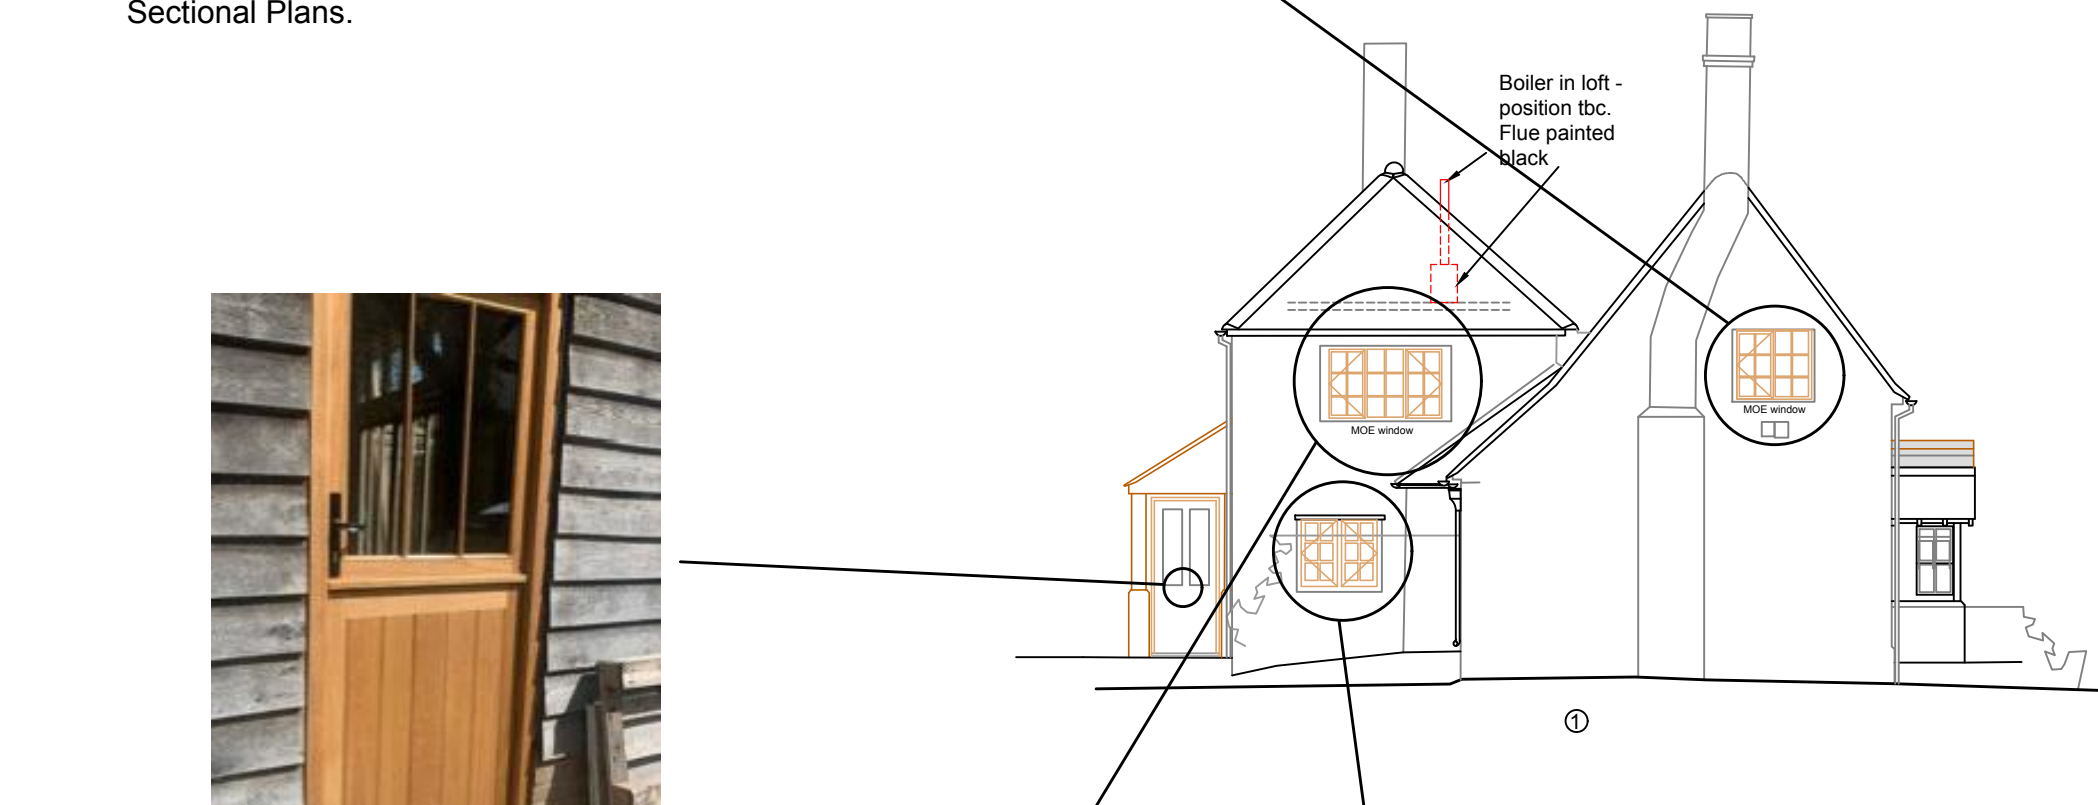

South Elevation

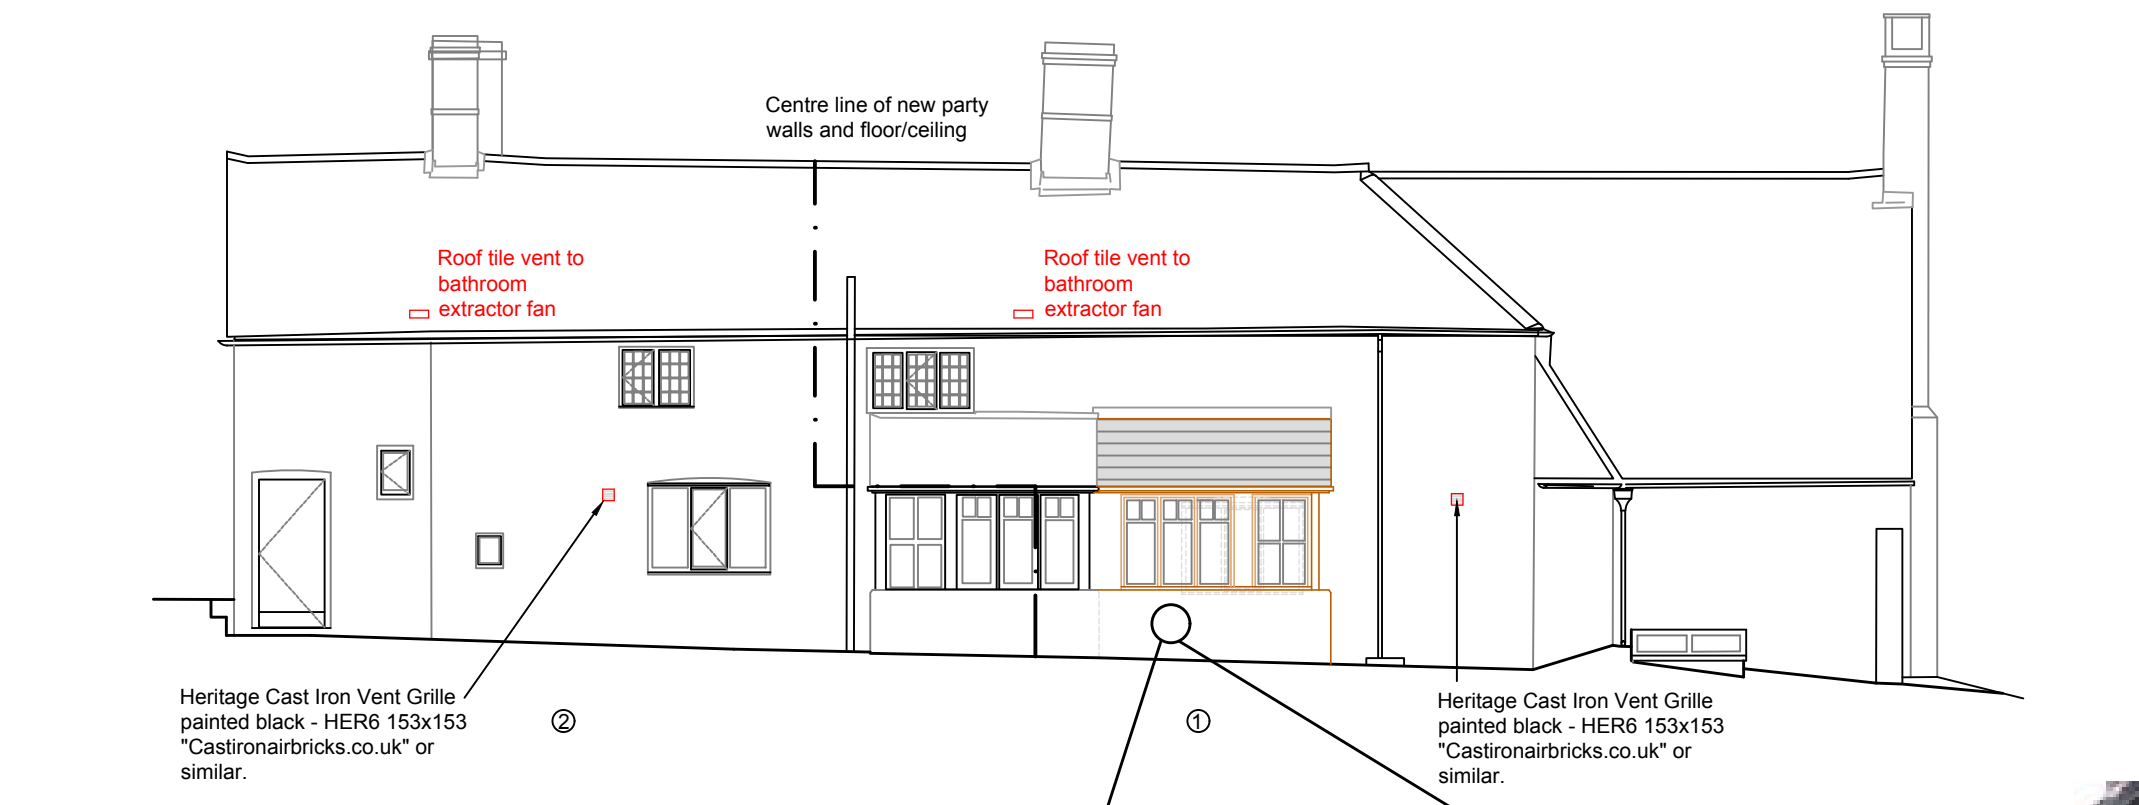


West Elevation

Elevations 1:100




Proposed stable door style to new rear porch

(INFORMATION PROVIDED FOR FIRST APPLICATION)

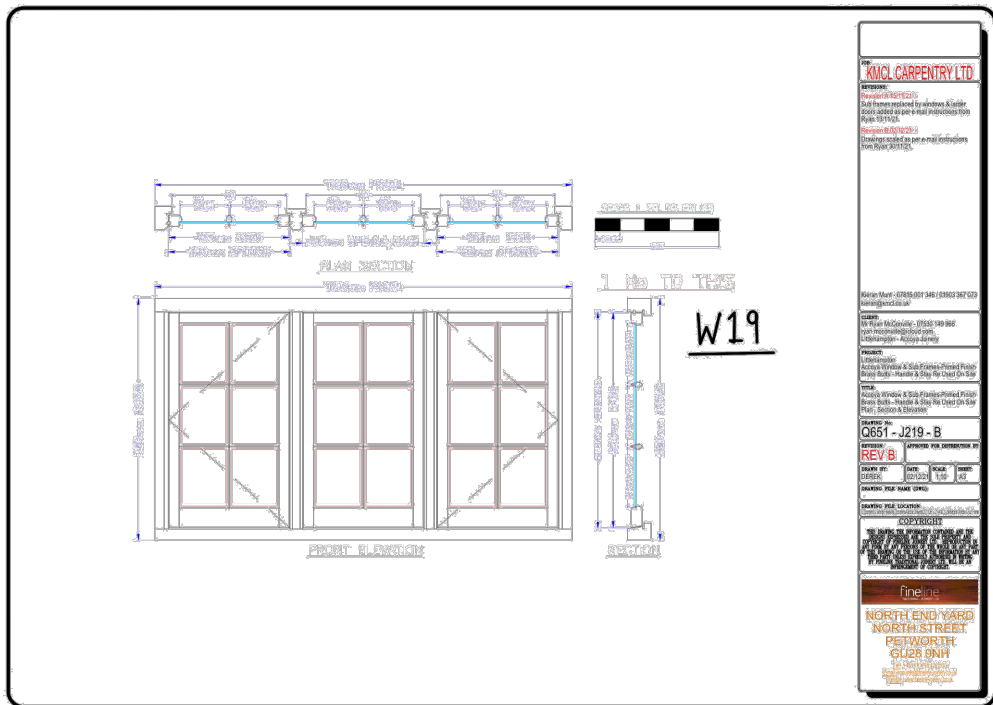


FOR THE PURPOSE OF THIS APPLICATION - CONDITION 4

For further information refer to W19 Sectional Plans.

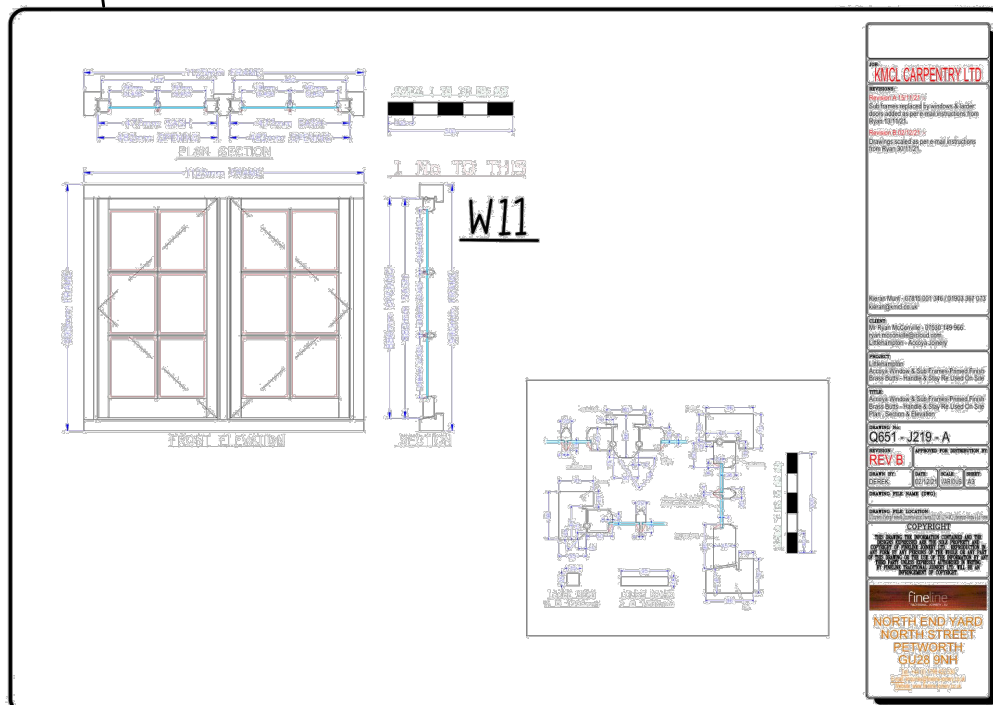

FOR THE PURPOSE OF THIS APPLICATION - CONDITION 4

For further information refer to W11 Sectional Plans.

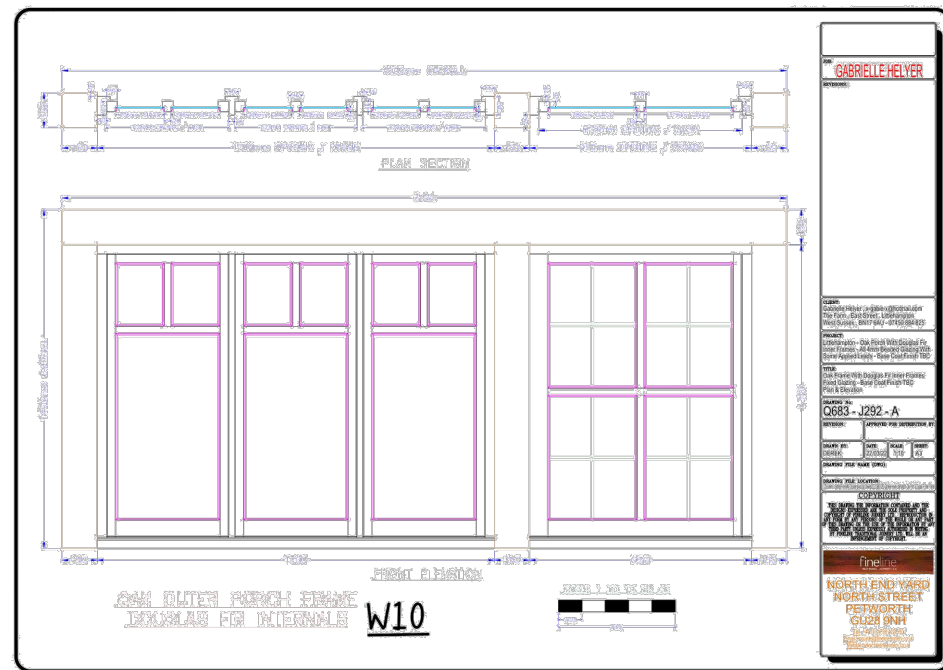


FOR THE PURPOSE OF THIS APPLICATION - CONDITION 3

For further information refer to W10 Sectional Plans.



Existing Rear Porch to Plot 2
(New Rear Porch to Plot 1 to match)

(INFORMATION PROVIDED FOR FIRST APPLICATION)

 

Revisions:
A Joinery references added. 22/4/22 ALP

This drawing is the property of Fuller Associates and is not to be copied reproduced, retained or disclosed to any unauthorised person either wholly or in part without prior consent. Do not scale from this drawing except for Planning purposes. Use all figured dimensions only. All figured dimensions to be checked on site prior to construction. All discrepancies, errors and omissions to be reported to Fuller Associates prior to construction. Layout and dimensions existing building to be checked on site.

Chartered Surveyors • Architectural Design
FULLER ASSOCIATES

10-11 The Parade, Willowhayne Crescent,
East Preston, West Sussex BN16 1NS

tel: 01903 774754

email: architectural@fuller-associates.co.uk
www.fuller-associates.co.uk

Job Title
The Farm, 39 East Street
Littlehampton

Client
Ms G Helyer & Ms R Helyer

Drawing Name
Elevations -
Proposed
Discharge of Conditions

Drawing Status
Planning

Drawn by ALP Date Oct 21
Checked by EKW Date Oct 21

Drawing Scale
1:100 at A1

Drawing No Status Revision
203104/ 011 A