


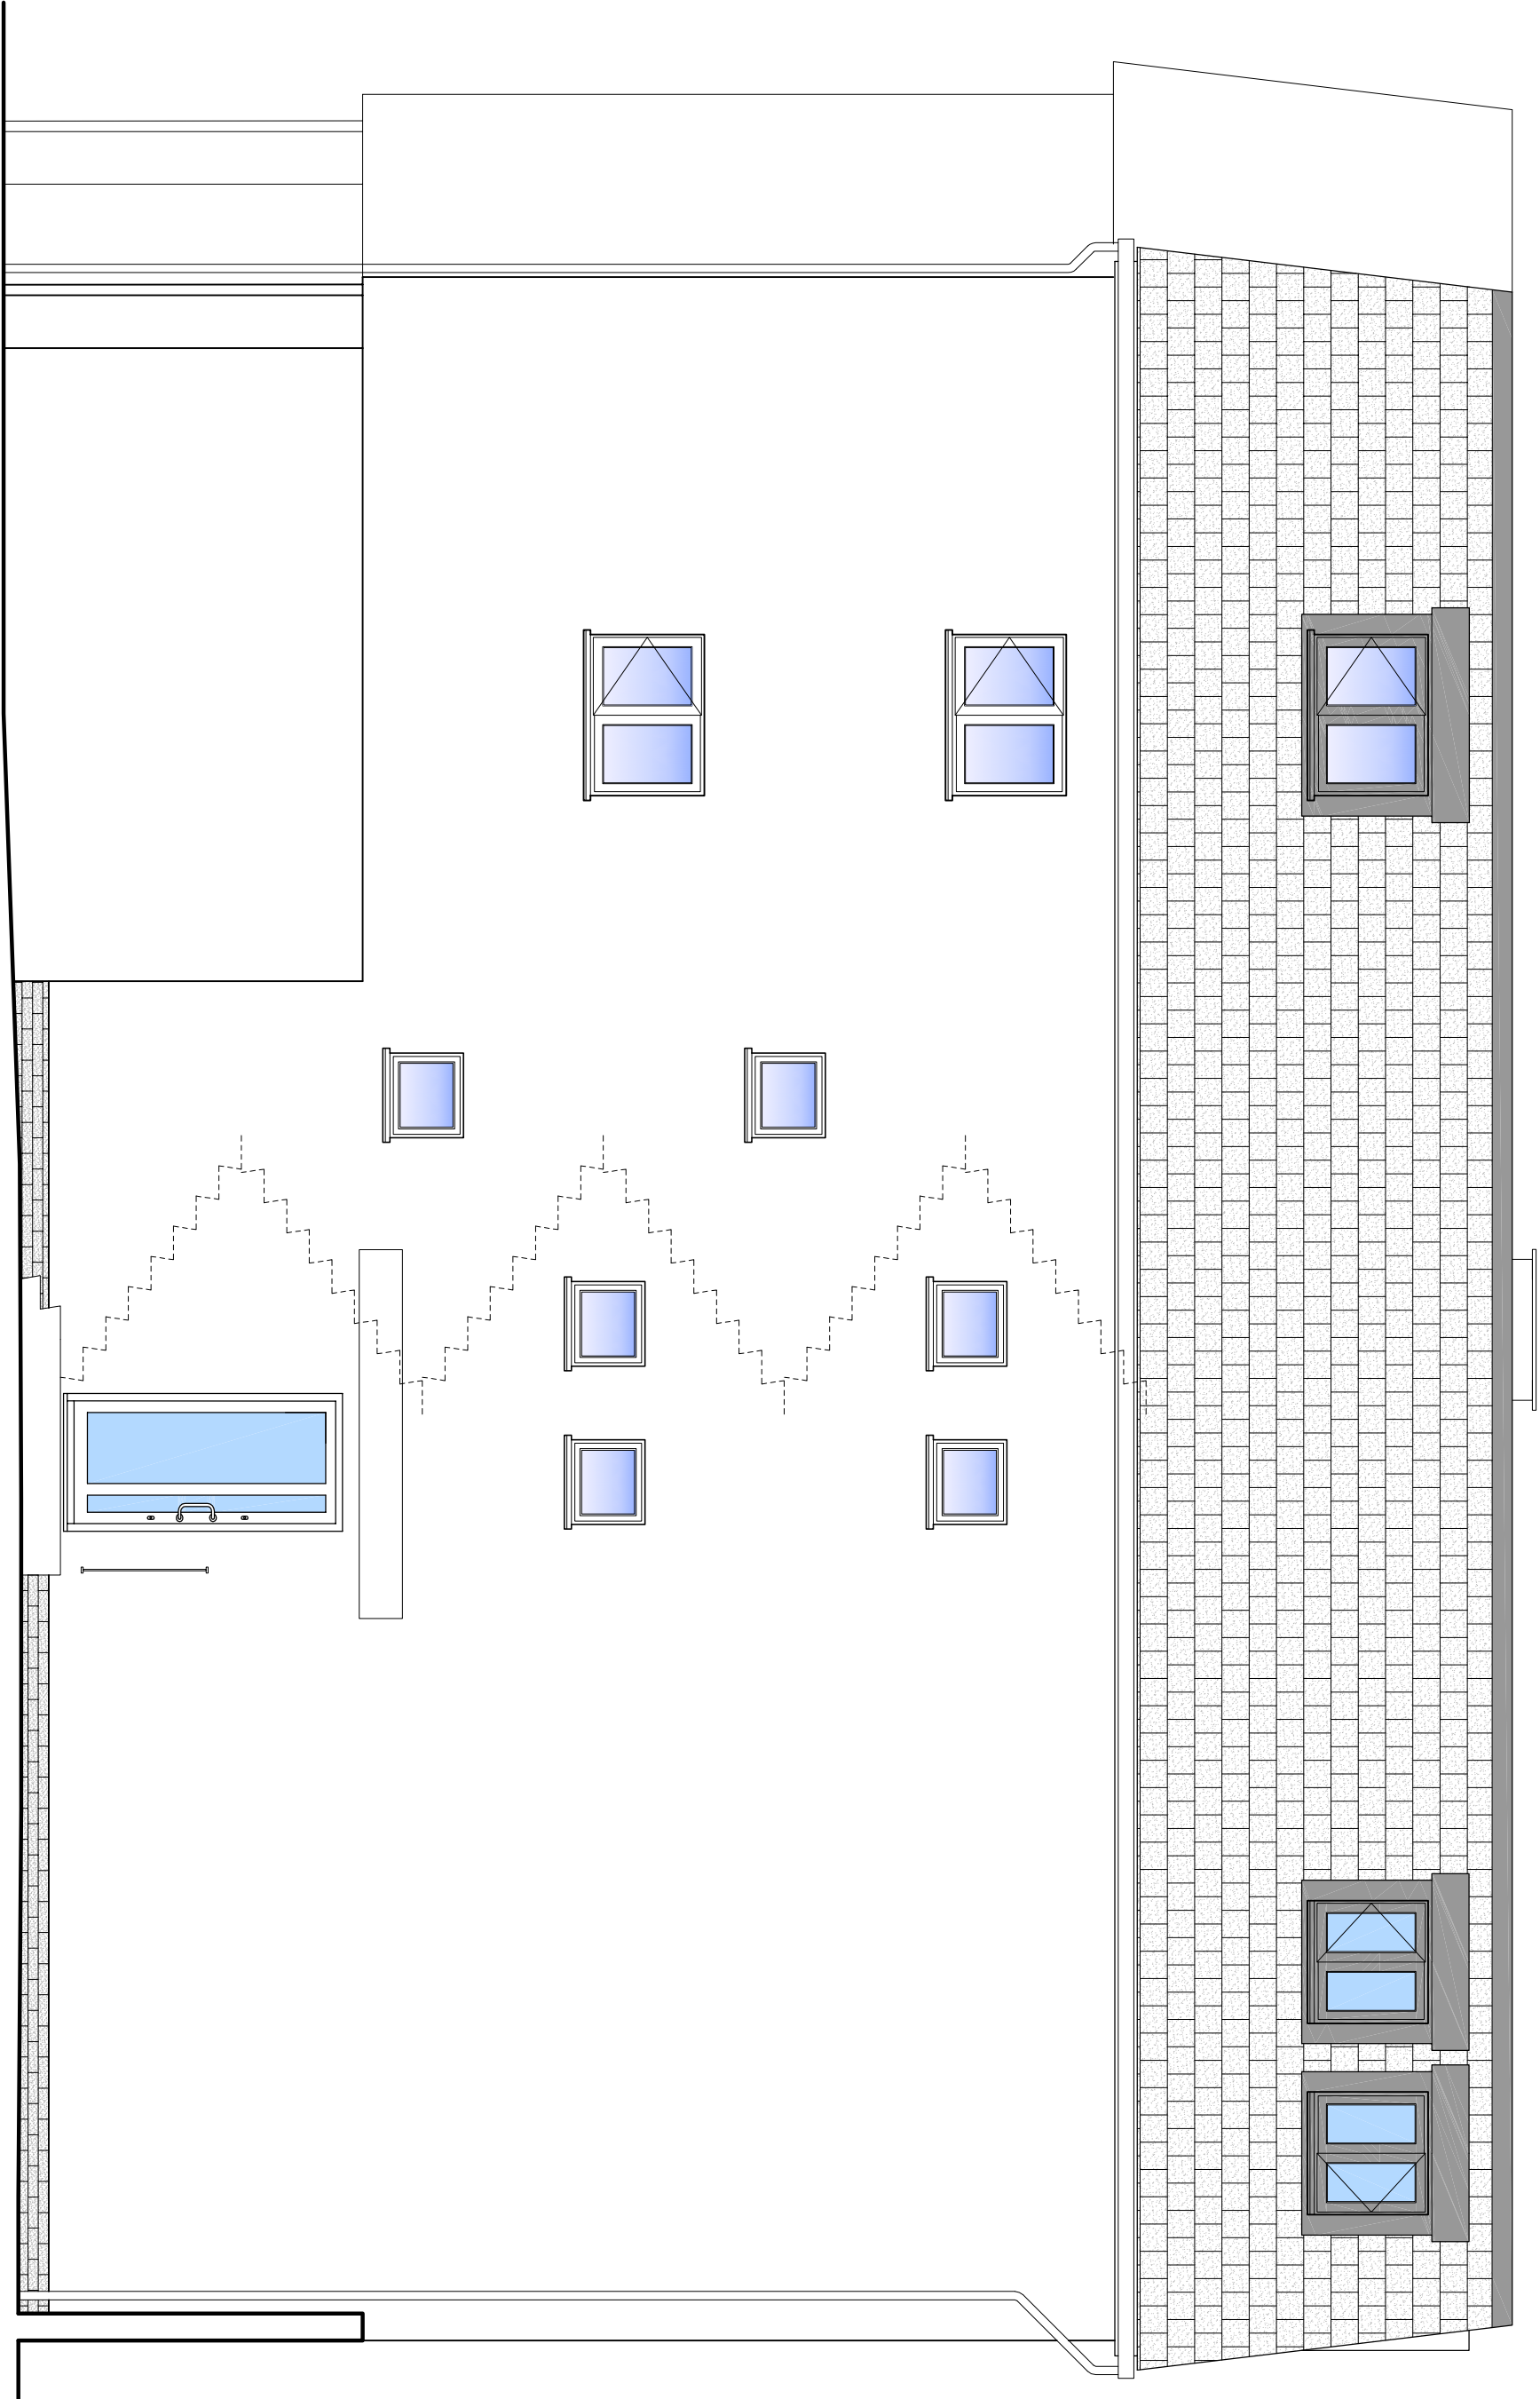

01
Elevation -South

1:50 @ A1
1:100 @ A3



02
Elevation -North

1:50 @ A1
1:100 @ A3

- DRAWING ISSUE NOTE:**
- This drawing is for information only and is not to be used for construction.
 - This drawing is to be read in conjunction with all other relevant drawings.
 - Do not scale.
 - Do not use for construction.
 - Should any third party use these drawings for the purpose of construction, it shall be at their own risk.

LEGEND:

21.12.23 18.12.23
Project
River Road Re-Development

Site Address
25 River Road
Littlehampton
West Sussex
BN17 5BZ

Drawn By
Terminus Place
North & South Elevations

Client
Hall Homes

Scale
1:50 @ A1
1:100 @ A3
1:200 @ A4
1:500 @ A0

PLANNING

969.18.110 A

crowther overton-hart
28 Chancetown, Horsham Road
Littlehampton, West Sussex
BN17 5BZ
T 01903 816290 F 01903 814163
E reception@coh-surveys.co.uk

© COPYRIGHT 2023 Crowther Overton-Hart. All rights reserved.