

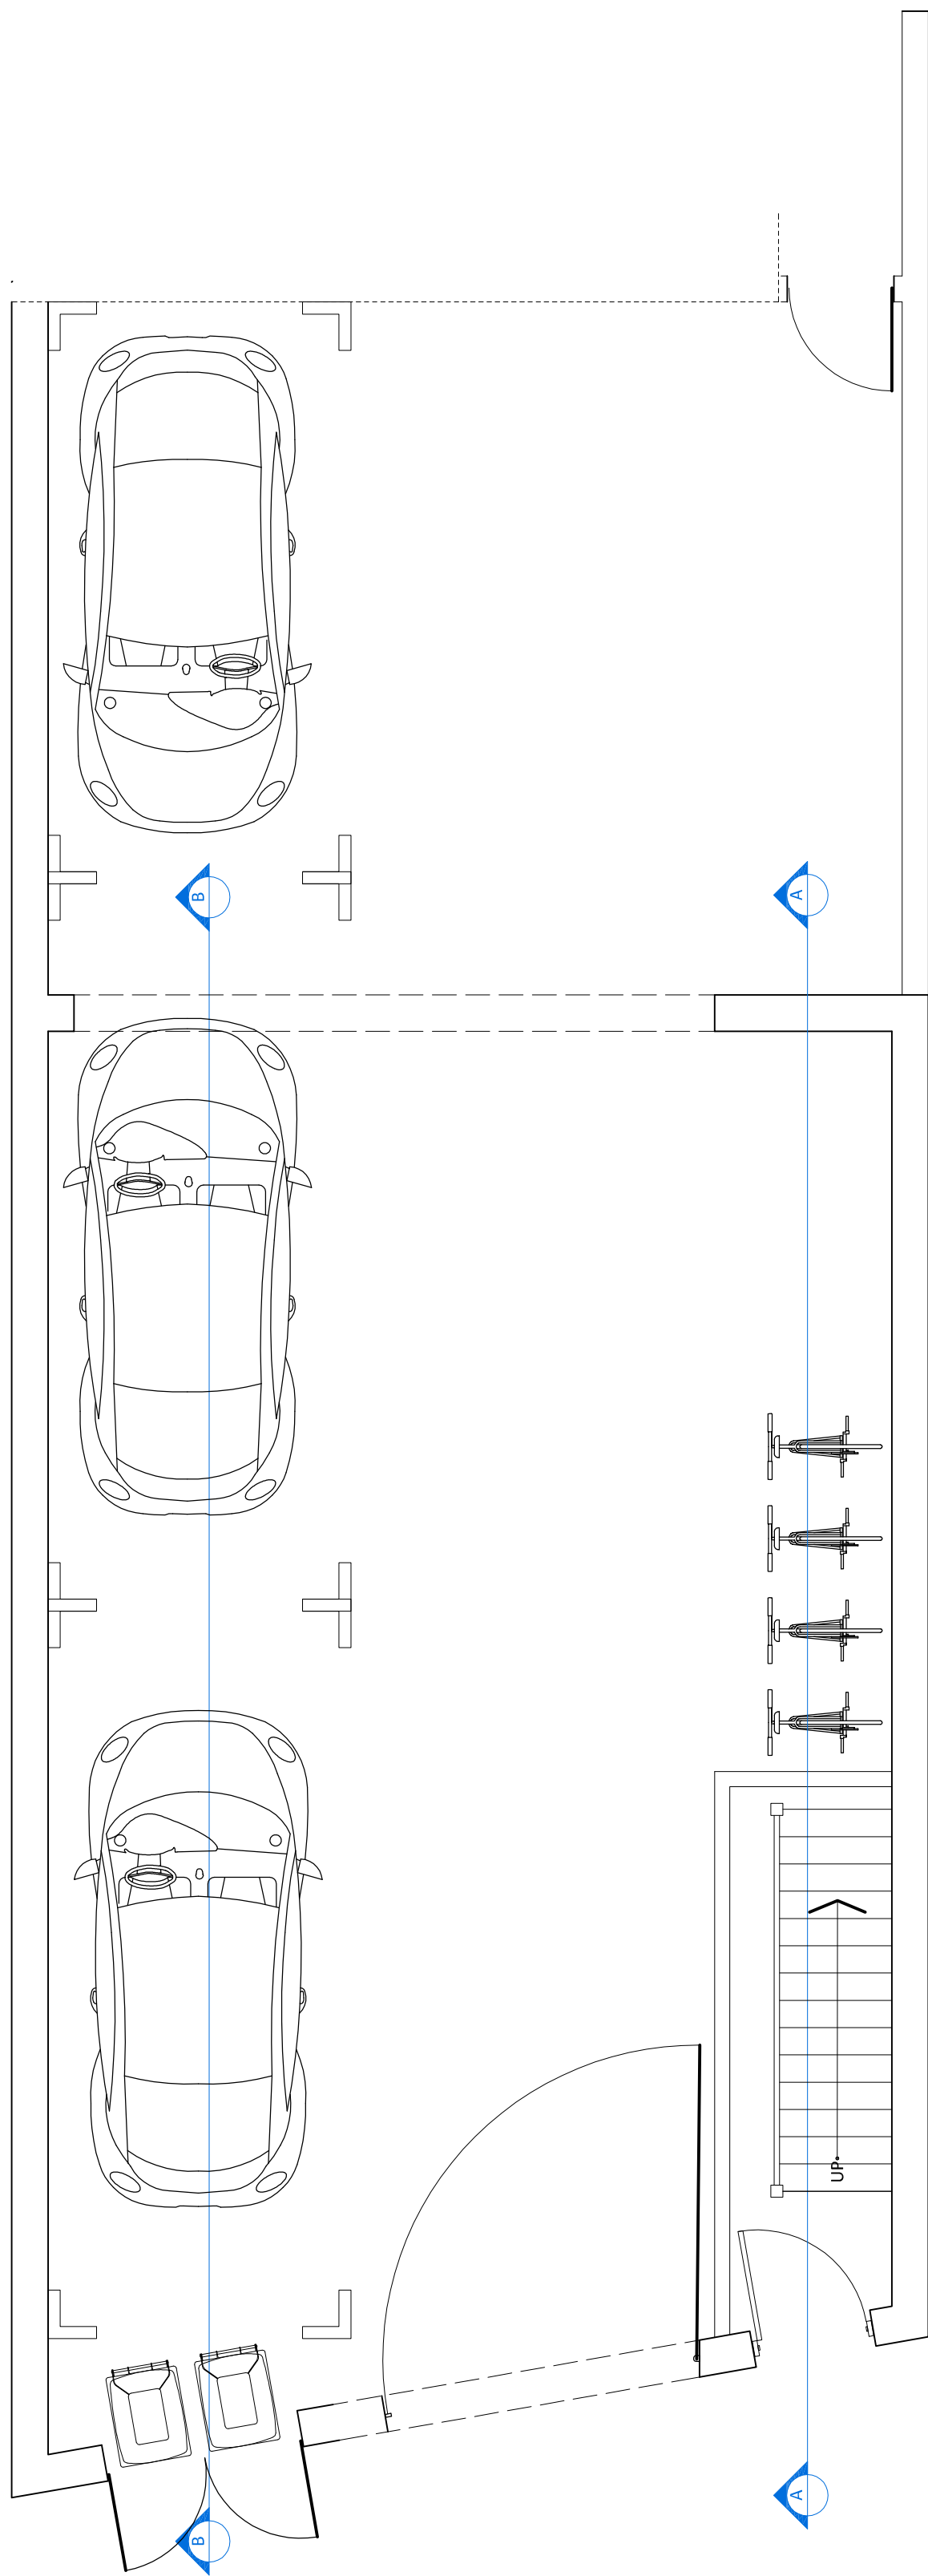



Appendix B Existing Site and Proposed Plans

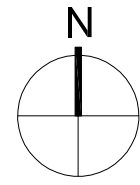


01 **Ground Floor**
1:50 @ A1
1:100 @ A3

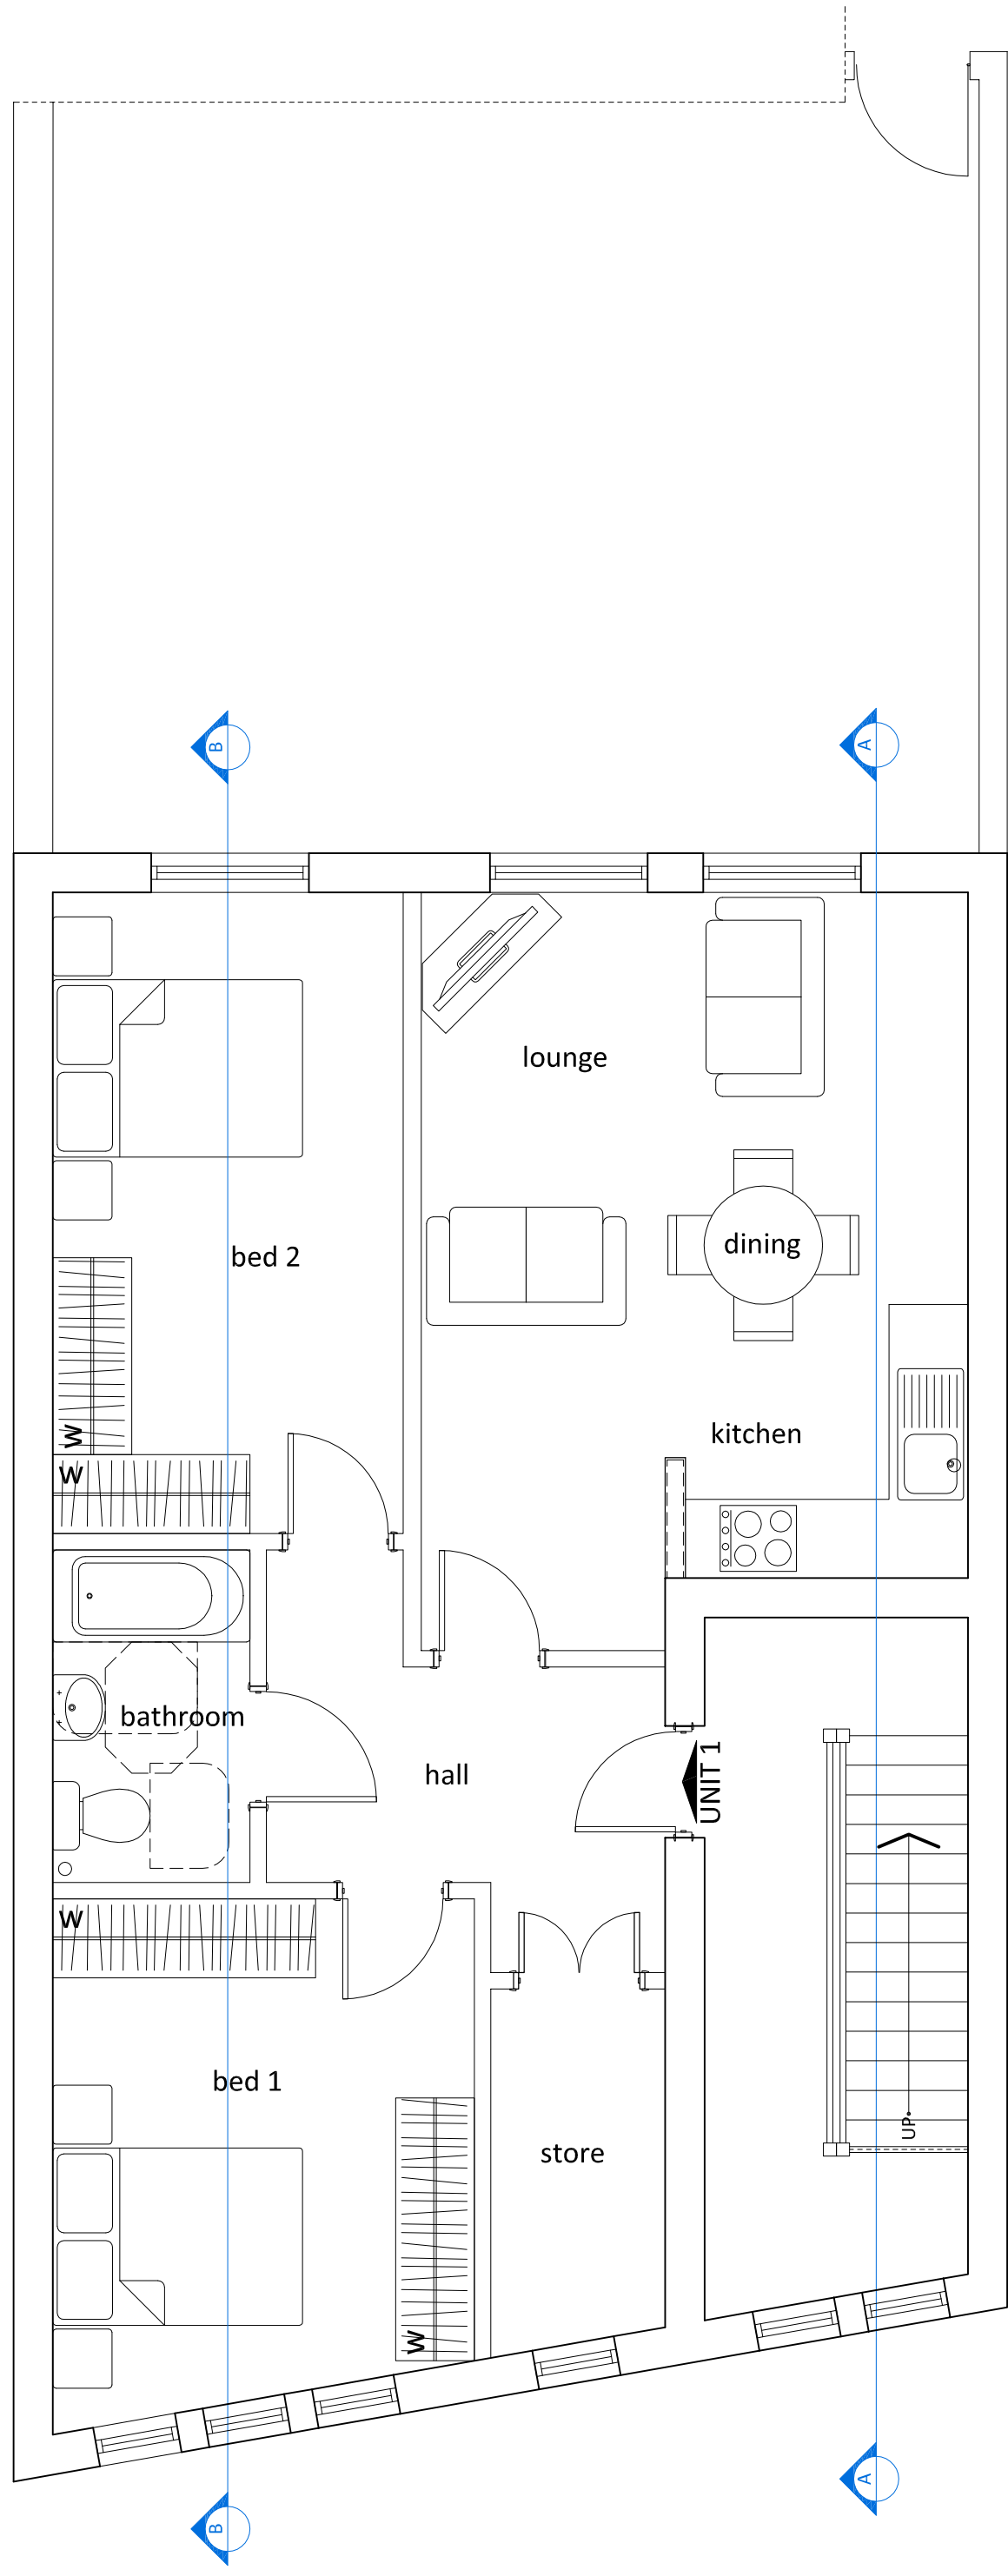


02 **First Floor**
1:50 @ A1
1:100 @ A3

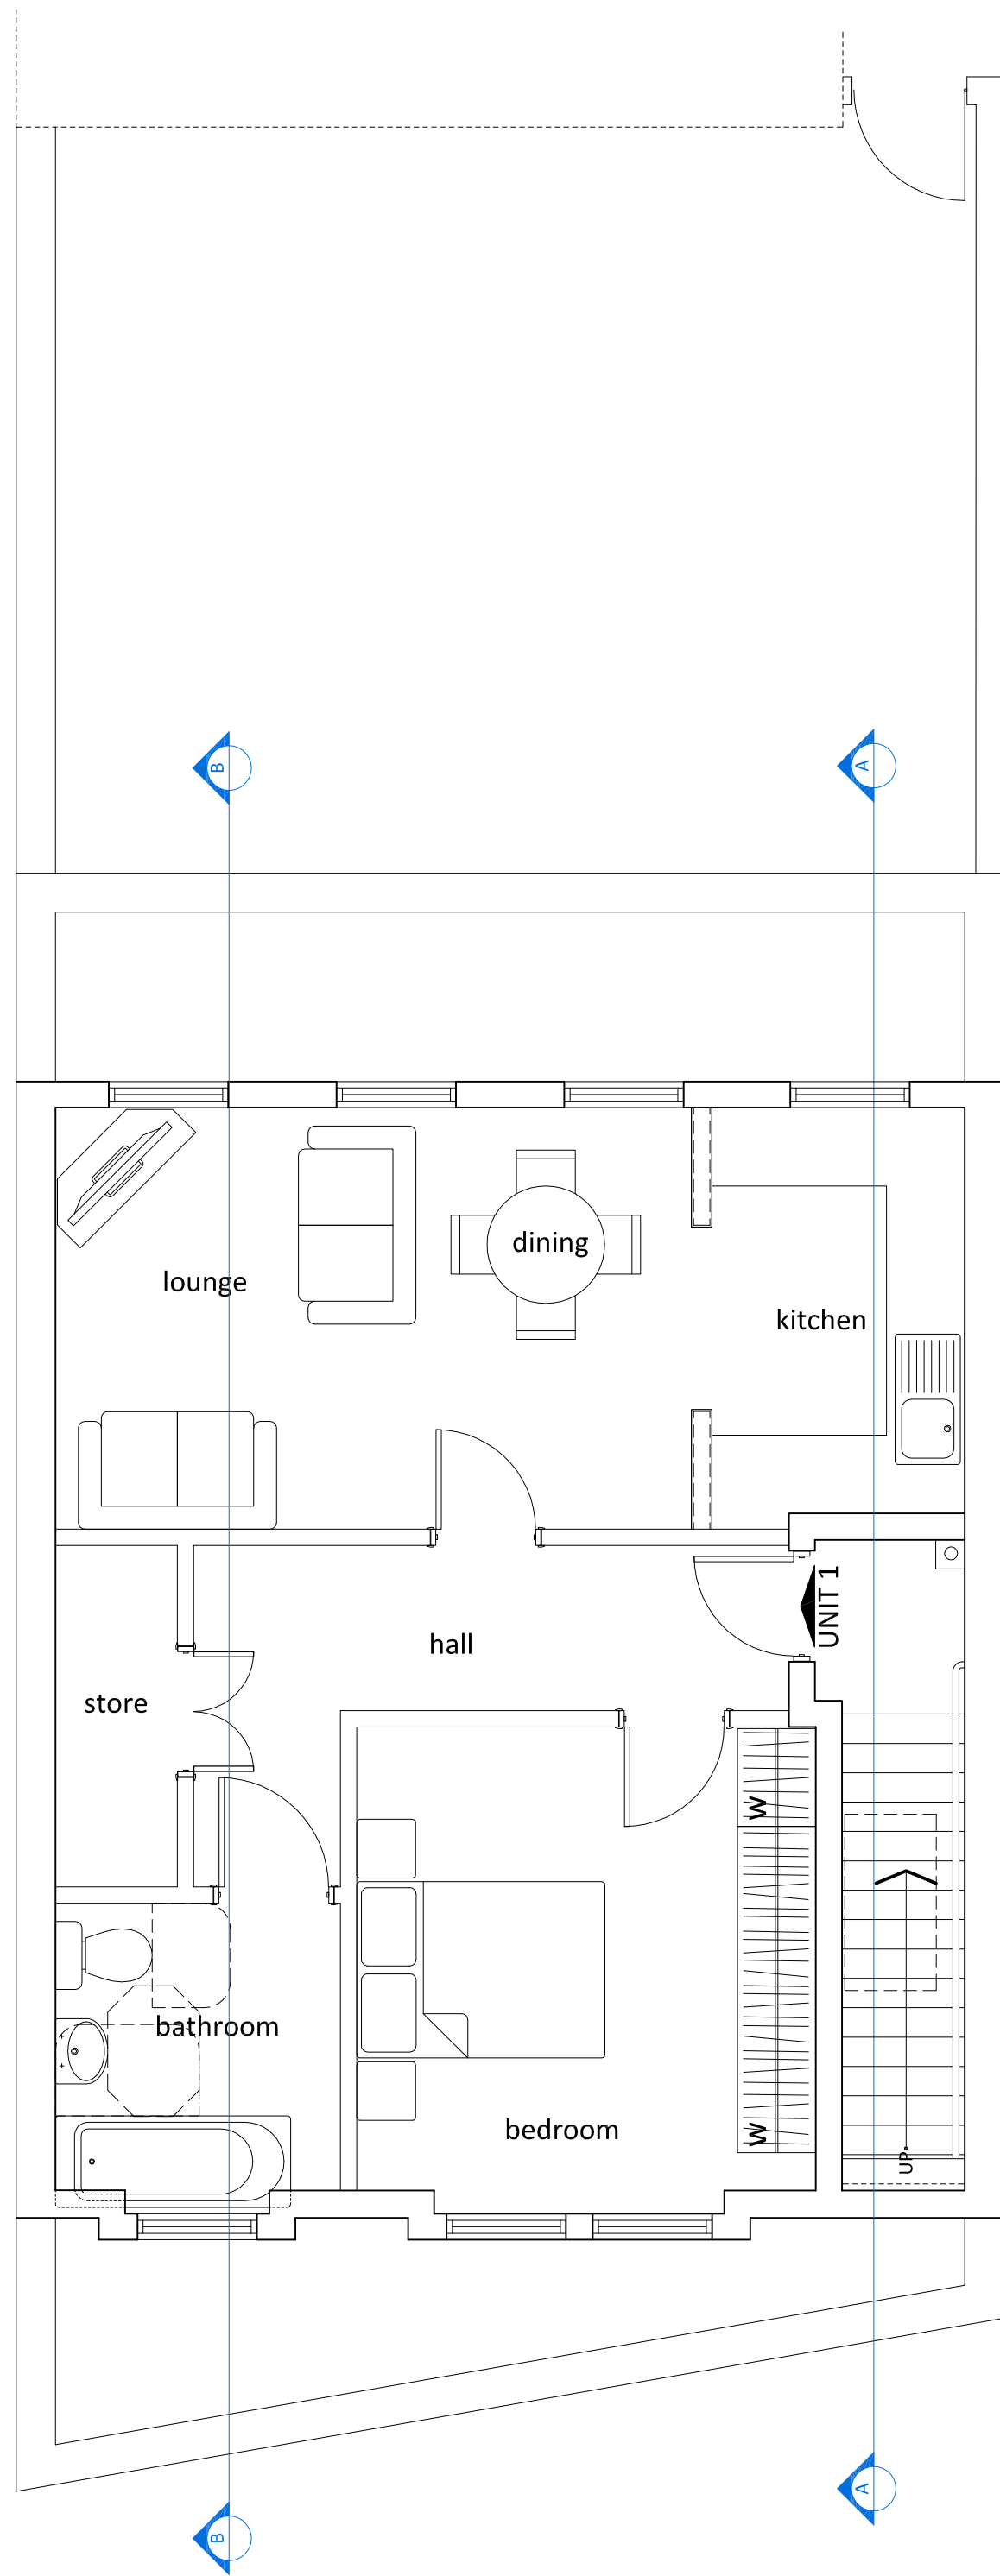


03 **Second Floor**
1:50 @ A1
1:100 @ A3

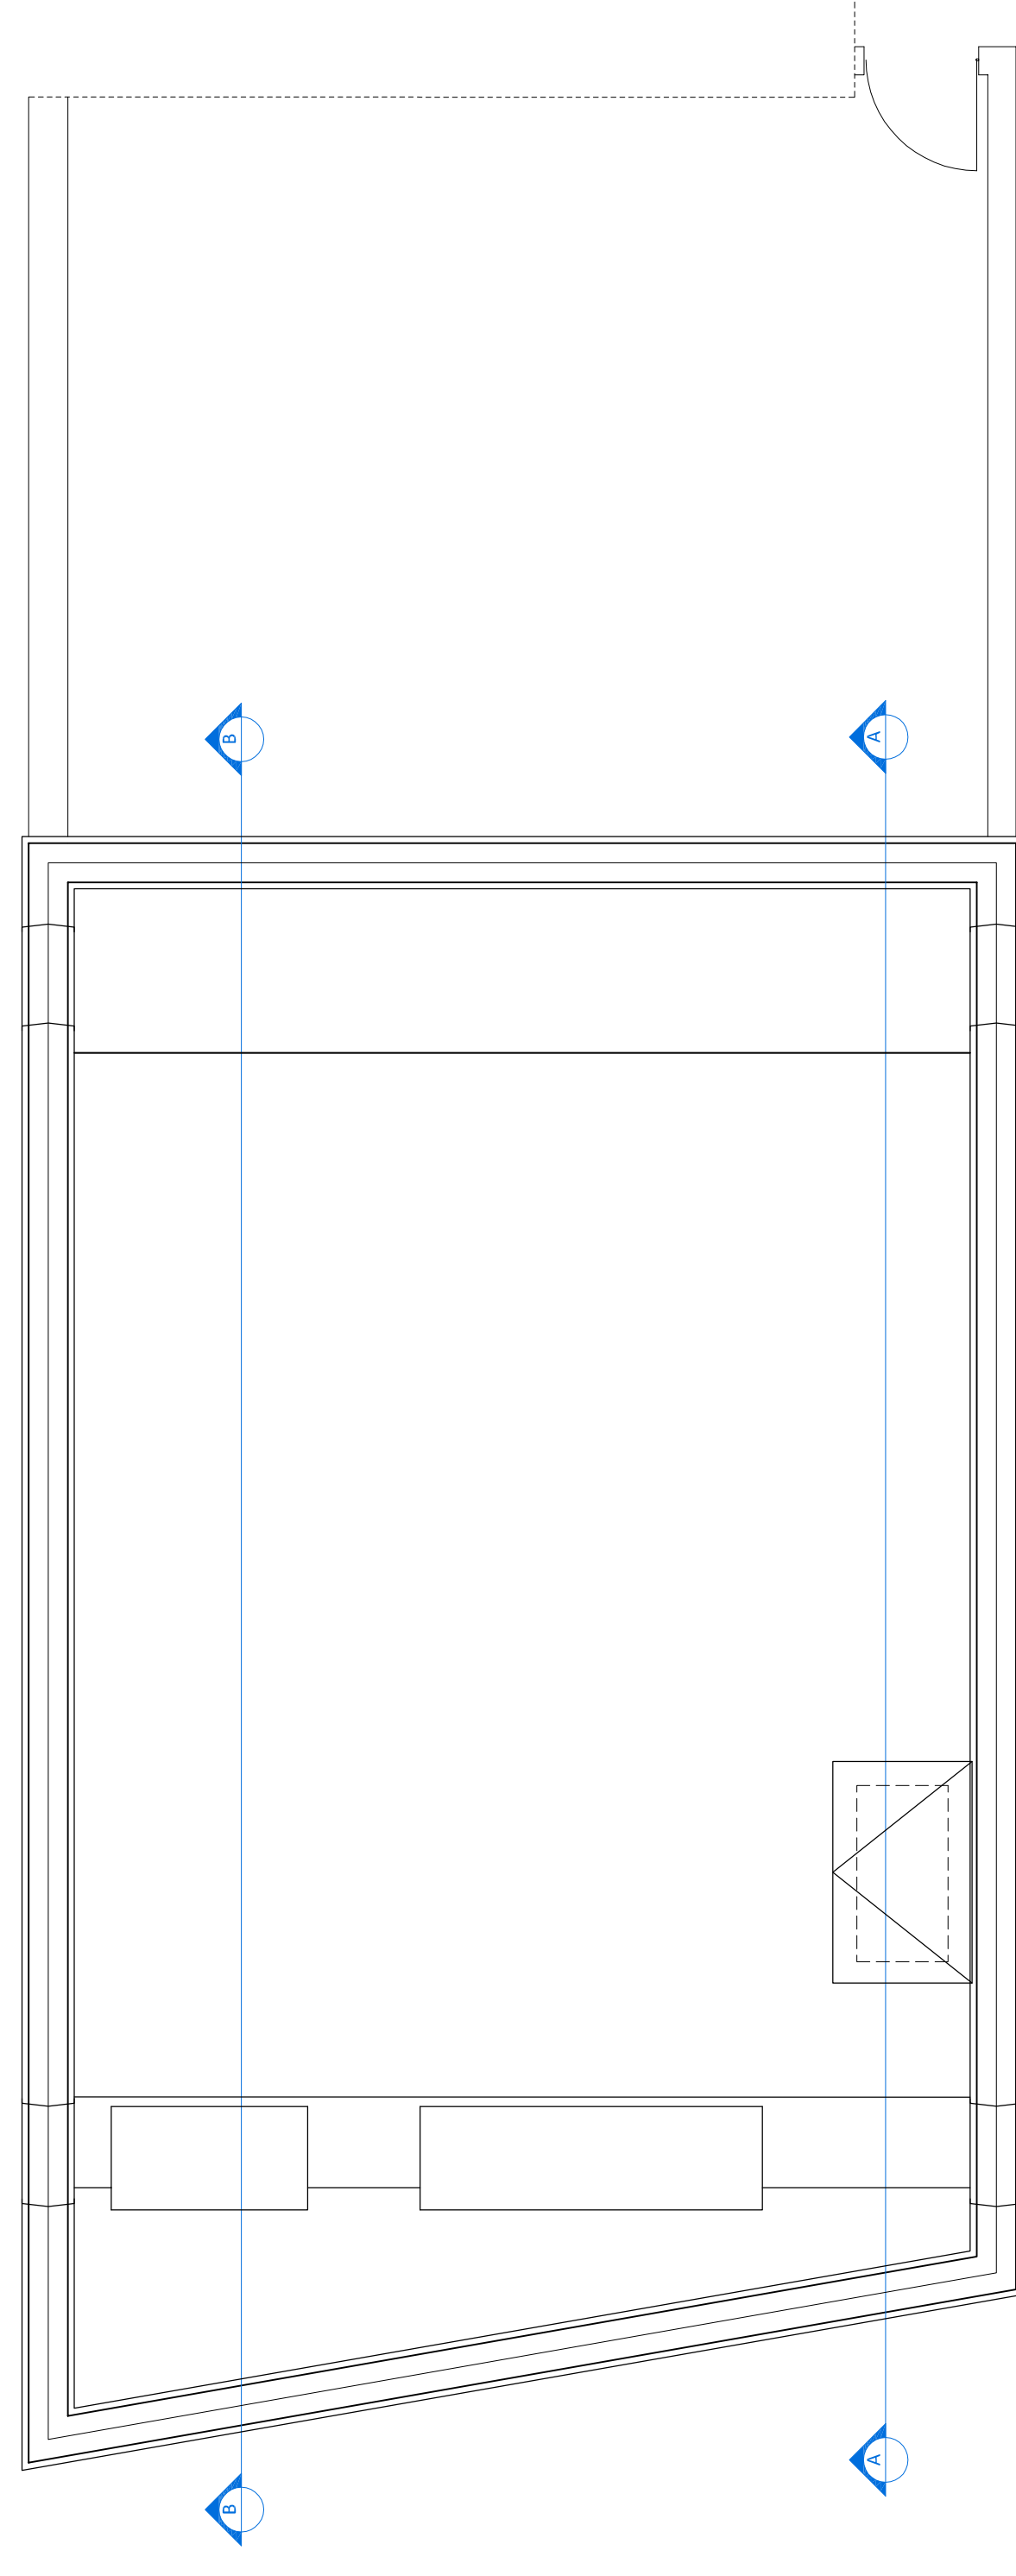

04 **Roof Plan**
1:50 @ A1
1:100 @ A3

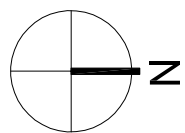

LEGEND:

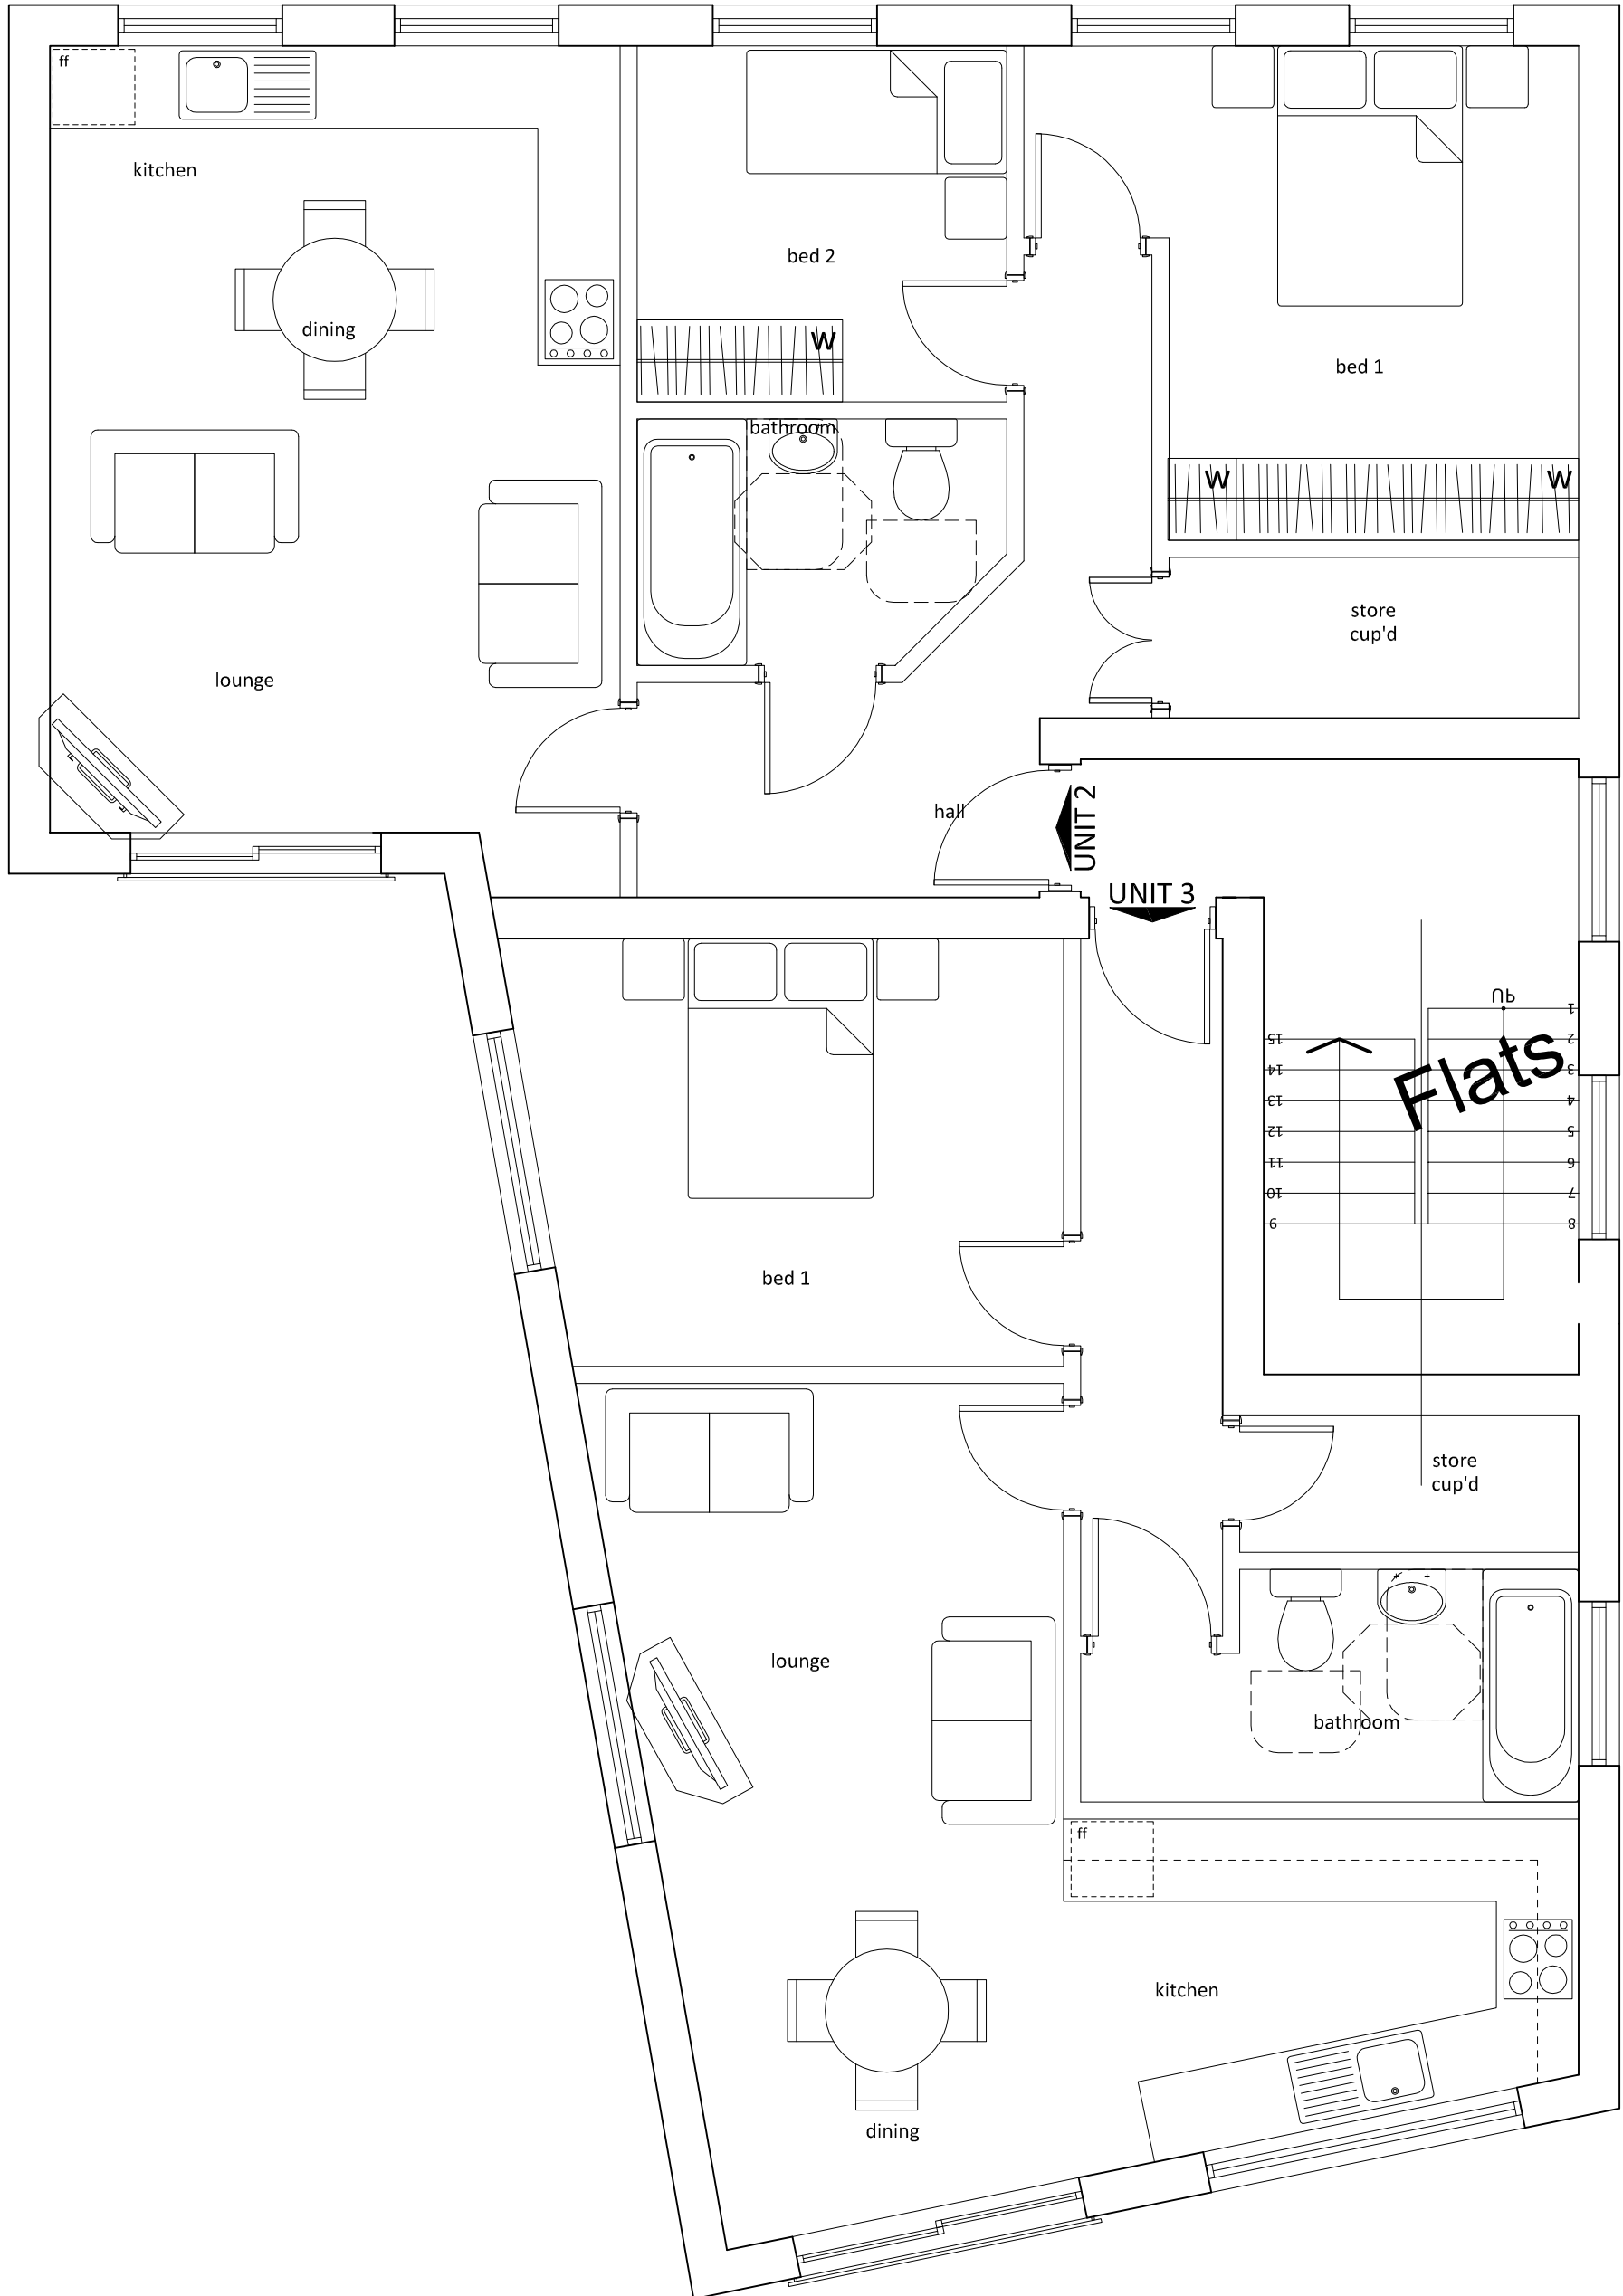

01 First Floor
1:50 @ A1
1:100 @ A3


Revision
Project
River Road Garage
Site Address
25 River Road
Littlehampton
West Sussex
BN17 5BZ

Drawn By
PROPOSED DRAWINGS:
Terminus Place
Plan Layouts 1st Floor


Client
Hall Homes

Scale
1:100 @ A1
Date
May 18
Drawn By
NB
Checked By
NB

PRELIMINARY

 


28 Chancery Road, Horsham Road
T 01903 816290 F 01903 814163
E reception@coh-surveys.co.uk
© COPYRIGHT 2018 Crowther Overton Hart. All rights reserved.

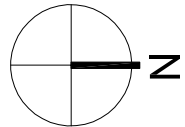

DRAWING ISSUE NOTE:


- Do not scale
- Do not use for construction
- Should any third party use these drawings for the purpose of construction, it shall be at their own risk.

LEGEND:

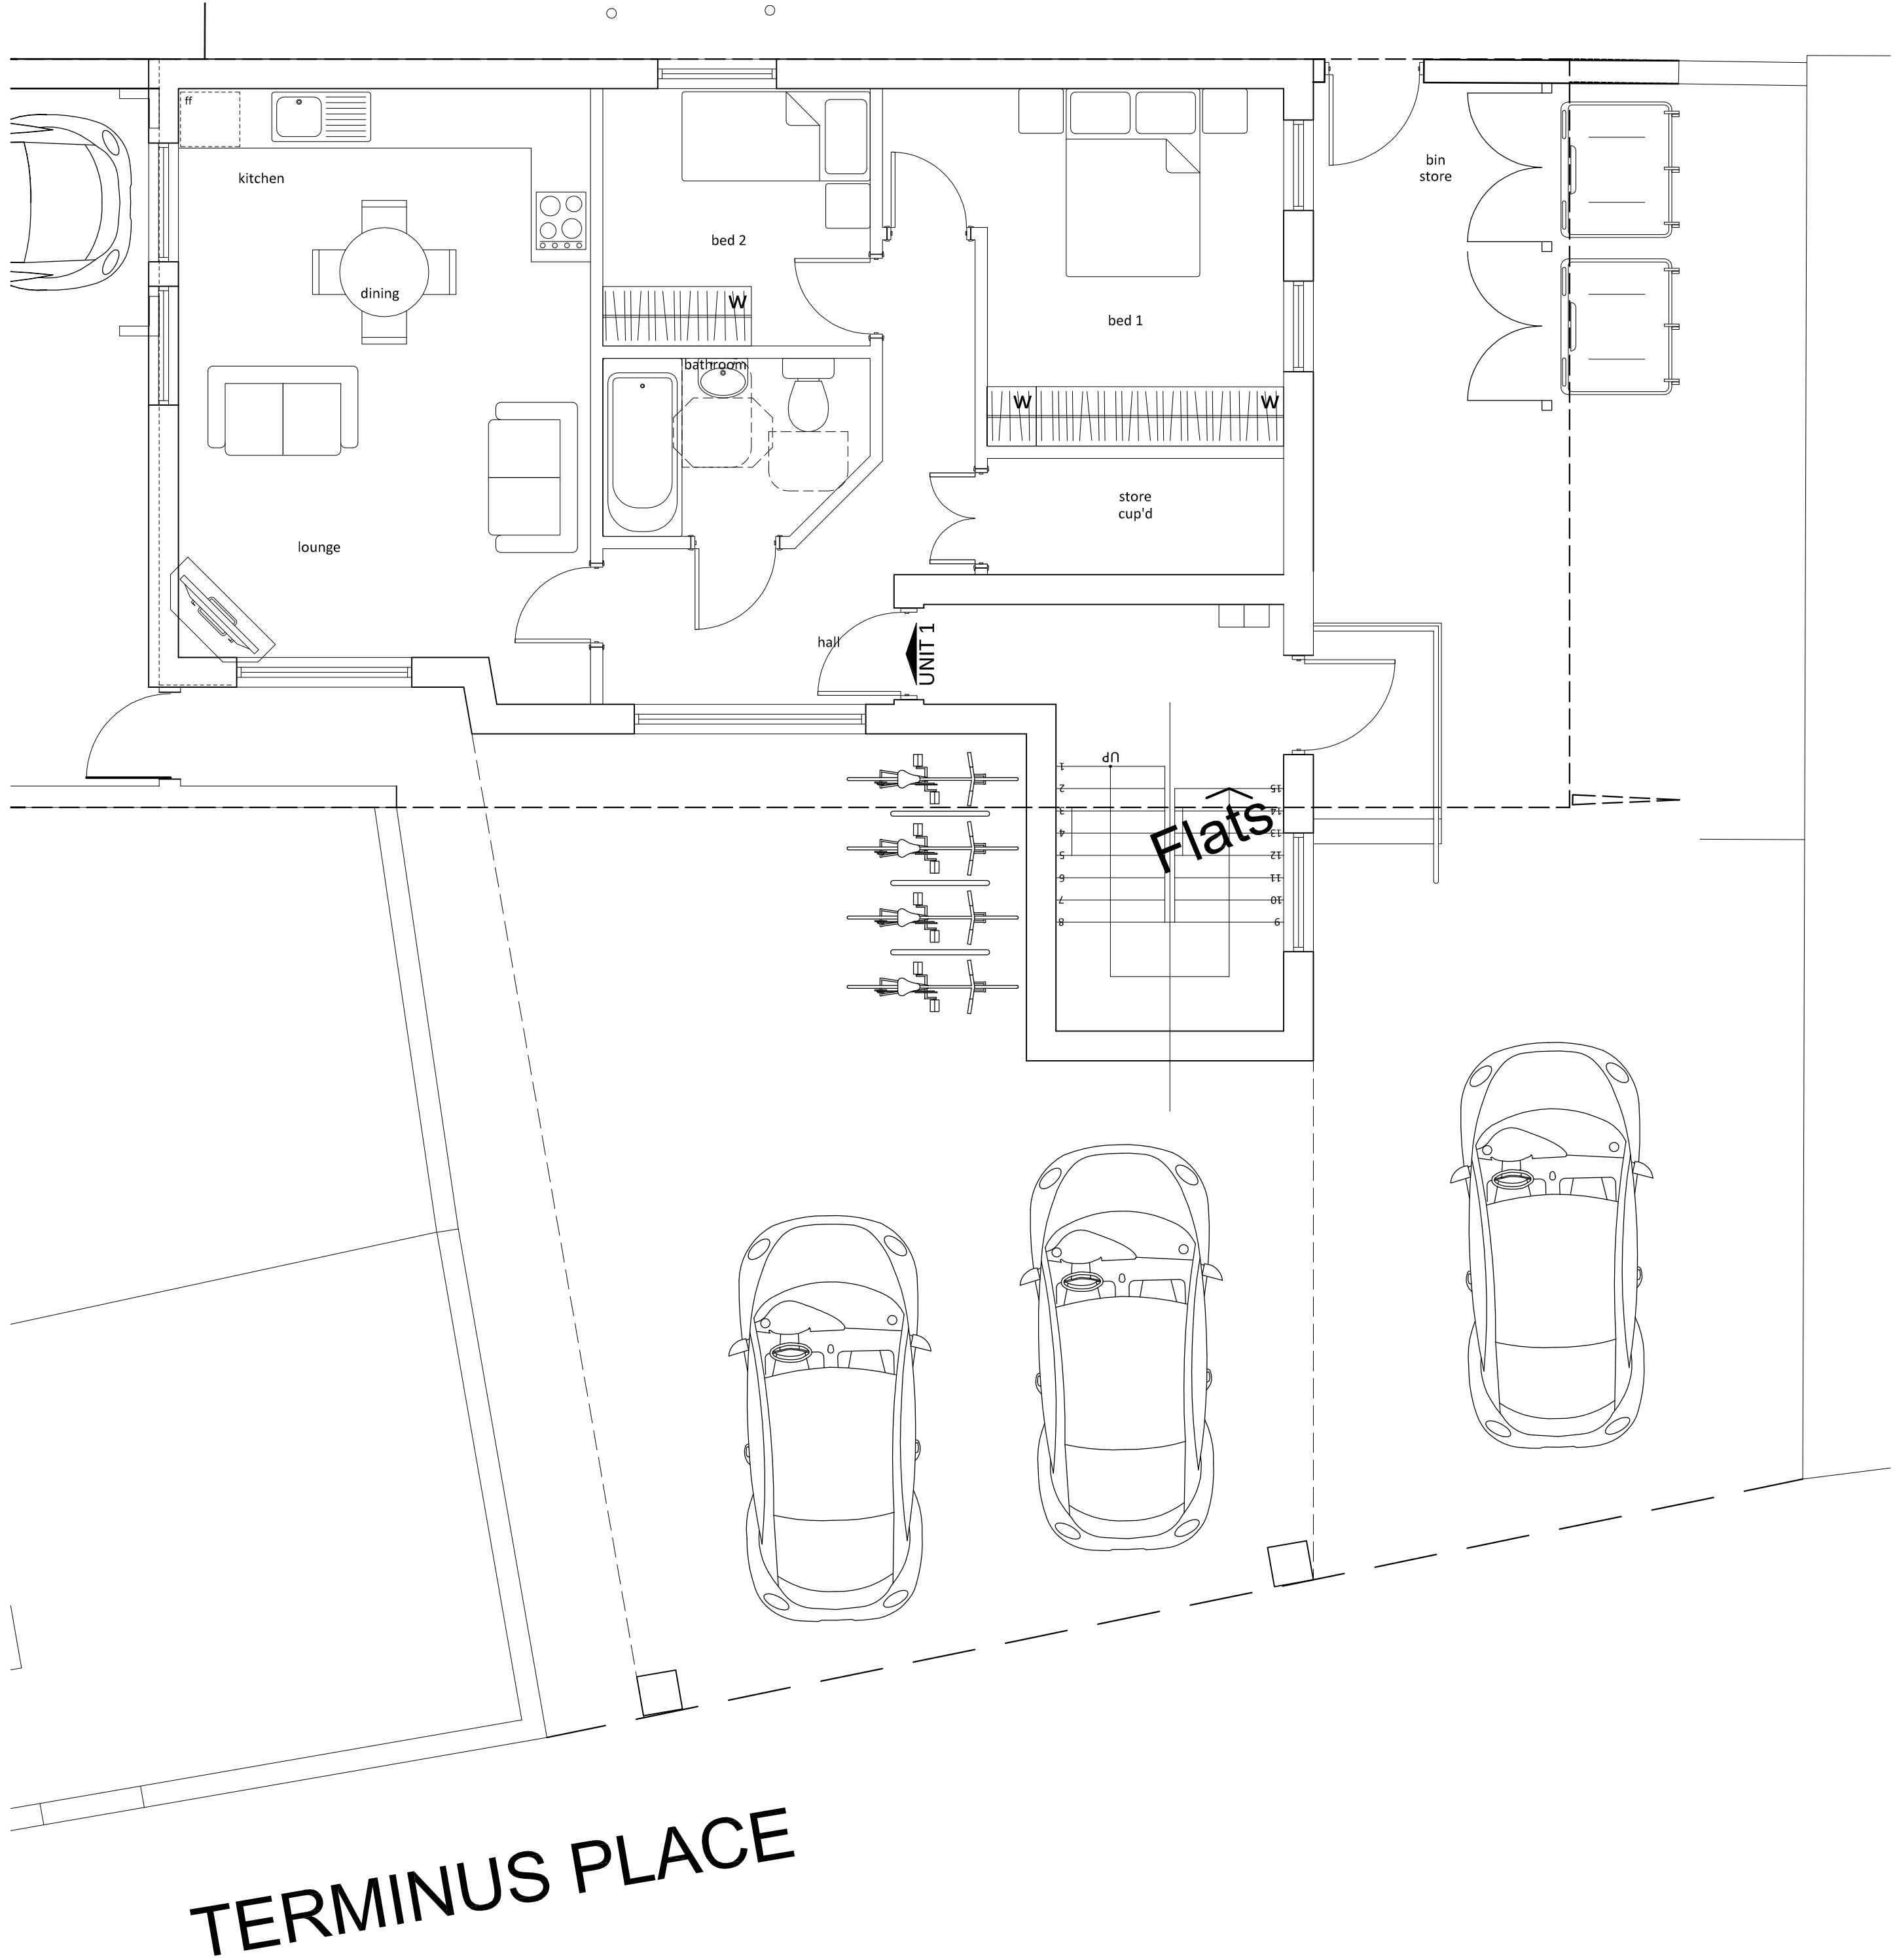

01 Ground Floor

1:50 @ A1
1:100 @ A3

 


Revision
Project
River Road Garage
Site Address
25 River Road
Littlehampton
West Sussex
BN17 5BZ

Drawn by
PROPOSED DRAWINGS:
Terminus Place
Plan Layouts Ground


Client
Hall Homes

Scale
1:100 @ A1
Date
May 18
Drawn by
NB
Checked by

PRELIMINARY

 


28 Chancetford, Horsham Road
Littlehampton, West Sussex
T 01903 816290 F 01903 814163
E reception@coh-surveys.co.uk
© COPYRIGHT 2018 Crowther Overton Hart. All rights reserved.

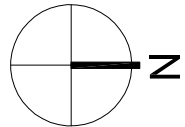

DRAWING ISSUE NOTE:

- Do not scale
- Do not use for construction
- Should not be used for any other purpose
- Should not be used for any other purpose of construction, or shall be used at their own risk.

LEGEND:

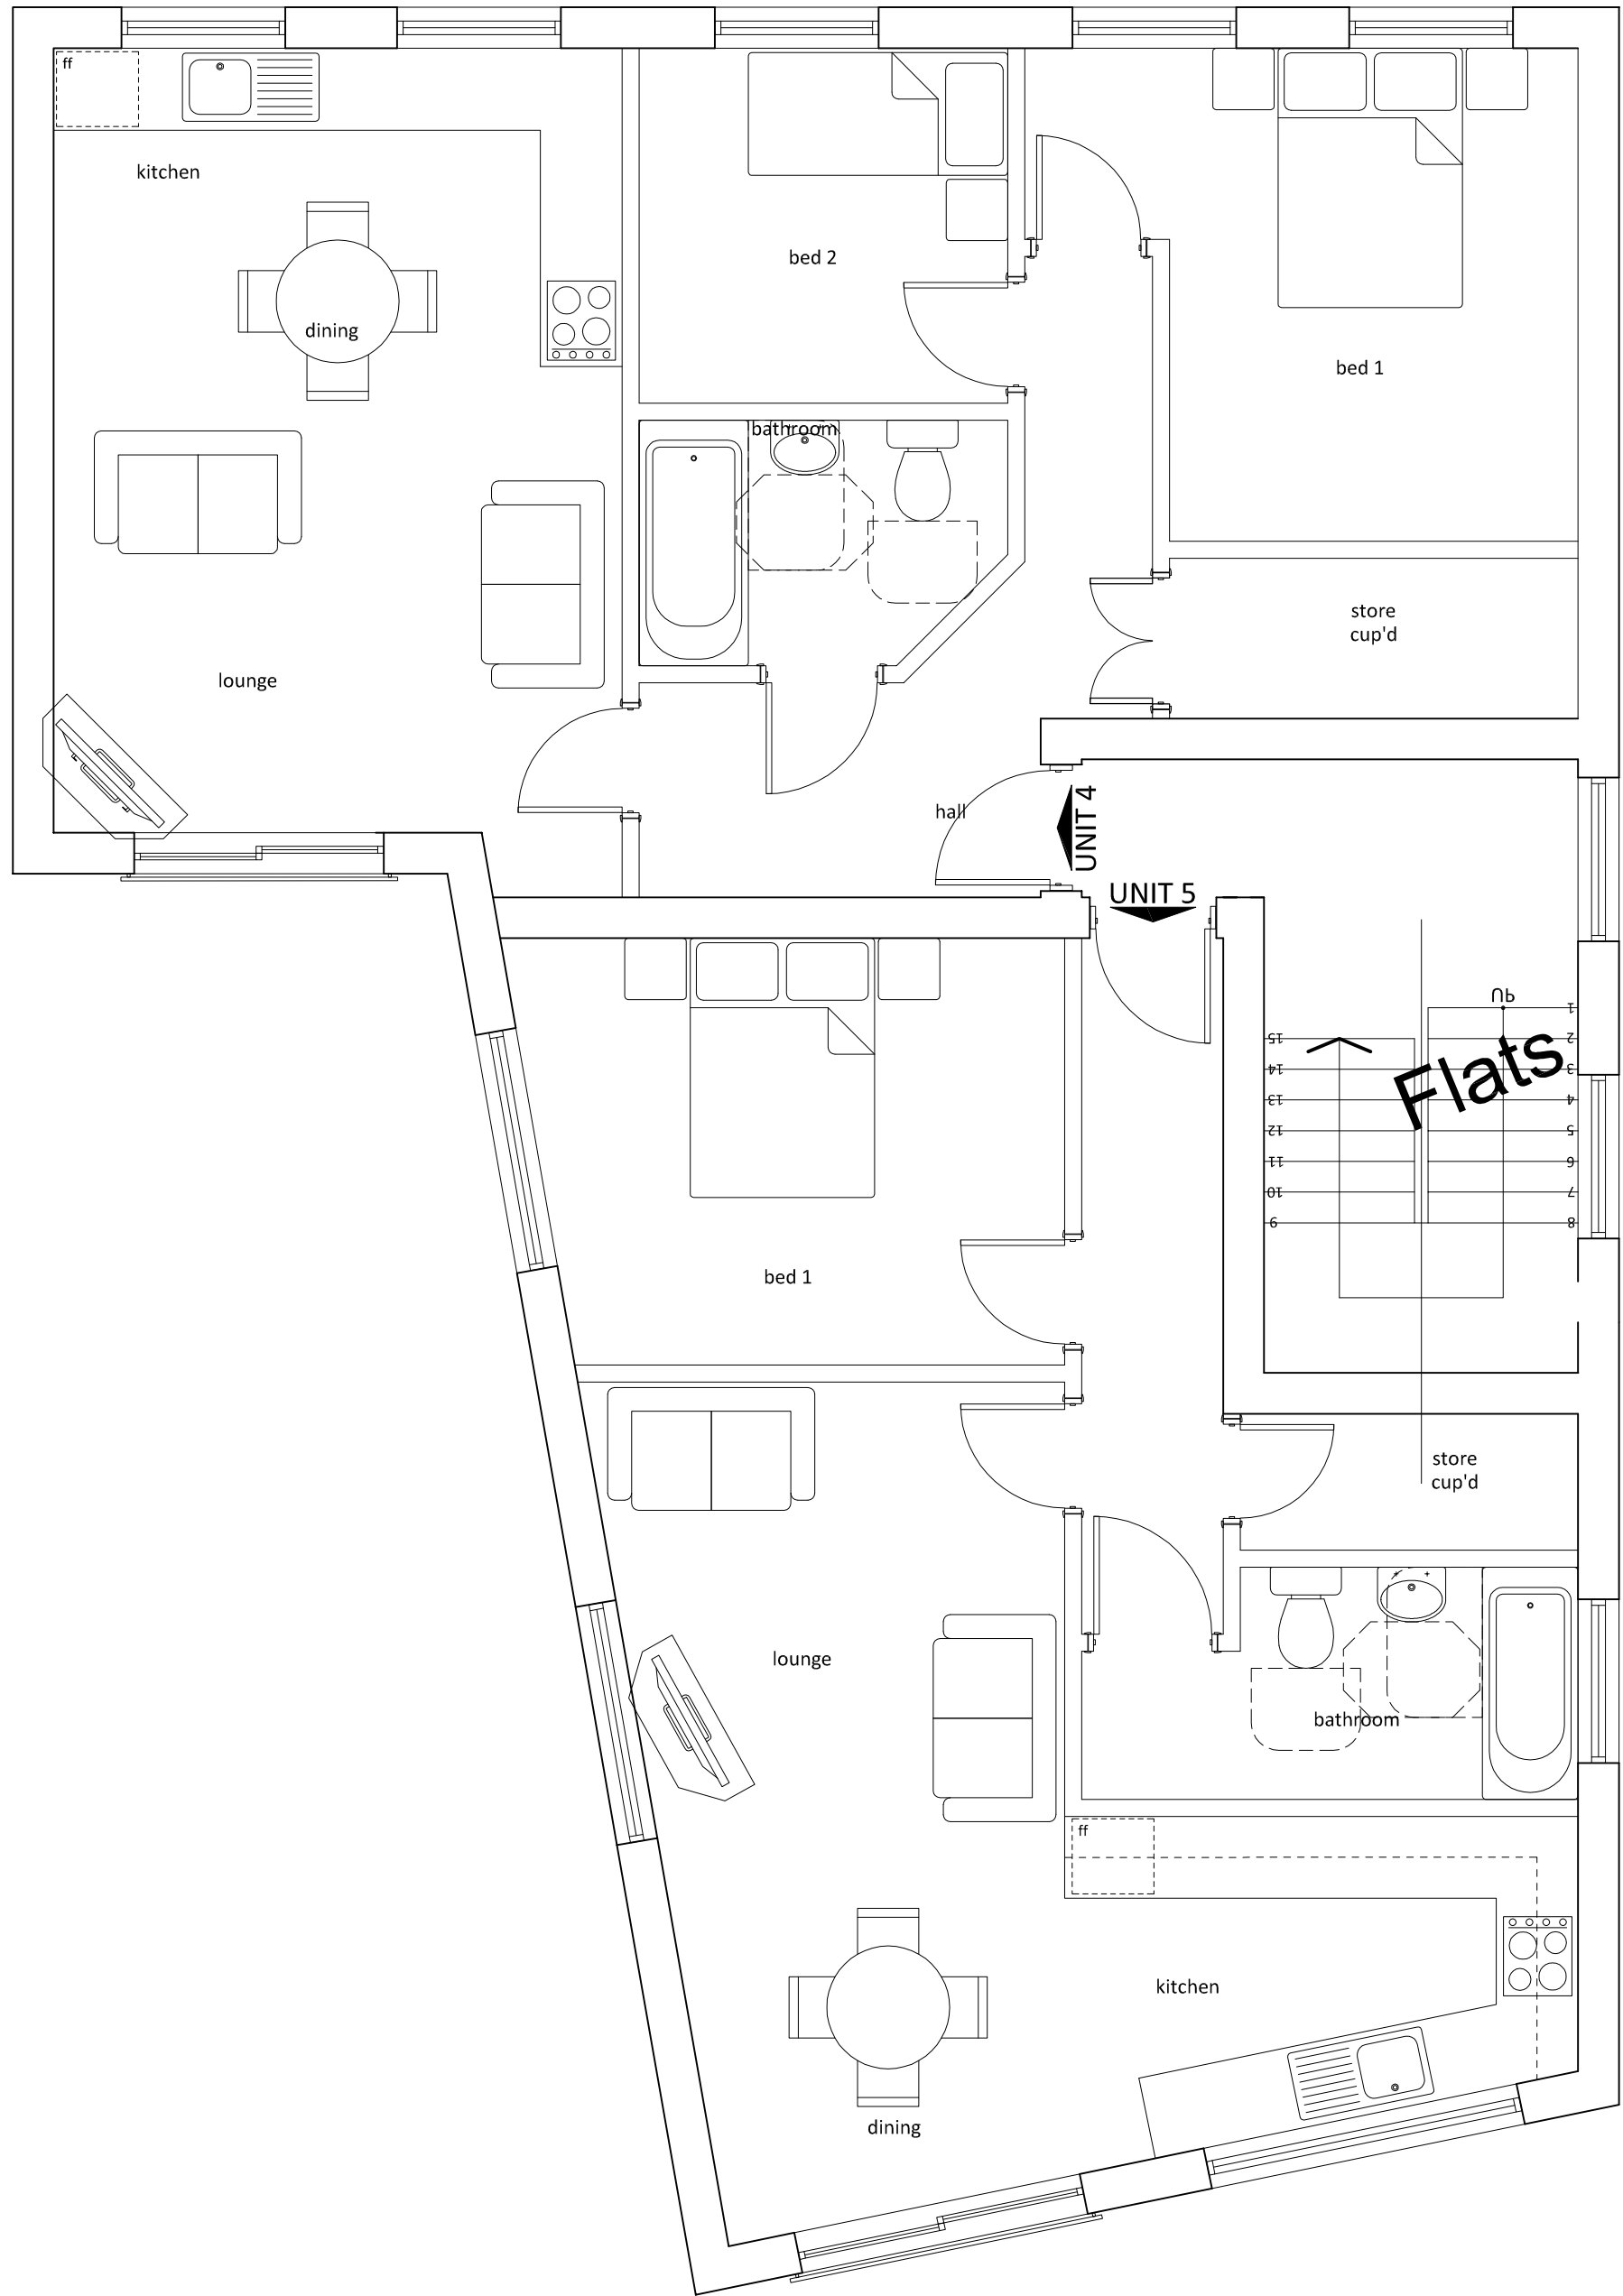

01 Second Floor
1:50 @ A1
1:100 @ A3


Site Address
25 River Road
Littlehampton
West Sussex
BN17 5BZ

PROPOSED DRAWINGS:
Terminus Place
Plan Layouts 2nd Floor


Hall Homes

Scale
1:100 @ A1
Date
May 18
Drawn By
NB
Checked By

PRELIMINARY

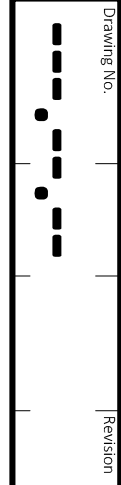


28 Chancery Road, Horsham Road
T 01903 816290 F 01903 814163
E reception@coh-surveys.co.uk
© COPYRIGHT 2018 Crowther Overton-Hart. All rights reserved.

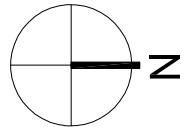

DRAWING ISSUE NOTE:


- Do not scale
- Do not use for construction
- Should not be used for any other purpose
- Should not be used for any other purpose of construction, or shall be used at their own risk.

LEGEND:

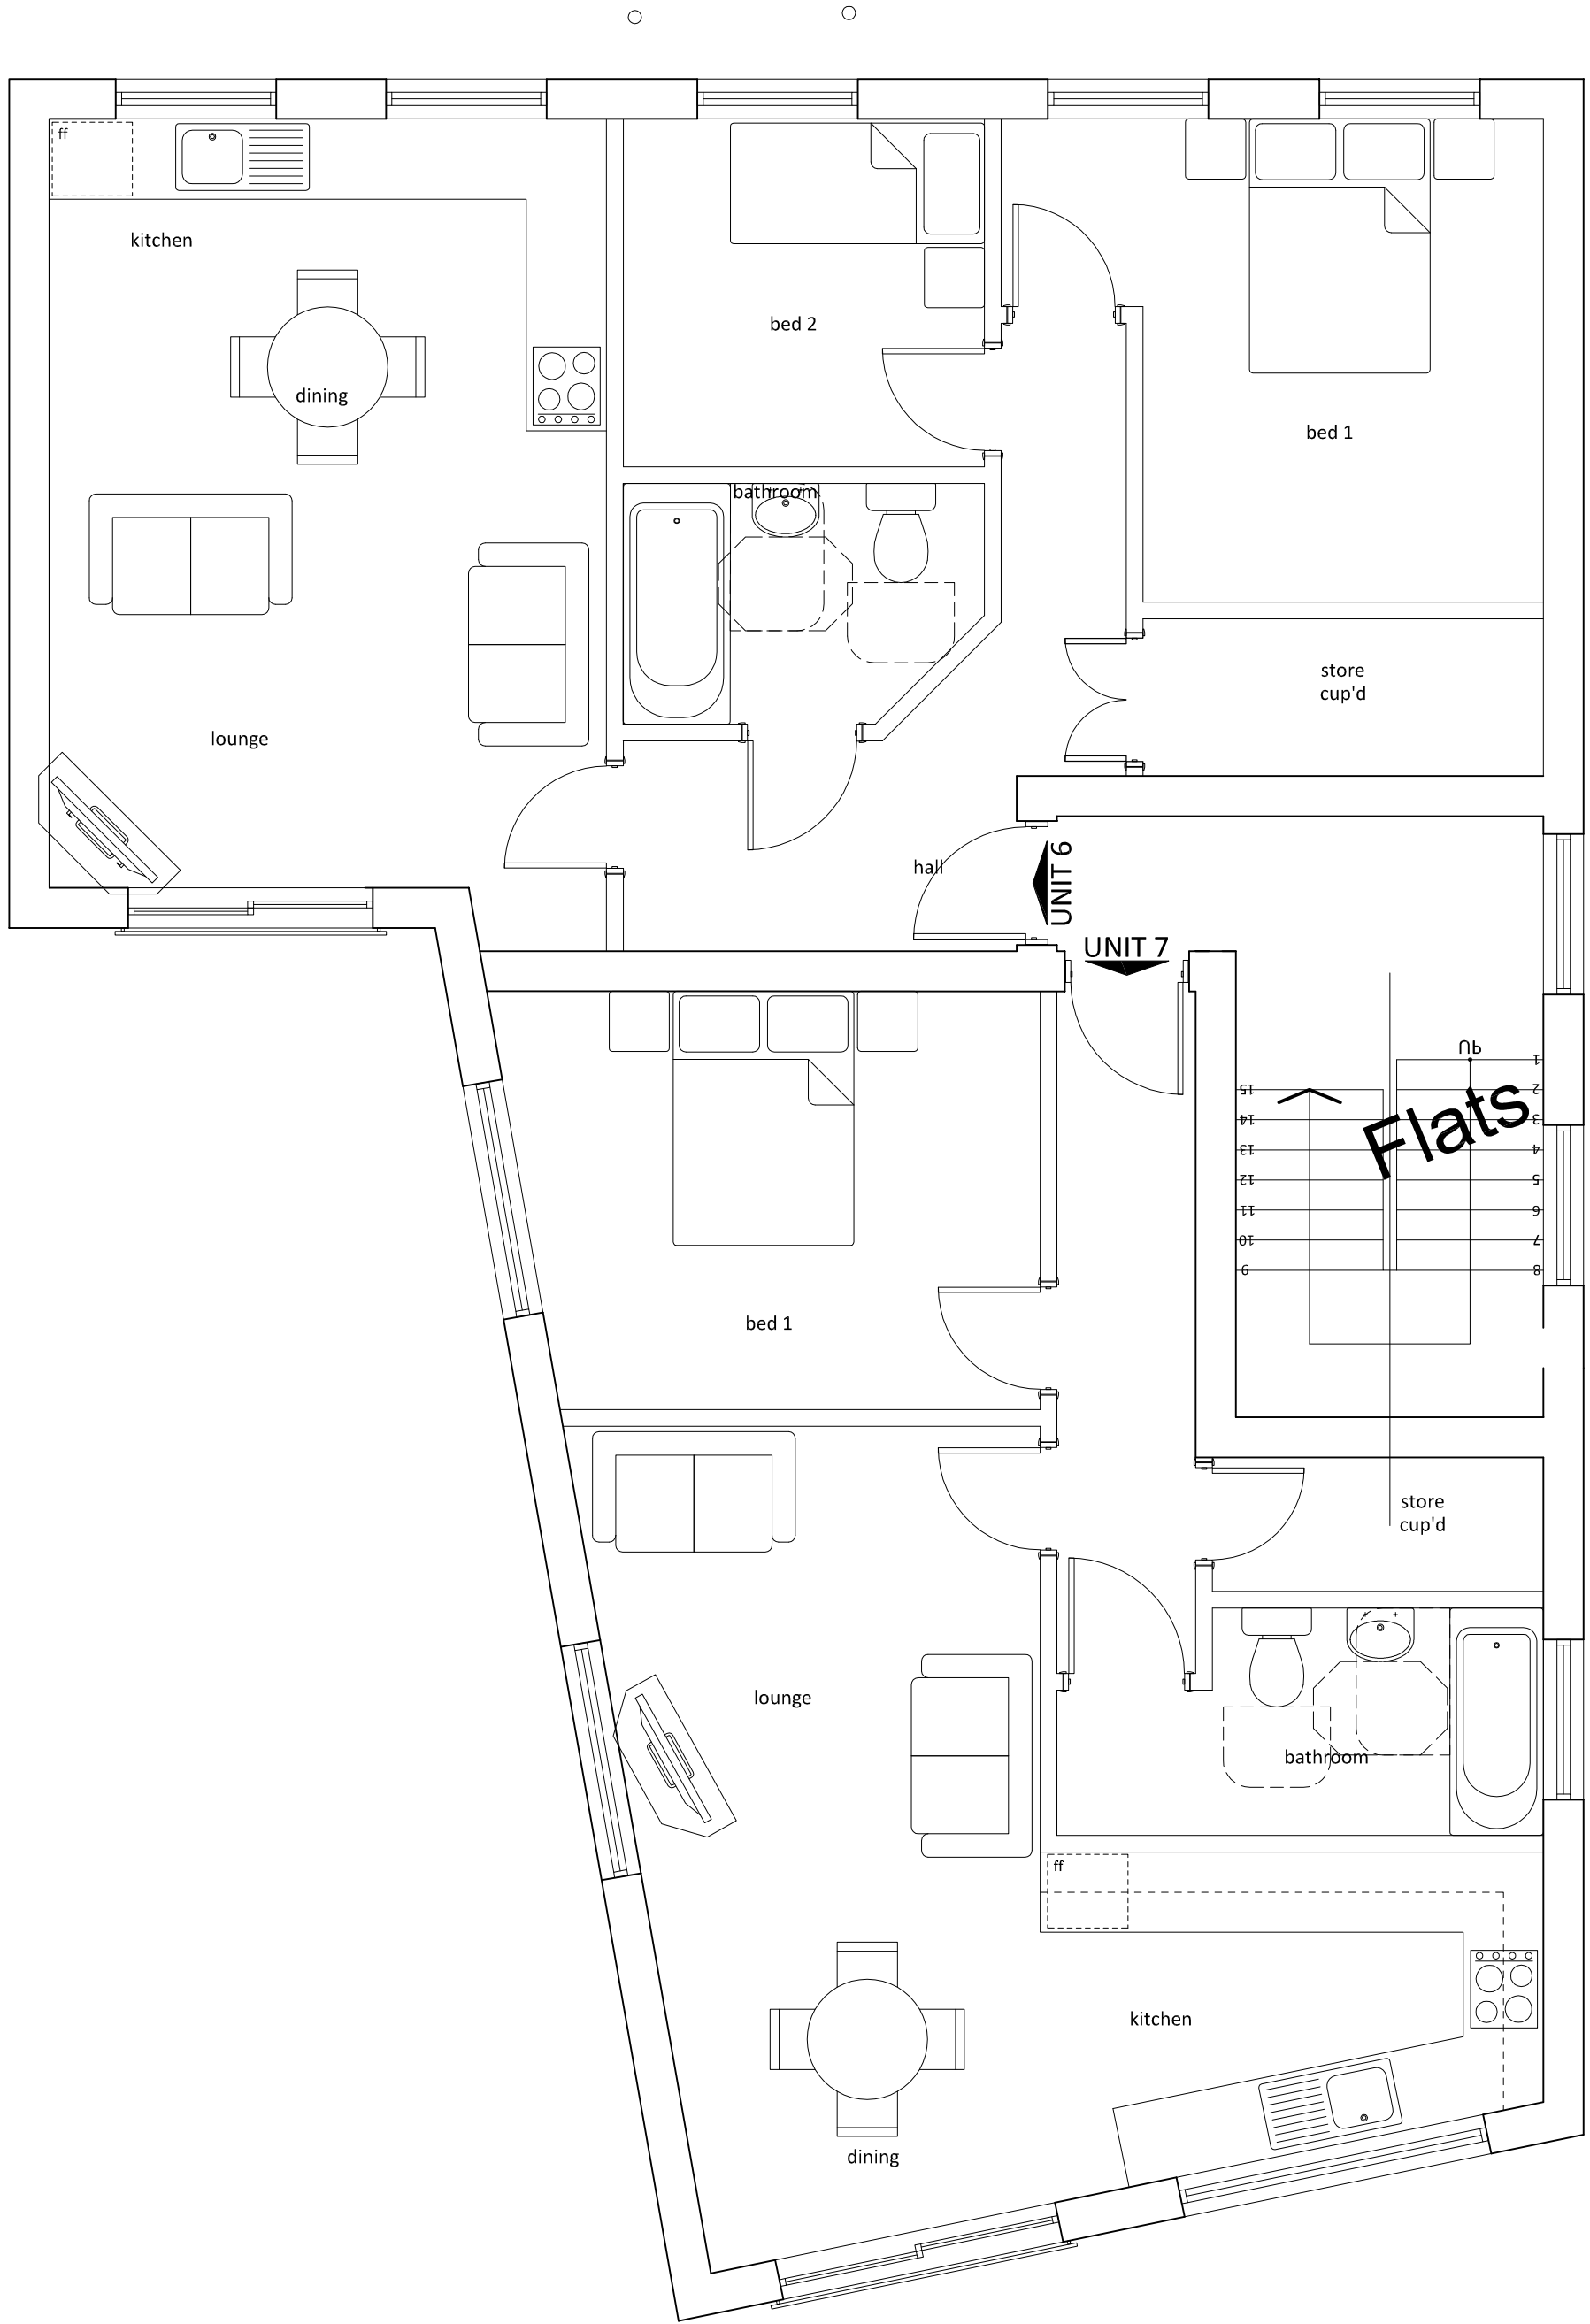

01 Third Floor

1:50 @ A1
1:100 @ A3

 

Site Address
25 River Road
Littlehampton
West Sussex
BN17 5BZ

PROPOSED DRAWINGS:


Terminus Place
Plan Layouts 3rd Floor

Hall Homes

Scale
1:100 @ A1
Date
May 18
Drawn By
NB
Checked By
NB

PRELIMINARY


28 Charcot Road,
Horsham, West Sussex
T 01903 816290 F 01903 814163
E reception@coh-surveys.co.uk

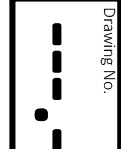
LABC
Lancashire Association of Building Contractors

© COPYRIGHT 2018 Crowther Overton-Hart. All rights reserved.