



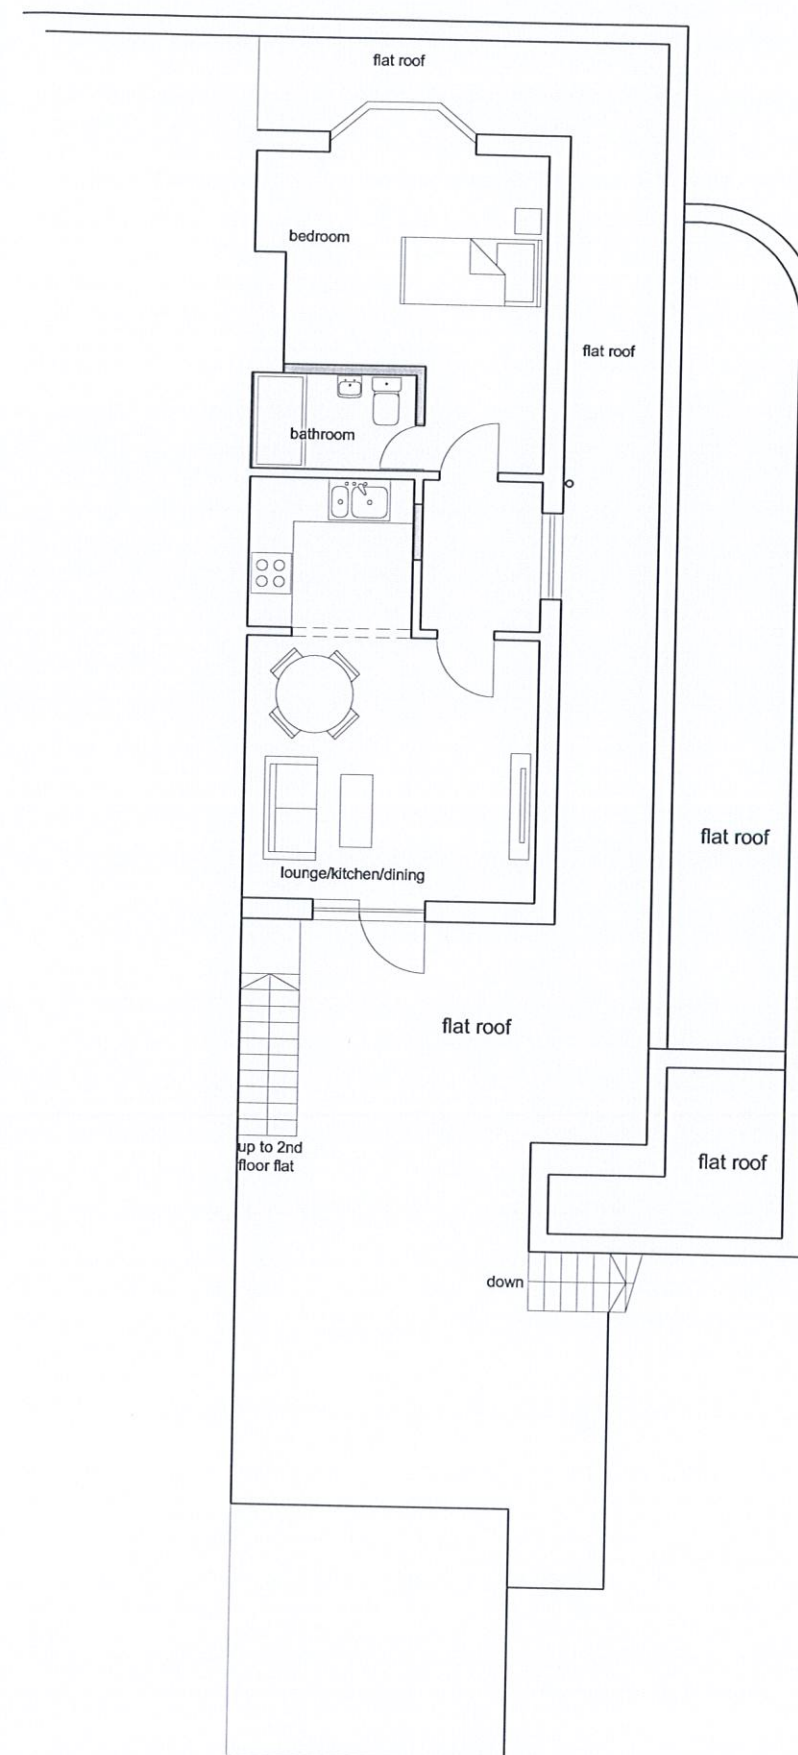

Proposed First Floor Plan 3

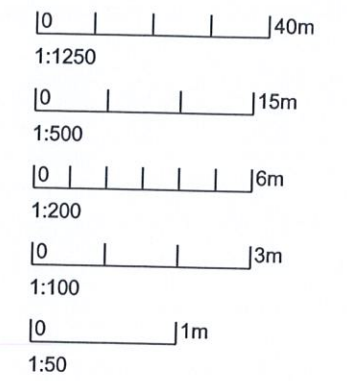

DVD Building Design
24 Old Shoreham Road
Hove
BN3 6ET

07976 410454

Revision

Client
Brighton & Hove Properties

Project
Proposed conversion of first floor
to provide
Self-contained flat
43 High Street
Littlehampton BN17 5EJ

Drawing
Proposed First Floor Plan

Issue Date 03.01.2022	CHL drawing ref. 2021-29-06
Scale 1:100@A3	