

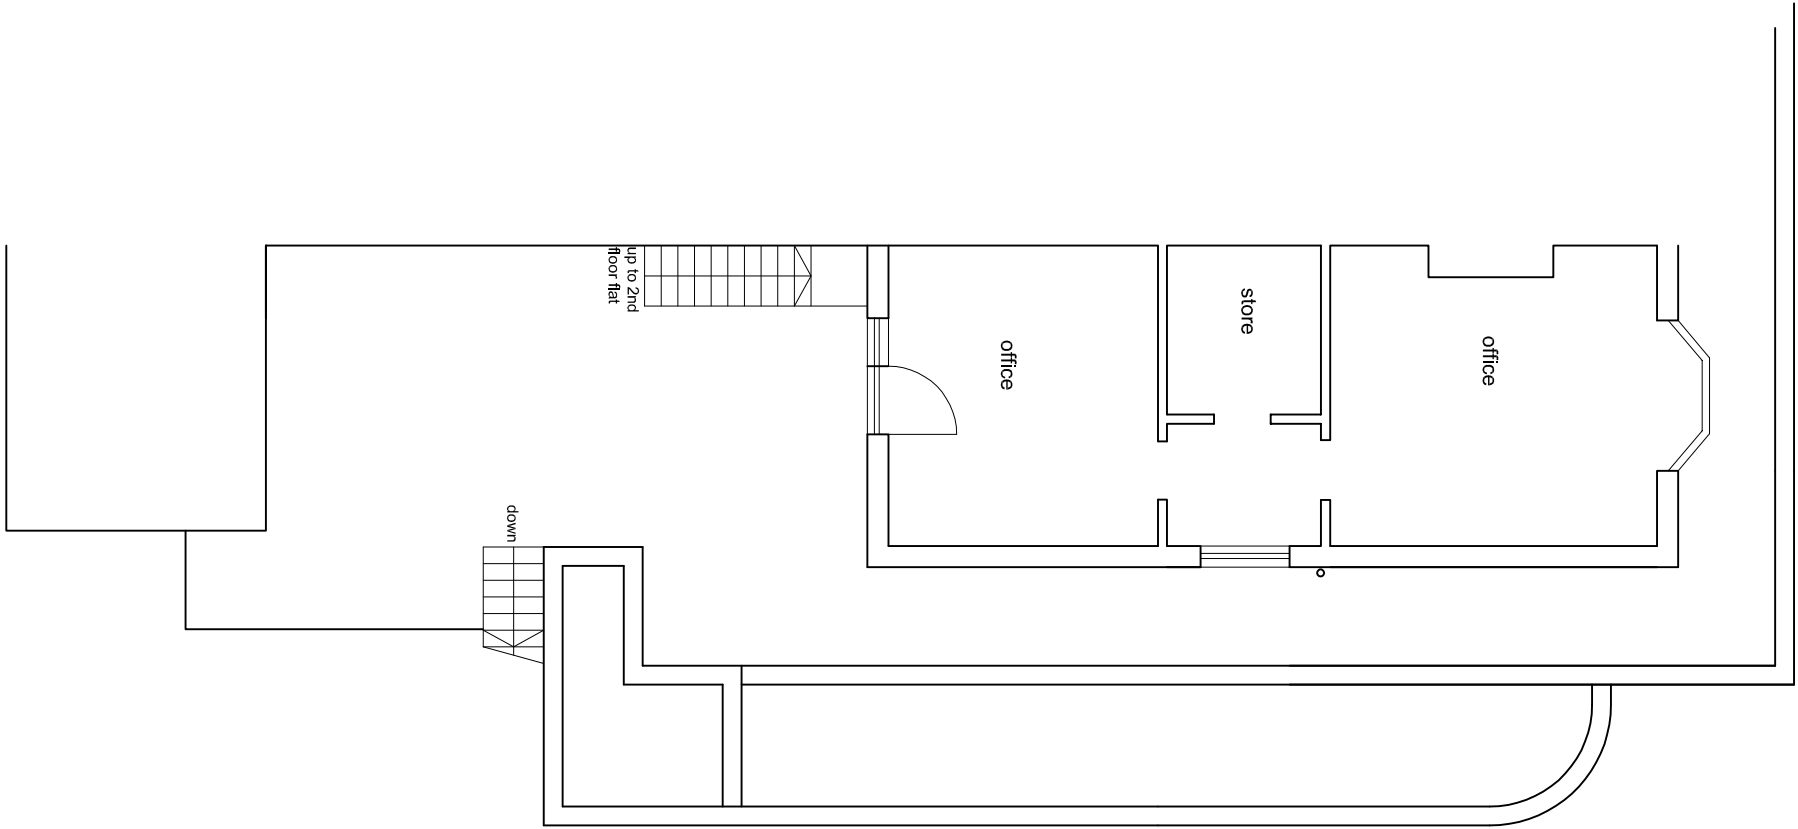


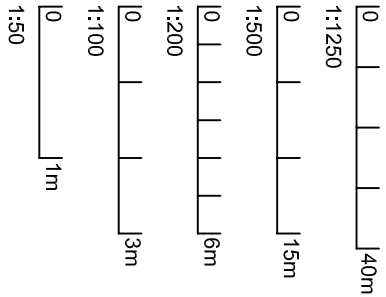

Existing First Floor Plan

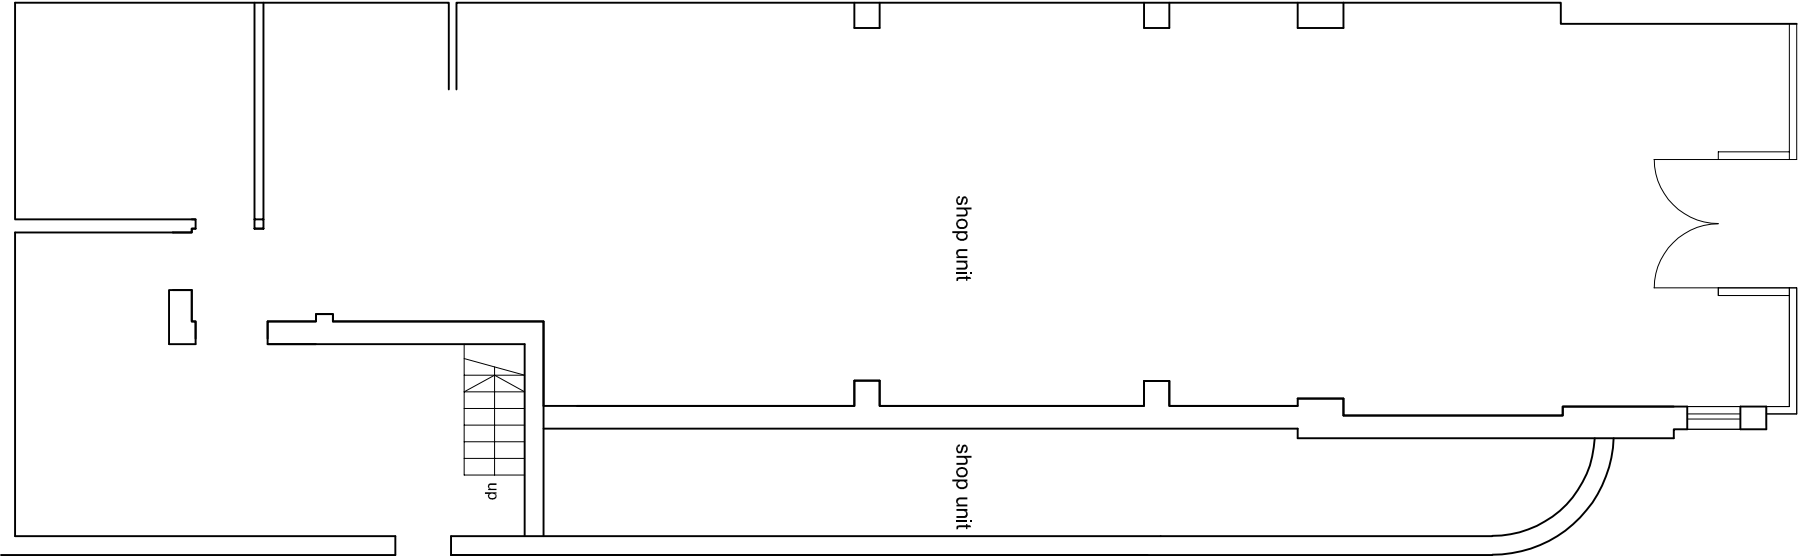

Existing Ground Floor Plan

DVD Building Design 24 Old Shoreham Road Hove BN3 6ET		
07976 410454		
Revision		
Client Brighton & Hove Properties		
Project Proposed conversion of first floor to provide Self-contained flat 43 High Street Littlehampton BN17 5EJ		
Drawing Existing ground & first floor plans	C/L drawing ref. 2021-29-01	
Issue Date 03.01.2022		
Scale 1:100@A3		