



demountable balustrade, bolt fixed at base, 1100mm high

removeable flexible screen panels and socket located posts, 970mm high (omitted from elevations for clarity)

Harbour Lights Restaurant


Proposed new canopy structure over existing outside seating terrace

re-sited bench seat

check with CORRADII details


East Bank Visitor Centre Littlehampton.

DRAWING
Harbour Lights Restaurant
Proposed Canopy Structure on Terrace area

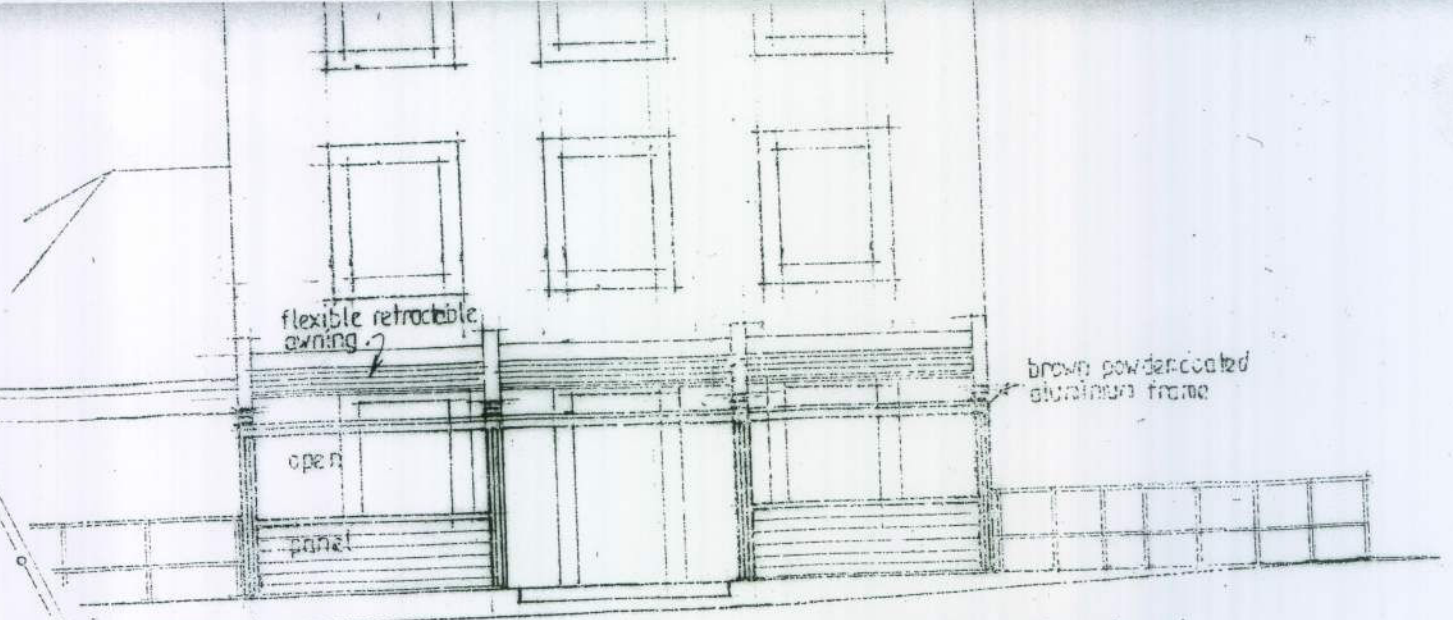

Front Elevation — see also attached manufacturer's elevation sheets
SEE 655/52 for SIDE ELEVATIONS

1:1250 scale

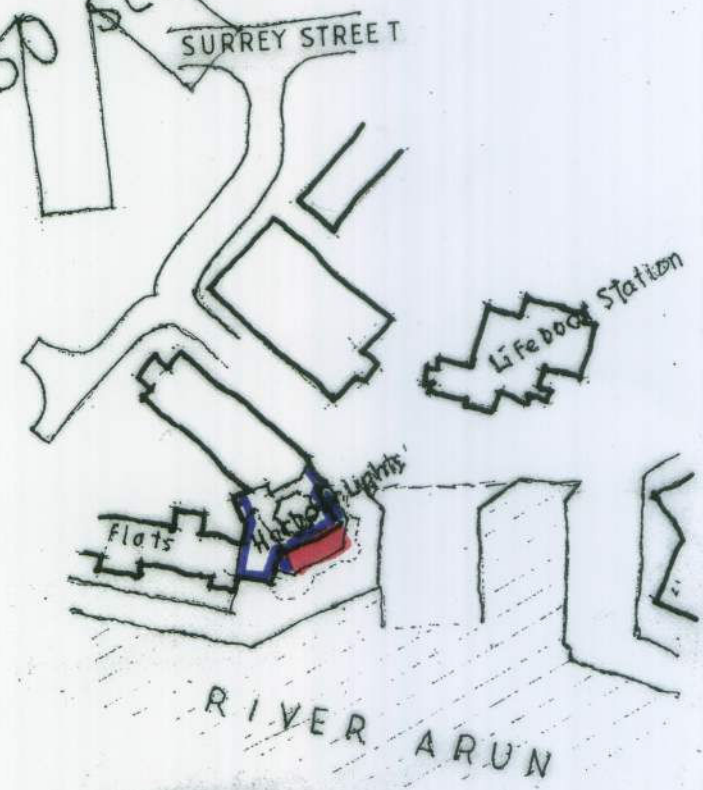

DONALD STANDING
10, Caen Stone Court, Arundel, BN18 9FE 01903 885203
DATE 7.5.2010 SCALE 1:100

DRG
NO. 655/50