



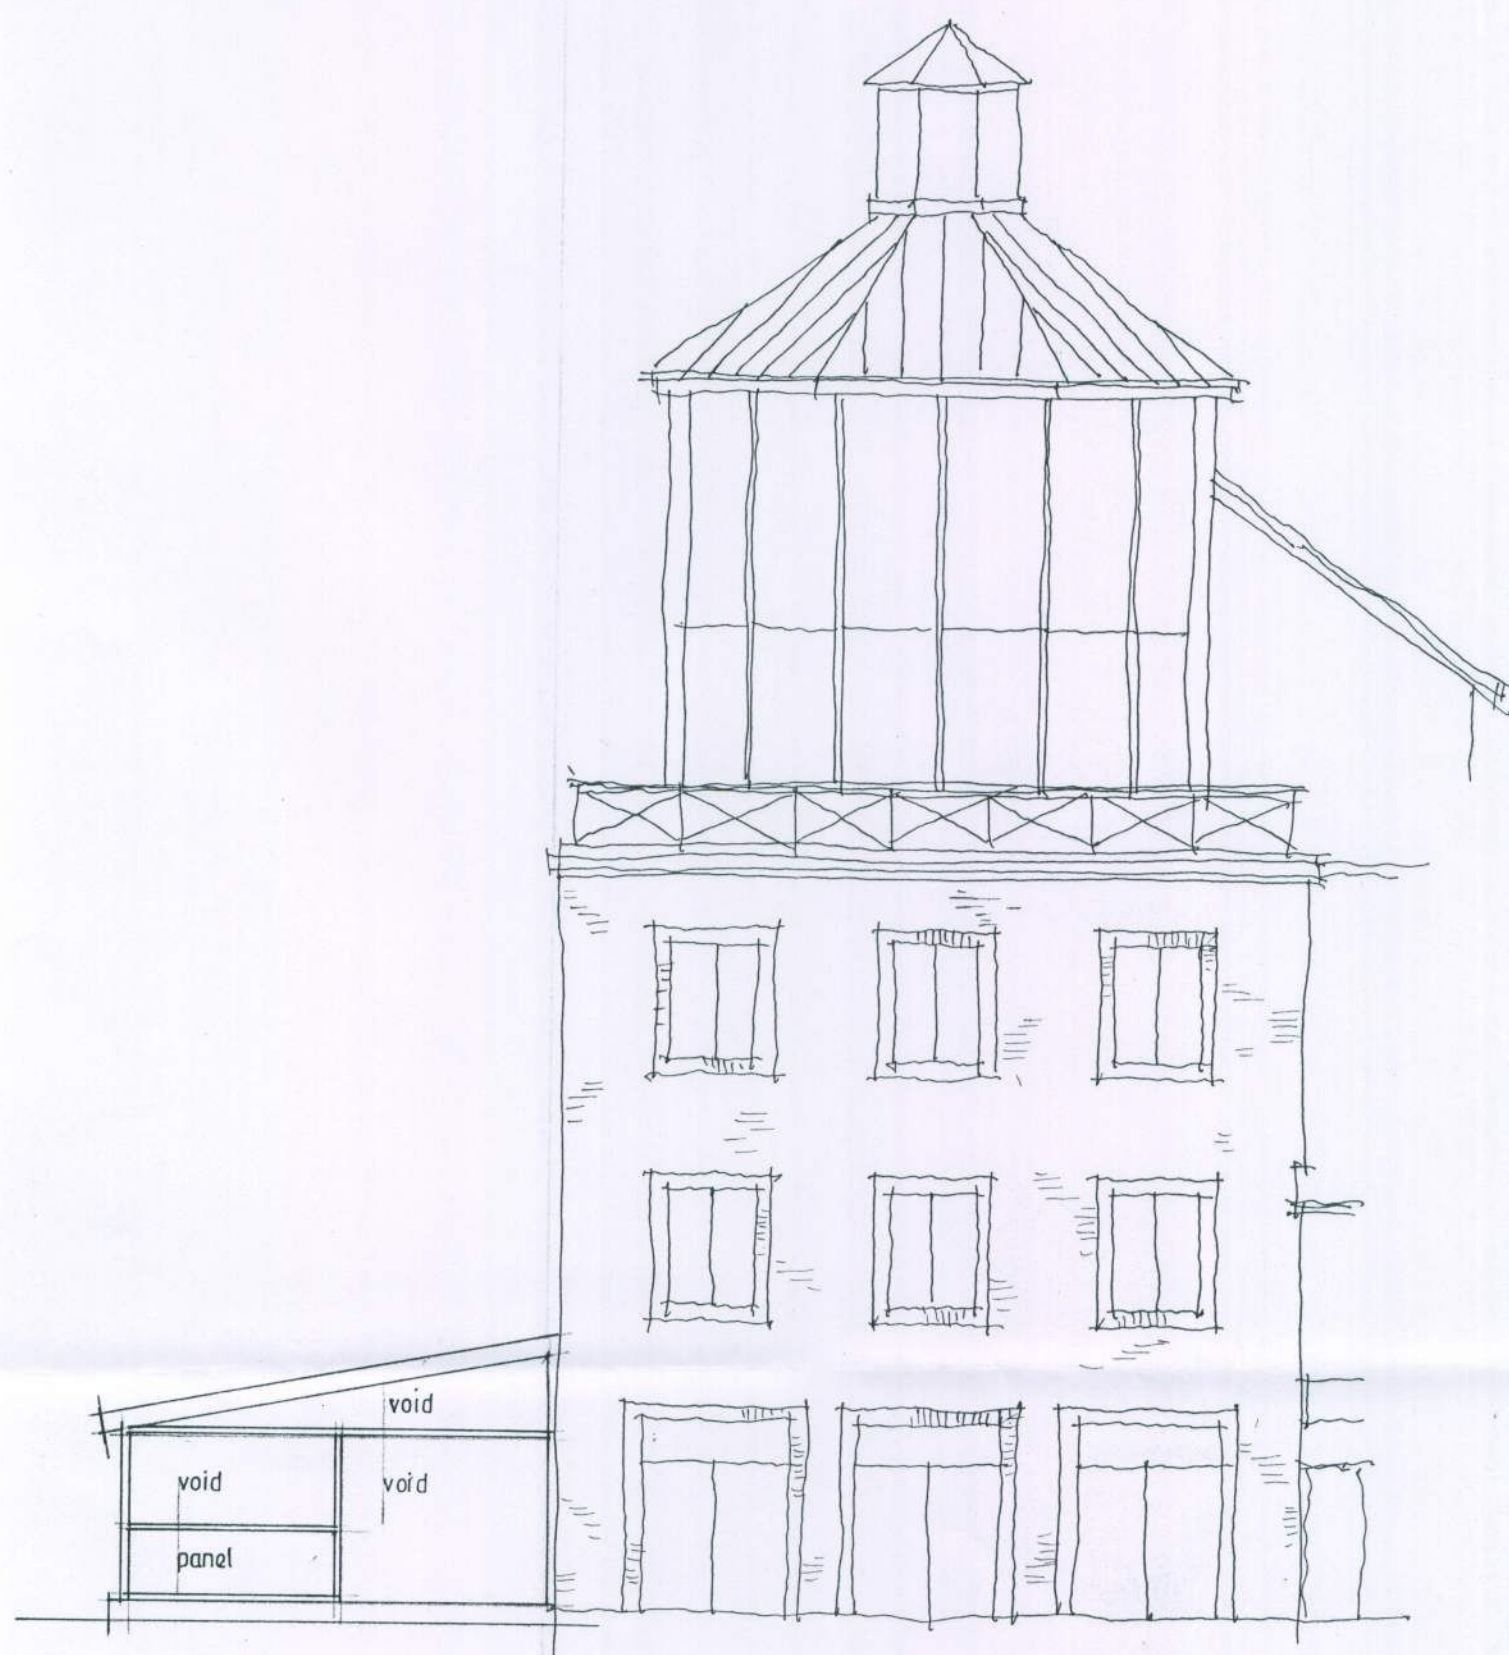

EAST ELEVATION

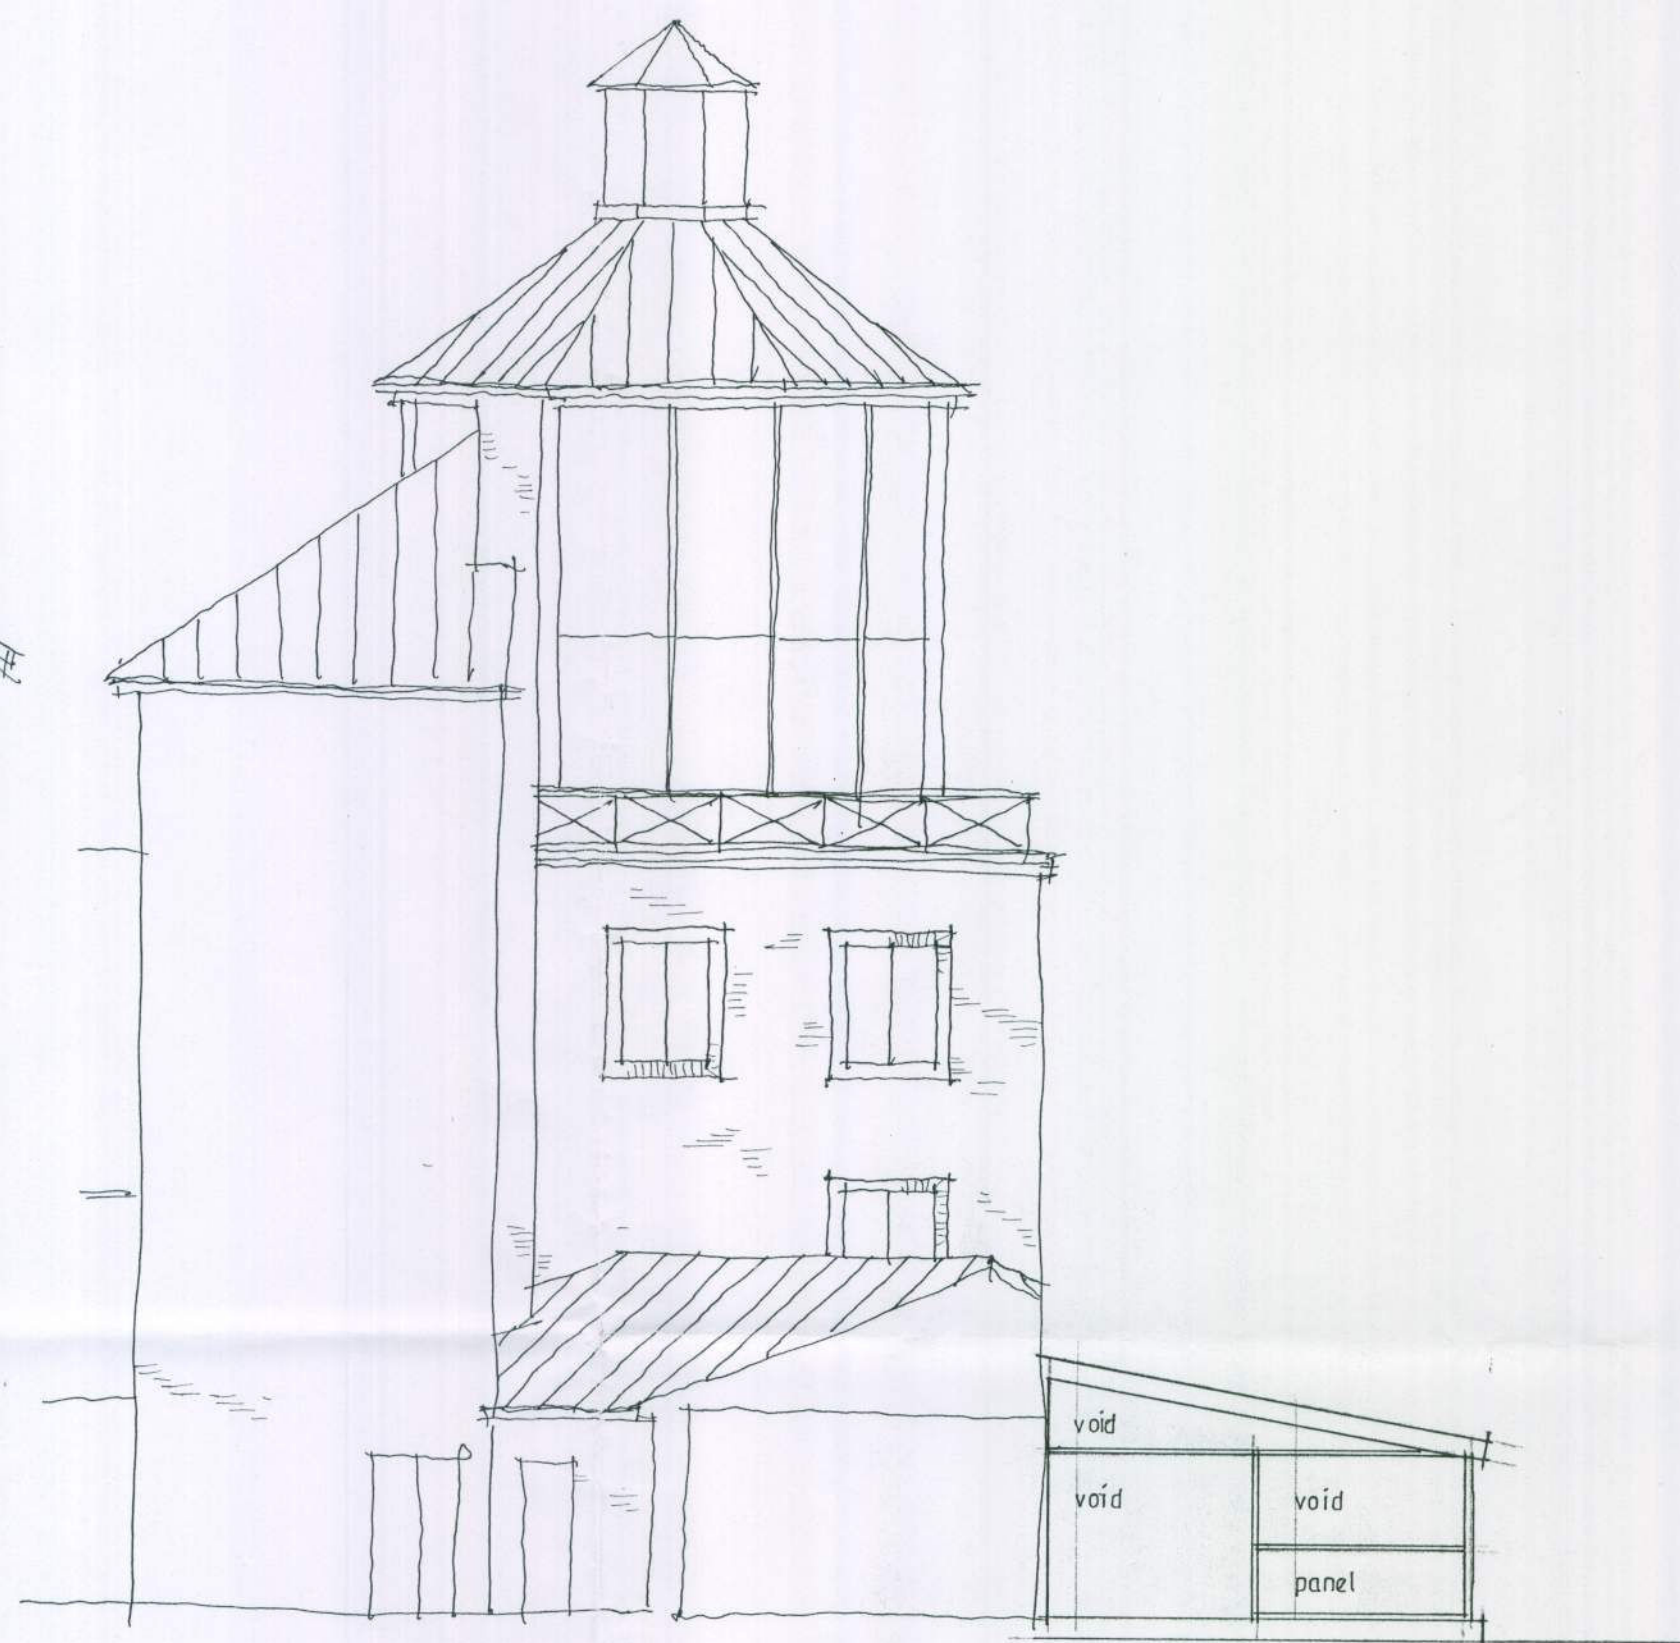

WEST ELEVATION

DONALD J. STANDING
10 CHEN STONE COURT, QUEEN ST.,
ARUNDEL BN18 9FE 01903 885203

EAST BANK VISITOR CENTRE
LITTLEHAMPTON
PROPOSED CANOPY AT 'HARBOUR LIGHTS'
RESTAURANT

SIDE ELEVATIONS

DRG NO. 655/52 25.5.10.