




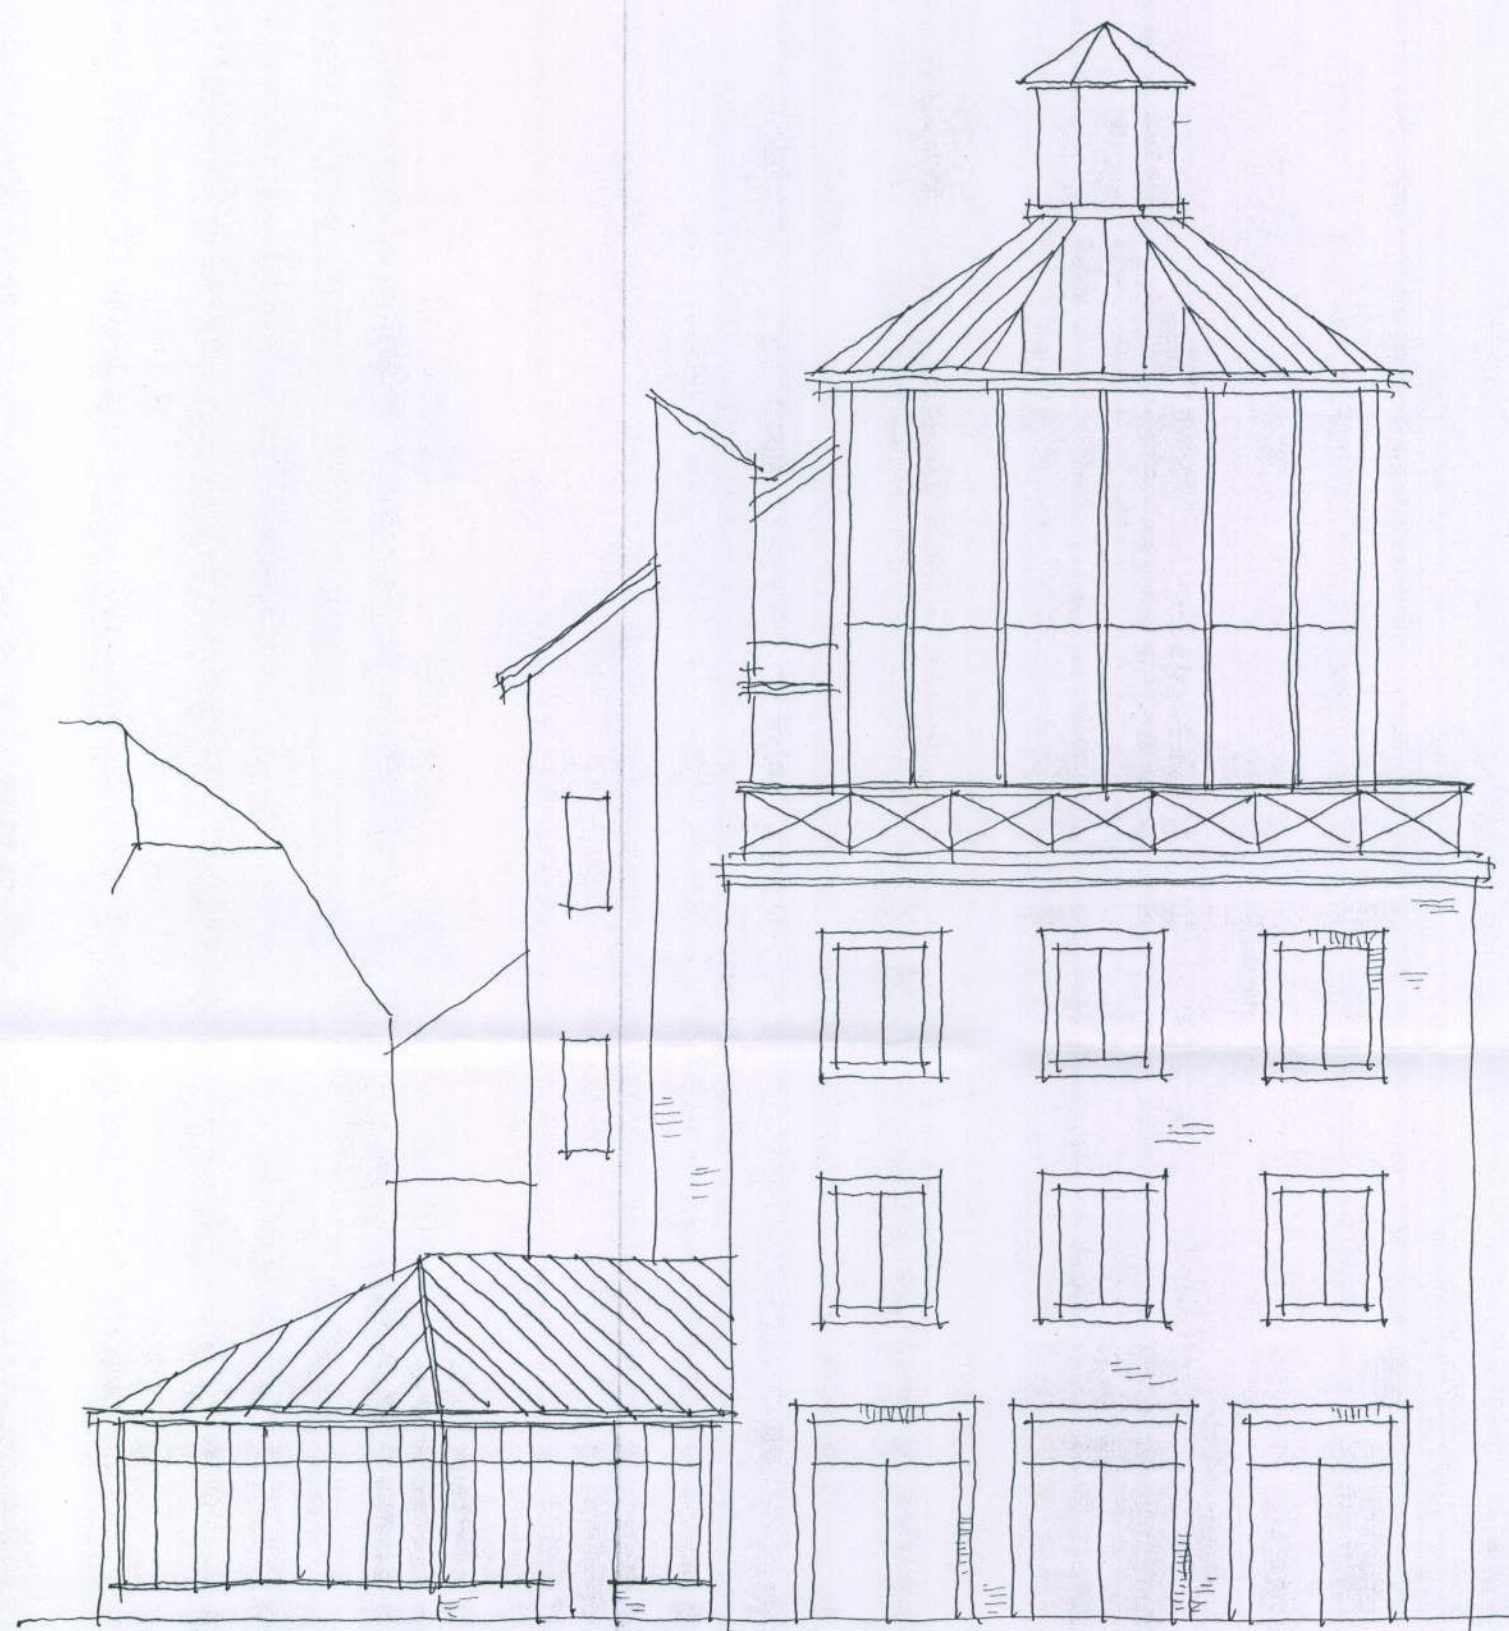

FRONT ELEVATION

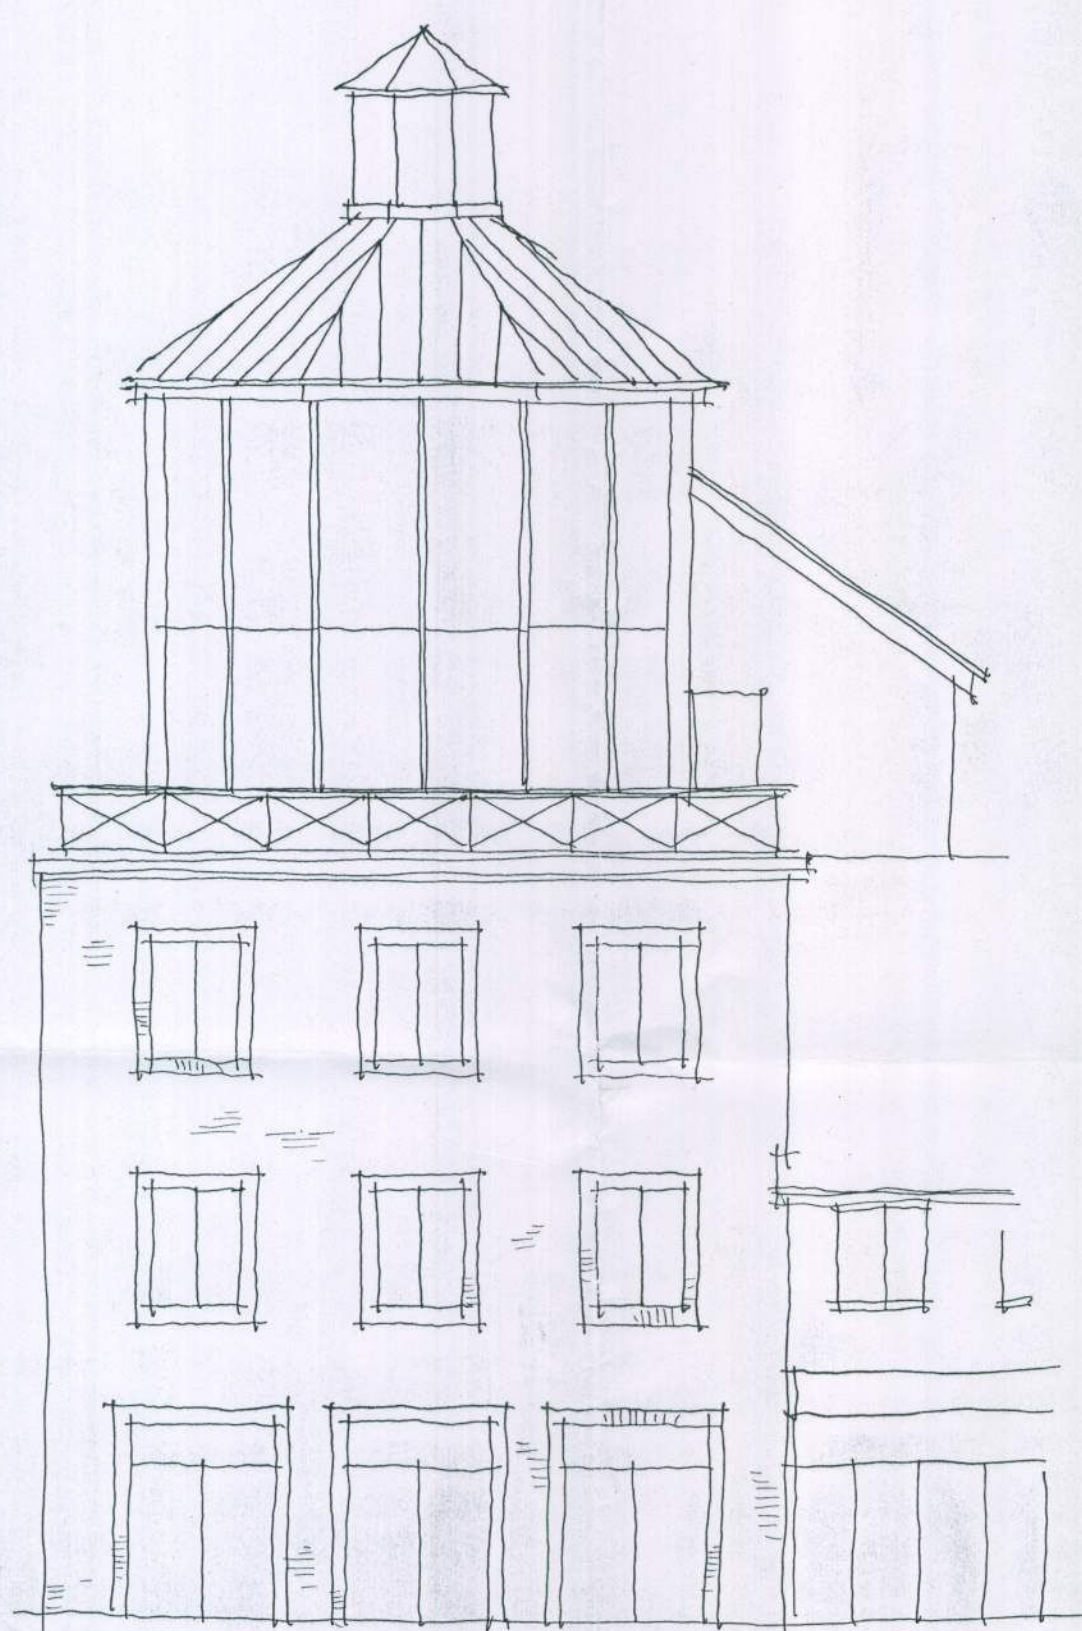

EXST ELEVATION

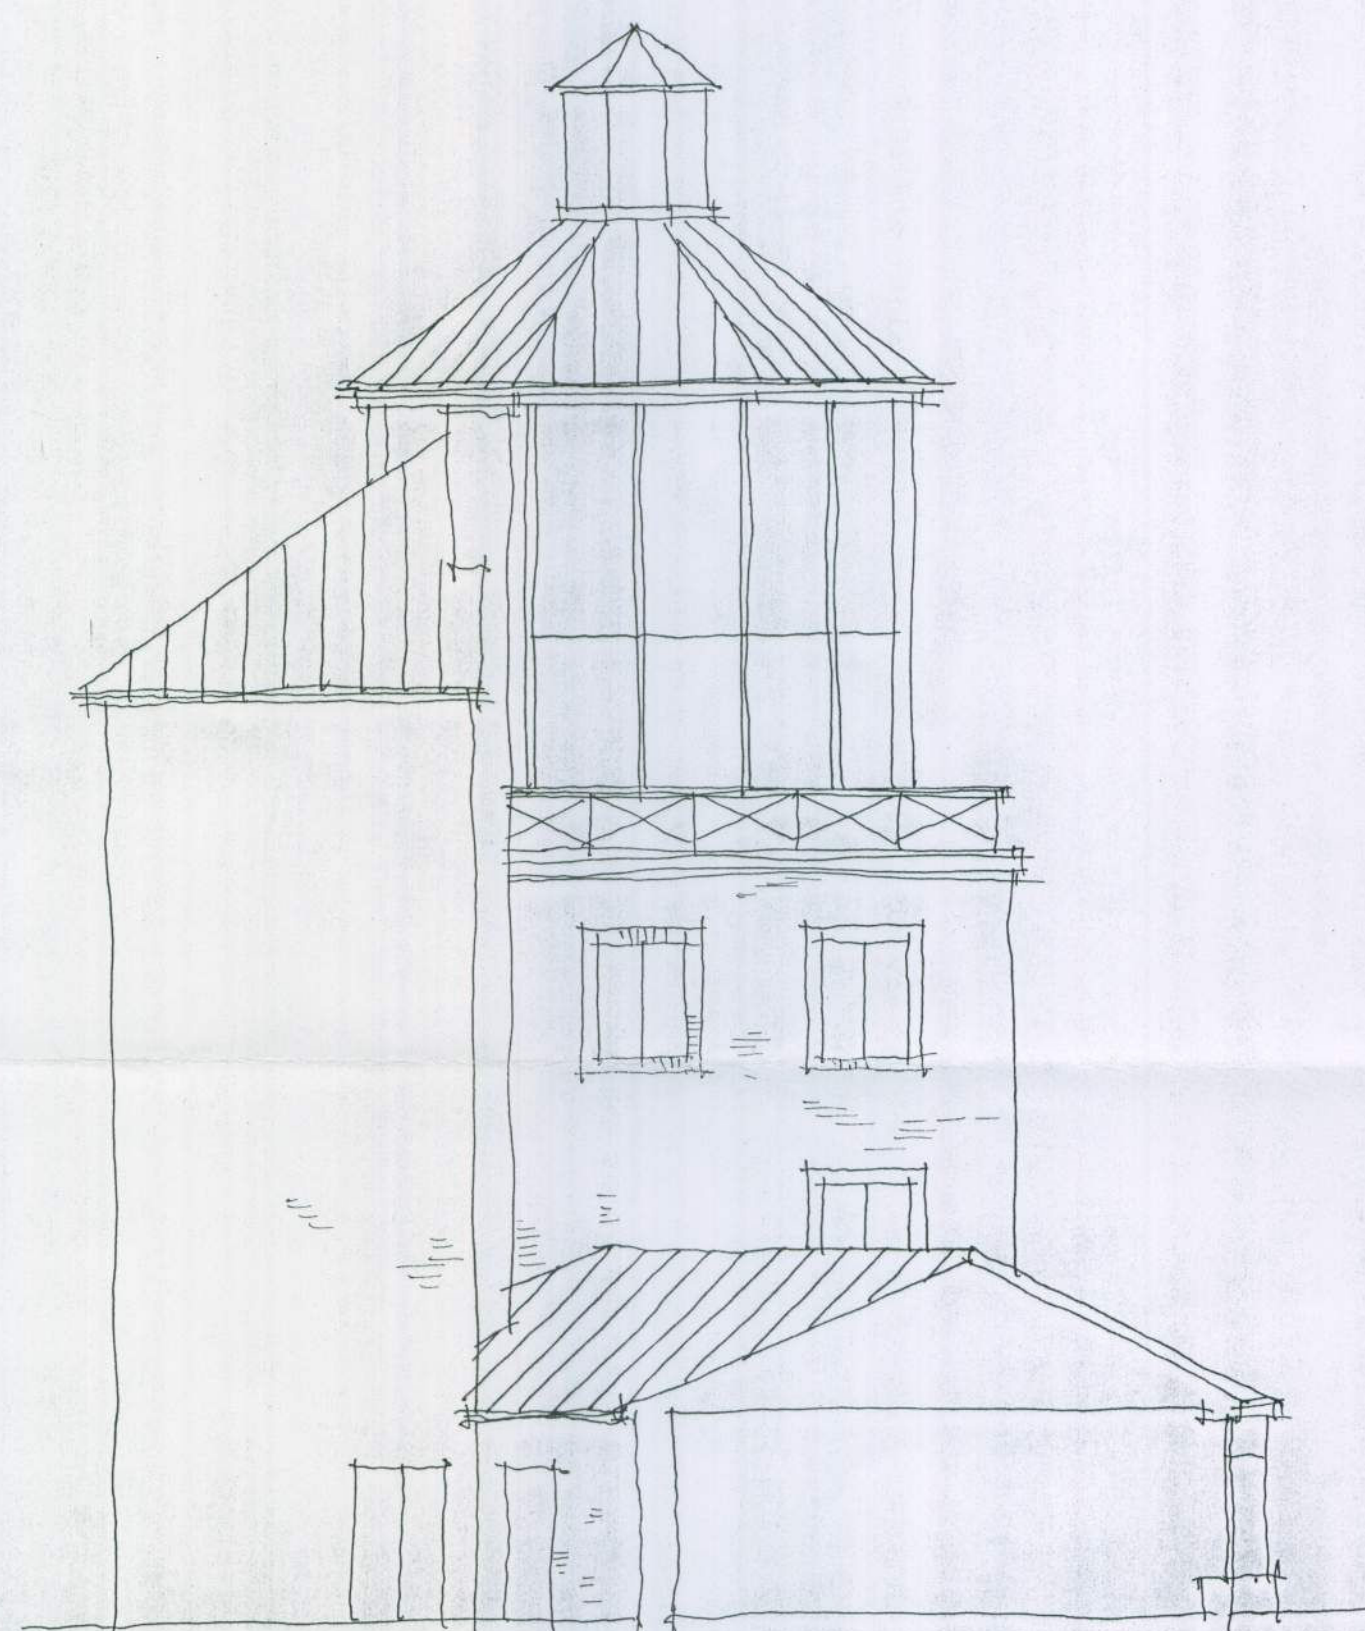

WEST ELEVATION

DONALD J. STANDING
10. CAEN STONE COURT, QUEEN ST.
ARUNDEL BN18 9FE 01903 685203

EXST BANK VISITOR CENTRE

LITTLE HAMPTON.

PROPOSED CANOPY AT 'HARBOR LIGHTS'
RESTAURANT

EXISTING ELEVATIONS

DRG NO 055/51

25.5.10.