




Existing Front (west) Elevation
Scale: 1:100

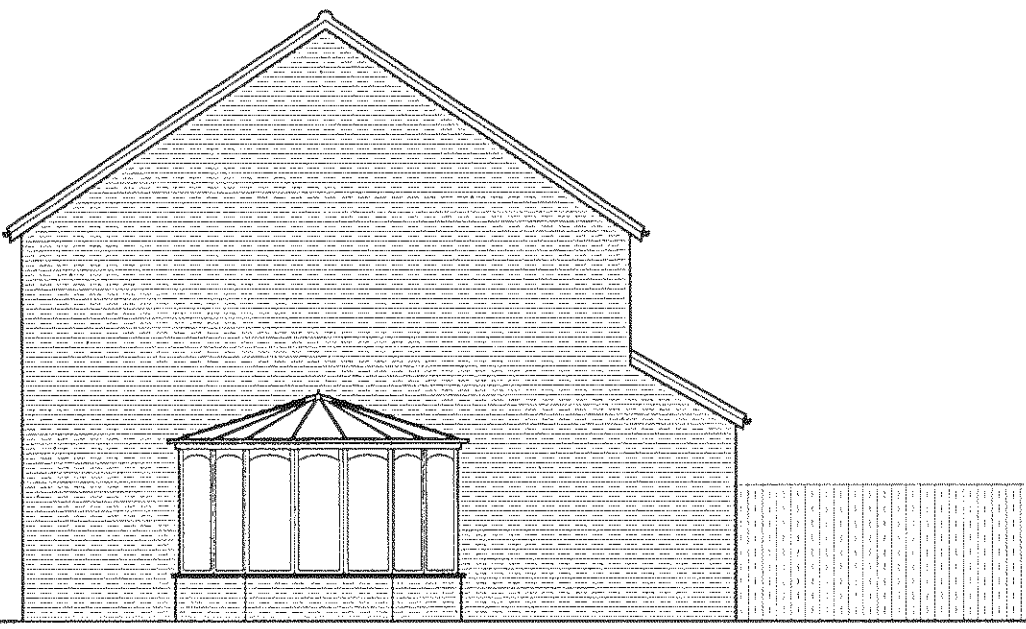


Existing Side (north) Elevation
Scale: 1:100



Existing Rear (east) Elevation
Scale: 1:100




Proposed Front (west) Elevation
Scale: 1:100

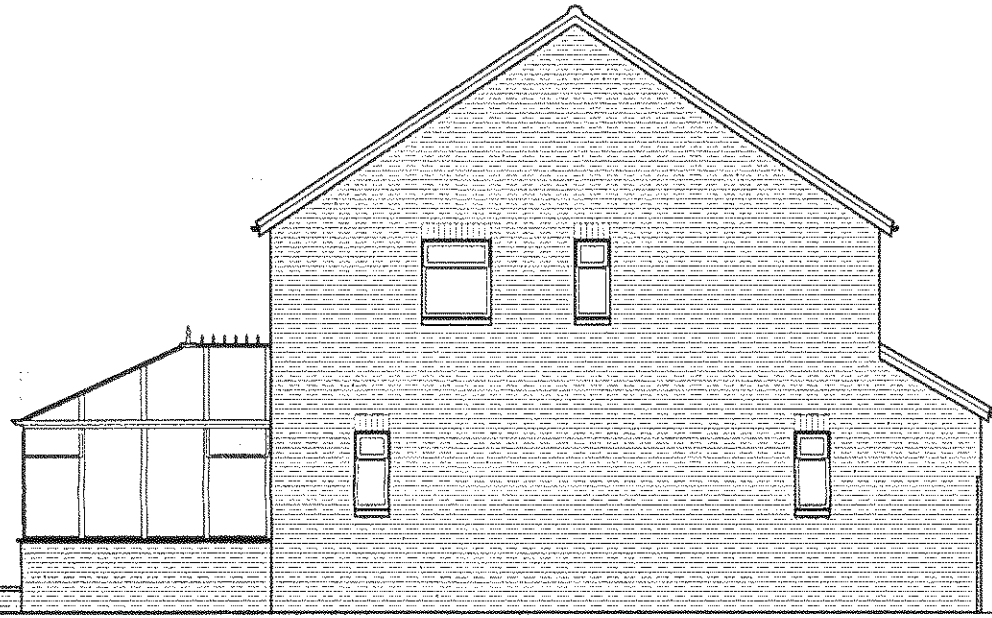


Proposed Side (north) Elevation
Scale: 1:100



Proposed Rear (east) Elevation
Scale: 1:100

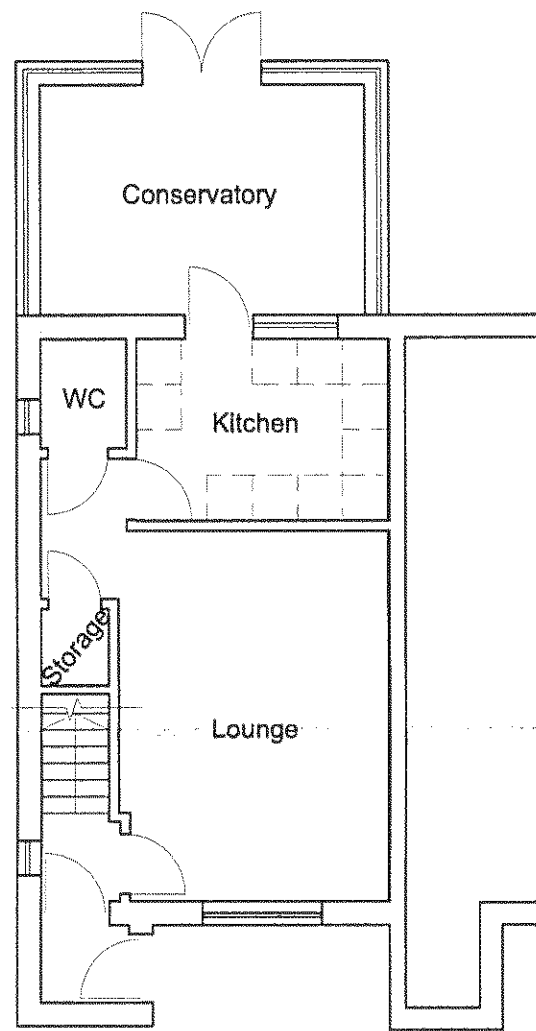

Proposed Ground Floor Plan
Scale: 1:100

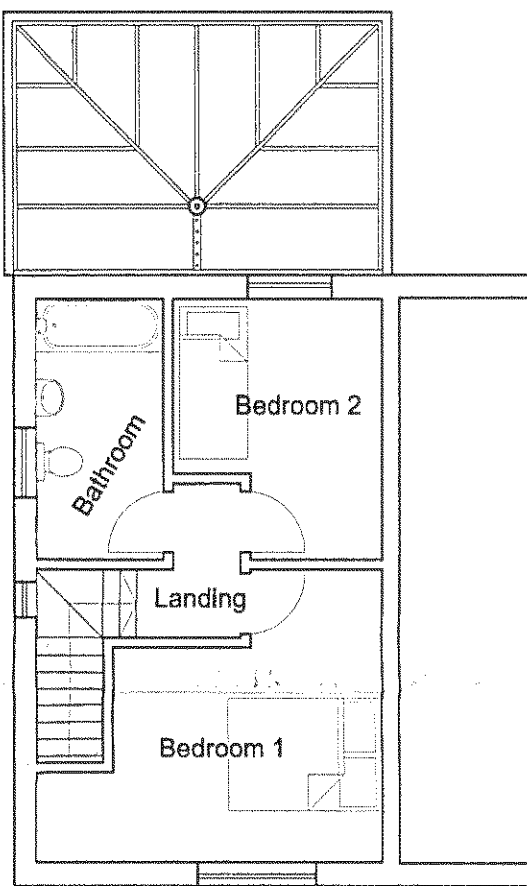

Proposed First Floor Plan
Scale: 1:100

Materials:


Walls - Masonry cavity walls with facing brick to outer leaf, to match existing.

Roof - Tiled, pitched roof with concrete tiles to match existing.


Glazing - White uPVC framed double glazed units to match existing.

Conservatory - White uPVC framed double glazing to doors and windows over facing brick dwarf wall to match existing, opaque polycarbonate roof.

Porch - Painted render to walls, tiled roof and uPVC door to match existing.

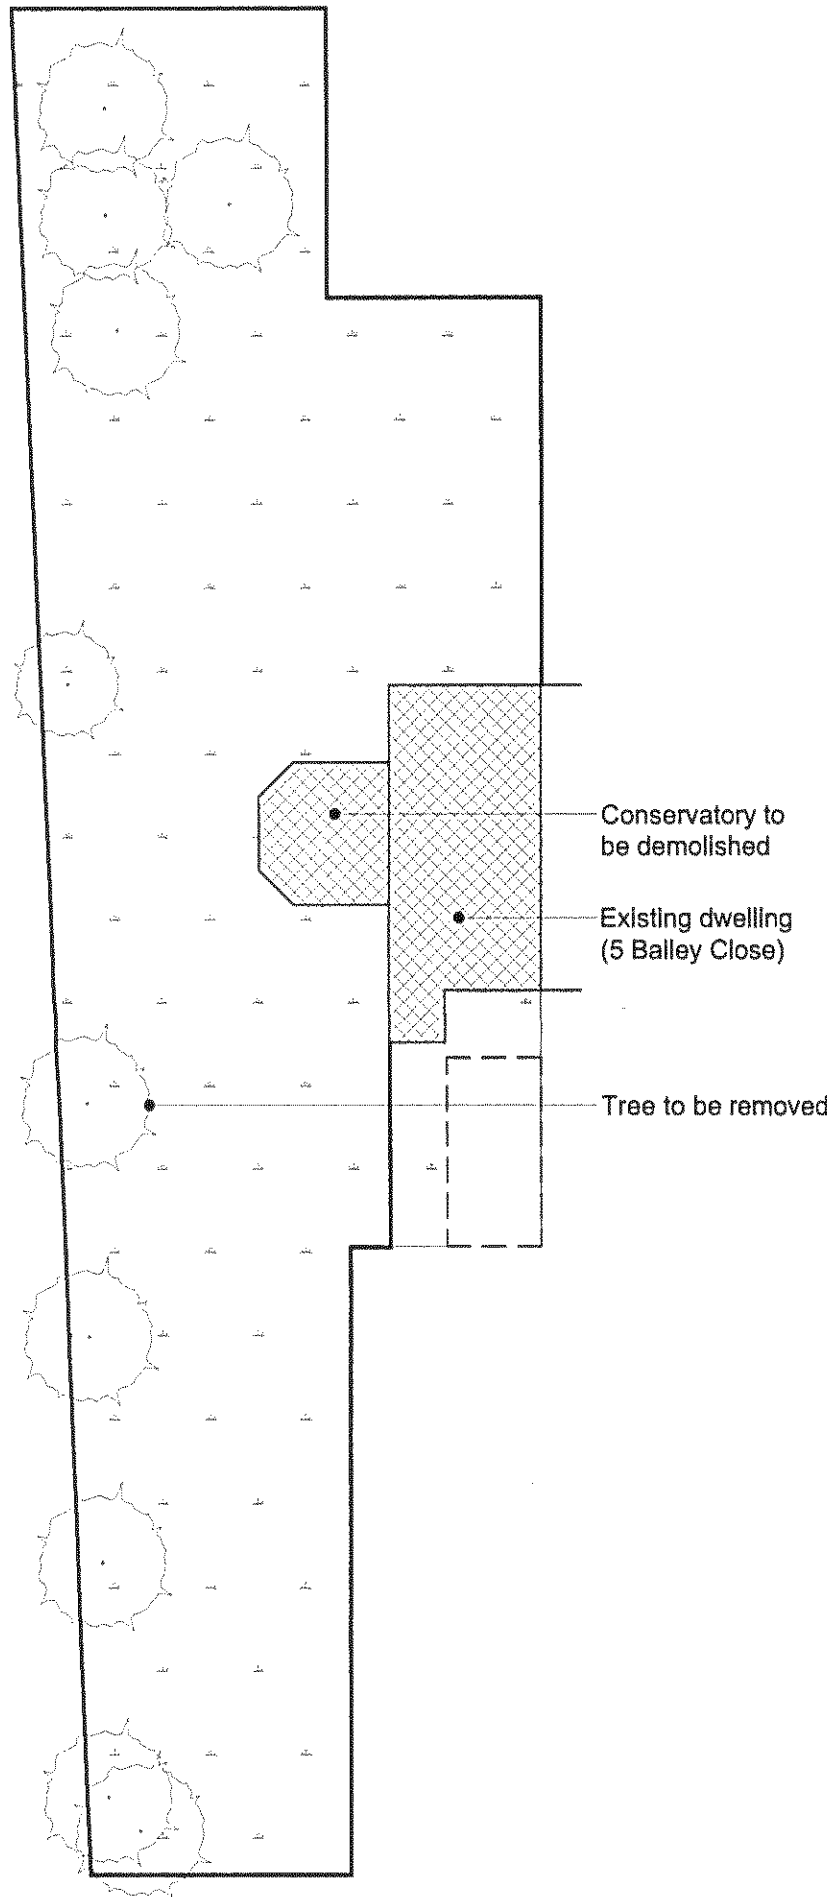

Existing Site Plan
Scale: 1:200

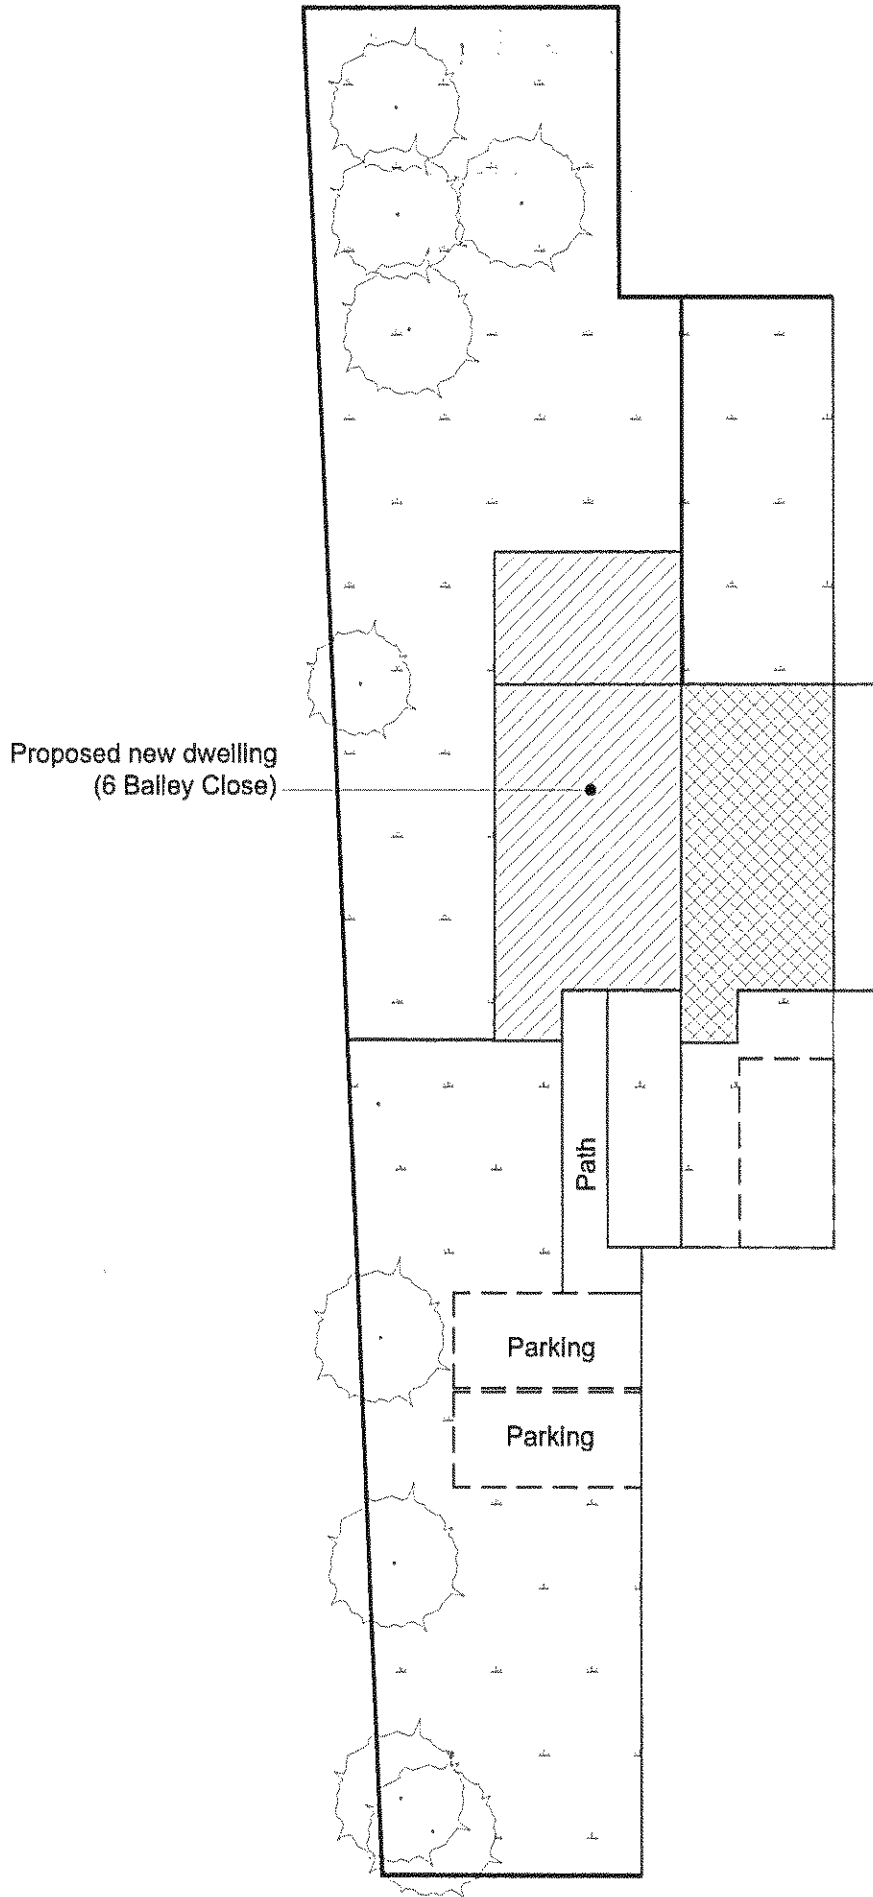

Proposed Site Plan
Scale: 1:200

LU/17/08
For Info:

Revisions:		
P1	Issued for comment	21/04/08
P2	Garage removed, conservatory added	23/04/08

Drawing Notes:	

Client:
Miss M Kallend
5 Bailey Close
Beaumont Park
Littlehampton
West Sussex
BN17 6SH

Drawing Number:
2406-01
Scale:
1 : 100 / 200 @ A1
Drawing Title:
Existing & Proposed Plans & Elevations:
Proposed New Dwelling Adjacent to:
5 Bailey Close
Beaumont Park
Littlehampton



**HORIZON
DESIGN**

Horizon Design Ltd
31 St Botolphs Road
Worthing
West Sussex, BN11 4JS
T: 01903 205868
E: info@horizon-design.co.uk
W: www.horizon-design.co.uk