





SIDE NORTH ELEVATION
EXISTING ELEVATIONS

Scale 1:100

 

Scale Bar - 1:100

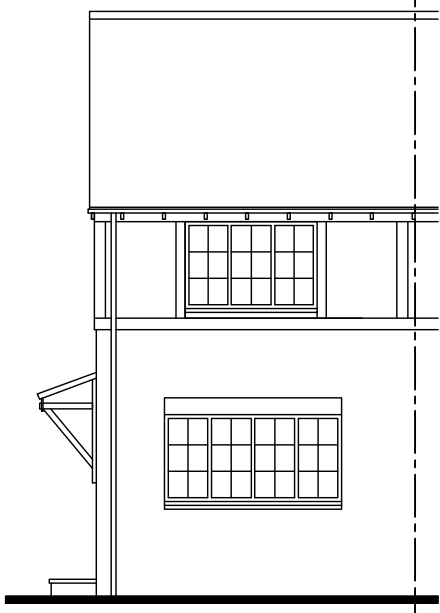

FRONT WEST ELEVATION



REAR EAST ELEVATION


No dimensions to be scaled from drawing except for planning purposes.
The contractor should check all dimensions on site.
It is the contractors responsibility to ensure compliance with Building Regulations.
C.D.M. Regs. 2015. The Client is advised of his responsibilities to appoint a Planning Supervisor under these Regs. All works to comply with the C.D.M. Regs. 2015.
The Party Wall Act. 1996 The property owner is advised of the requirements of the Act, & the requirement to serve a Party Wall Notice on any adjoining owners as required under the act.

REVISIONS:




LOCATION PLAN


Scale 1:1250

 

Scale Bar - 1:1250

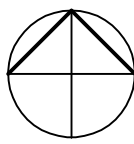


Information supplied based on Promap.
All dimensions and distances subject to an accurate site survey being undertaken.

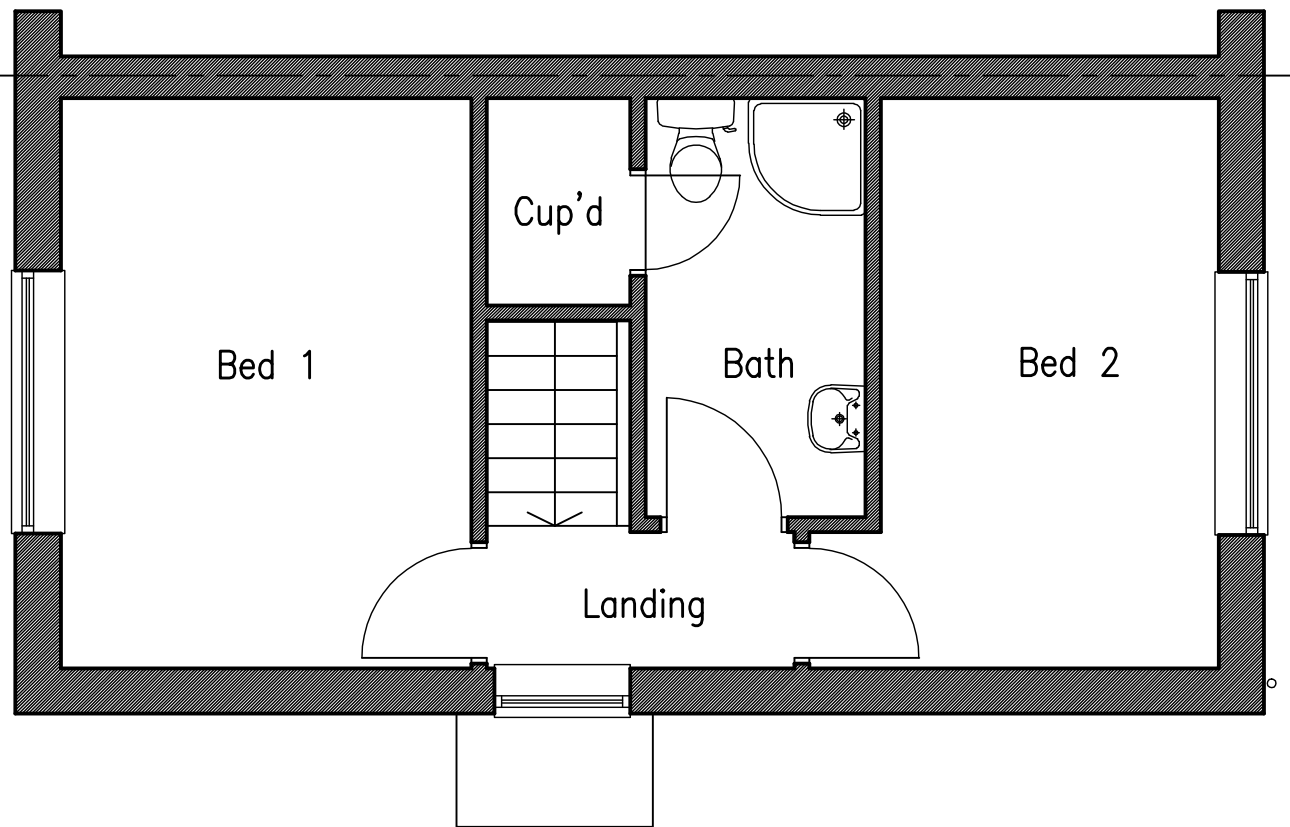


EXISTING FIRST FLOOR PLAN

Scale 1:50

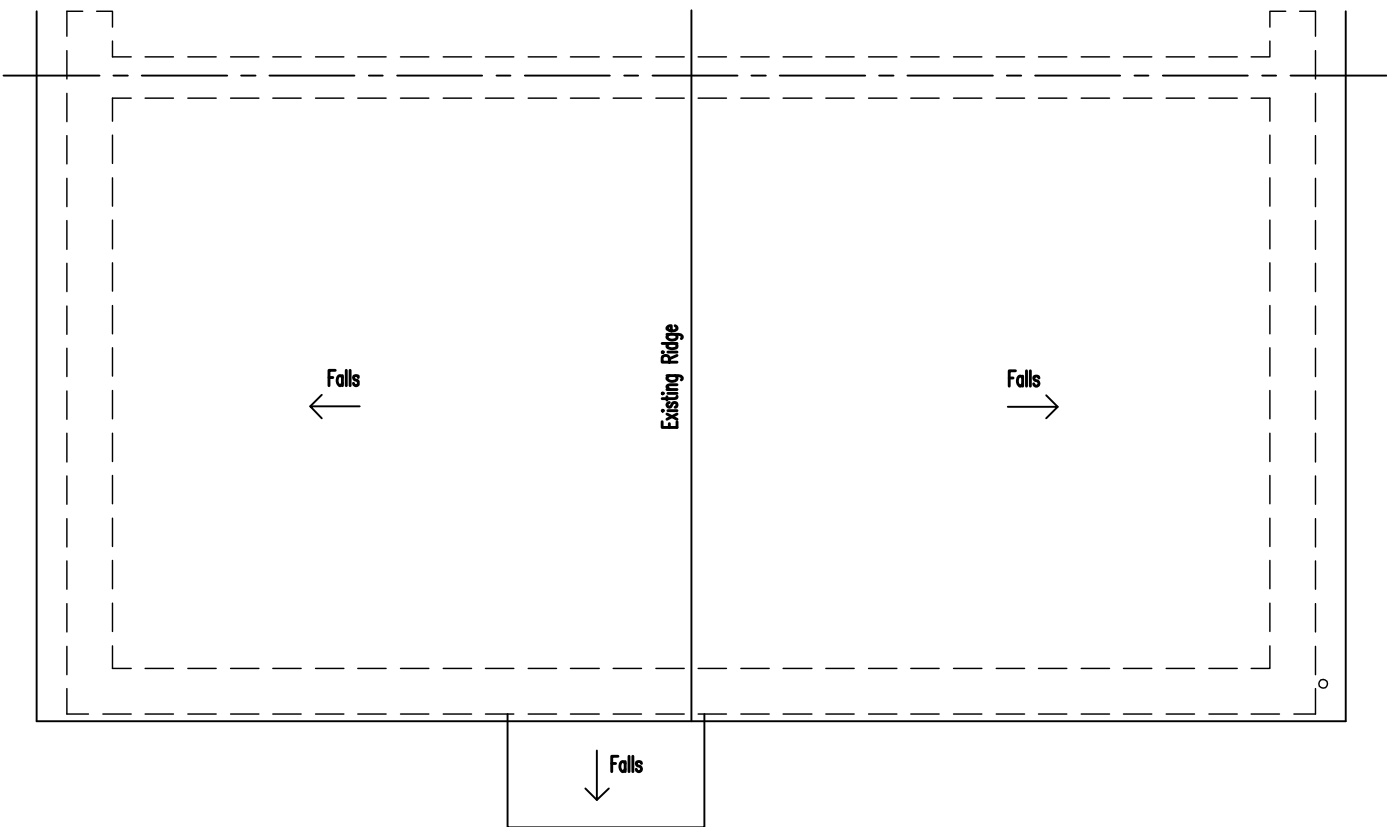


EXISTING ROOF PLAN

Scale 1:50

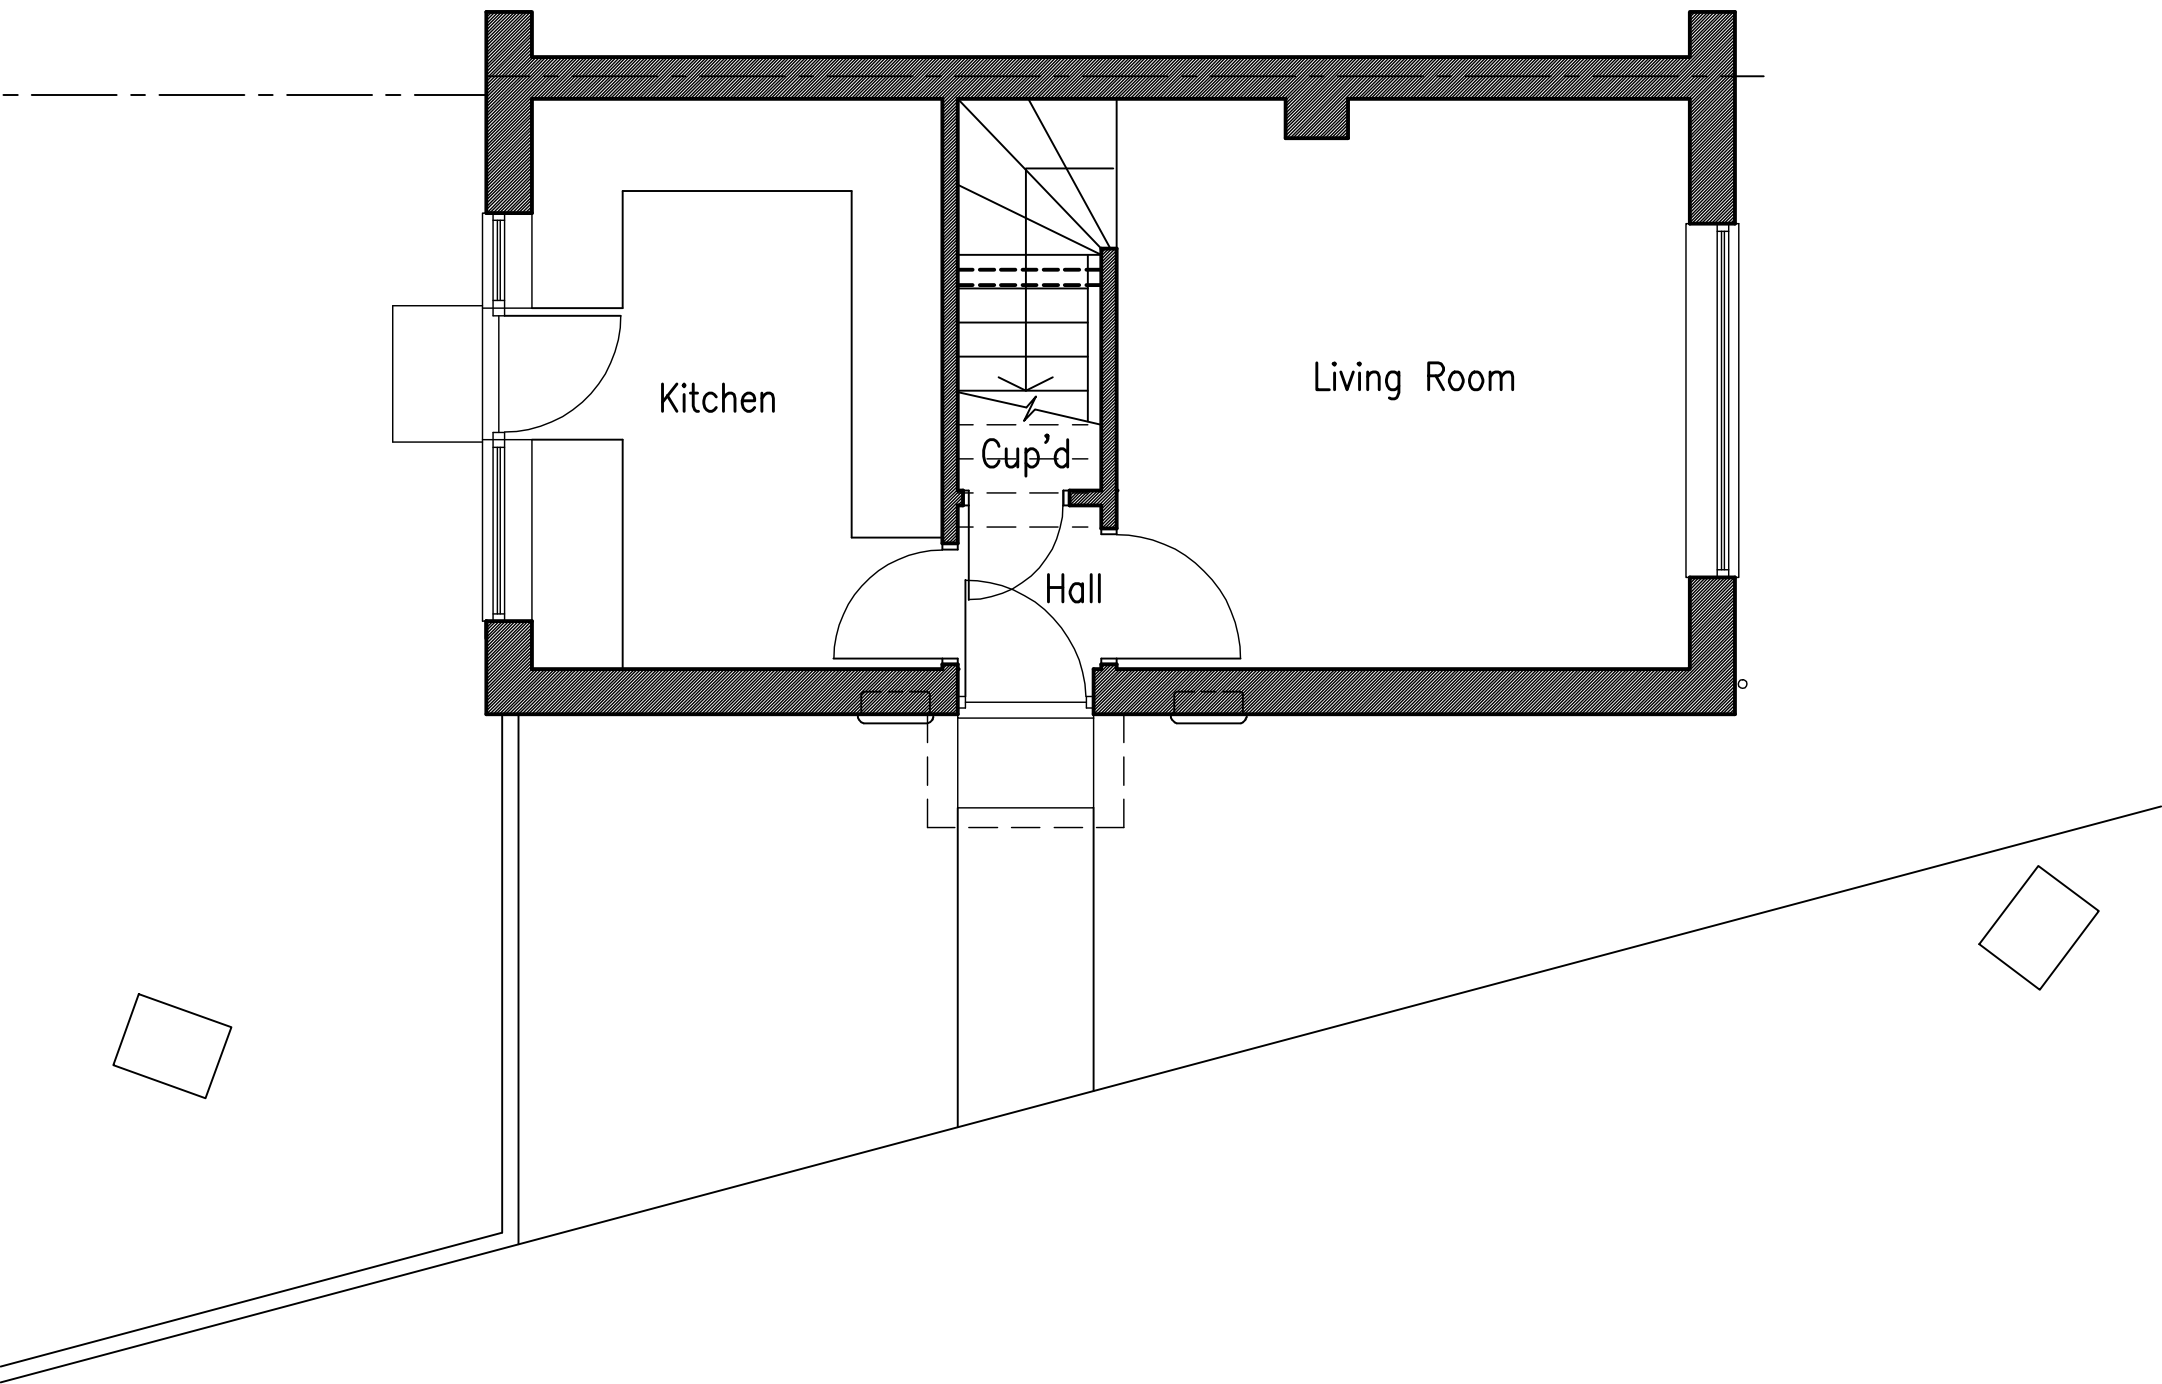


EXISTING GROUND FLOOR PLAN

Scale 1:50

 

Scale Bar - 1:50

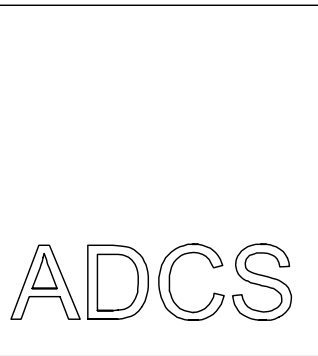

Architectural Design

Computer Services

30 Foxley Lane
Worthing
West Sussex
BN13 3AD
Tel: 01903 280701
E-mail:
adcs@sky.com

Client

MR D. MCKEOWN

Project

PROPOSED SIDE EXTENSION
11 FLEET CLOSE
LITTLEHAMPTON
WEST SUSSEX BN17 6SD

Drawing

EXISTING FLOOR PLANS
& ELEVATIONS

Scale

1:50 &
1:100 @ A1

Date

30.01.26

Drawn

TP

Drawing No.

Revision

1659/P040