





SIDE NORTH ELEVATION

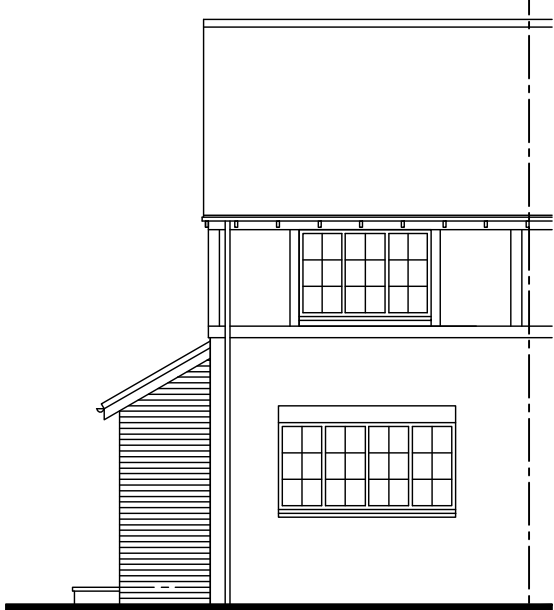

FRONT WEST ELEVATION

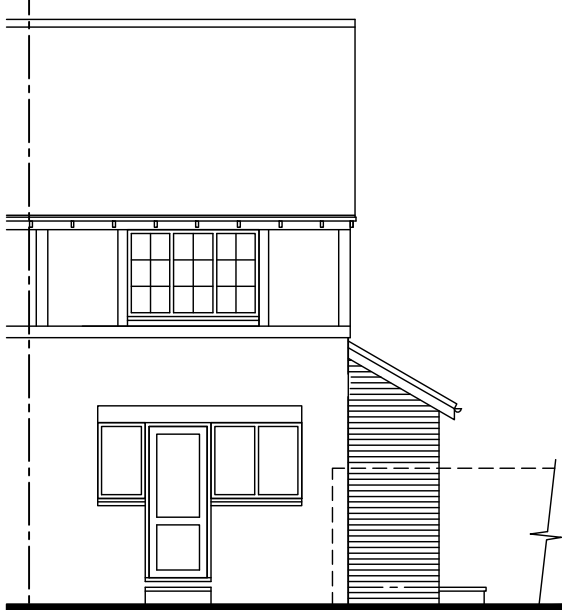


REAR EAST ELEVATION

SCHEDULE OF MATERIALS - SIDE EXTENSIONS ONLY
WALLS - BRICKWORK & MORTAR TO MATCH EXISTING
ROOF - CONCRETE ROOF TILES TO MATCH EXISTING
WINDOWS - NEW PVCu WINDOW COLOUR WHITE
EXTERNAL DOORS - NEW PVCu COLOUR WHITE
RAINWATER GOODS - NEW PVCu COLOUR BLACK


No dimensions to be scaled from drawing except for planning purposes.
The contractor should check all dimensions on site.
It is the contractors responsibility to ensure compliance with Building Regulations.
C.D.M. Regs. 2015. The Client is advised of his responsibilities to appoint a Planning Supervisor under these Regs. All works to comply with the C.D.M. Regs. 2015.
The Party Wall Act. 1996 The property owner is advised of the requirements of the Act, & the requirement to serve a Party Wall Notice on any adjoining owners as required under the act.

REVISIONS:

Scale 1:100
0m 5m 10m
Scale Bar - 1:100

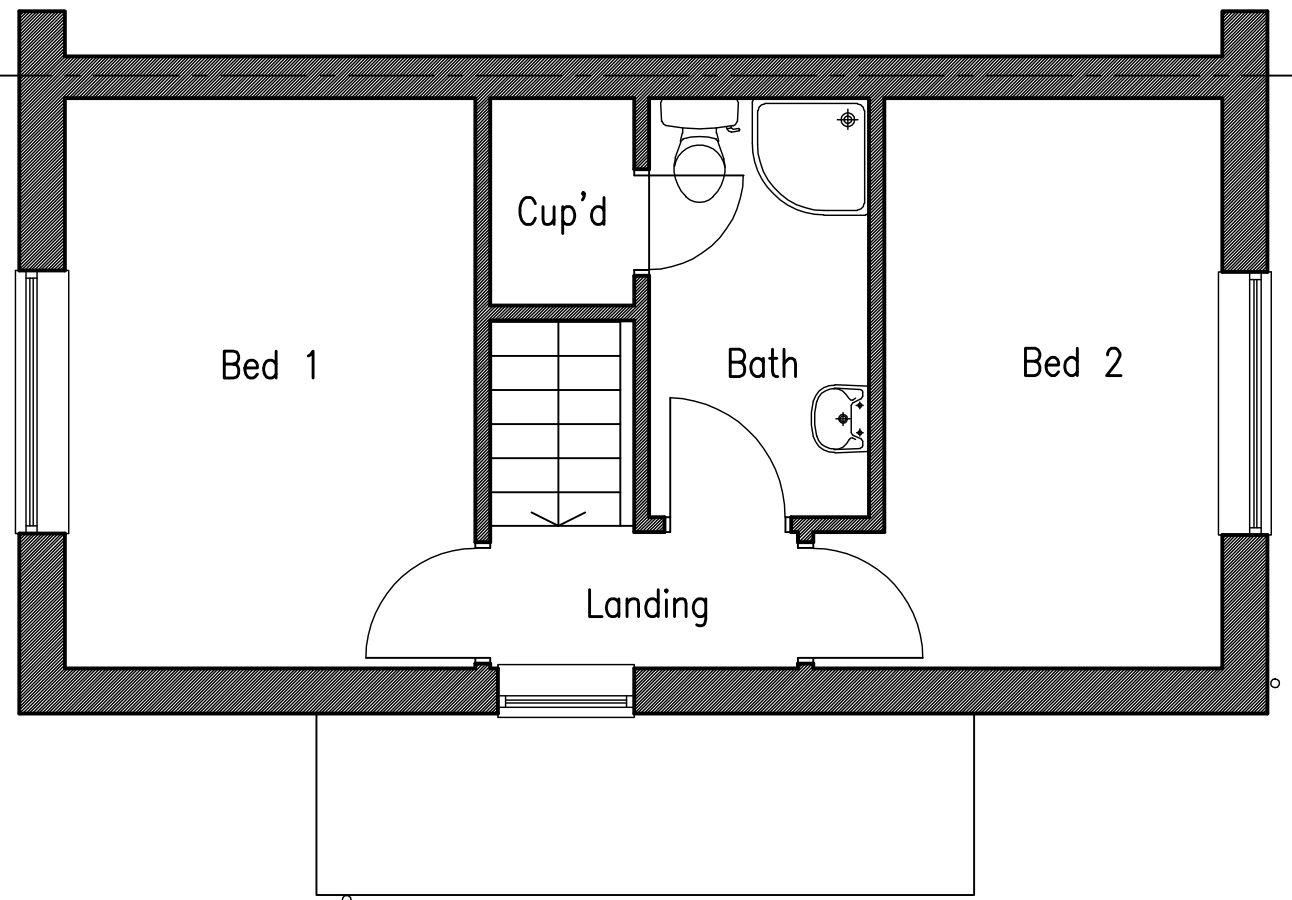


PROPOSED FIRST FLOOR PLAN
Scale 1:50

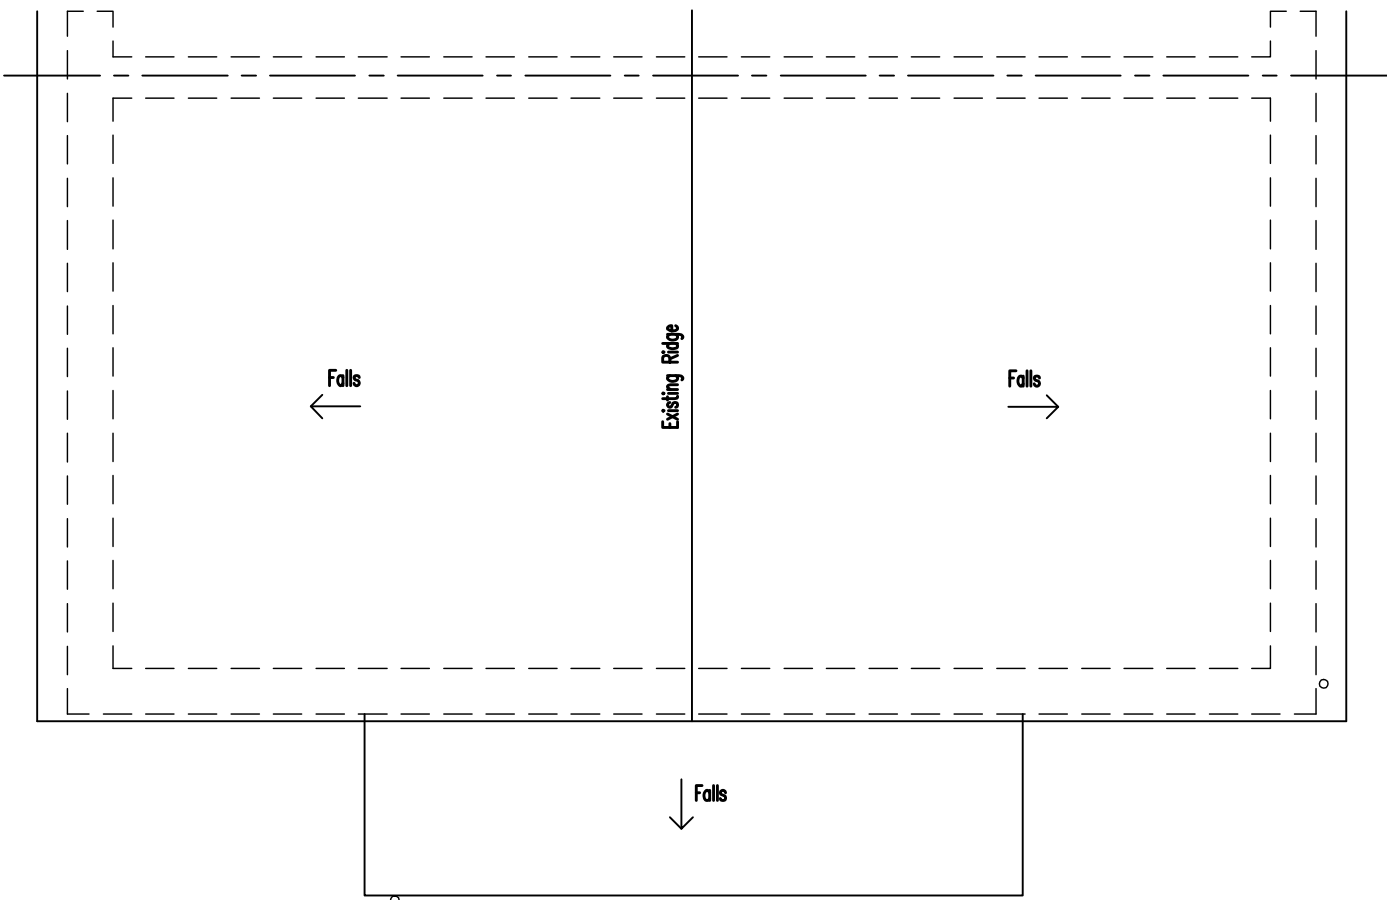

PROPOSED ROOF PLAN
Scale 1:50




BLOCK PLAN
Scale 1:500
0m 10m 20m 30m 40m 50m
Scale Bar - 1:500

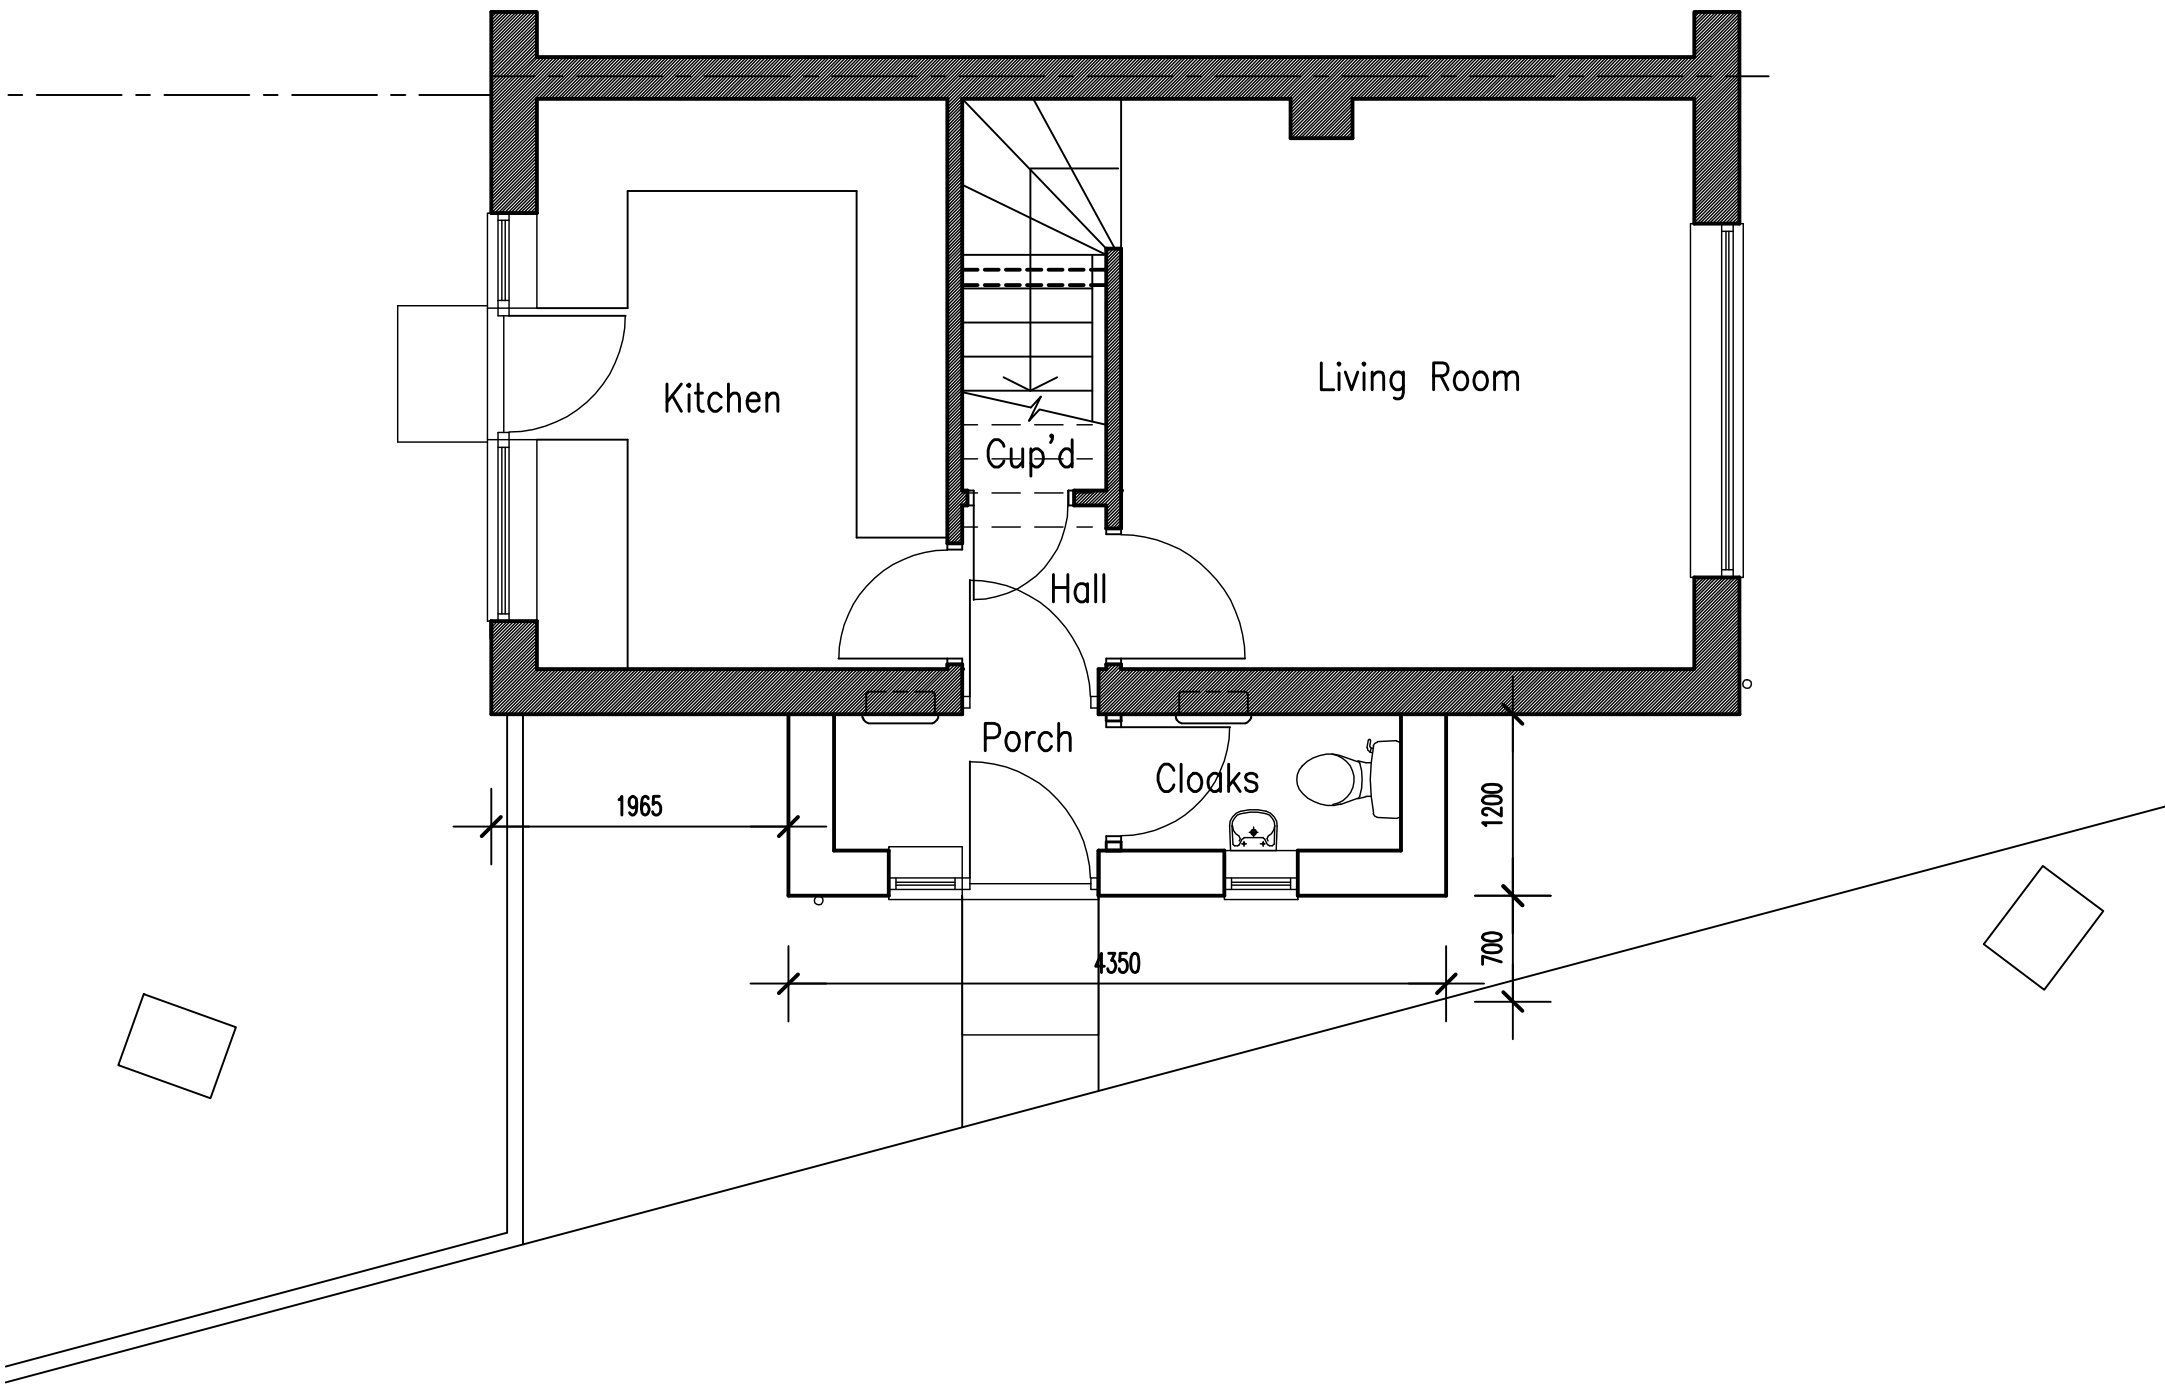

PROPOSED GROUND FLOOR PLAN
Scale 1:50

0m 5m 10m
Scale Bar - 1:50

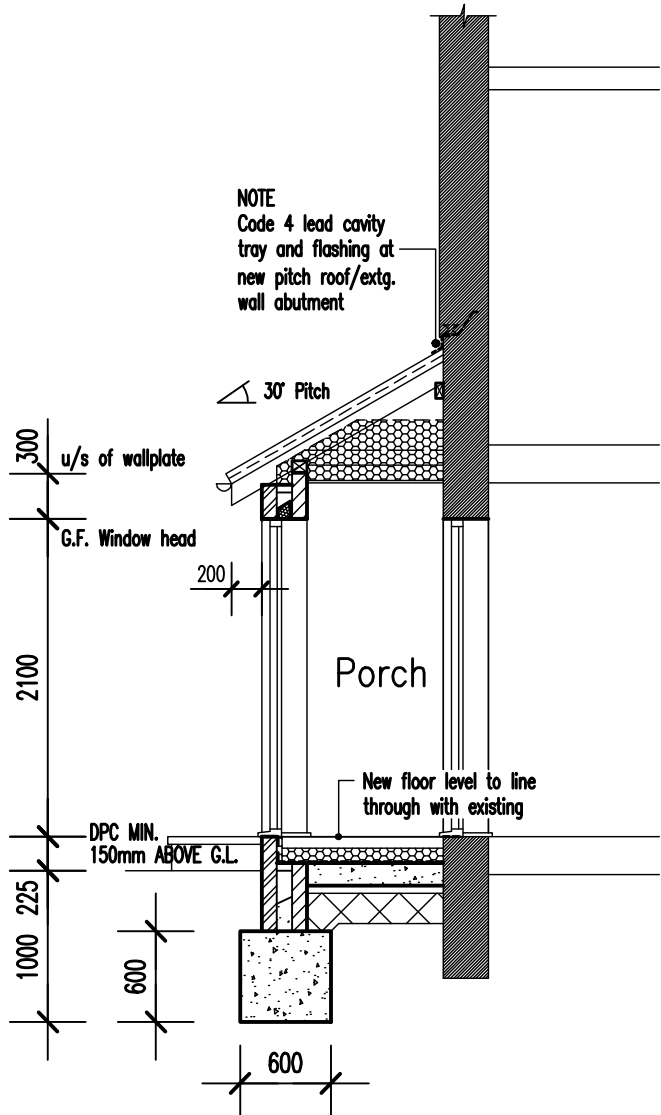

PROPOSED SECTION
Scale 1:50

ADCS

Architectural Design

Computer Services

30 Foxley Lane
Worthing
West Sussex
BN13 3AD
Tel: 01903 280701
E-mail:
adcs@sky.com

Client
MR D. MCKEOWN

Project
PROPOSED SIDE EXTENSION
11 FLEET CLOSE
LITTLEHAMPTON
WEST SUSSEX BN17 6SD

Drawing
PROPOSED FLOOR PLANS
& ELEVATIONS

Scale	Date	Drawn
1:50 & 1:100 @ A1	26.05.26	TP

Drawing No.	Revision
-------------	----------

1659/P041