



EXISTING GROUND FLOOR PLAN

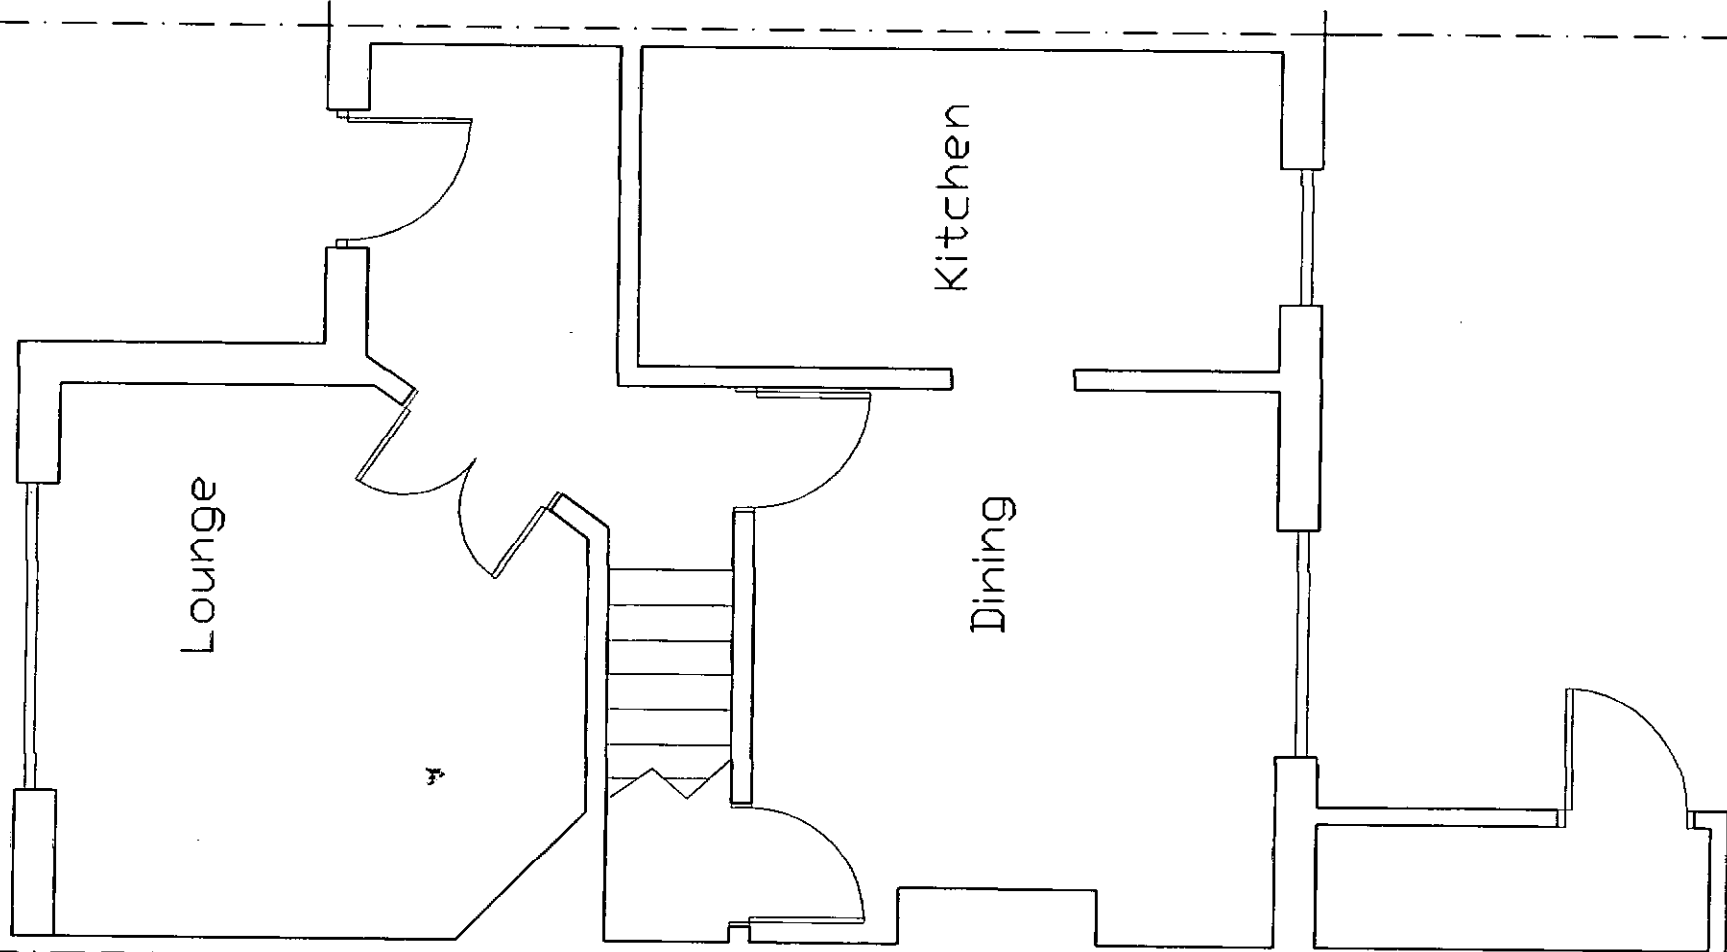

EXISTING FIRST FLOOR PLAN

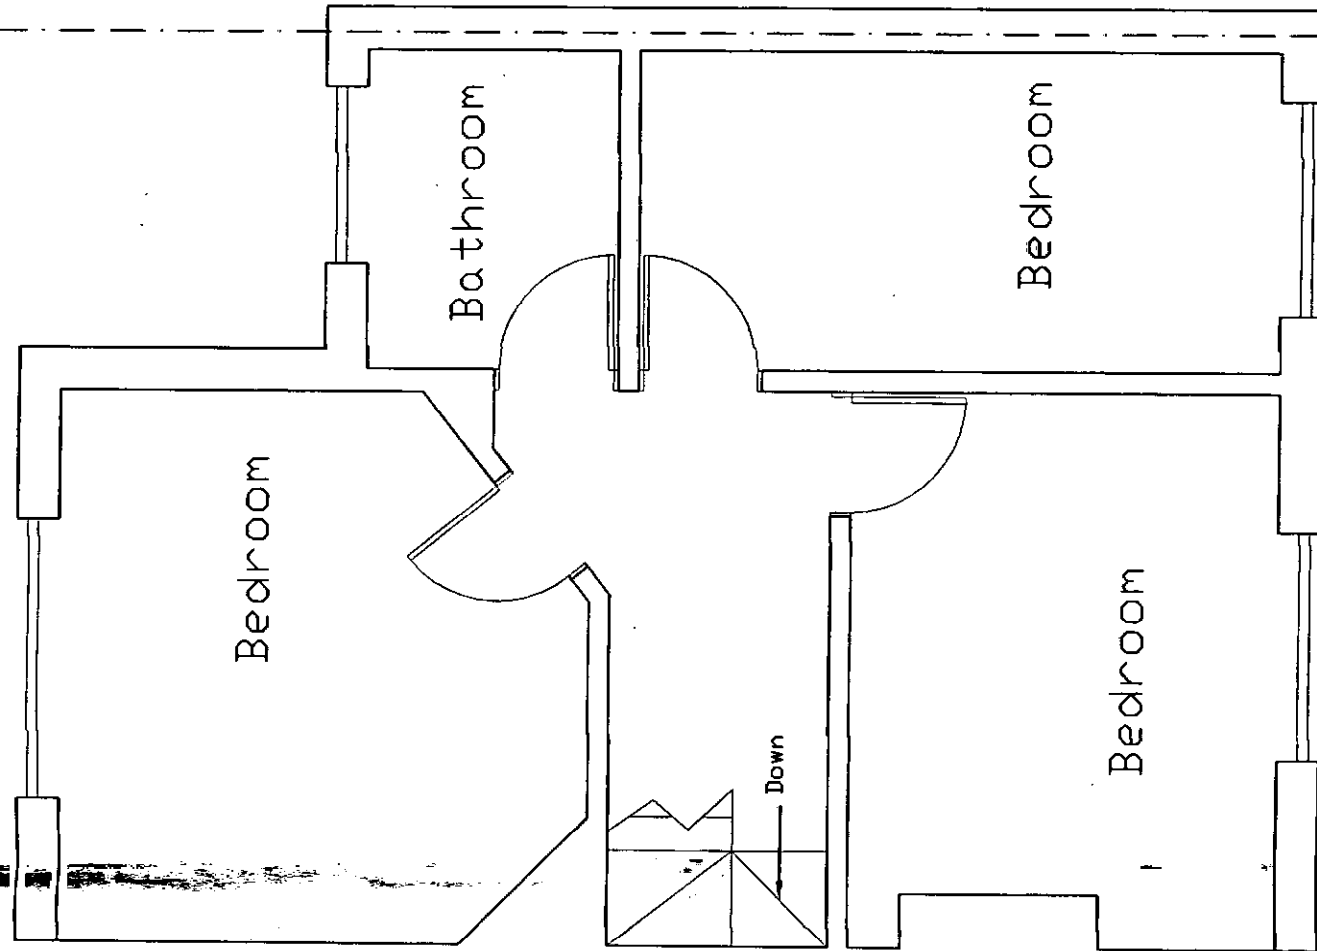

ARUN DISTRICT COUNCIL			
No.	LU	131	09
RECEIVED			

REVISIONS

Notes

1. These are computerised drawings for the purposes of obtaining planning & building regulations approvals & are based on certain overall measurements.
2. Dimensions shown must not be relied upon and must be checked on site and verified prior to commencement of work.
3. Where applicable this drawing is to be read in conjunction with other consultants' drawings & calculations.
4. Do not scale from these drawings, except for planning purposes.
5. Any Work undertaken prior to Planning and Building Regulations Approval is done so entirely at the Client/Contractors own risk.

© 2007

T. Murray

TIM MURRAY MBEng
BUILDING CONSULTANT



8 Shaw Close
Middleton - on - Sea
West Sussex, PO22 7TQ
Tel: 01243 586273

PROJECT DETAIL

5 HILL ROAD, LITTLEHAMPTON
WEST SUSSEX BN17 6DE

LOFT CONVERSION

FOR: MR B PARKER

DRAWING

EXISTING FLOOR PLANS

DATE: MAY 2009

DRAWN: T. Murray

DRAWING: 09/21/1

REVISION:

SCALE

1/50