

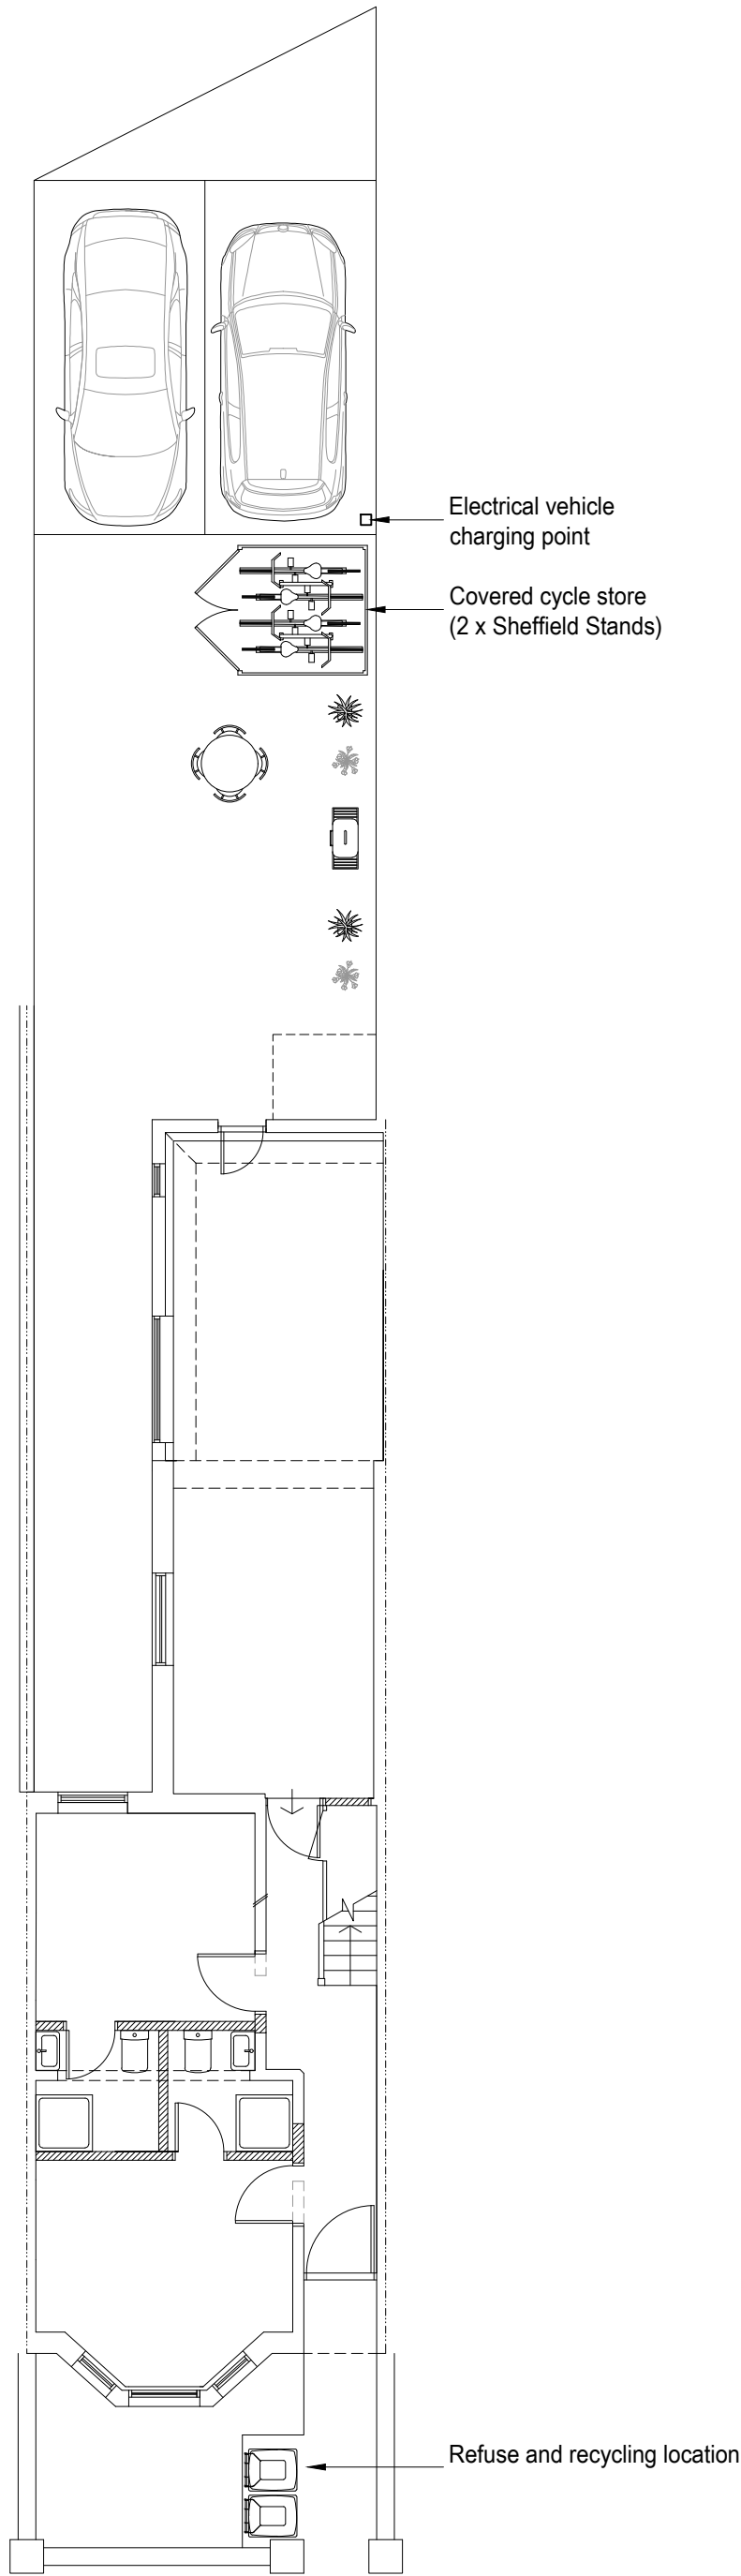
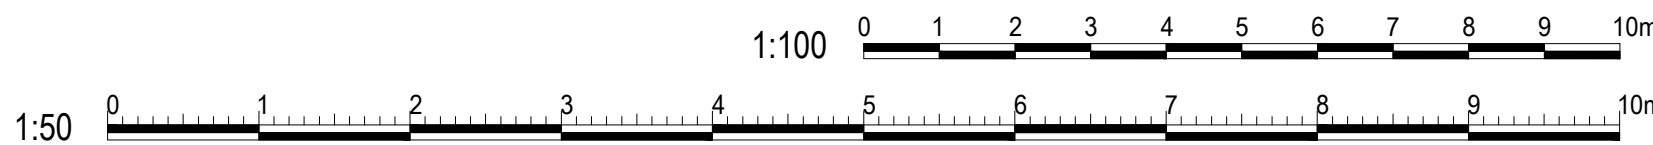
 
 
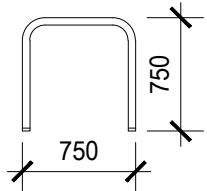
 
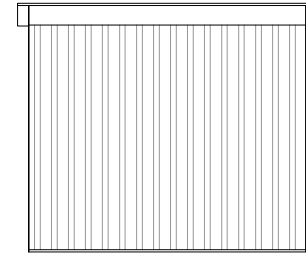
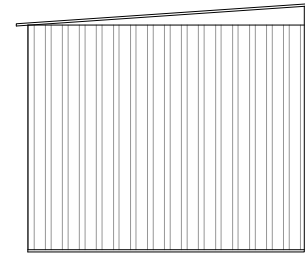
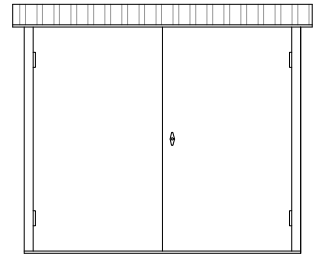


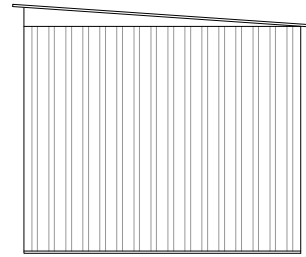

Proposed Site Plan plan 1:100

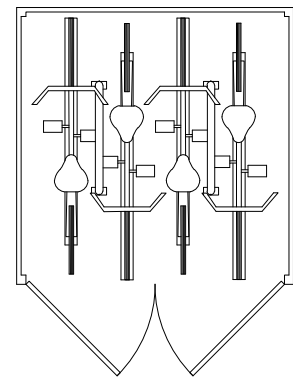

amendments	
client	TJH Partners Sussex Ltd.
project	125 Bayford Road, Littlehampton, BN17 5HW
project ref:	2445
Drawing No.	01
drawing title	Proposed site plan and cycle storage
drawn by	AW
date	Apr 21
scale	1:50/100@ A2
	www.bpmnet.co.uk info@bpmnet.co.uk
Do not scale off drawing, check all dimensions on site before all work is commenced. All goods materials workmanship to conform with current building regs BSS and COP's	