


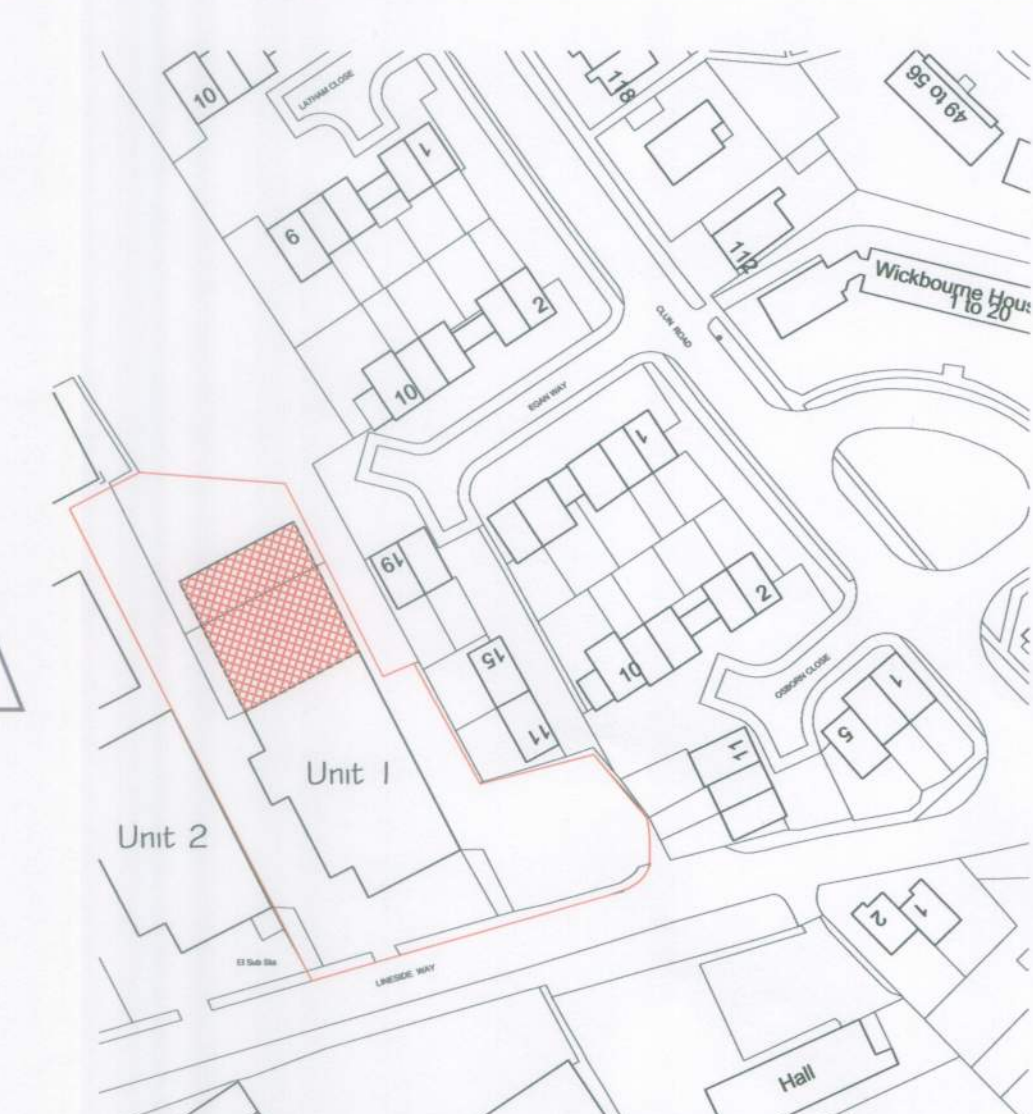

Site Plan - Scale 1:500



Location Plan - Scale 1:1250

Ordnance Survey © Crown Copyright 2013. All rights reserved. Licence number 100022432

Ordnance Survey © Crown Copyright 2013.
All rights reserved. Licence number 100022432

Planning Issue

A	Dimensions to boundaries added.	21/8/13
Rev	Change	Date
 MARSHALLCLARK CHARTERED SURVEYORS AND COMMERCIAL PROPERTY CONSULTANTS		
Marshall Clark LLP 24 Grafton Road, Worthing West Sussex BN11 1QP T: 01903 236599 F: 01903 208973 E: admin@marshallclark.co.uk www.marshallclark.co.uk		
Site	Finecast Foundry 1 Lineside Way, Wick, Littlehampton, West Sussex, BN17 7EH	
Project	Proposed Extension	
Title	Site & Location Plans	
Date	July 2013	Scales 1:500 & 1:1250
Sheet Size	A2	Dwg No 13-07-02 Rev A

For Plans and Elevations - Existing & Proposed,
please refer to Drawing 13-07-01