


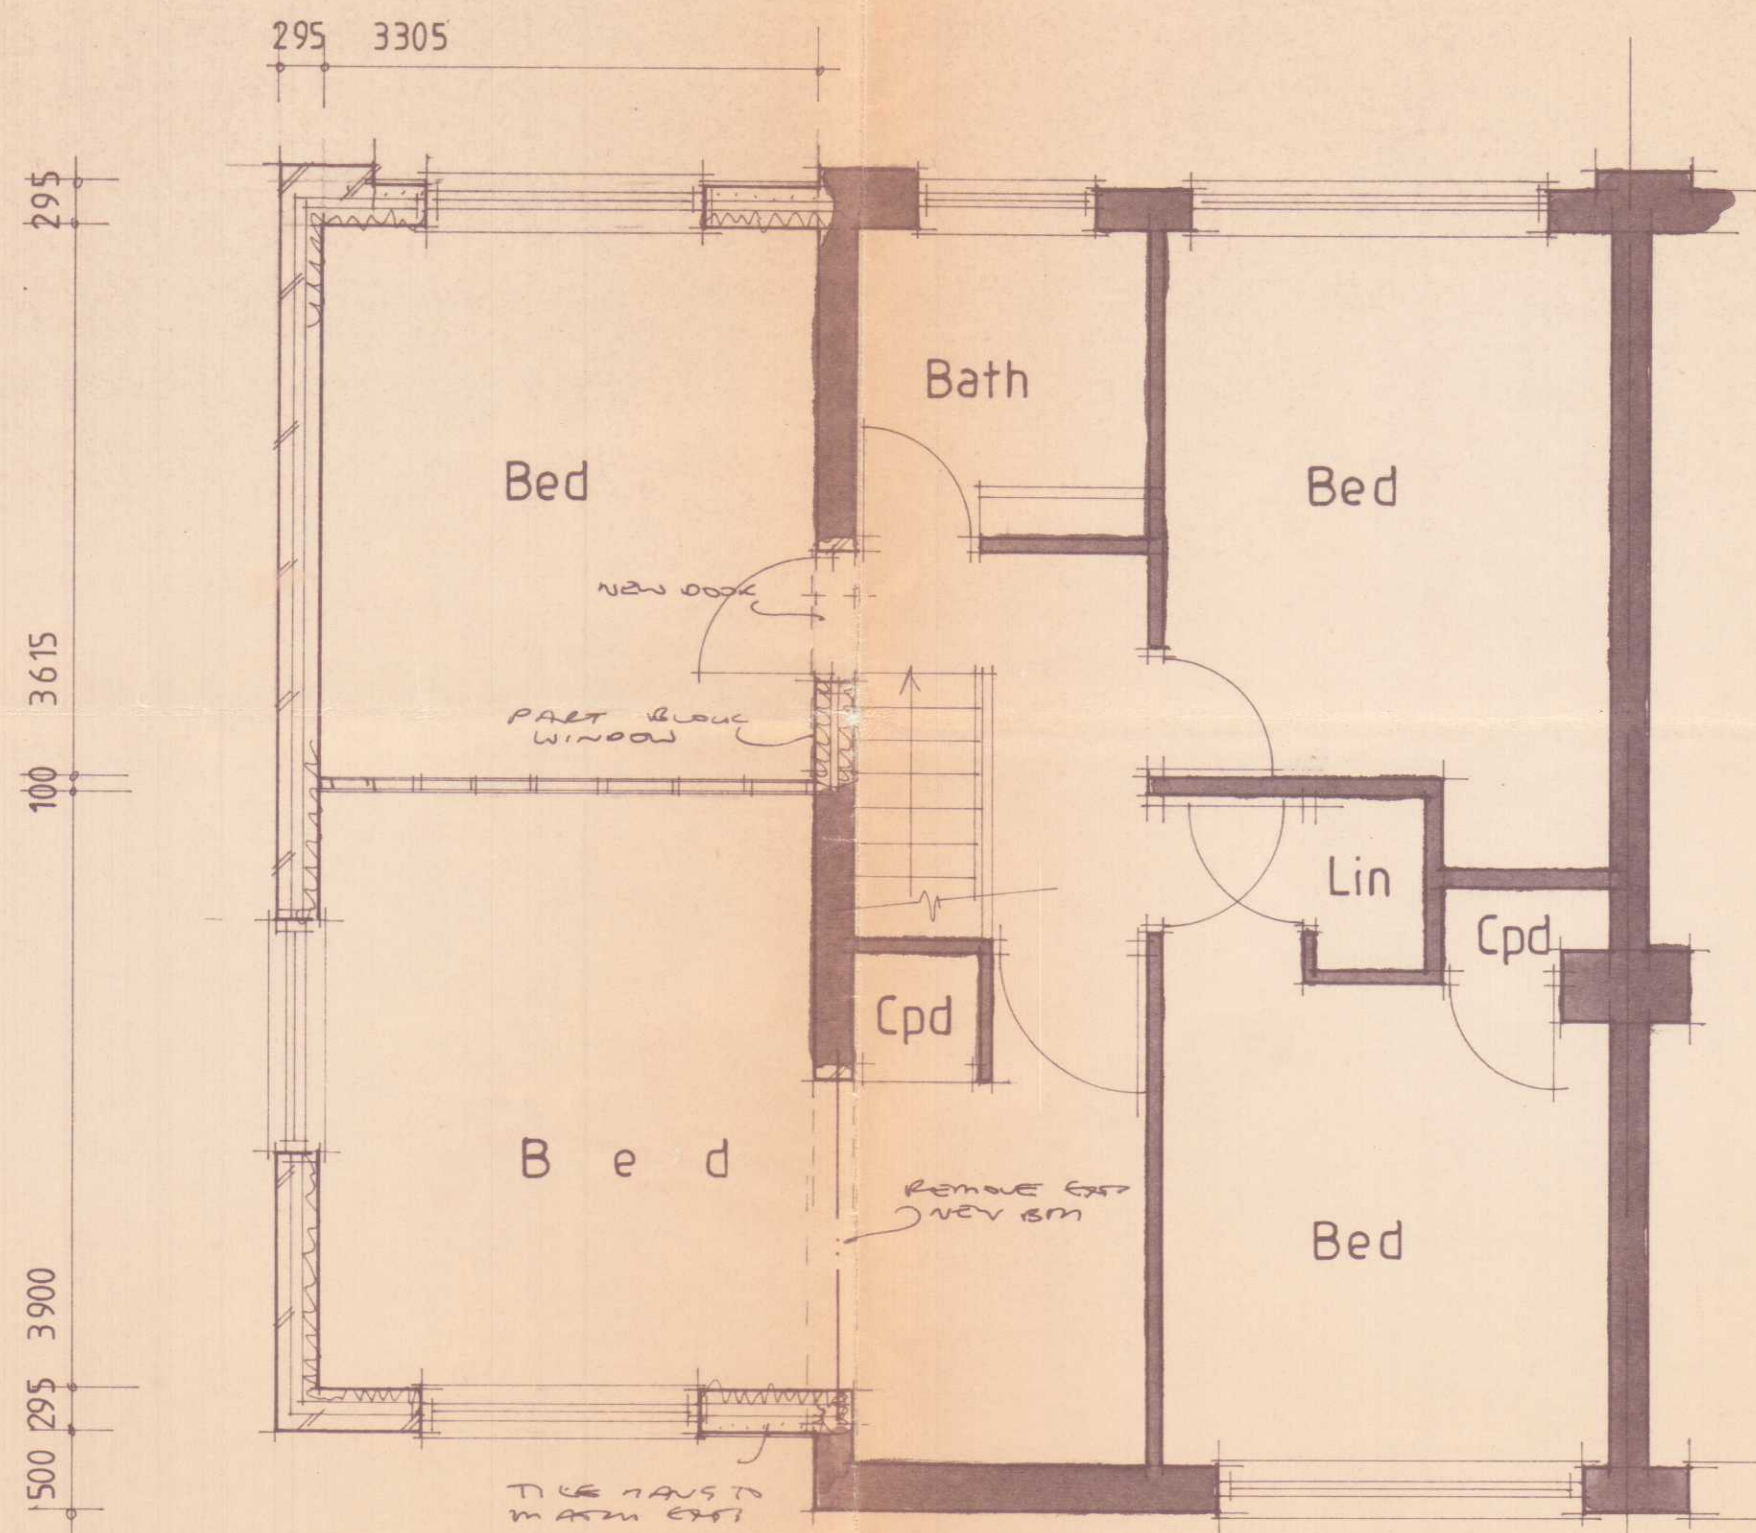


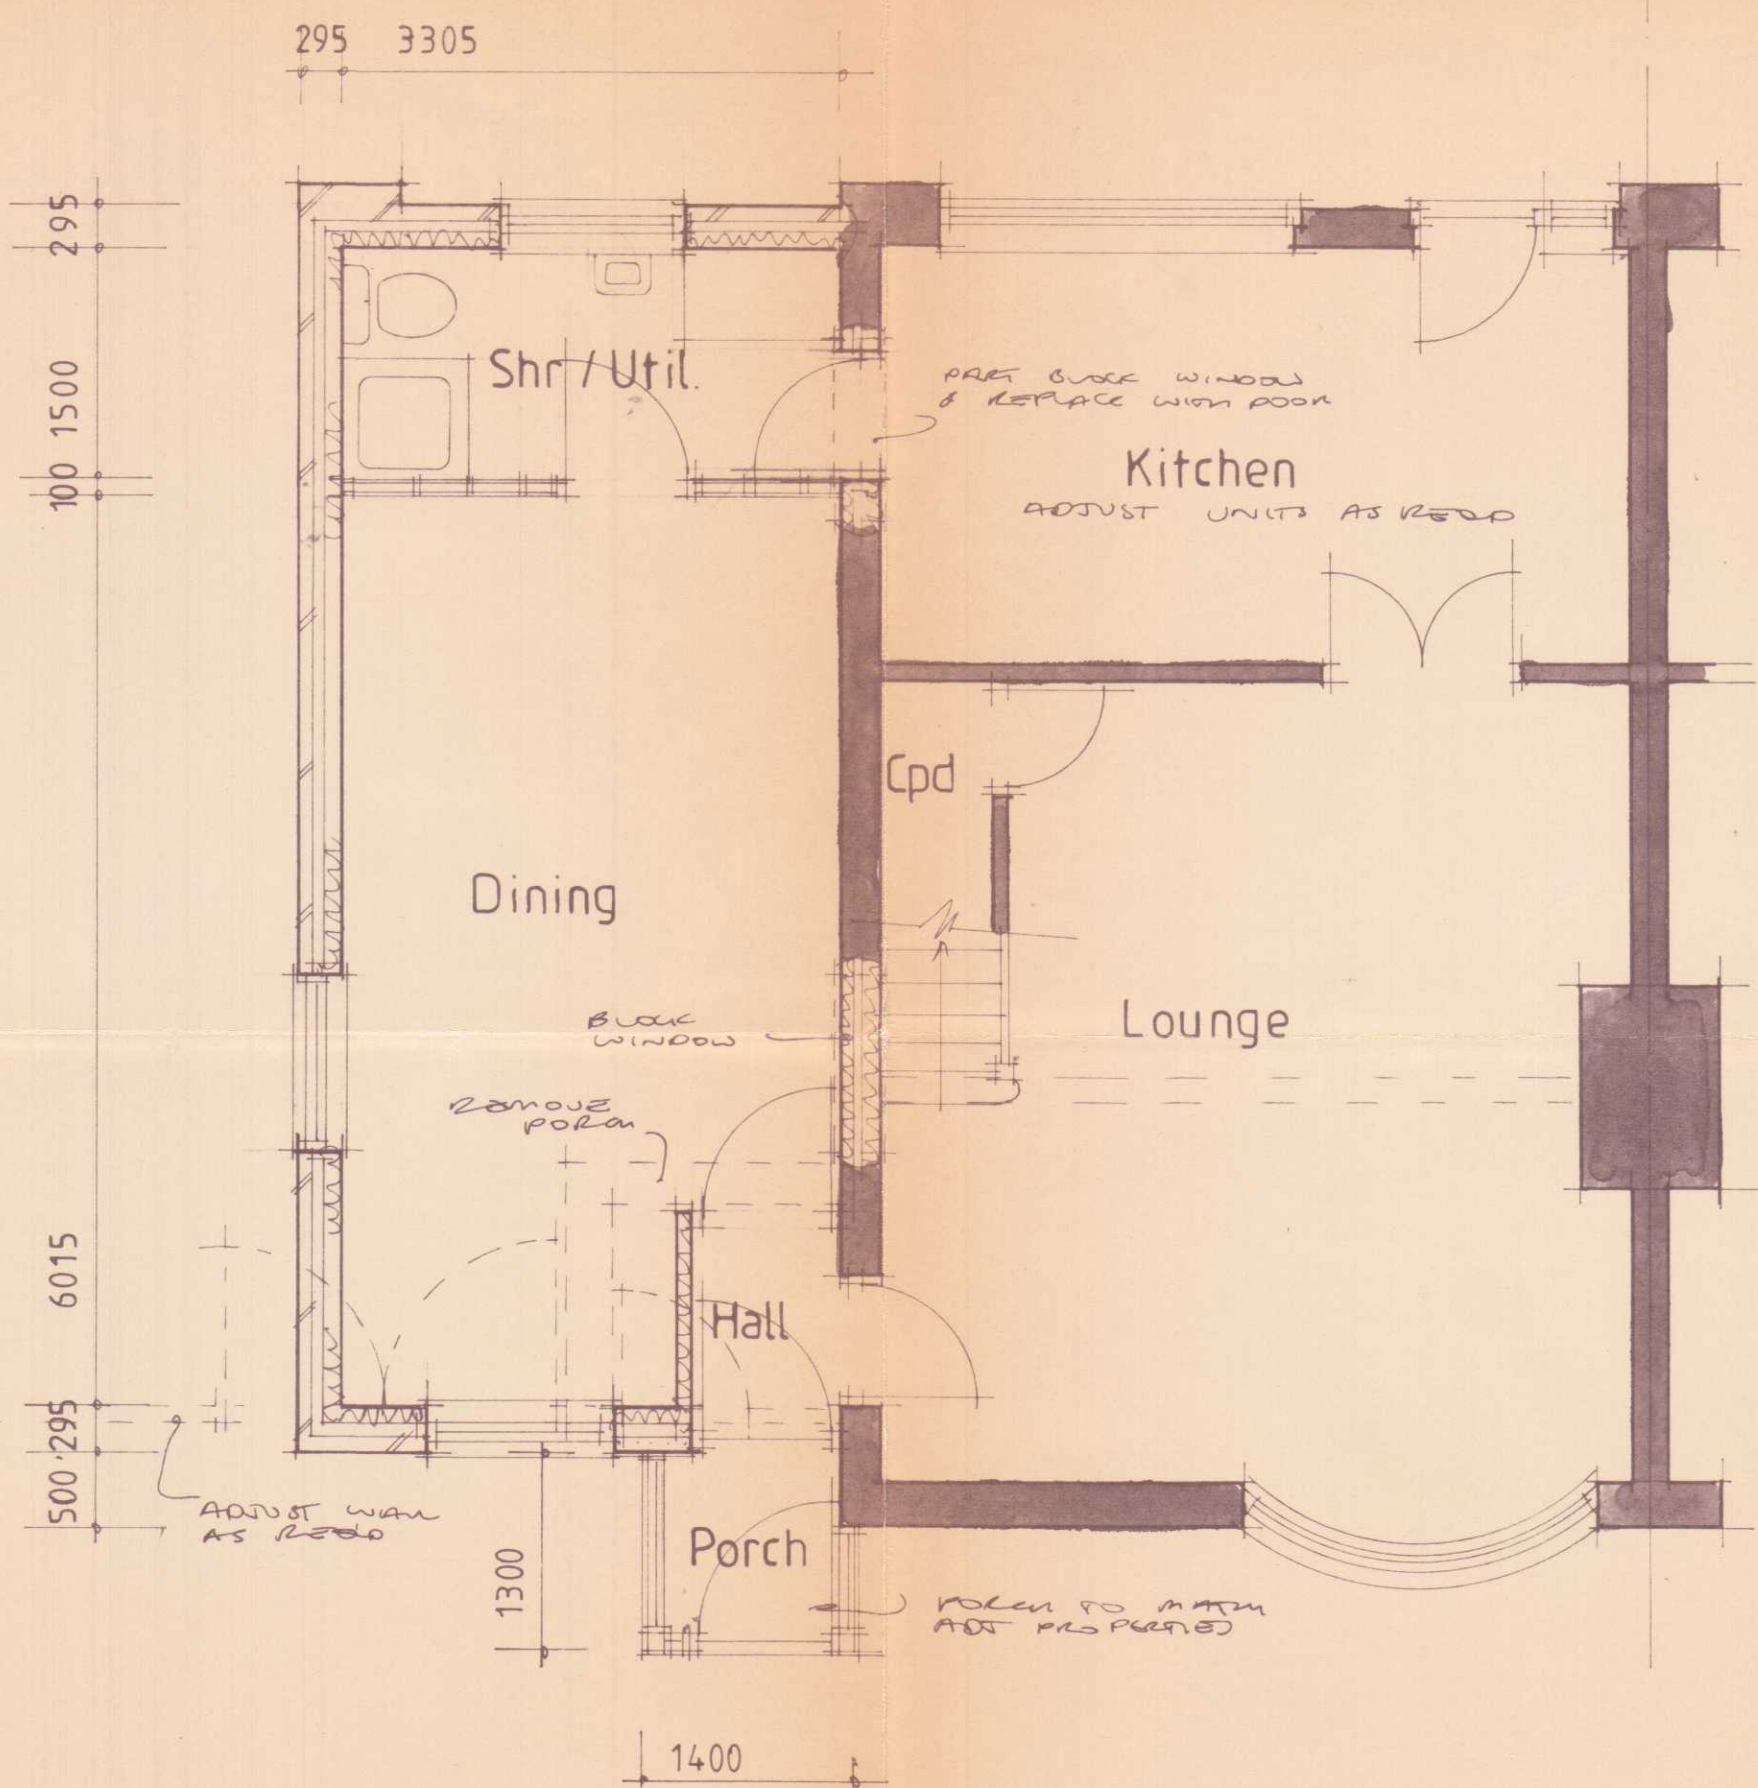


First floor 1:50

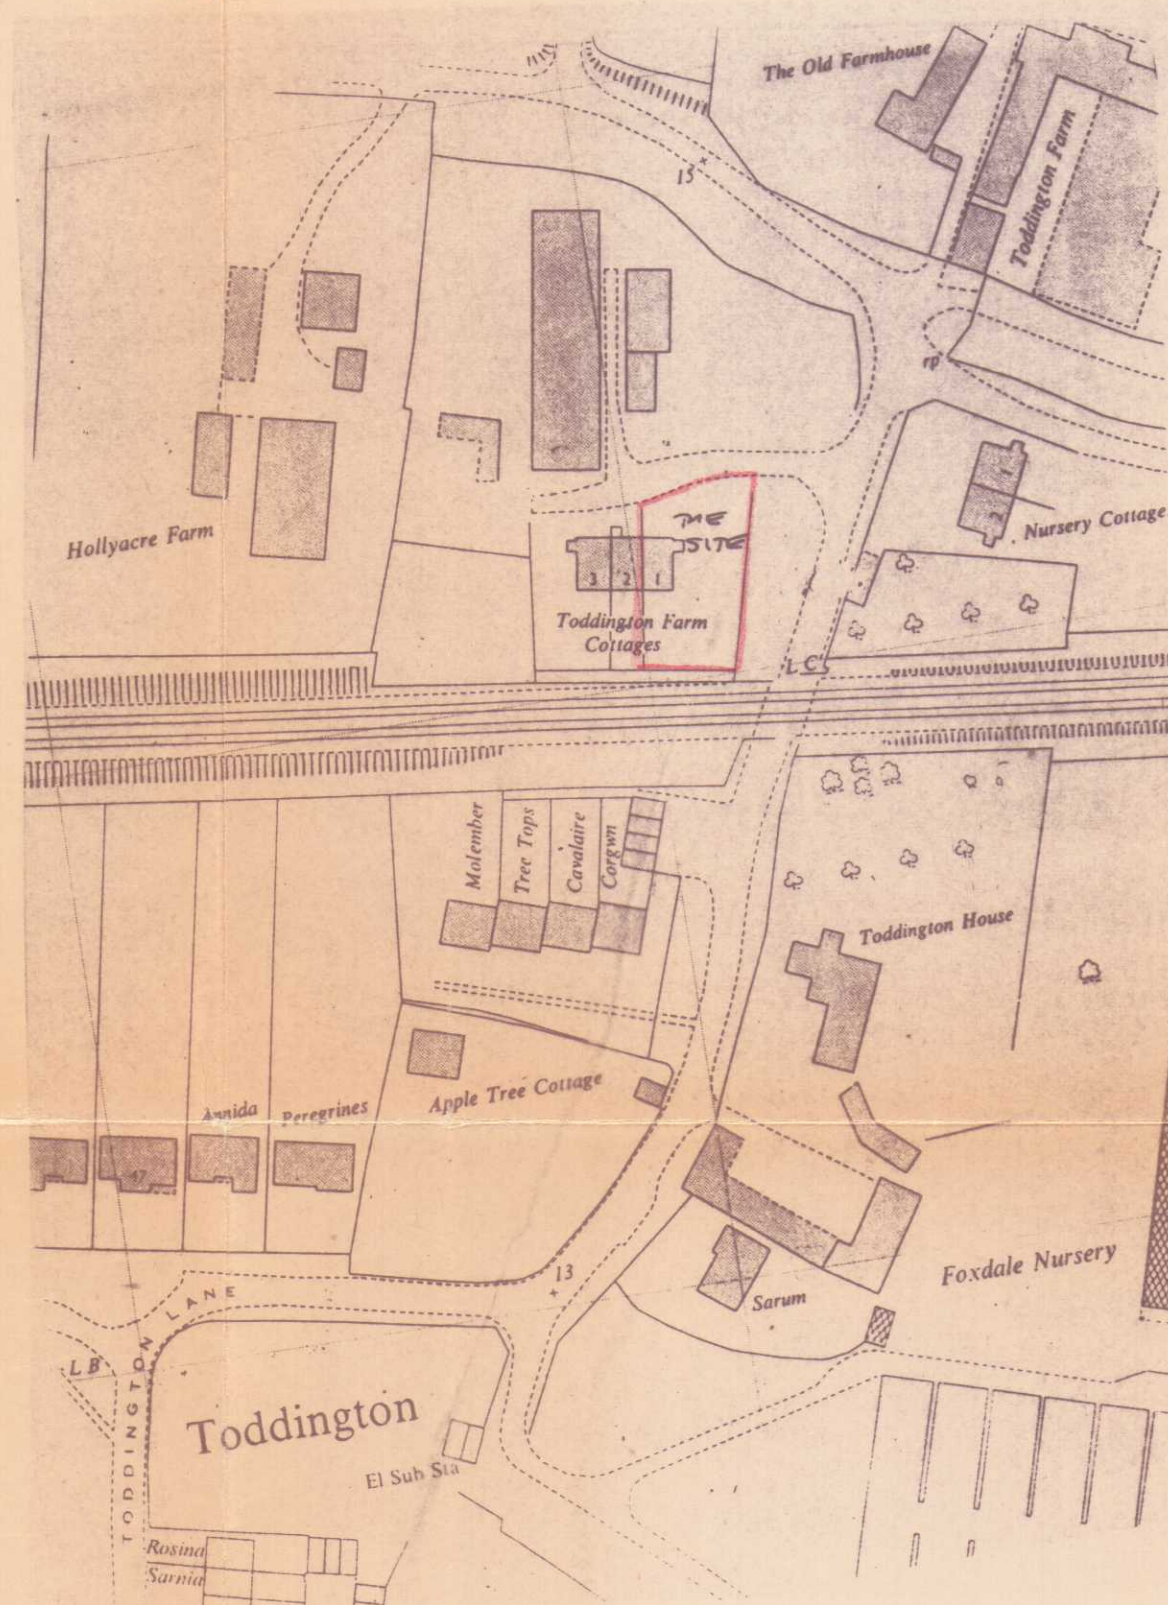

Ground floor plan 1:50

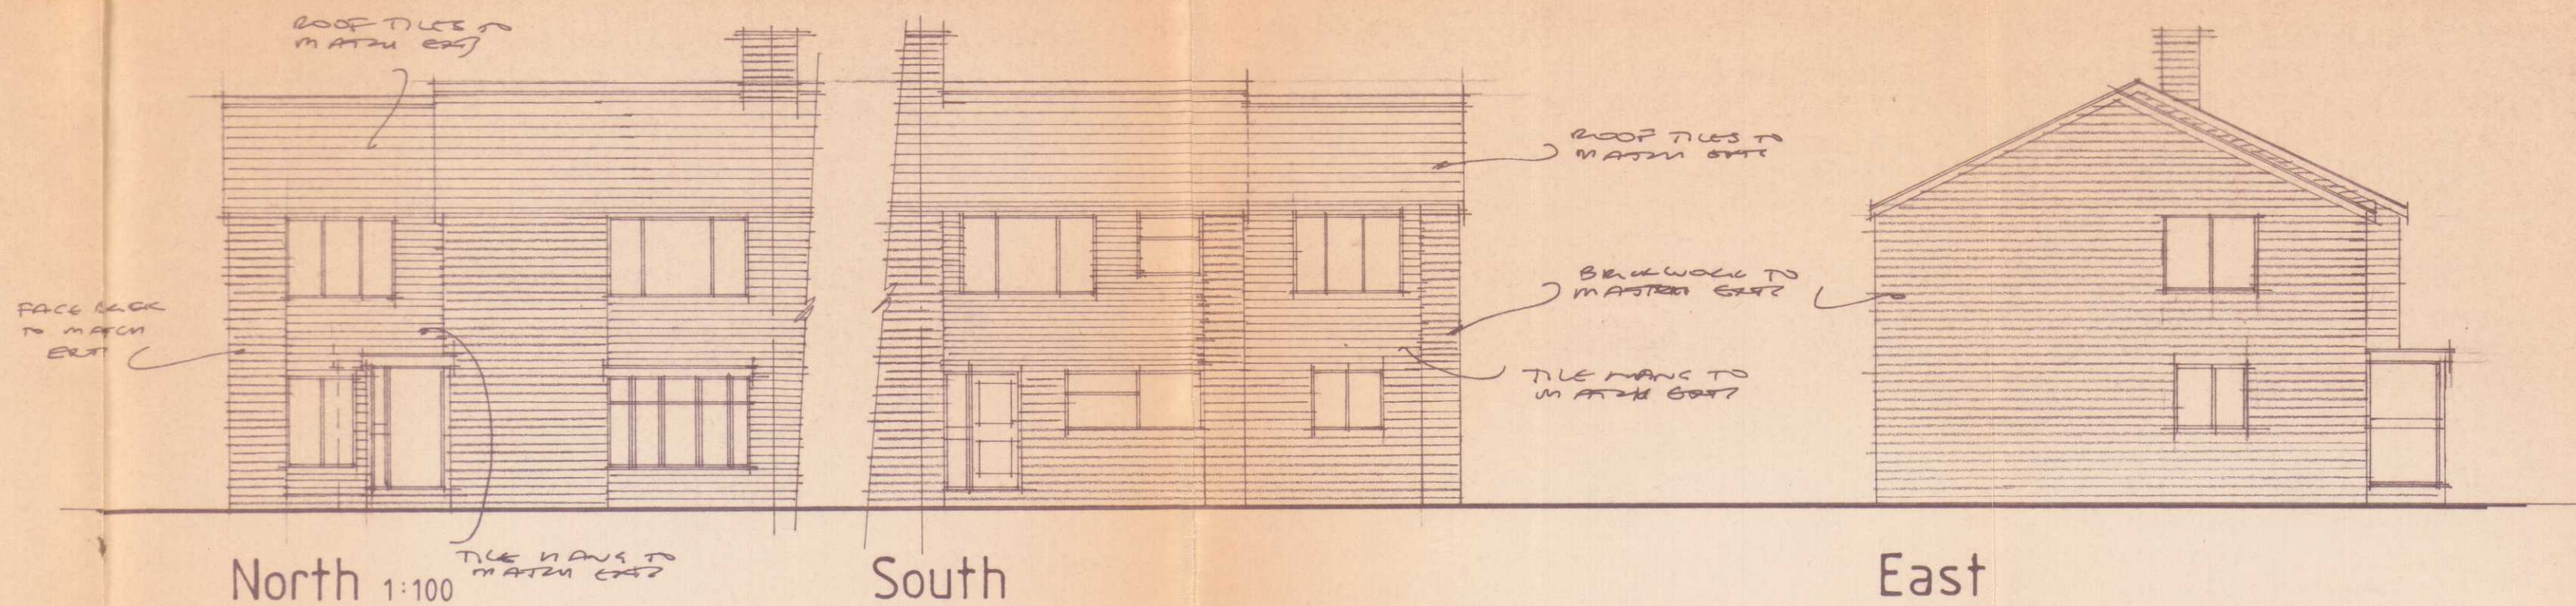

Site plan 1:1250

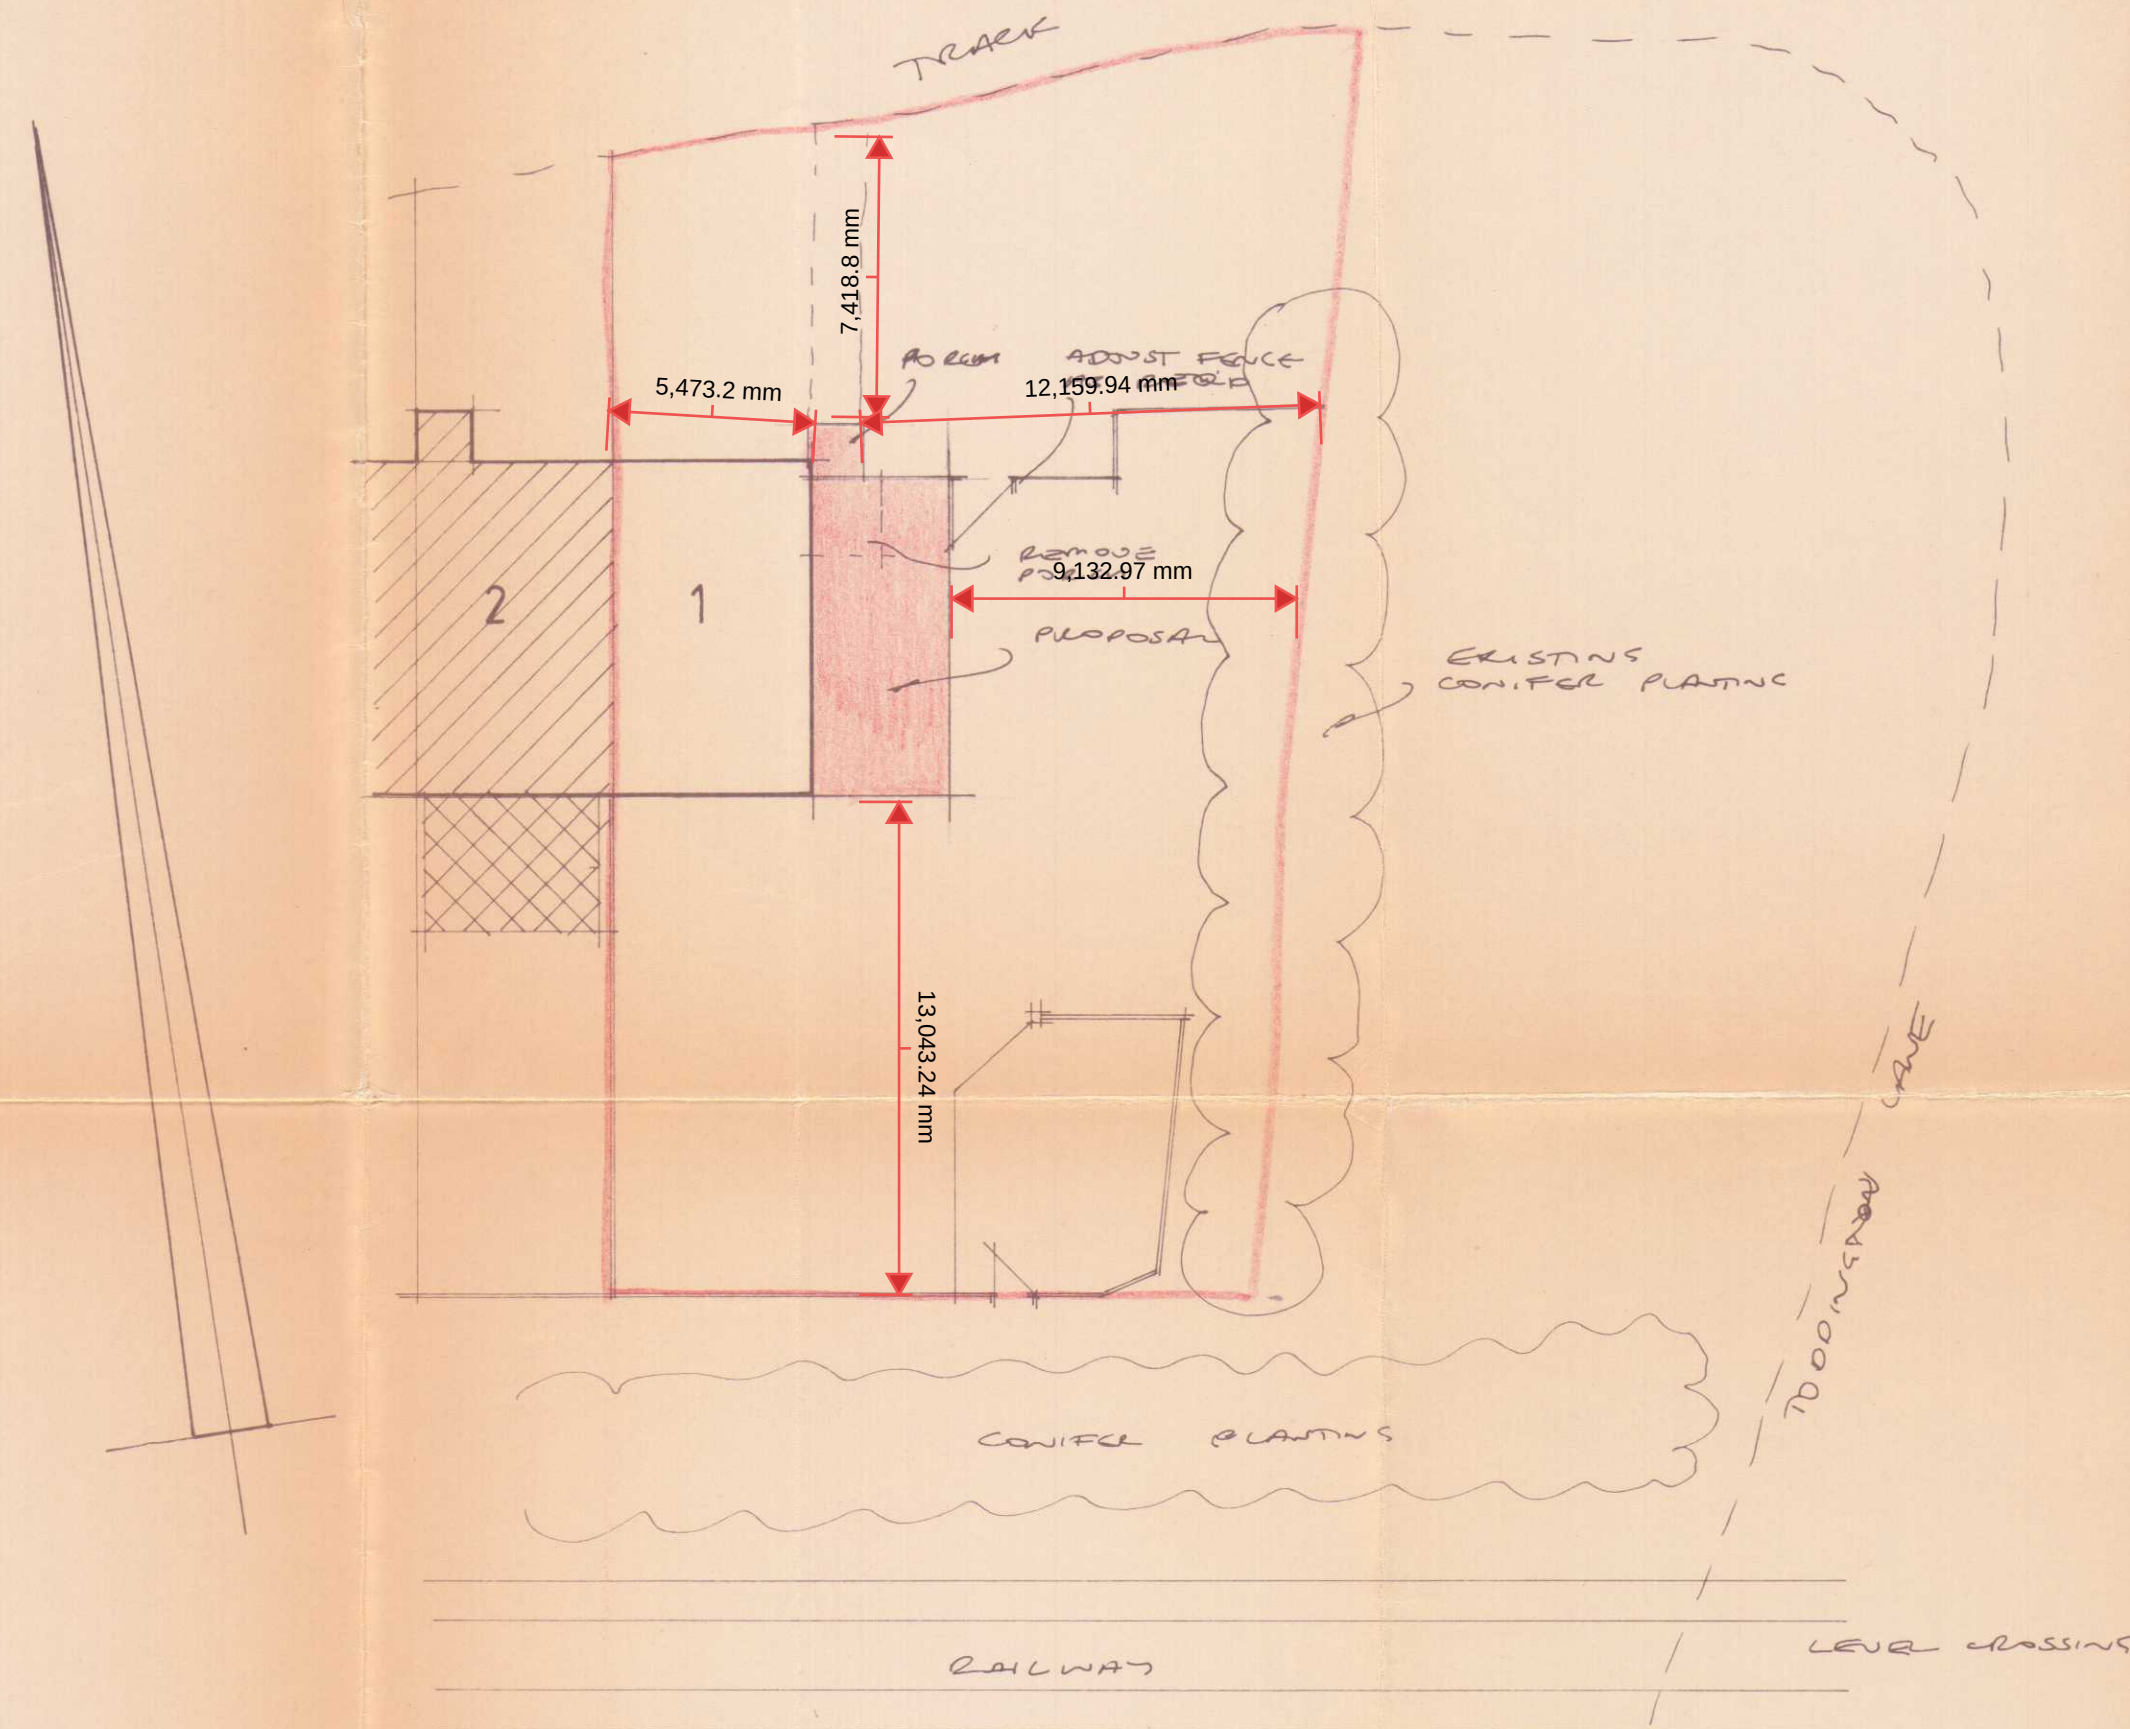

Block plan 1:200

|                       |         |
|-----------------------|---------|
| ARUN DISTRICT COUNCIL |         |
| No.                   | W/SLA   |
| RECEIVED              | 12/4/07 |

All electrical works to meet requirements of Part P (Electrical Safety) Installation to be designed, installed, inspected and tested by person competent to do so. Council to be satisfied that Part P has been complied with, by issuing of appropriate BS7671 electrical installation certificate for works by person competent to issue same.

**AJ SALTER & SON**  
Architectural Technicians  
and Surveyors  
50 WINDSOR ROAD, WORTHING,  
WEST SUSSEX, BN11 2LY  
Tel/Fax: (01903 209496)  
E-mail: ajsalterandson@hotmail.com

|         |                                                           |       |        |
|---------|-----------------------------------------------------------|-------|--------|
| C       |                                                           |       |        |
| B       |                                                           |       |        |
| A       |                                                           |       |        |
| Client  | A.S. TUREK ESQ.                                           |       |        |
| Address | 1 TODDINGTON FARM COTTAGES: Toddington<br>TODDINGTON LANE |       |        |
| Drawing | PROPOSED EXTENSION                                        | No.   | 9906:6 |
| Scale   | 1:50 1:100<br>1:200 1:1250                                | Drawn | B      |
|         |                                                           | Date  | APR 07 |